



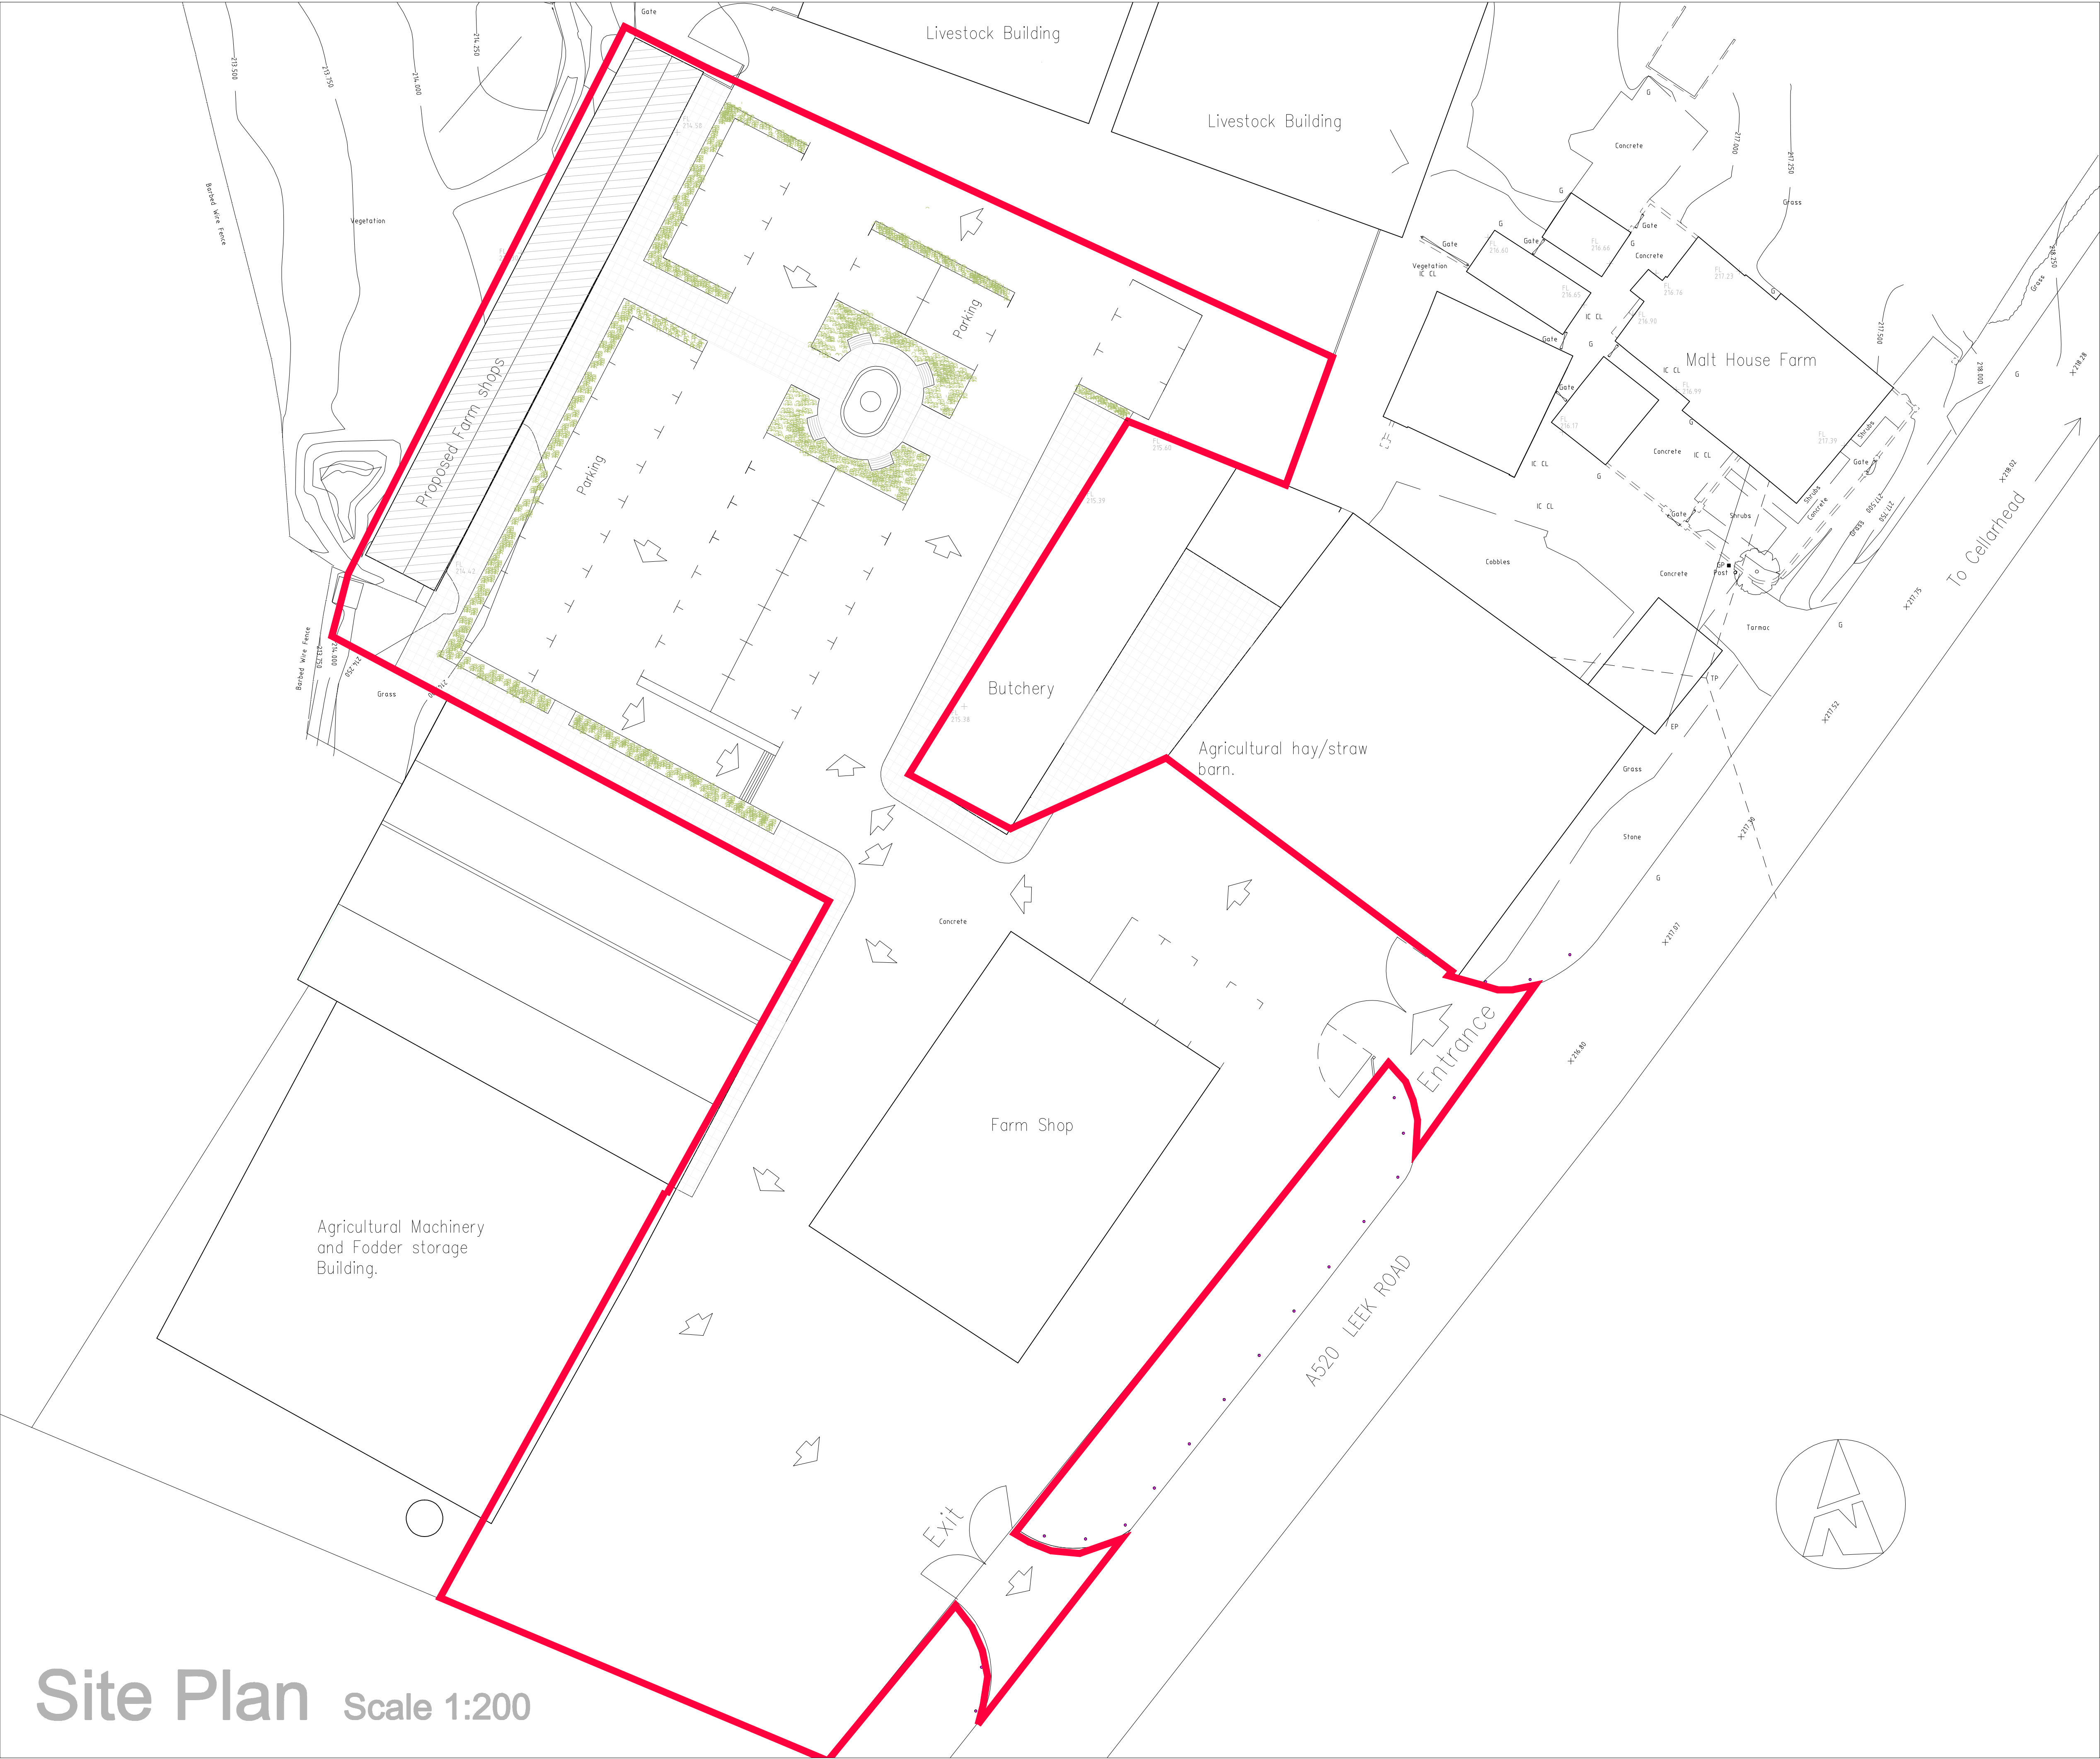

Site Plan Scale 1:200

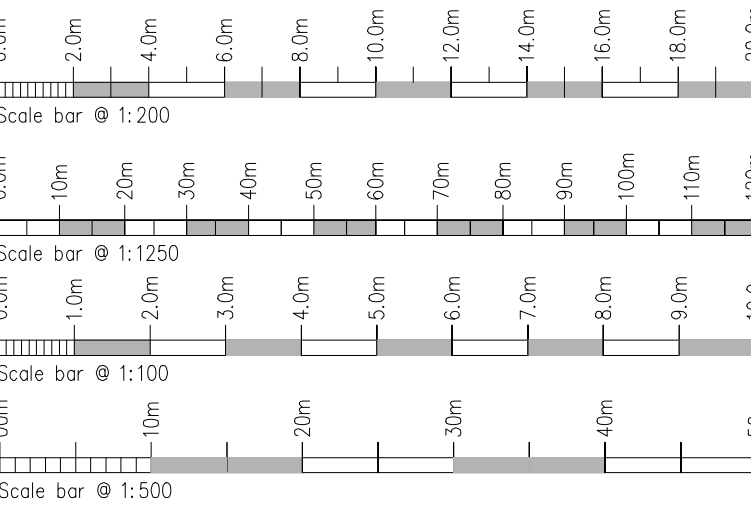

Rev.	Drawn	Comments.	Date

MAC
ARCHITECTURAL DESIGN LTD
Moorland House, 123 Moorland Road, Burnley, ST6 1JD.
T:01782 503302 E:admin@mac-arch.co.uk

Client:
Mr A Shuker.

Project:
Proposed change of use of existing agricultural buildings to retail use at Thornfields Farm Leek Road, Weston Coyney Staffordshire ST3 5BE.

Title:
Site Plan as Proposed.

Status:
Planning.