



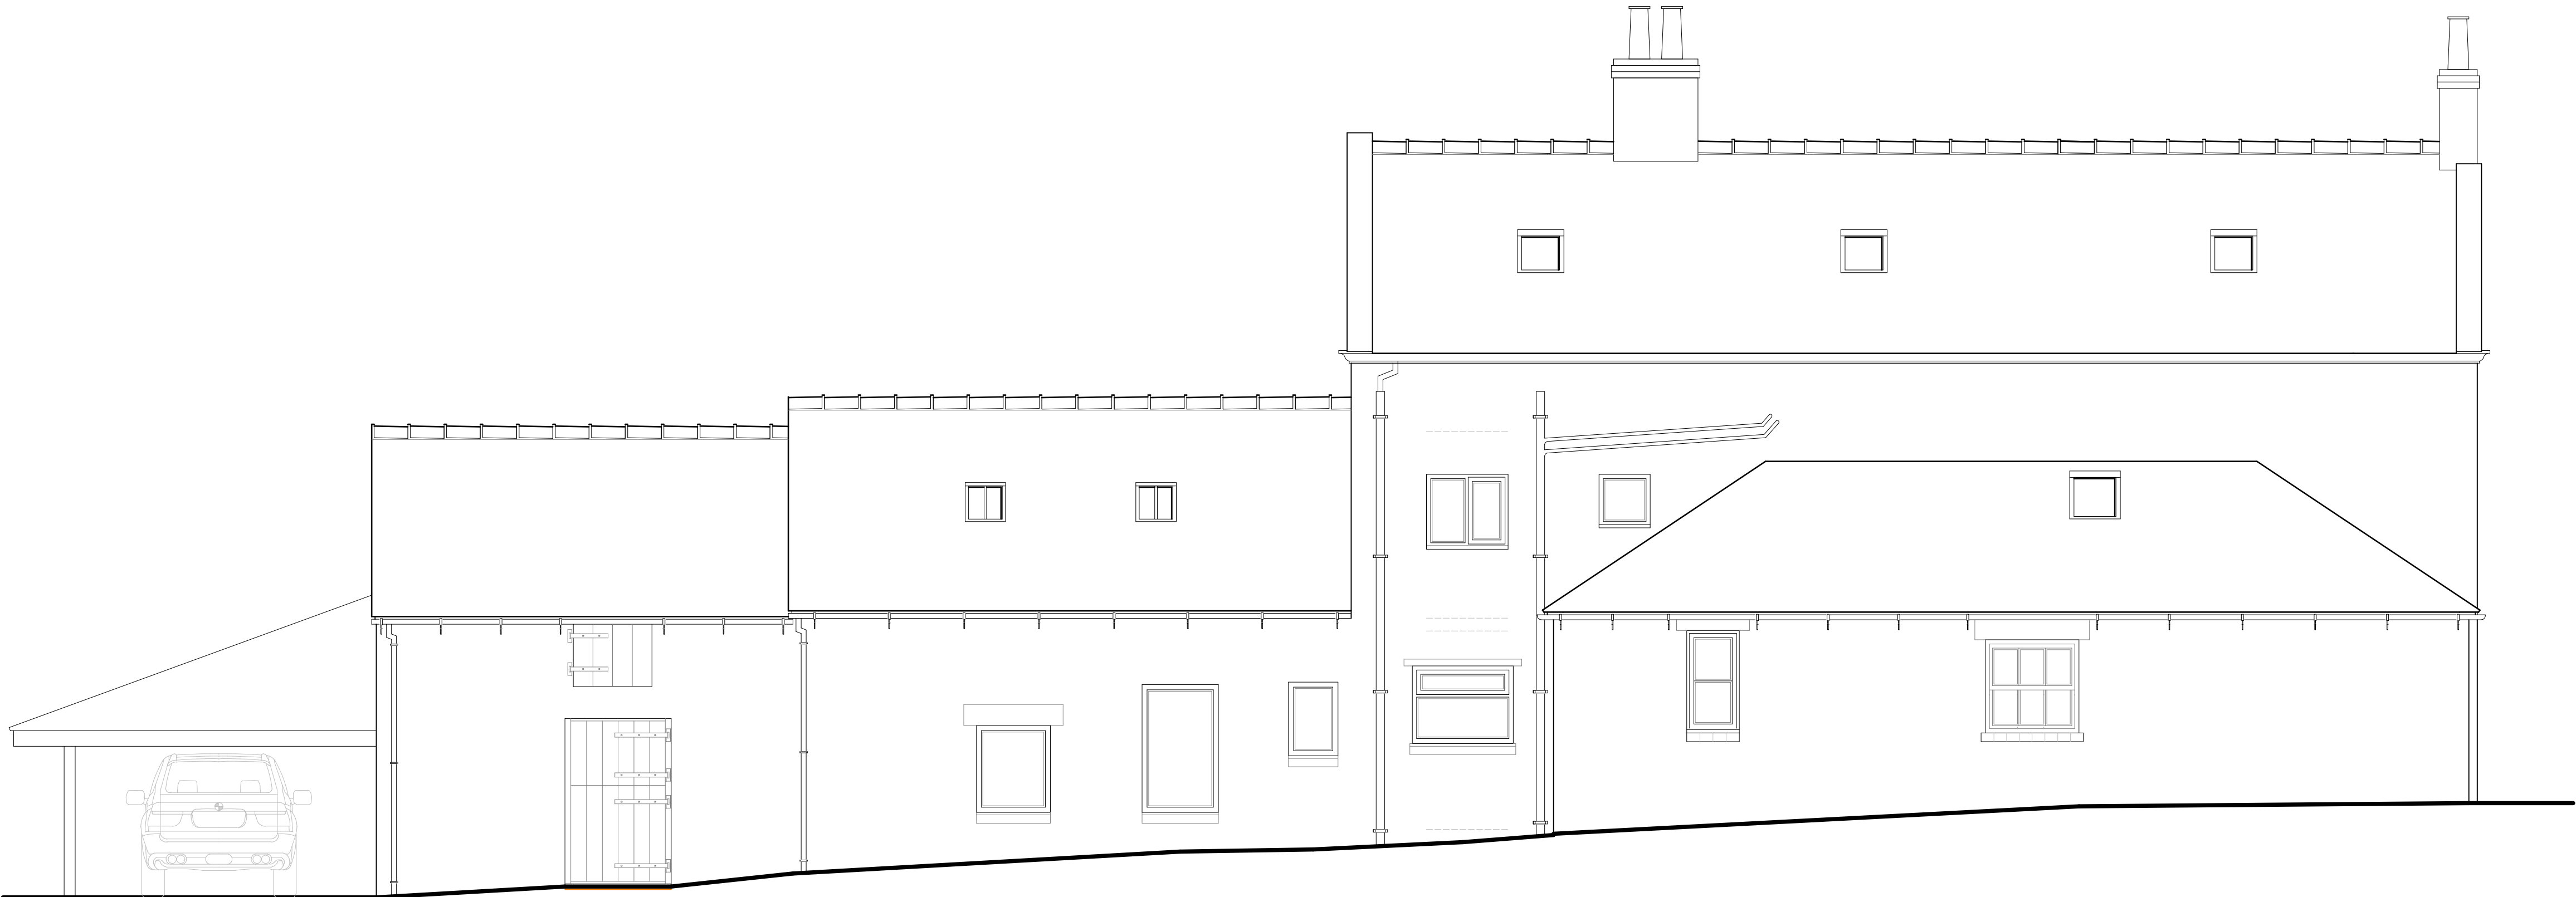


Car Port

Attached Outbuilding
Domestic Storage

EXISTING REAR ELEVATION (Northwest)

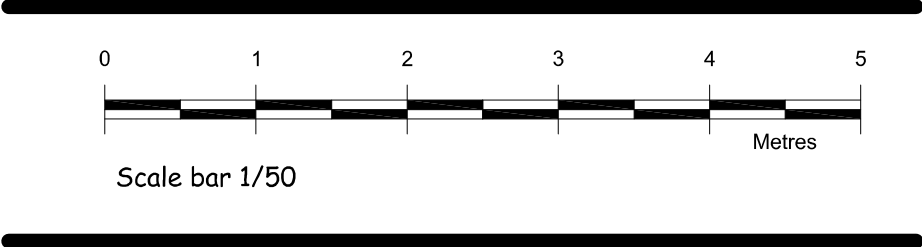

EXISTING SIDE ELEVATION (Northeast)

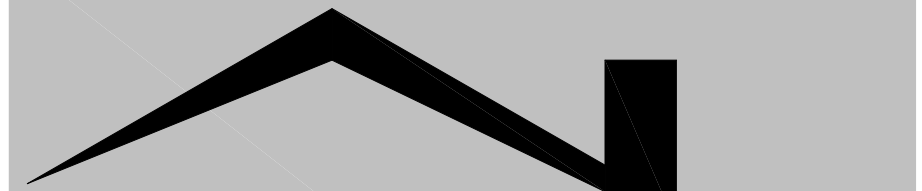
Nigel Forrester MCIOS
Building Design Services

ILETT HOUSE, SMITHY BANK, ALTON, STAFFS, ST10 4AD
TEL 01538 702164
www.nigelforrester.co.uk www.sap-calc.co.uk

CLIENT

Mr B Coster

PROJECT

The Cross
Hollington
Staffordshire
ST10 4HH

DRAWING NUMBER 22/647/02

Existing rear and side elevations

SCALES 1/50 @ A1