

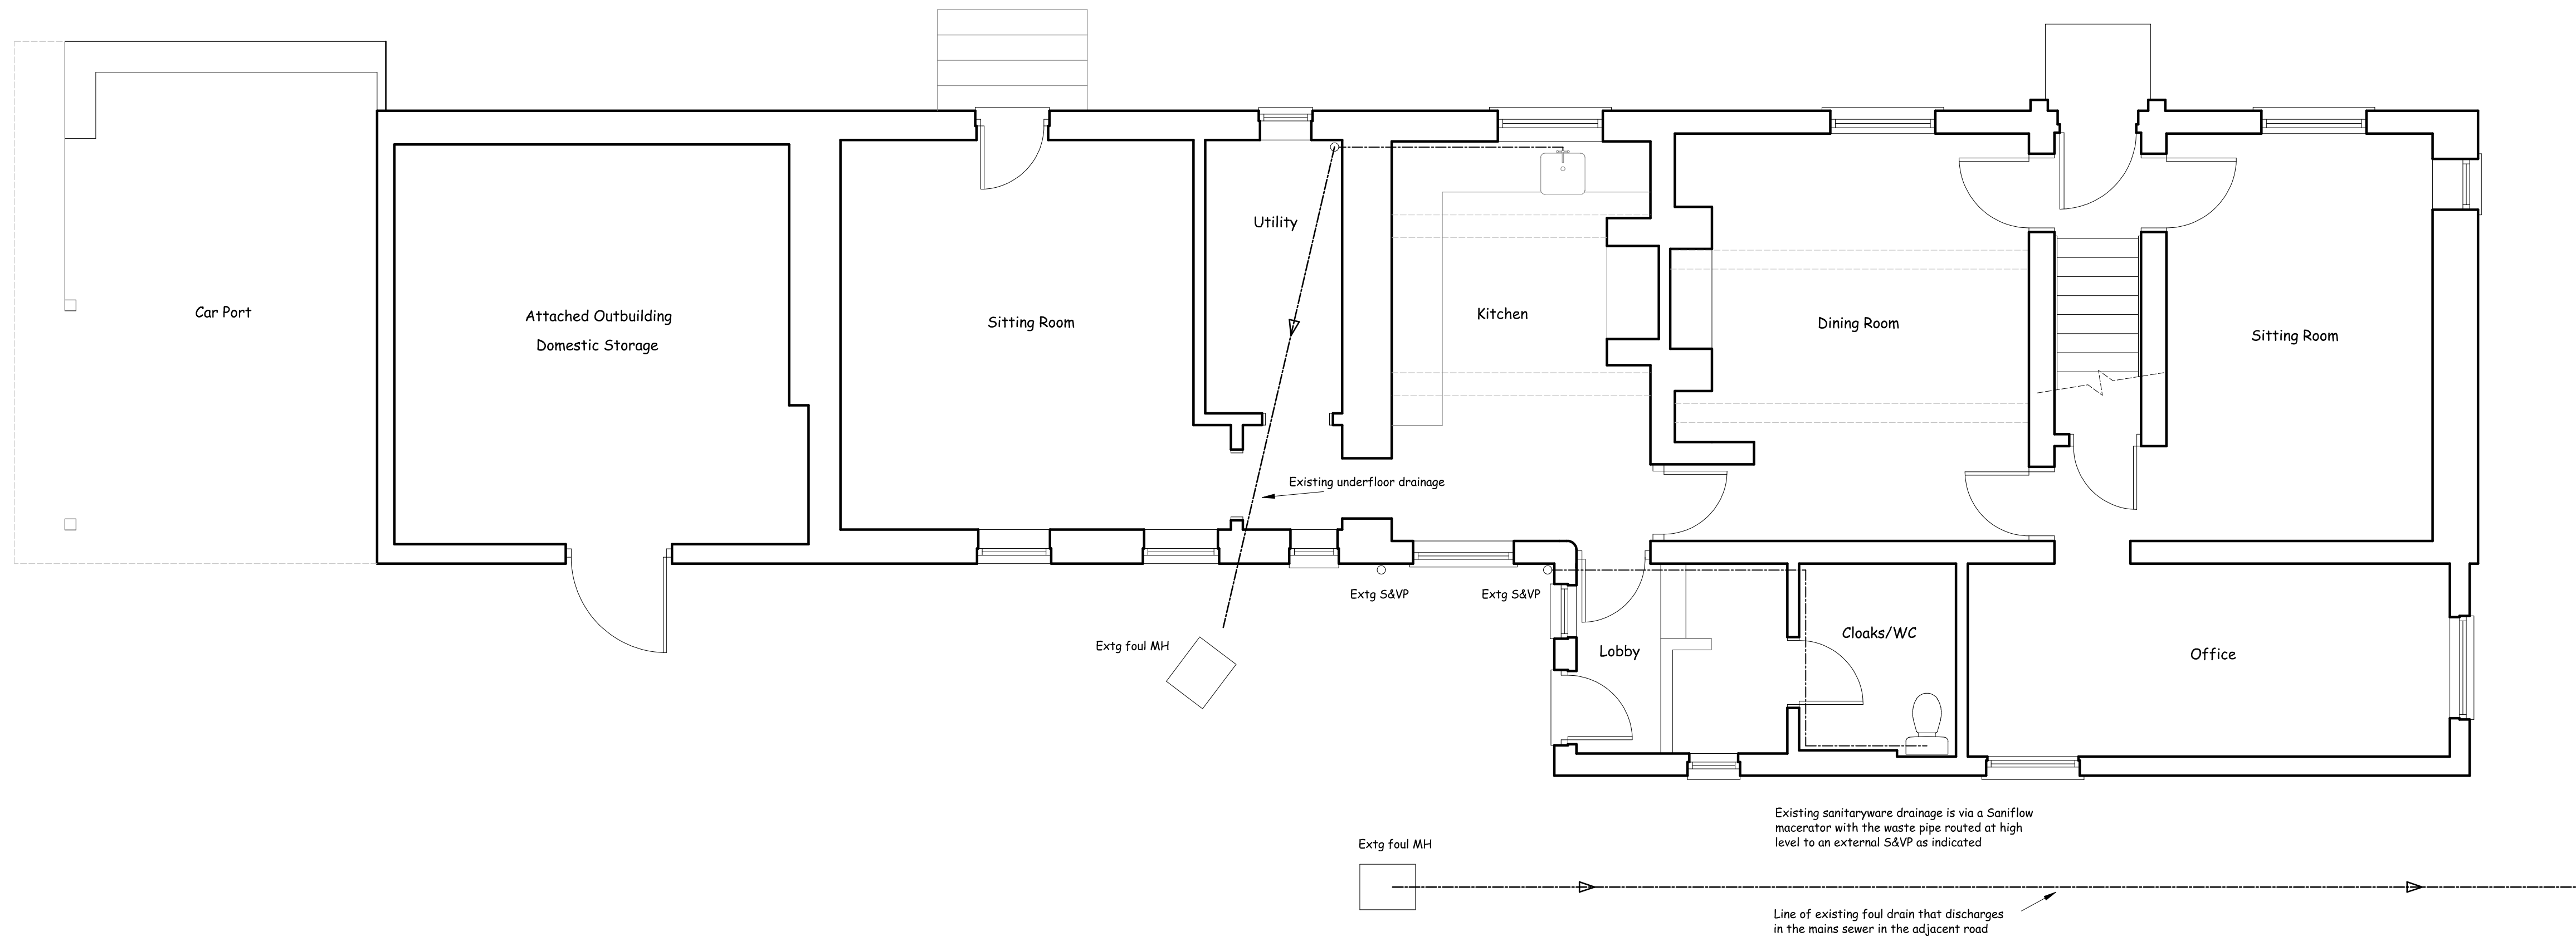


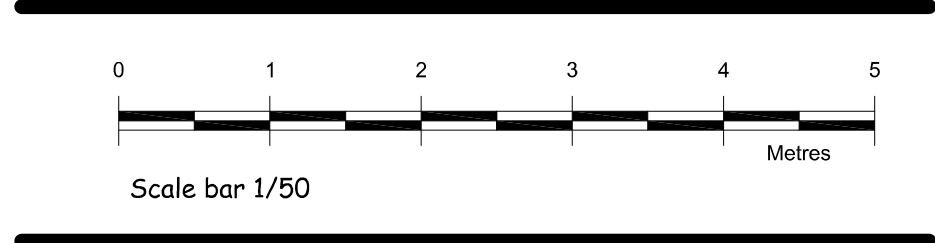

EXISTING GROUND FLOOR PLAN

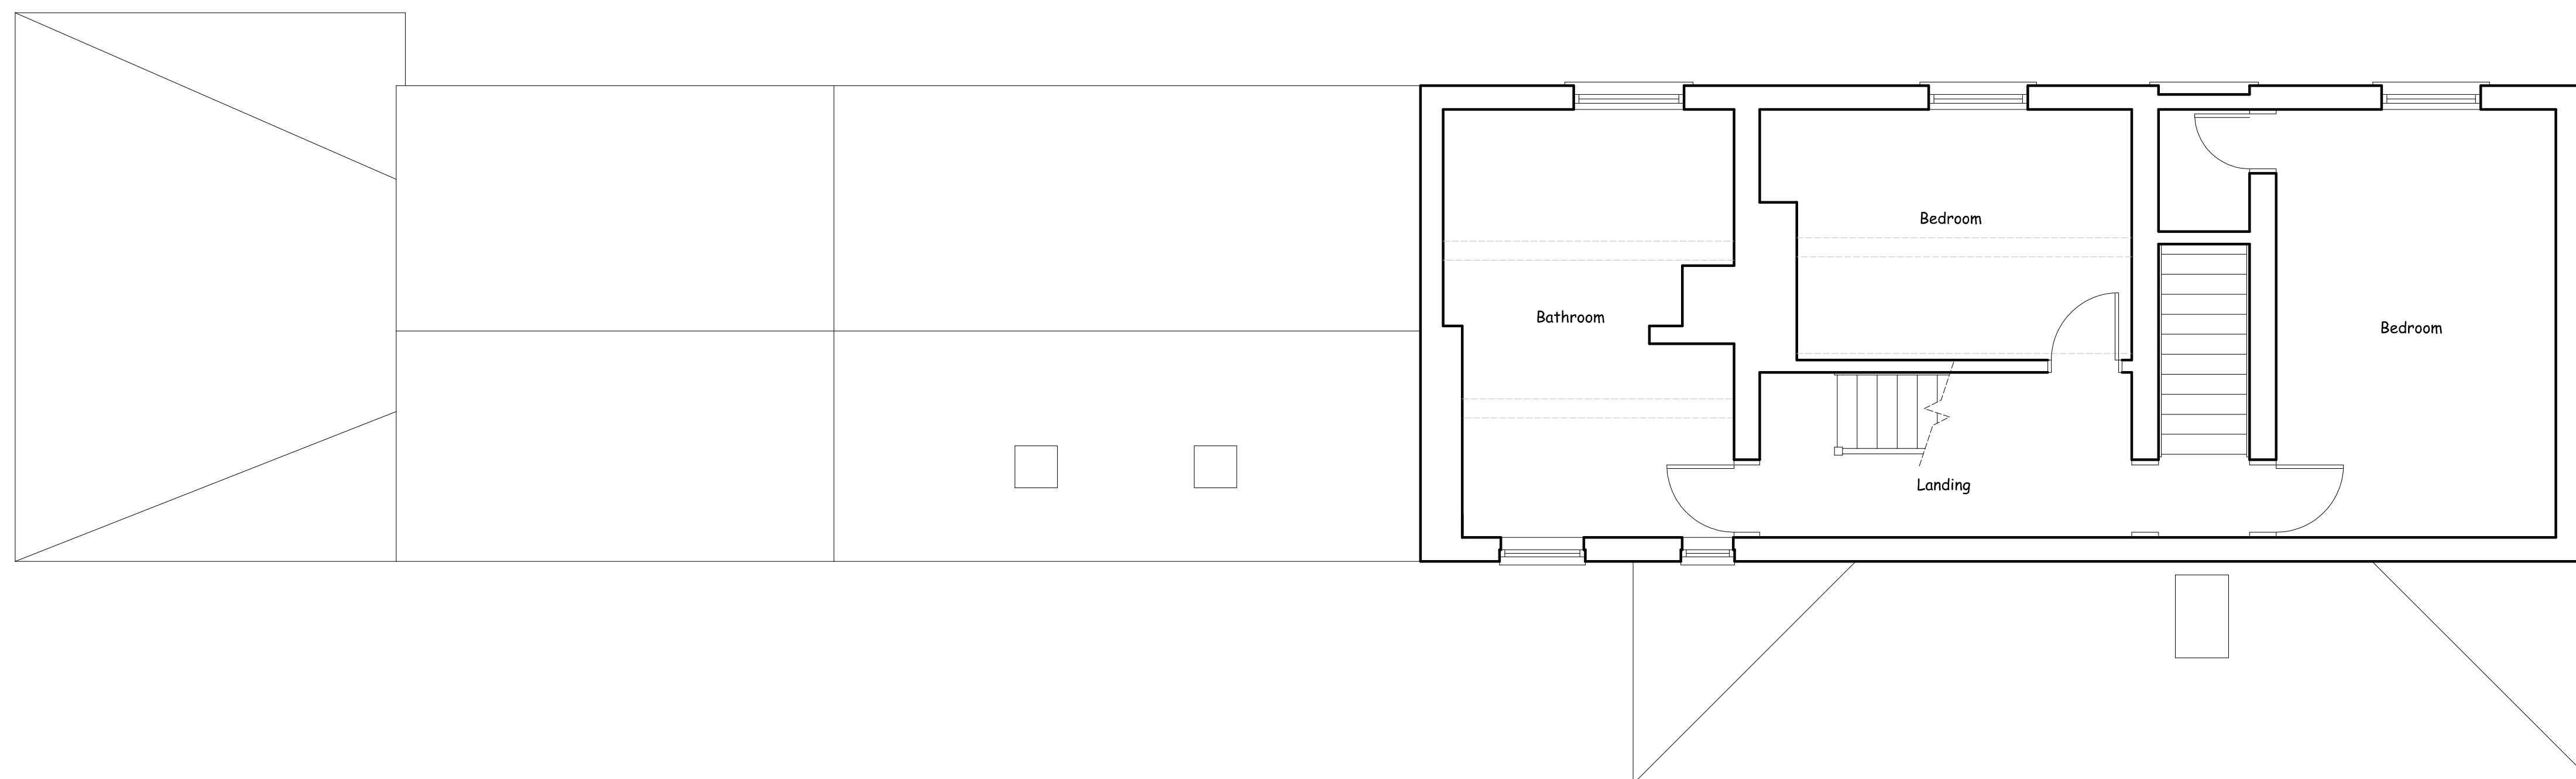

EXISTING FIRST FLOOR PLAN


Nigel Forrester MCIOS
Building Design Services
Ilett House, Smithy Bank, Alton, Staffs, ST10 4AD
TEL 01538 702164
www.nigelforrester.co.uk www.sap-calc.co.uk

CLIENT

Mr B Coster

PROJECT

The Cross
Hollington
Staffordshire
ST10 4HH

DRAWING NUMBER 22/647/03

Existing ground & first floor plans

SCALES 1/50 @ A1