


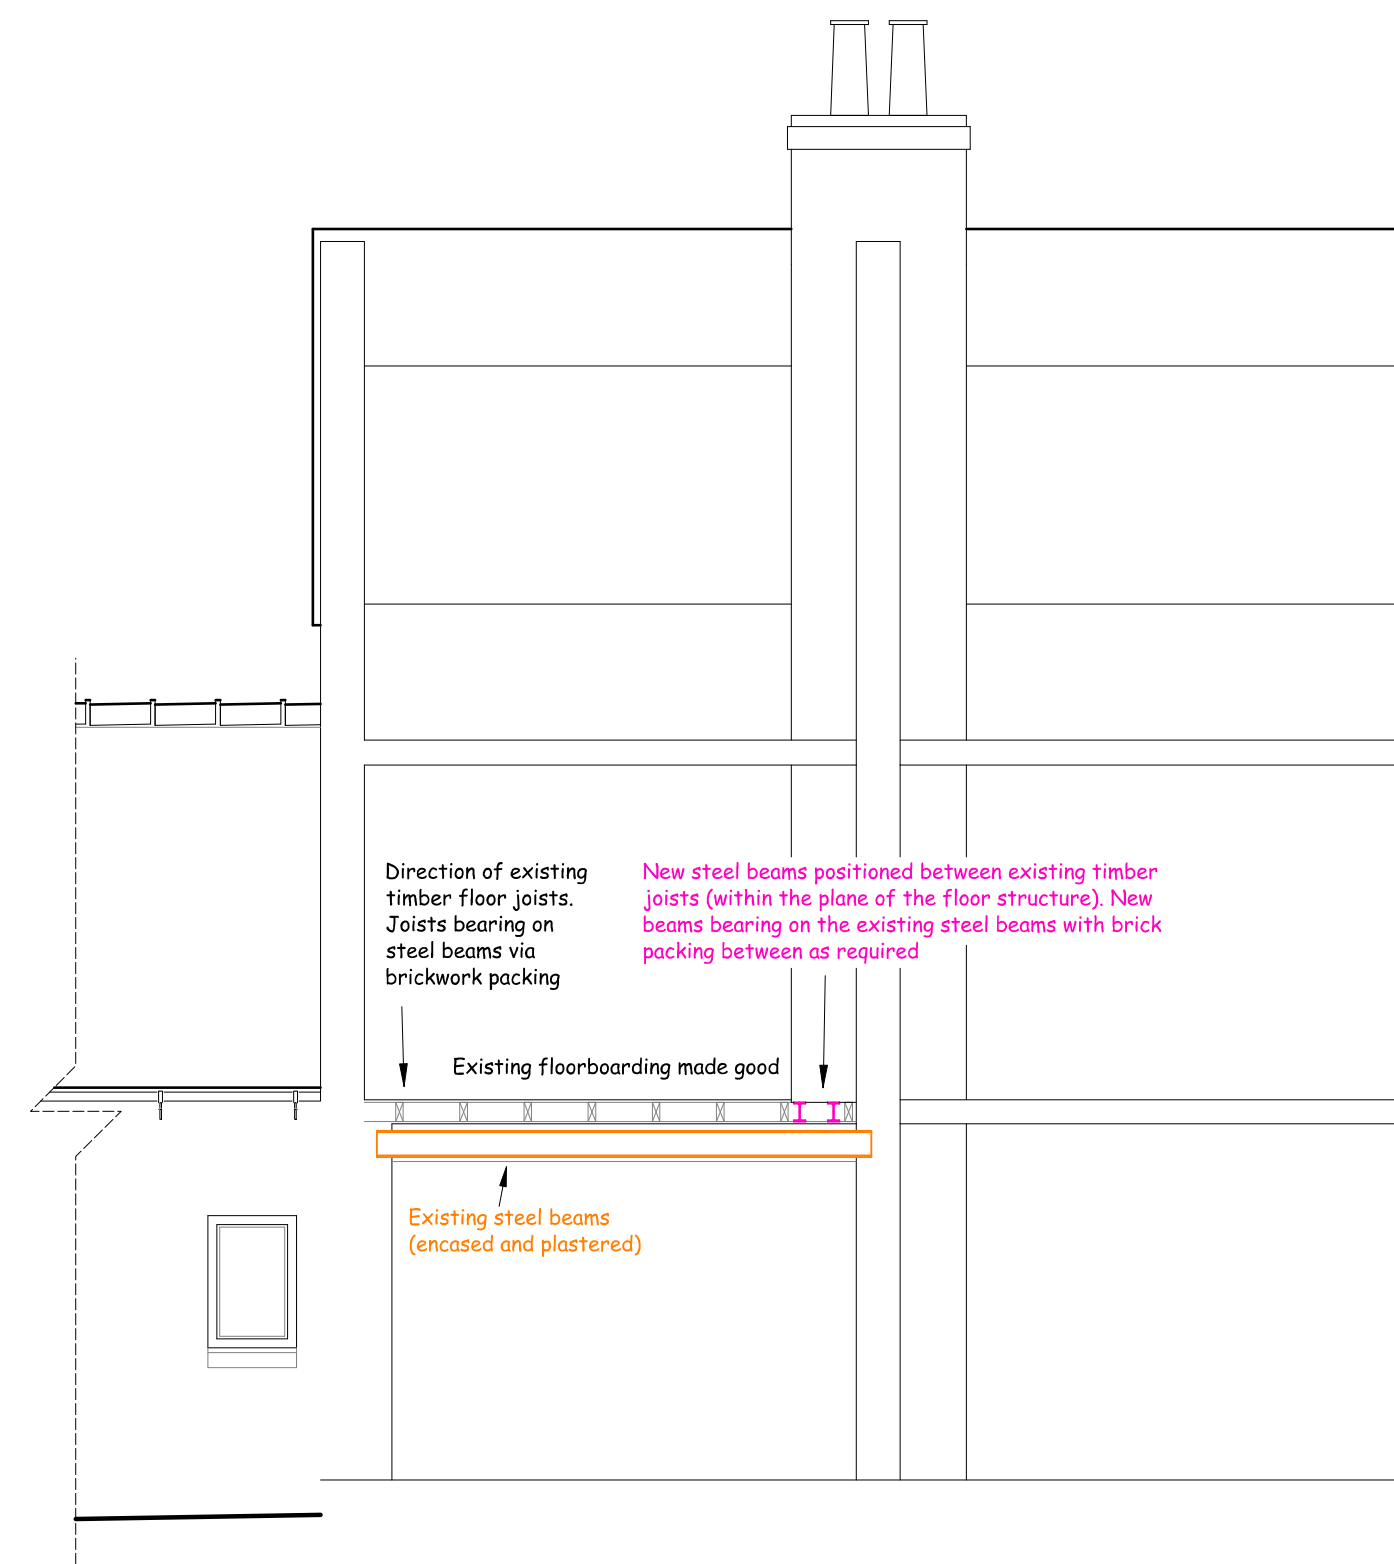


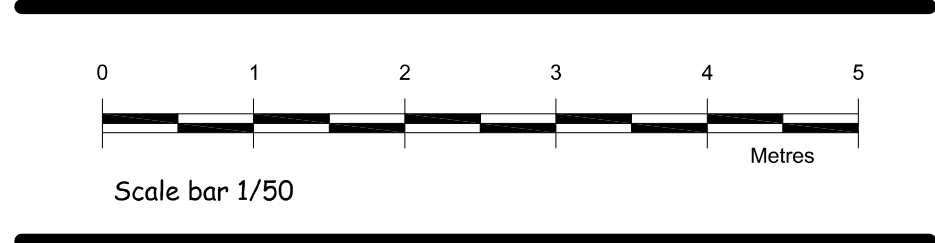


SECTION B/B

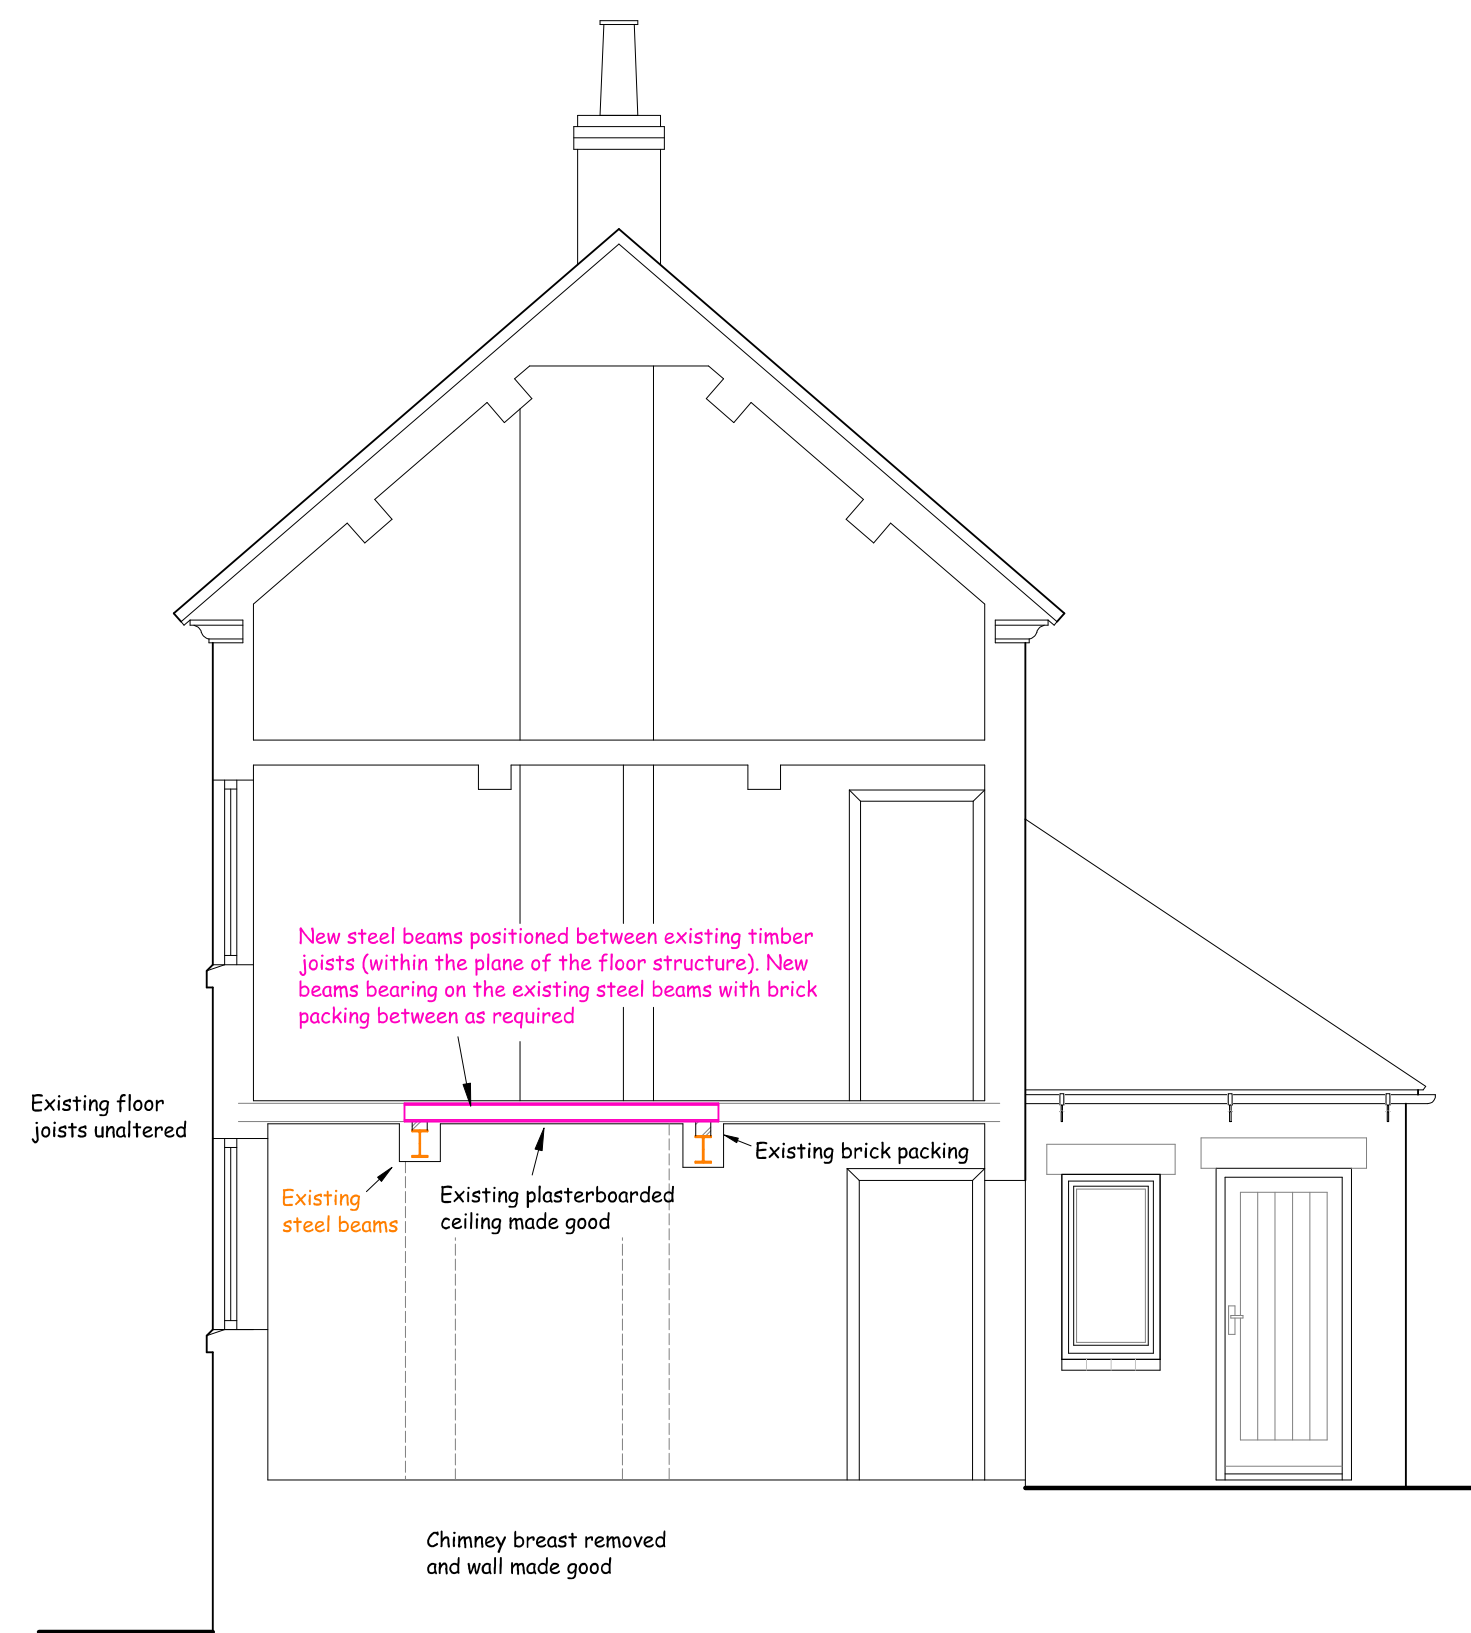


SECTION A/A

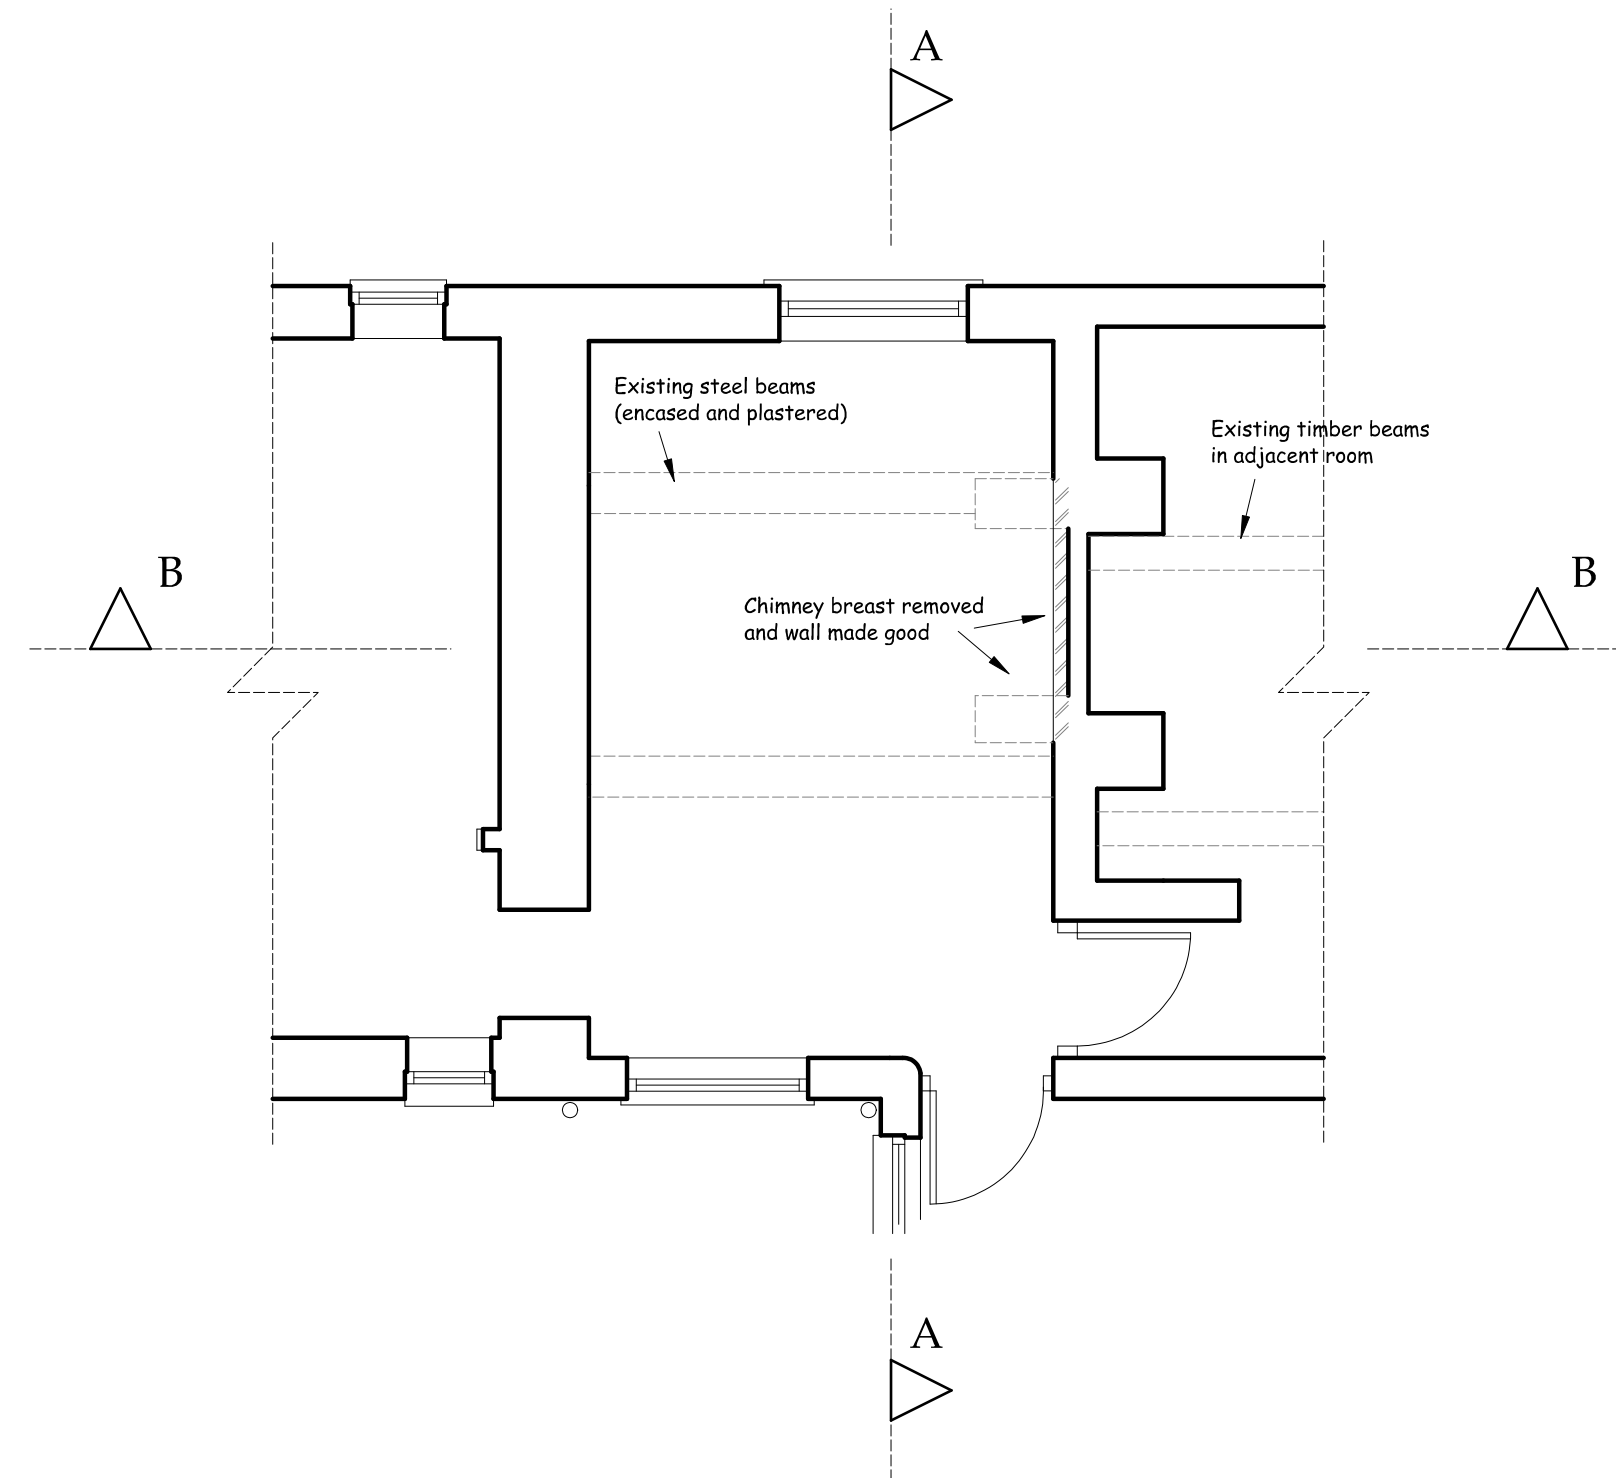

PARTIAL GROUND FLOOR PLAN

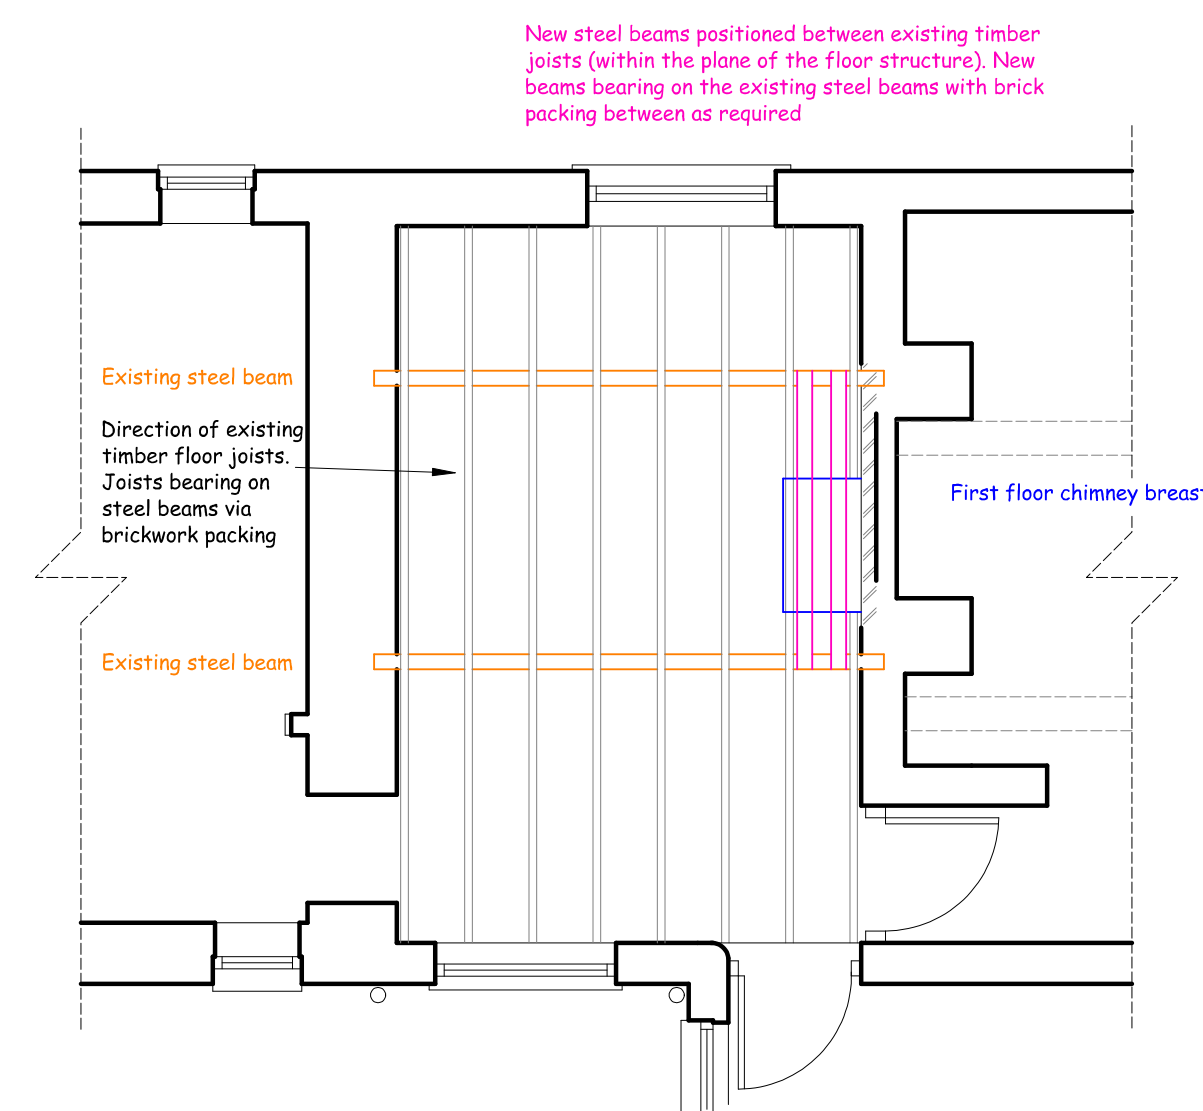

FLOOR DETAILS

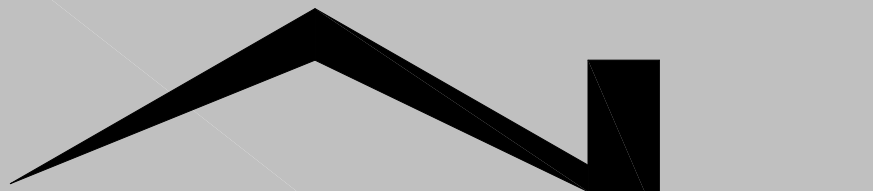
Nigel Forrester MCIOS
Building Design Services
ILETT HOUSE, SMITHY BANK, ALTON, STAFFS, ST10 4AD
TEL 01538 702164
www.nigelforrester.co.uk www.sap-calc.co.uk

CLIENT

Mr B Coster

PROJECT

The Cross
Hollington
Staffordshire
ST10 4HH

DRAWING NUMBER 22/647/07

Removal of chimney breast

SCALES 1/50 @ A1