




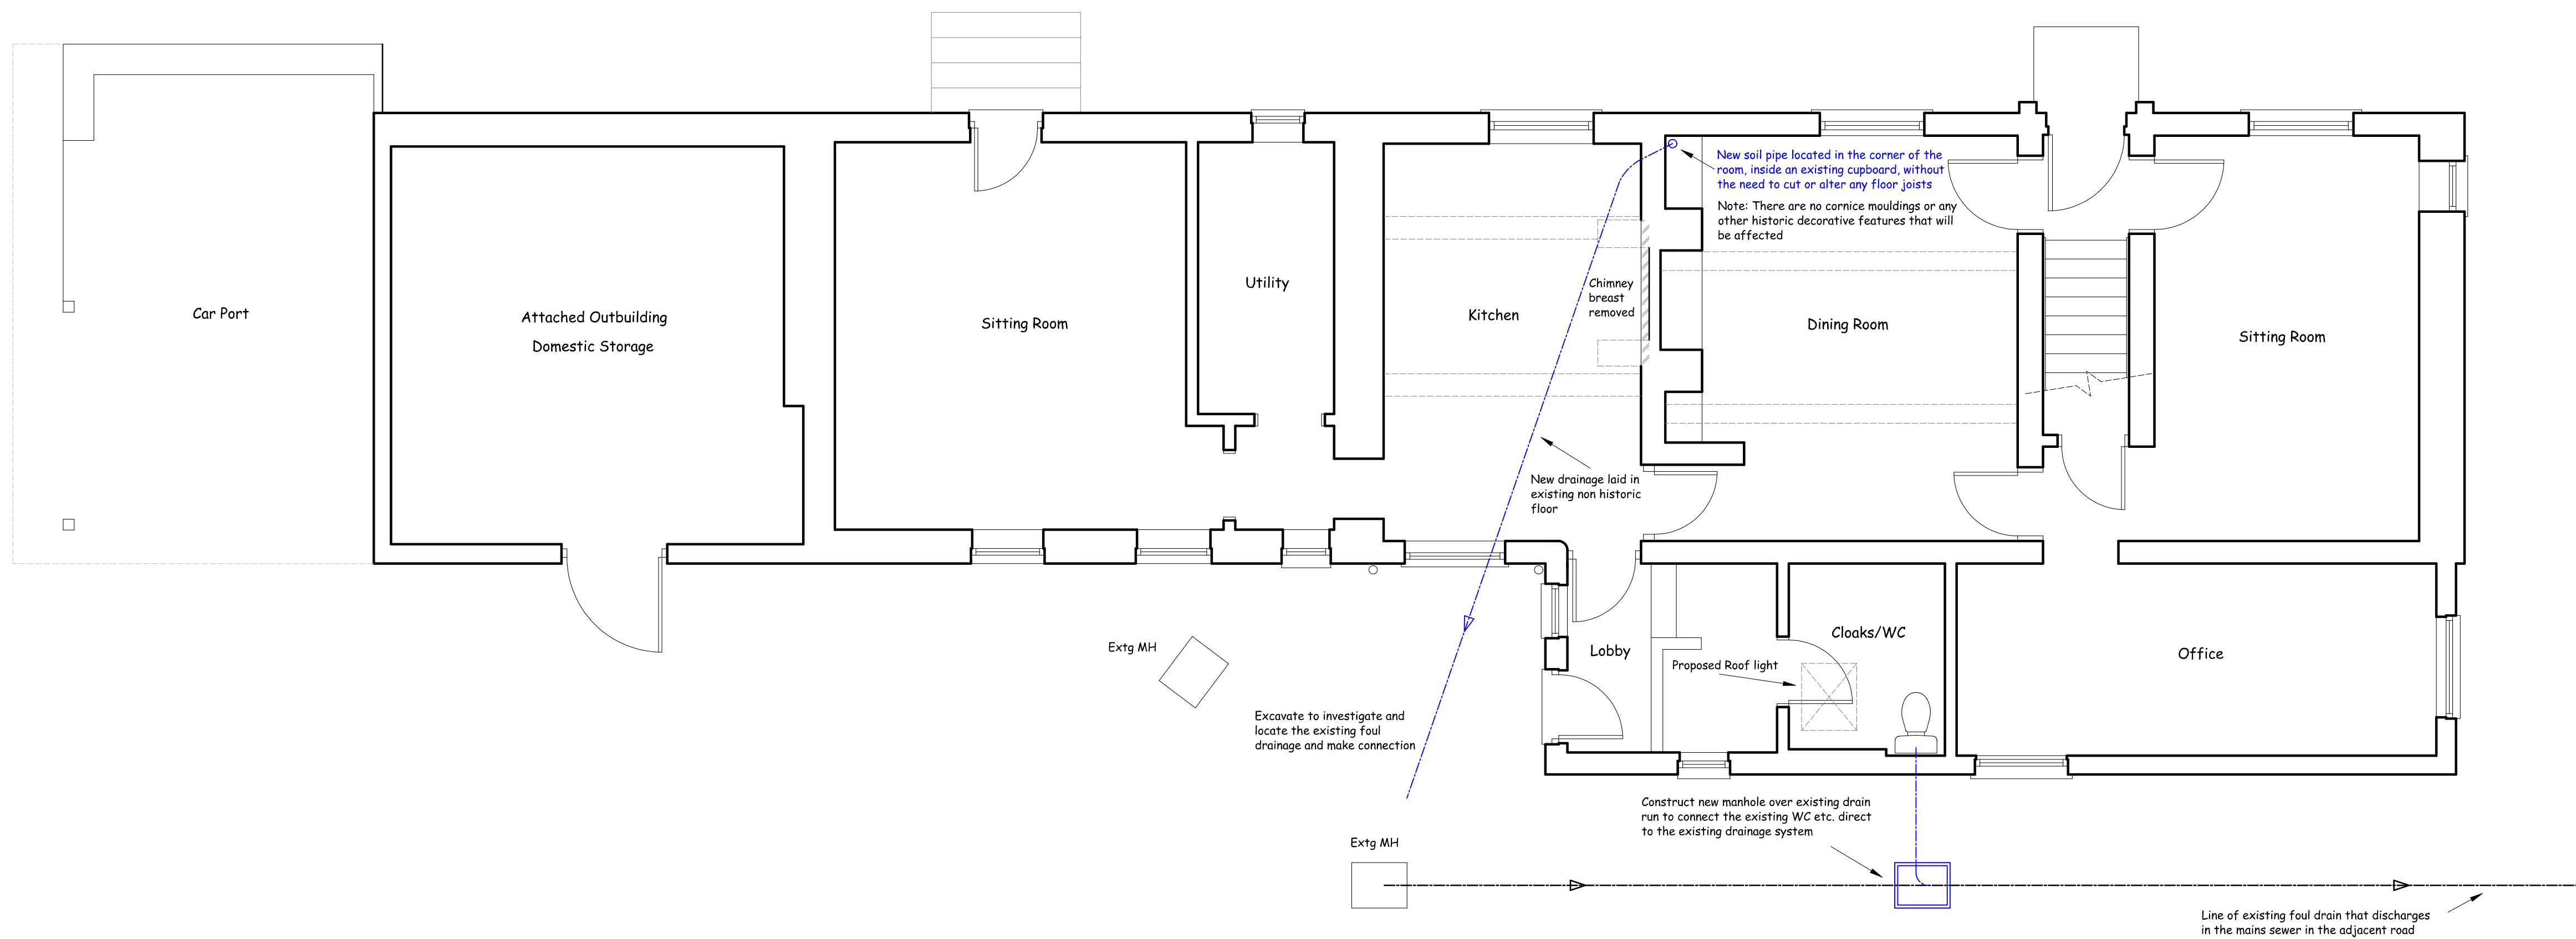

PROPOSED GROUND FLOOR PLAN

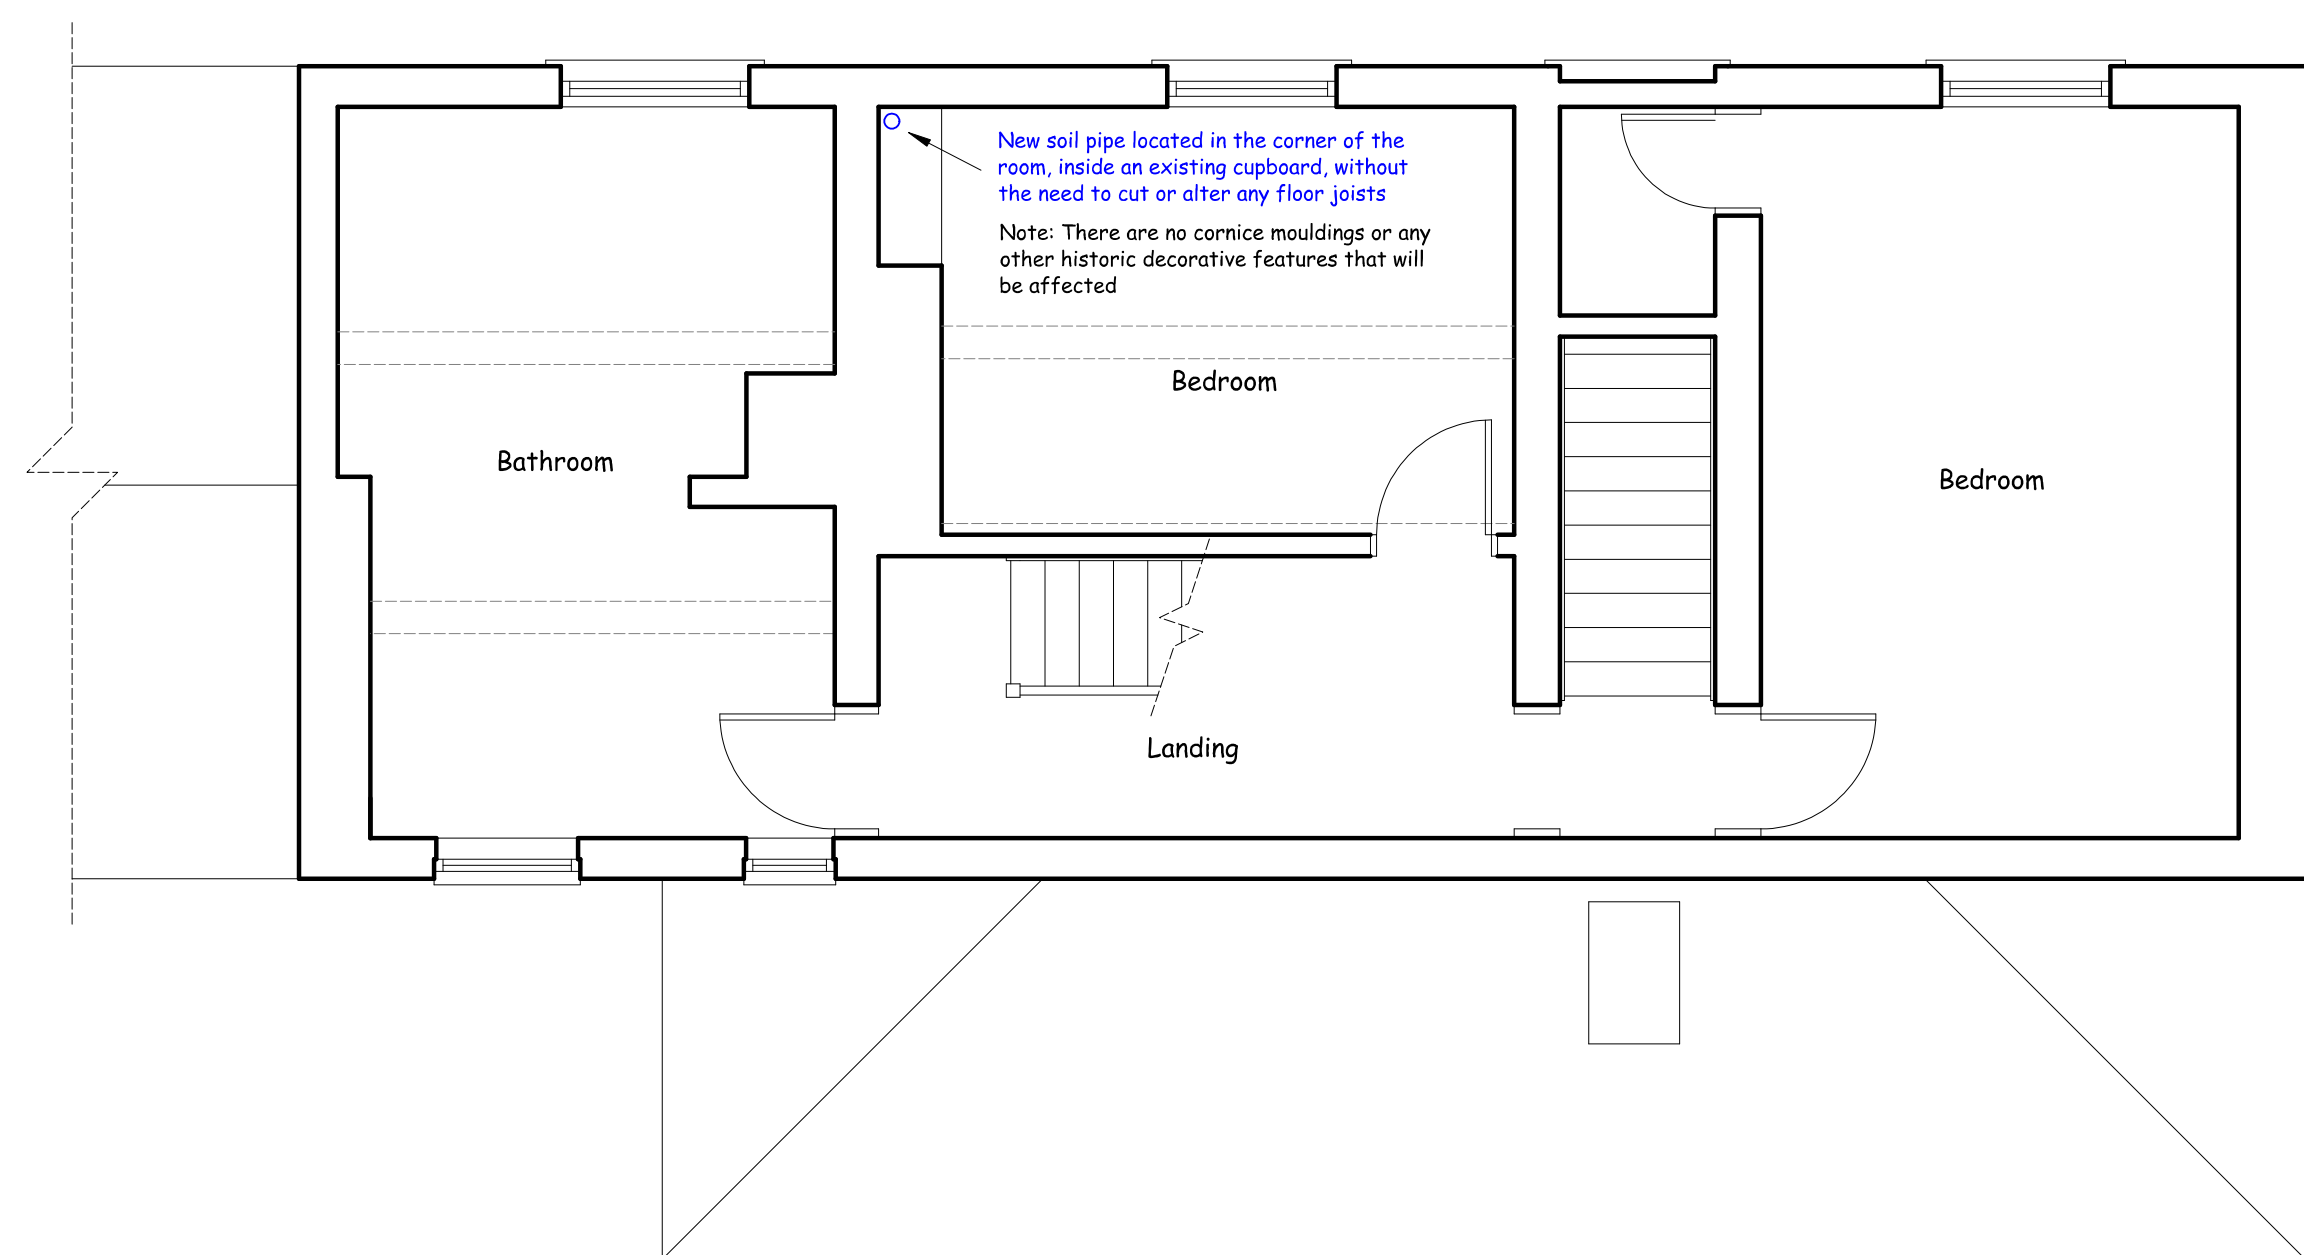

PROPOSED FIRST FLOOR PLAN

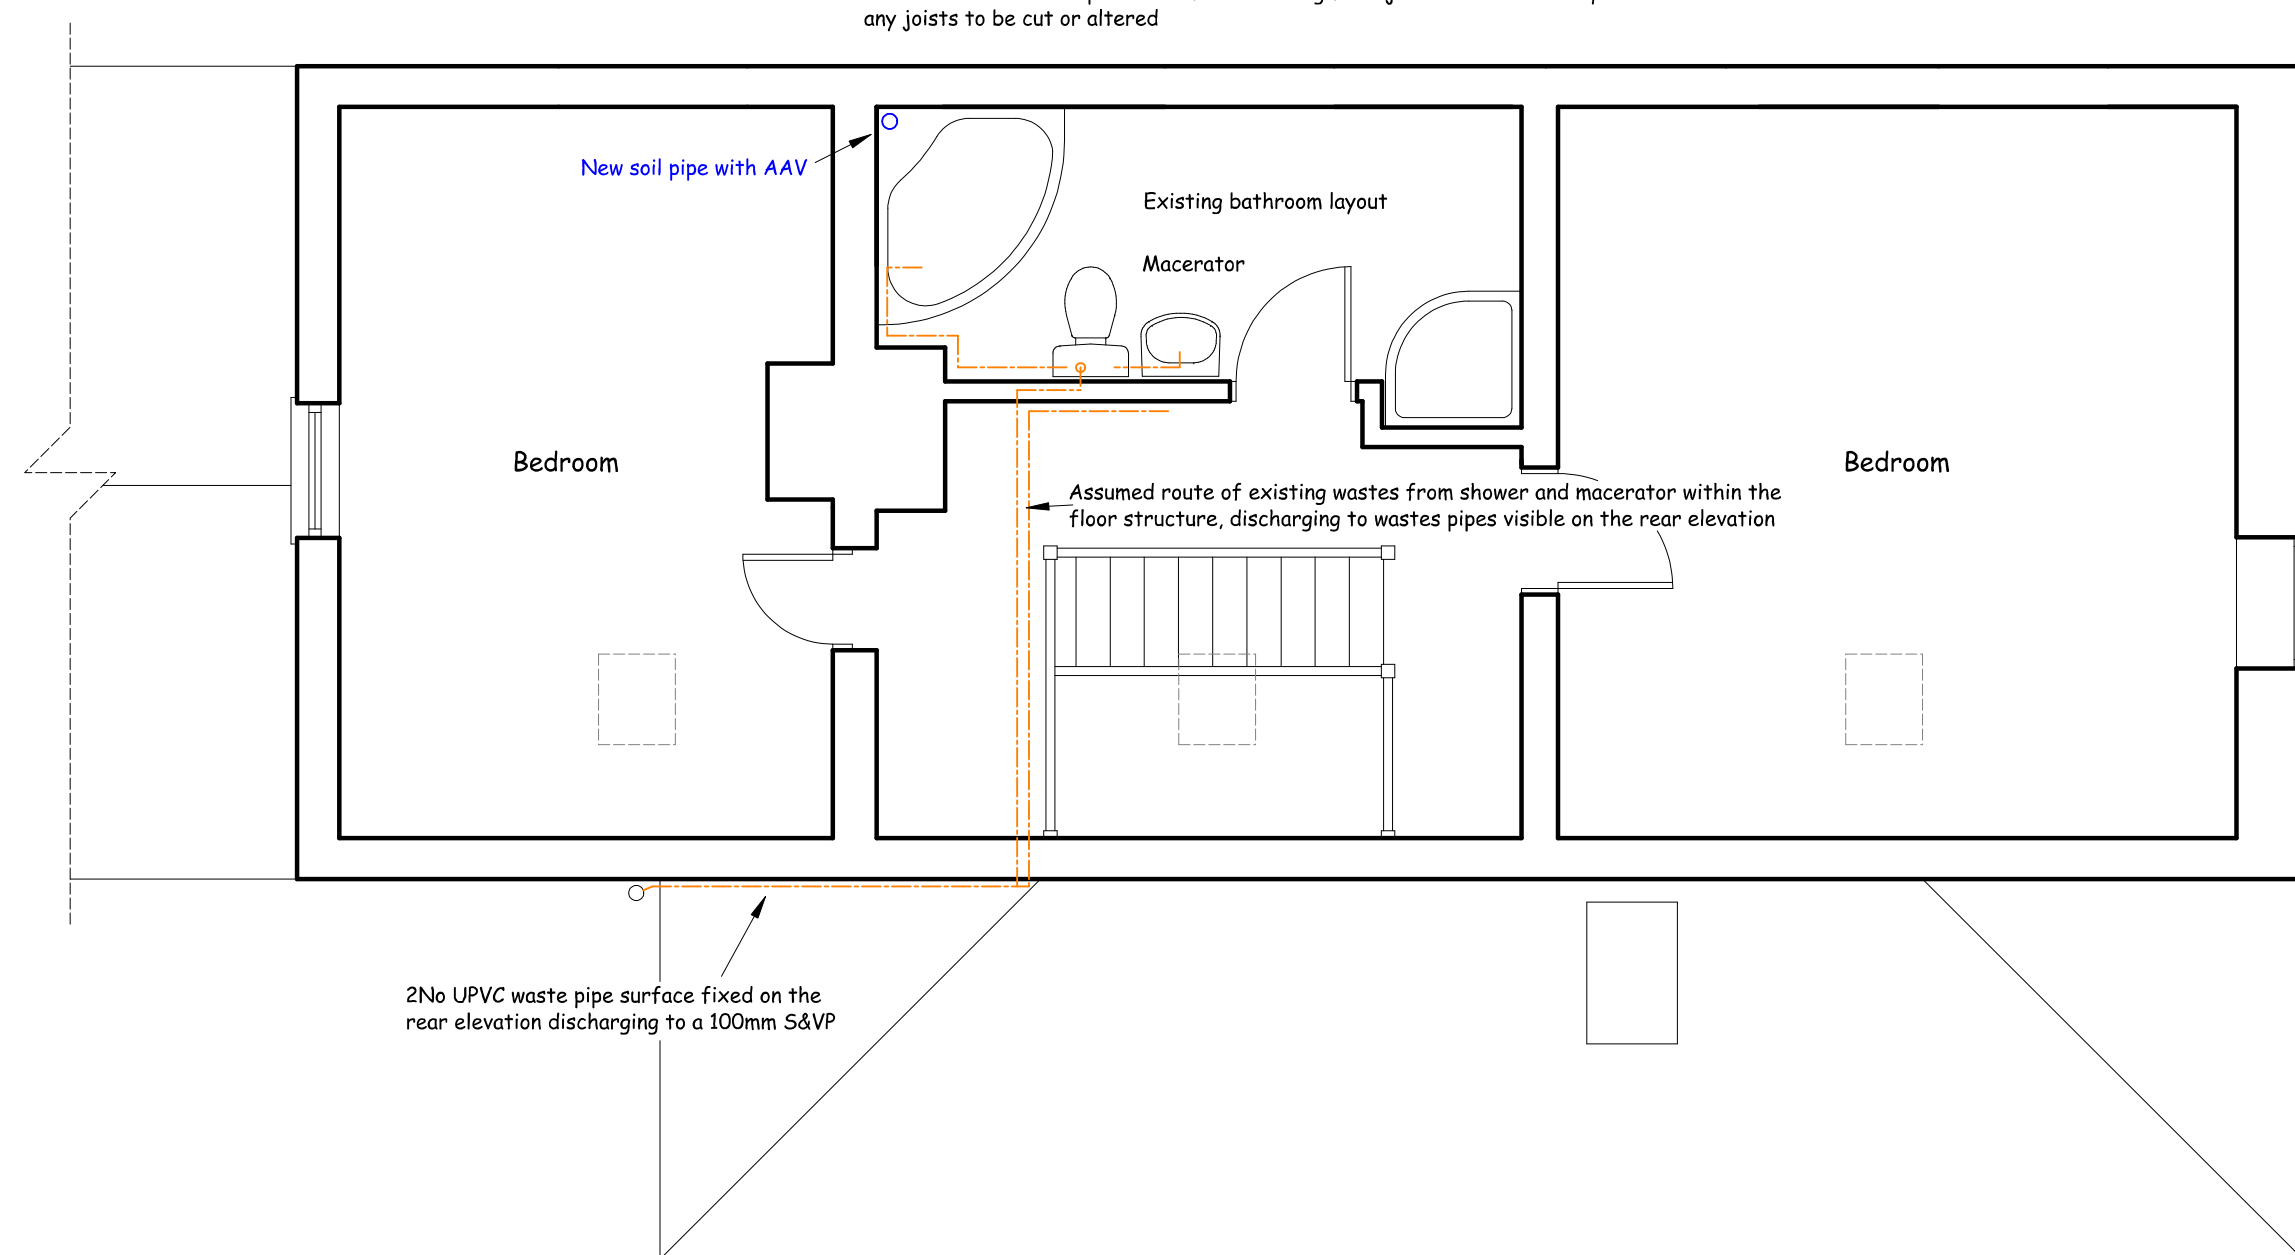

PROPOSED SECOND FLOOR PLAN

The proposal is to do away with the existing macerator and thereby the unsightly waste pipes on the rear elevation and provide an internal 100mm diameter soil pipe, fitted internally with an Air Admittance Valve. The bathroom will be reordered accordingly. The new soil pipe will be located in the corner of the rooms in such a position that works in with the positions of the existing floor joists and will not require any joists to be cut or altered

Nigel Forrester MCIOS
Building Design Services

ILETT HOUSE, SMITHY BANK, ALTON, STAFFS, ST10 4AD
TEL 01538 702164
www.nigelforrester.co.uk www.sap-calc.co.uk

CLIENT

Mr B Coster

PROJECT

The Cross
Hollington
Staffordshire
ST10 4HH

DRAWING NUMBER 22/647/08

Provision of internal soil pipe & drainage changes

SCALES 1/50 @ A1