




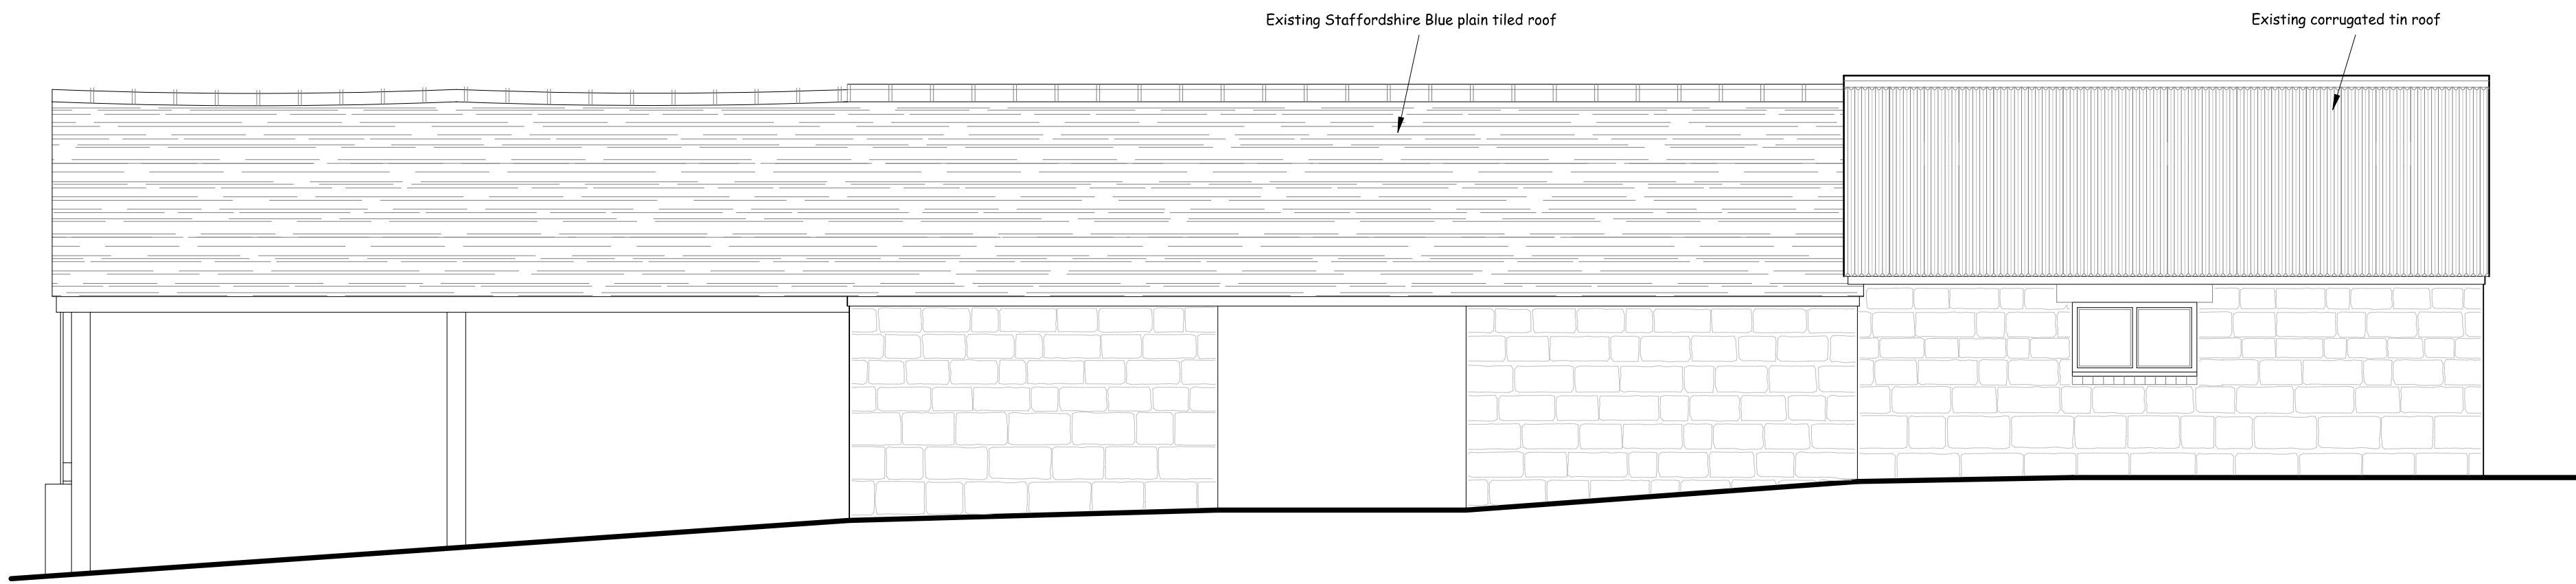


EXISTING NORTHWEST ELEVATION

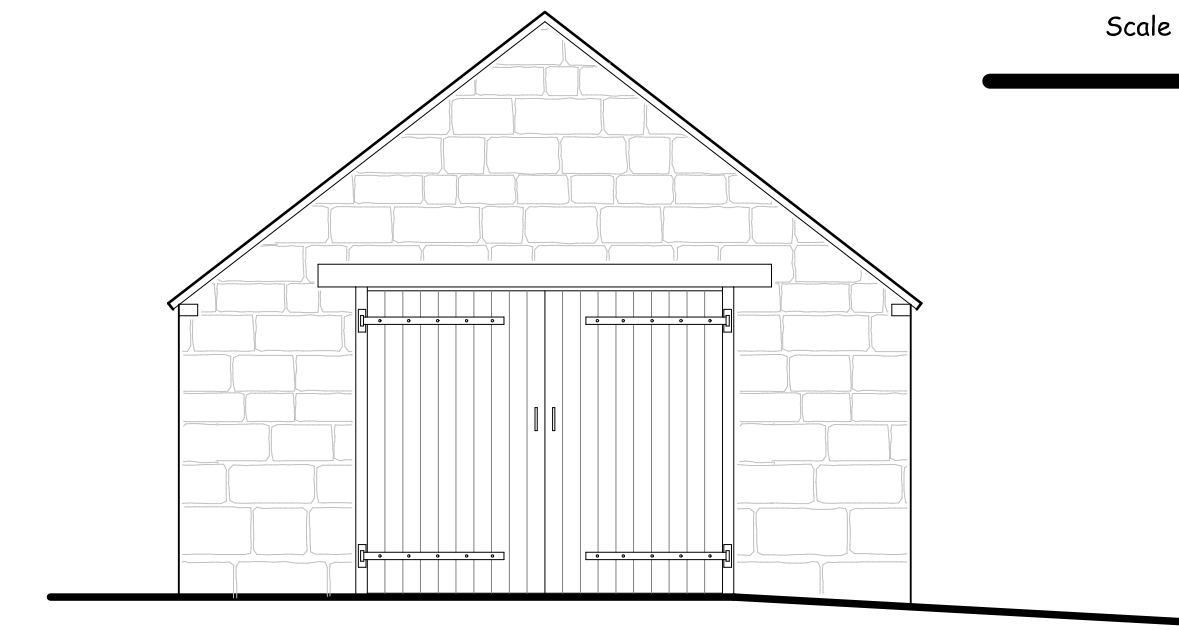


EXISTING SOUTHWEST ELEVATION

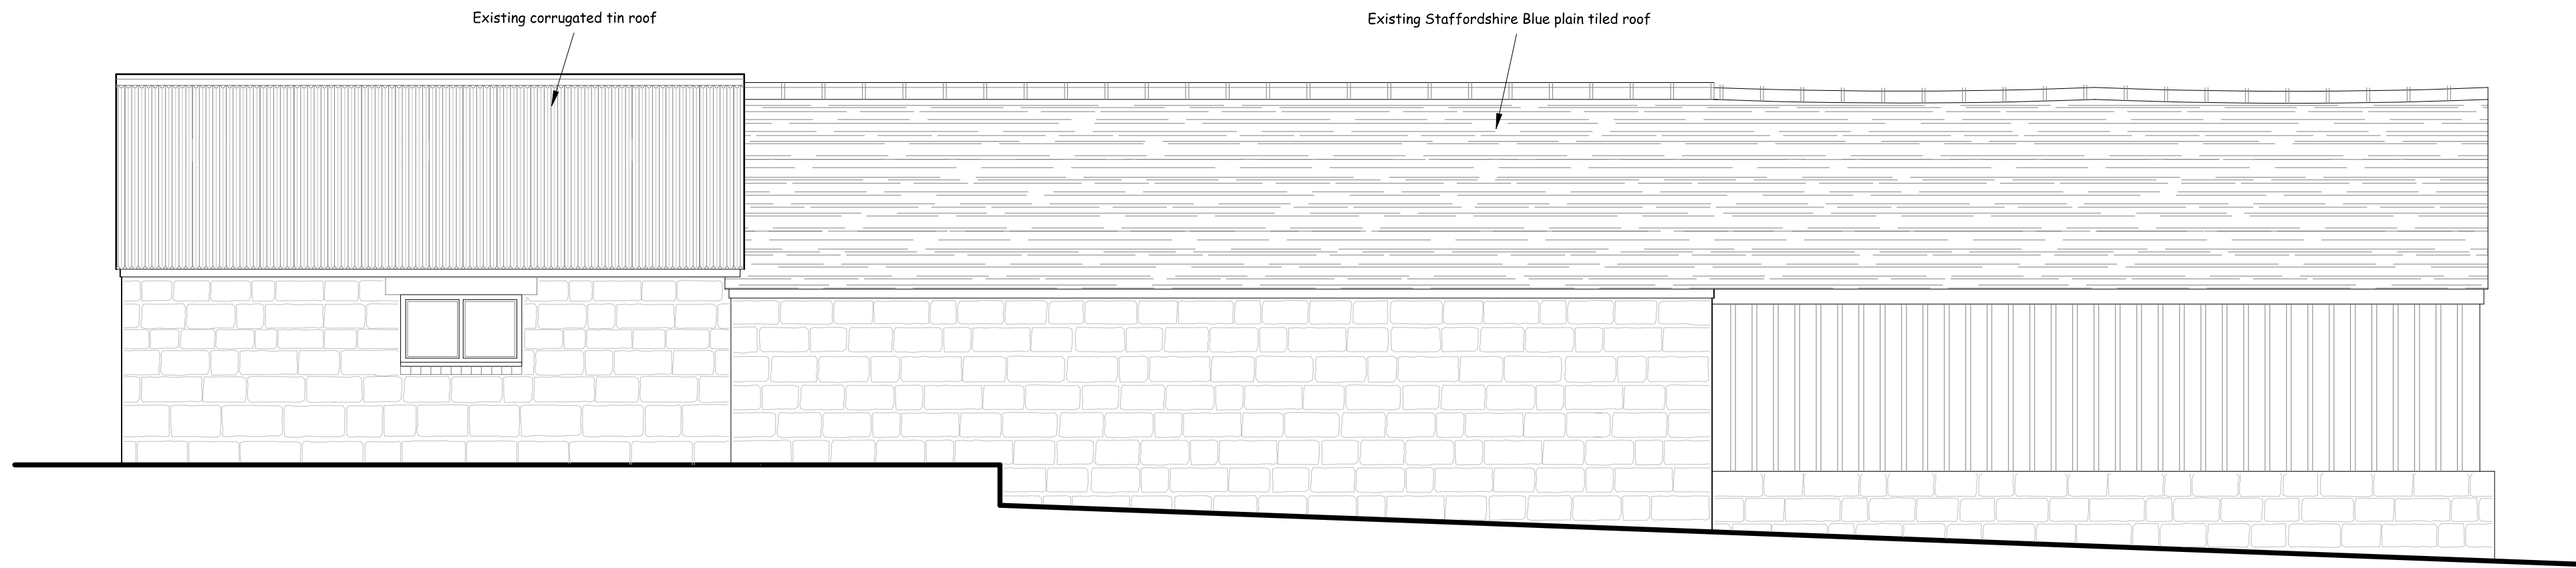


EXISTING SOUTHEAST ELEVATION

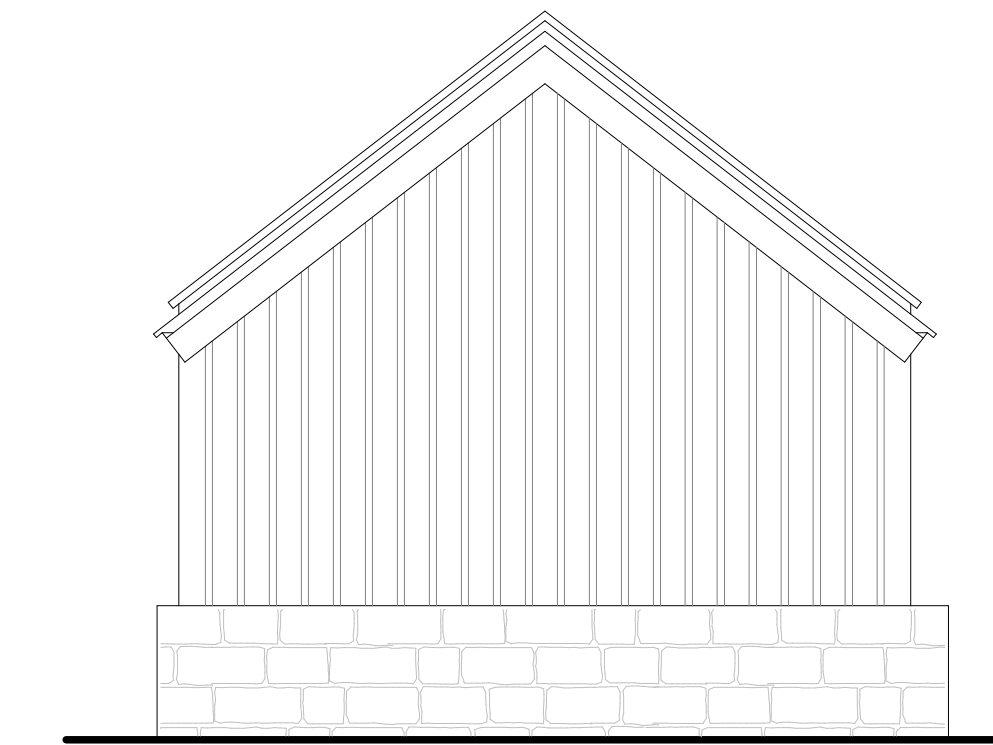


EXISTING NORTHEAST ELEVATION

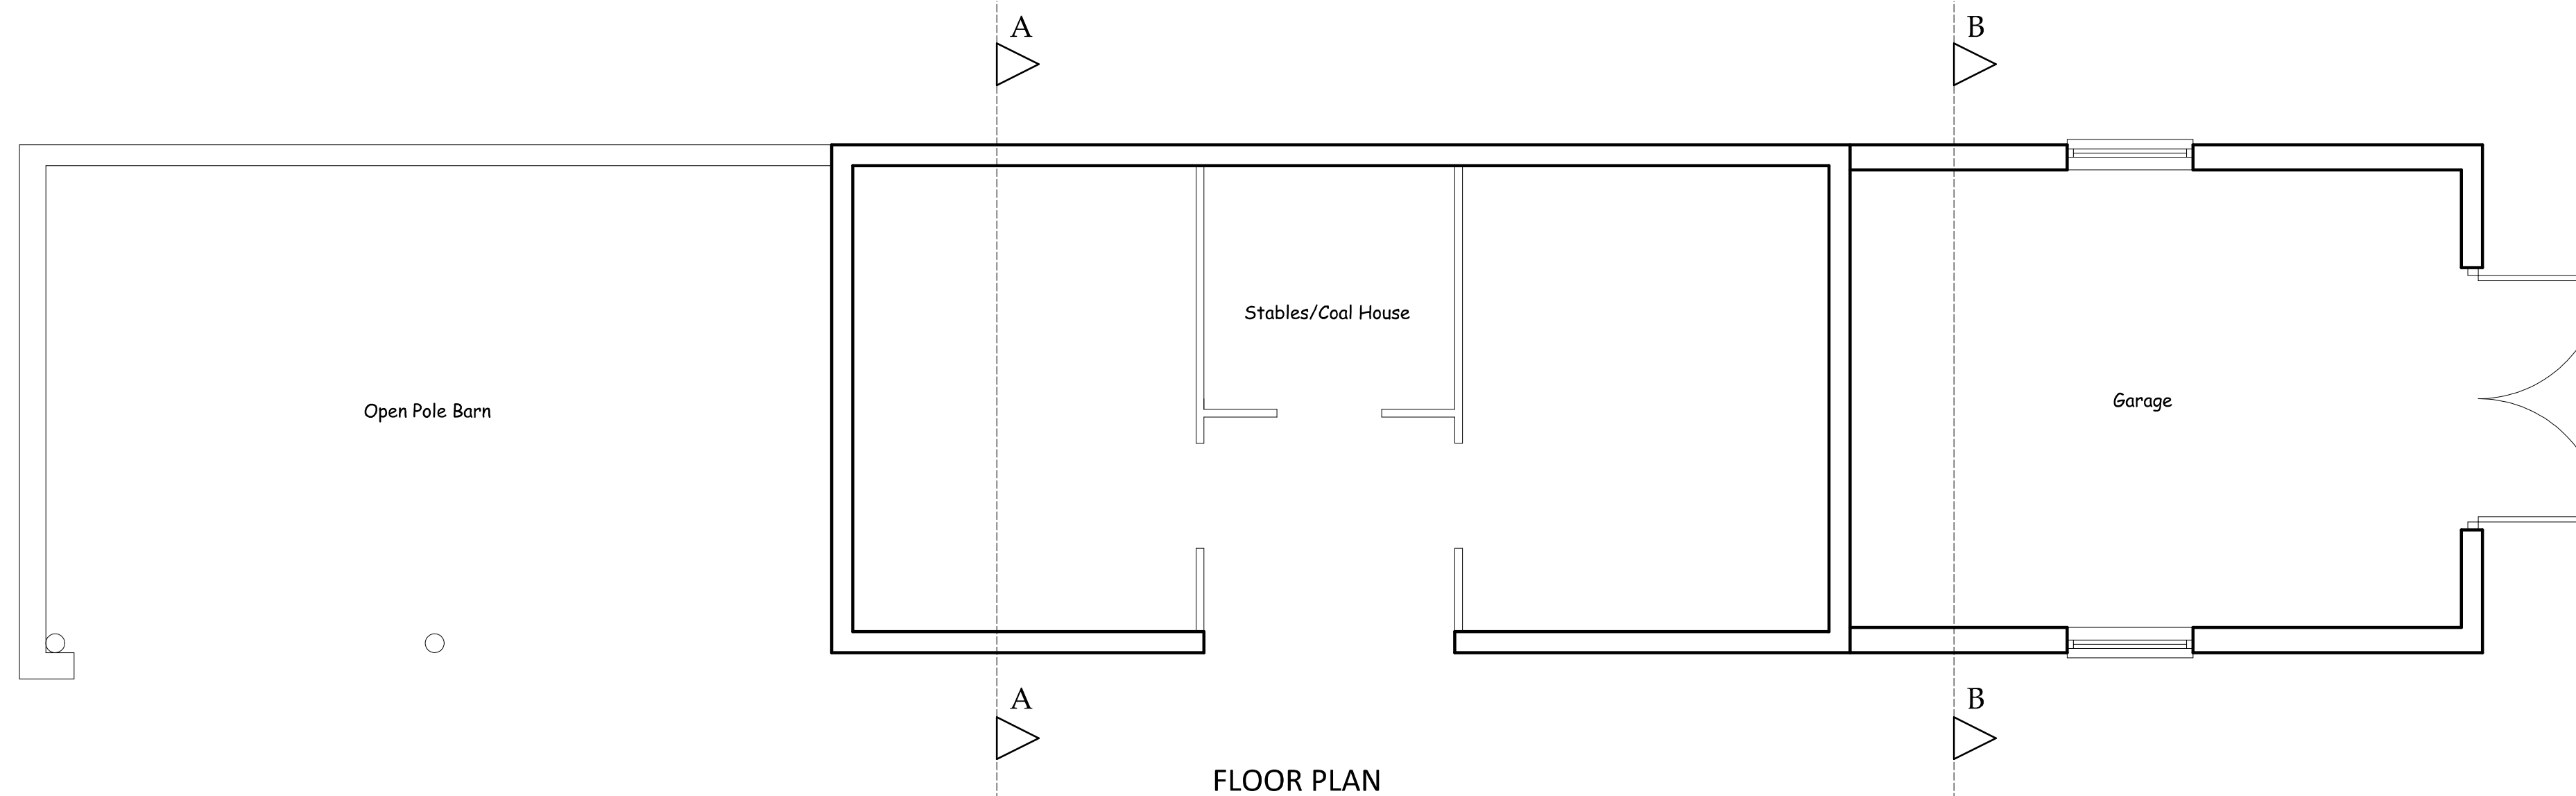


FLOOR PLAN

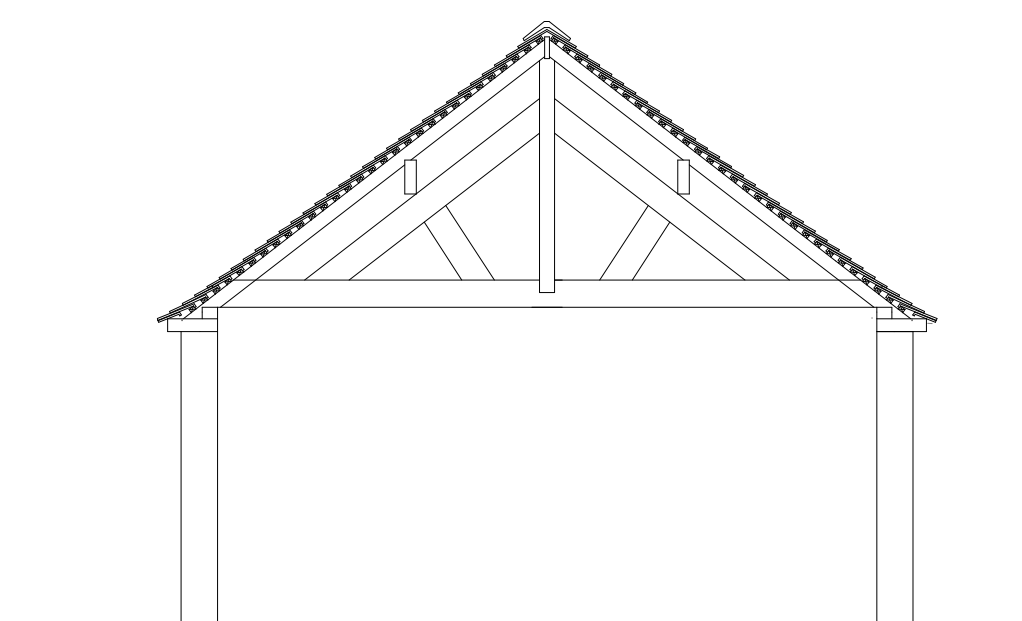

SECTION A/A

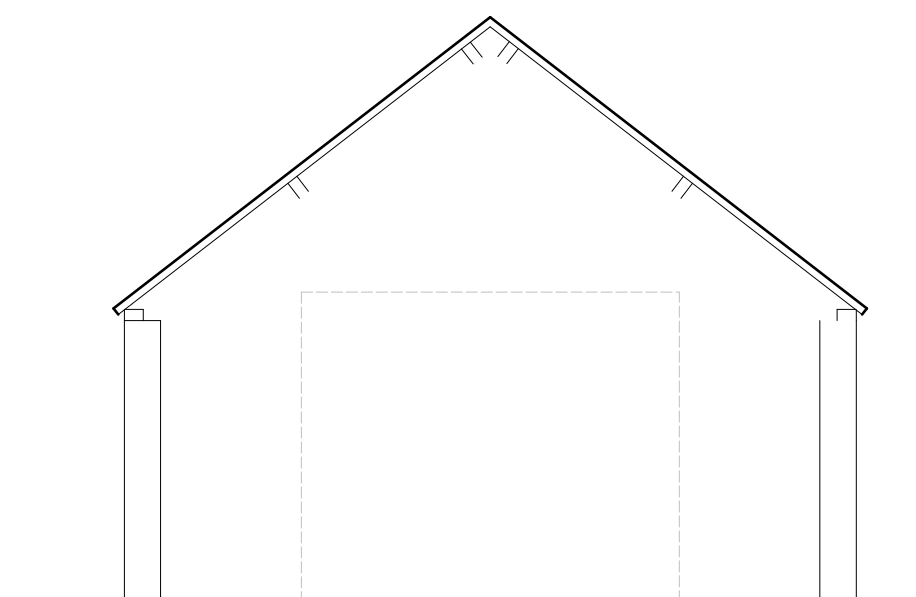

SECTION B/B

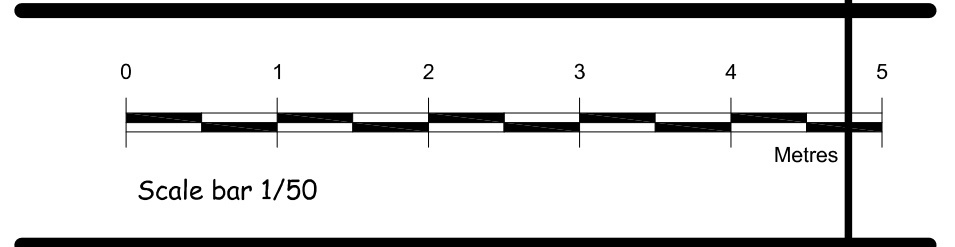


Nigel Forrester MCIOS
Building Design Services
Ilett House, Smithy Bank, Alton, Staffs, ST10 4AD
TEL 01538 702164
www.nigelforrester.co.uk www.sap-calc.co.uk

CLIENT

Mr B Coster

PROJECT

The Cross
Hollington
Staffordshire
ST10 4HH

DRAWING NUMBER 22/647/09

Existing garage / stable block

SCALES 1/50 @ A1