


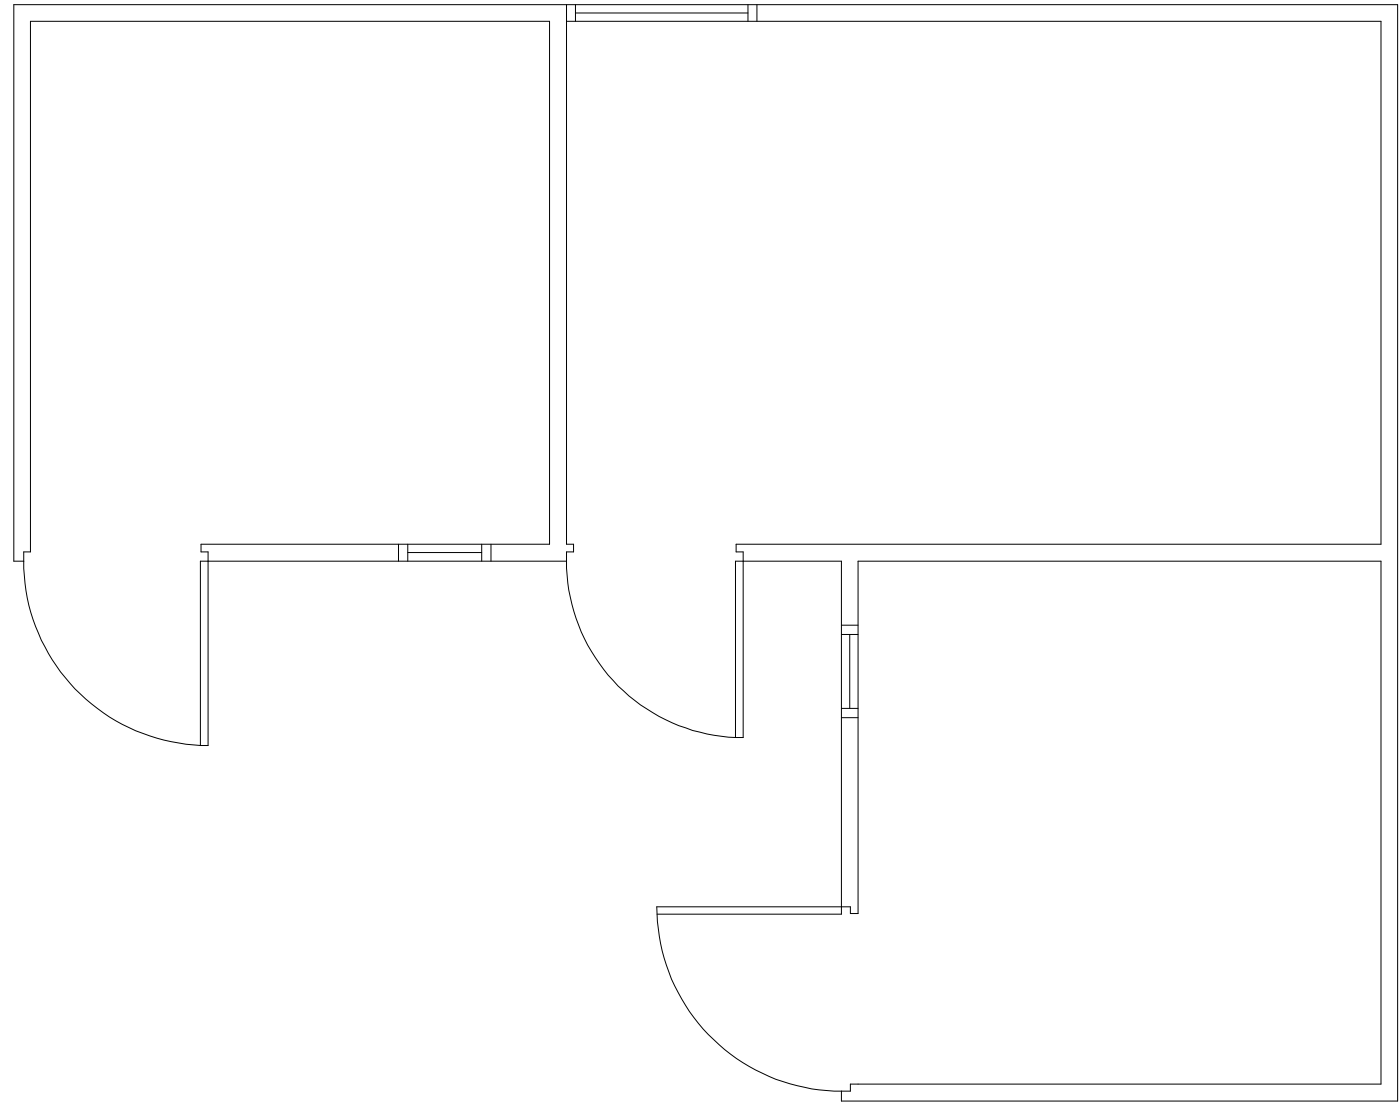


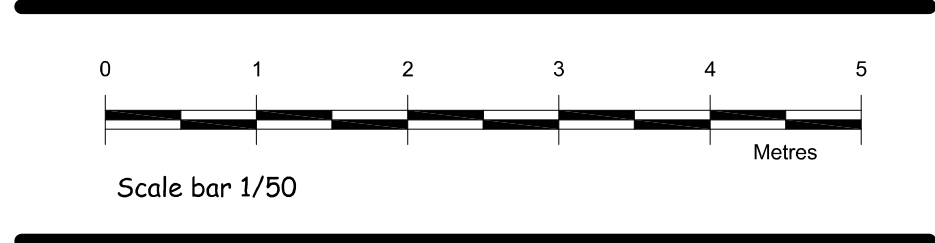


EXISTING FLOOR PLAN

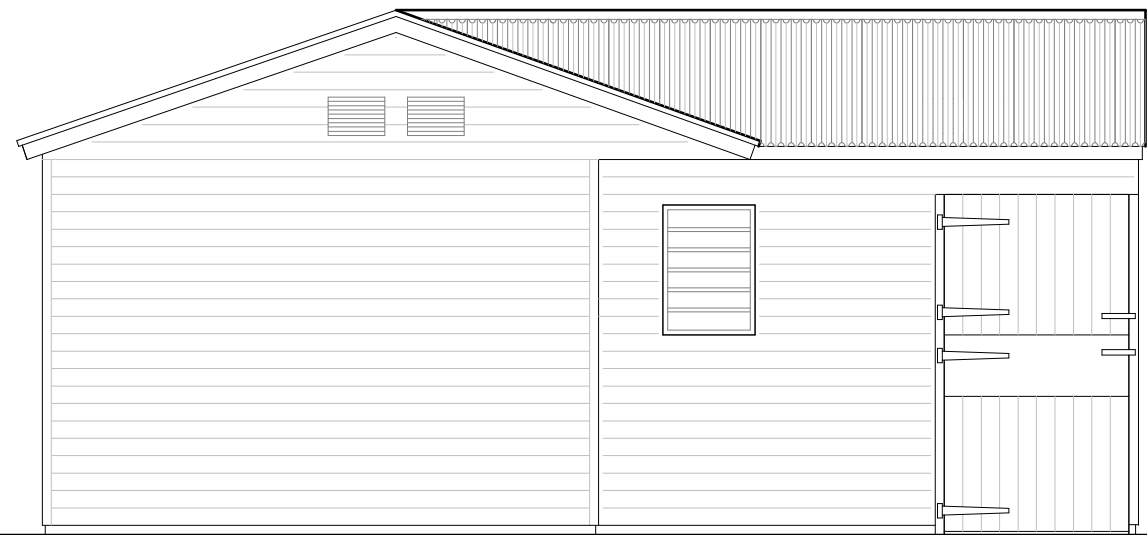


EXISTING SOUTHWEST ELEVATION

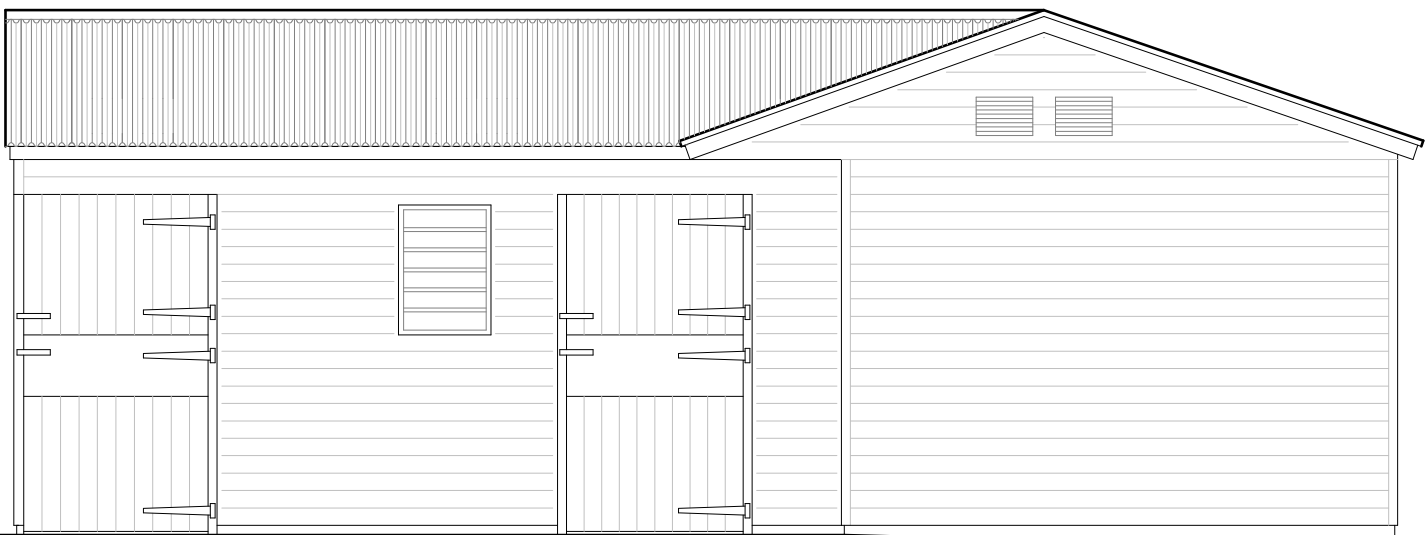


EXISTING SOUTHEAST ELEVATION

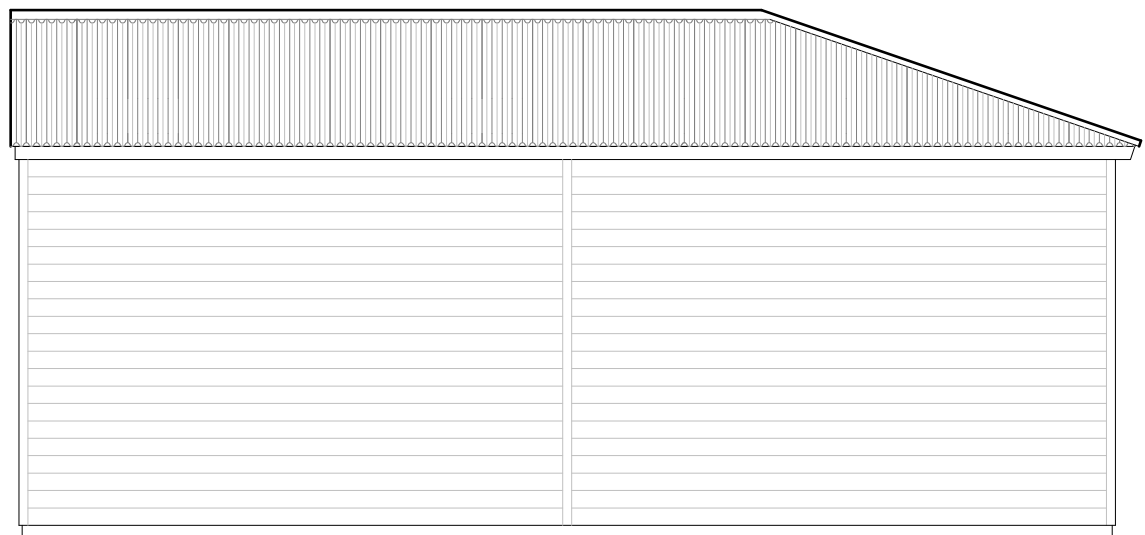

EXISTING NORTHEAST ELEVATION

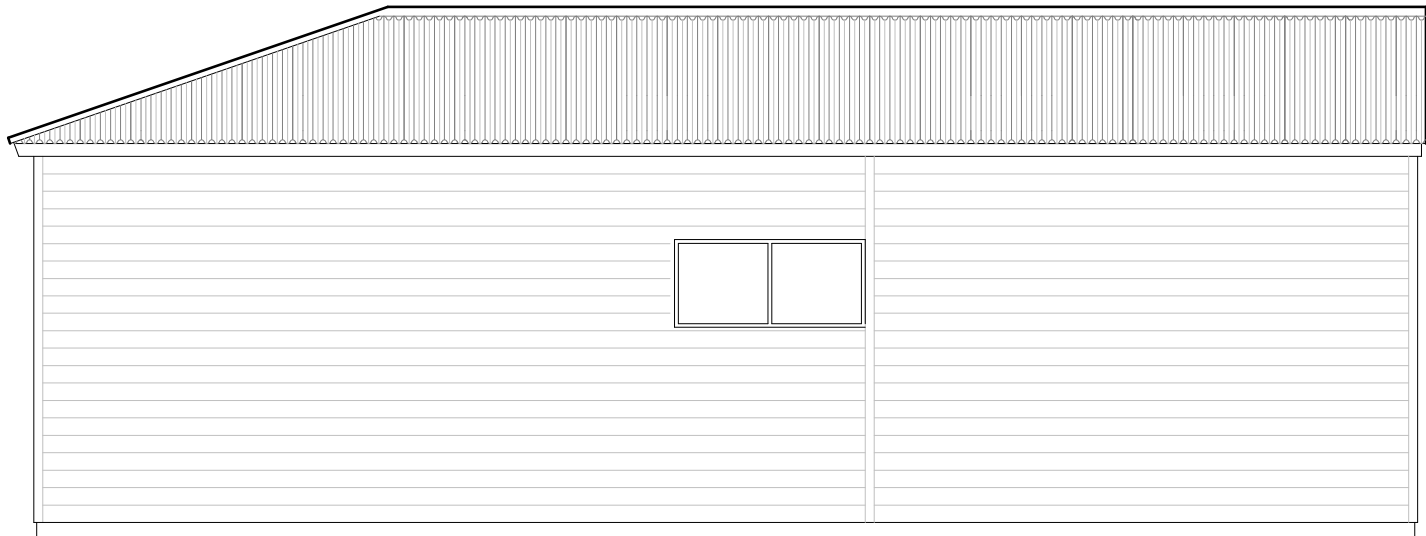

EXISTING NORTHWEST ELEVATION

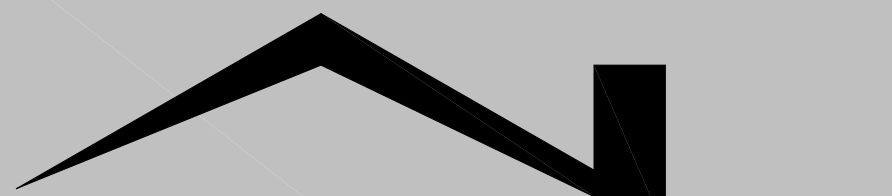
Nigel Forrester MCIOS
Building Design Services
Ilett House, Smithy Bank, Alton, Staffs, ST10 4AD
TEL 01538 702164
www.nigelforrester.co.uk www.sap-calc.co.uk

CLIENT

Mr B Coster

PROJECT

The Cross
Hollington
Staffordshire
ST10 4HH

DRAWING NUMBER 22/647/11

Existing timber stables

SCALES 1/50 @ A1