




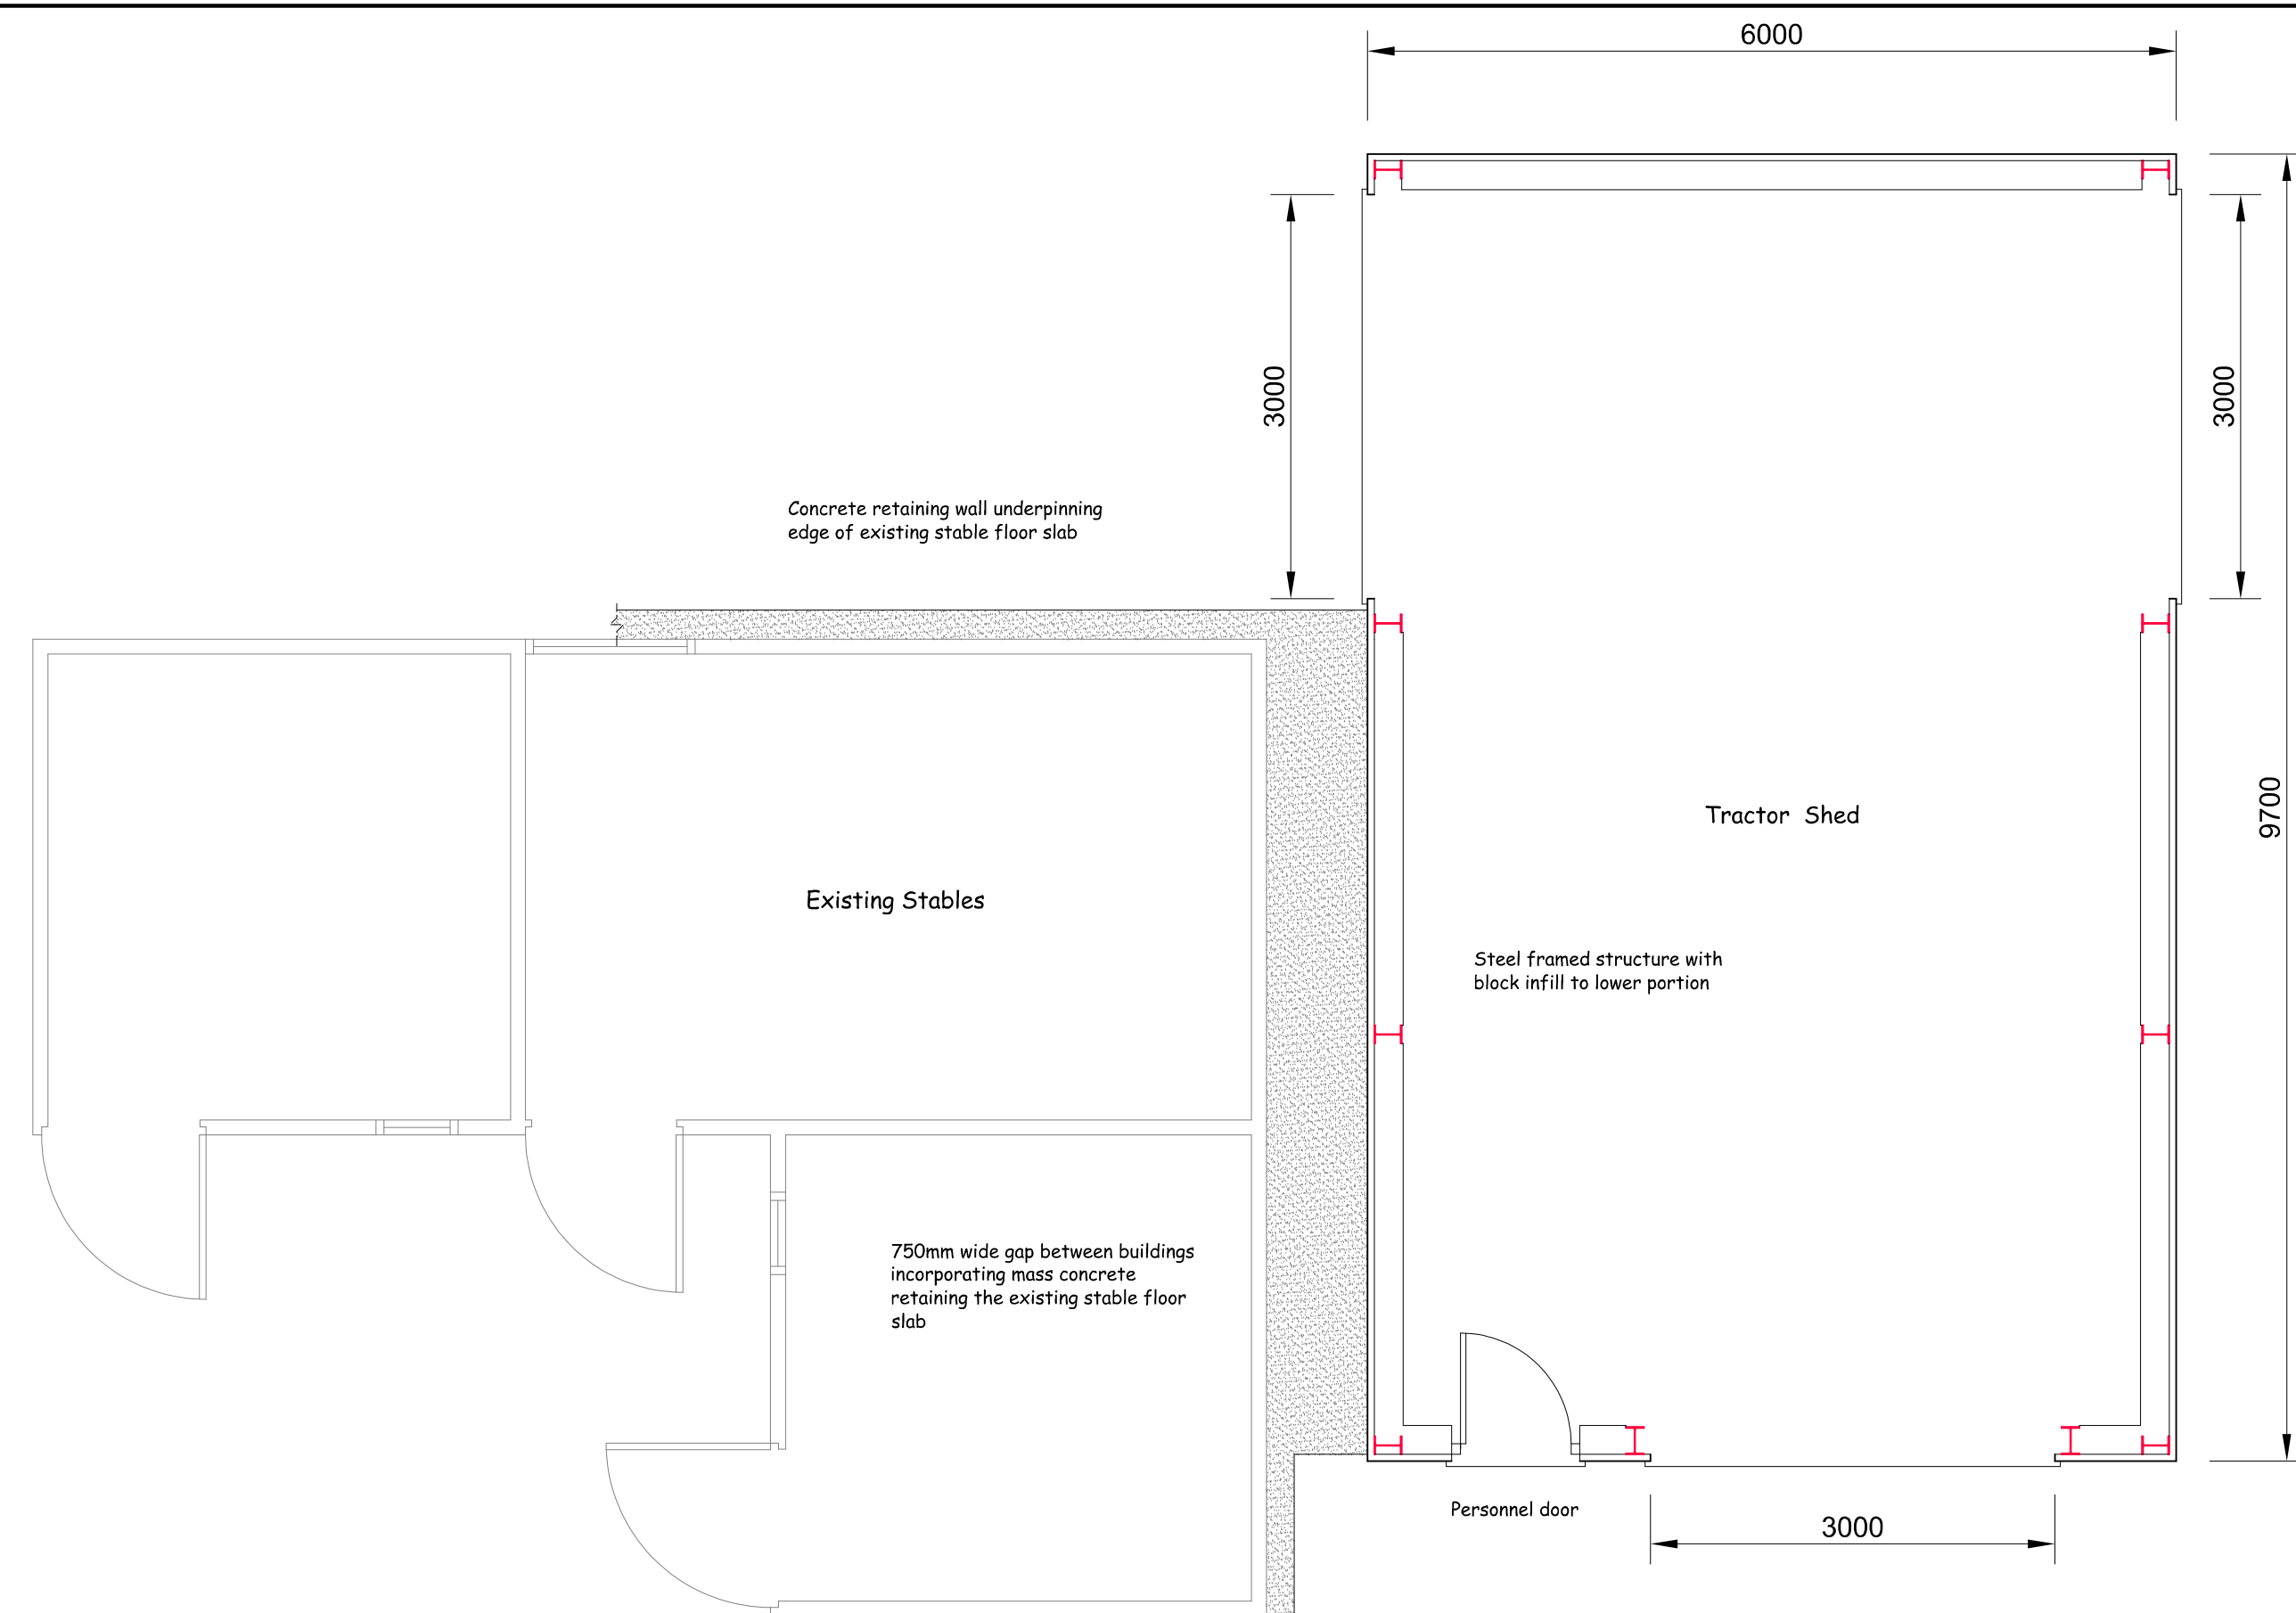


PROPOSED FLOOR PLAN

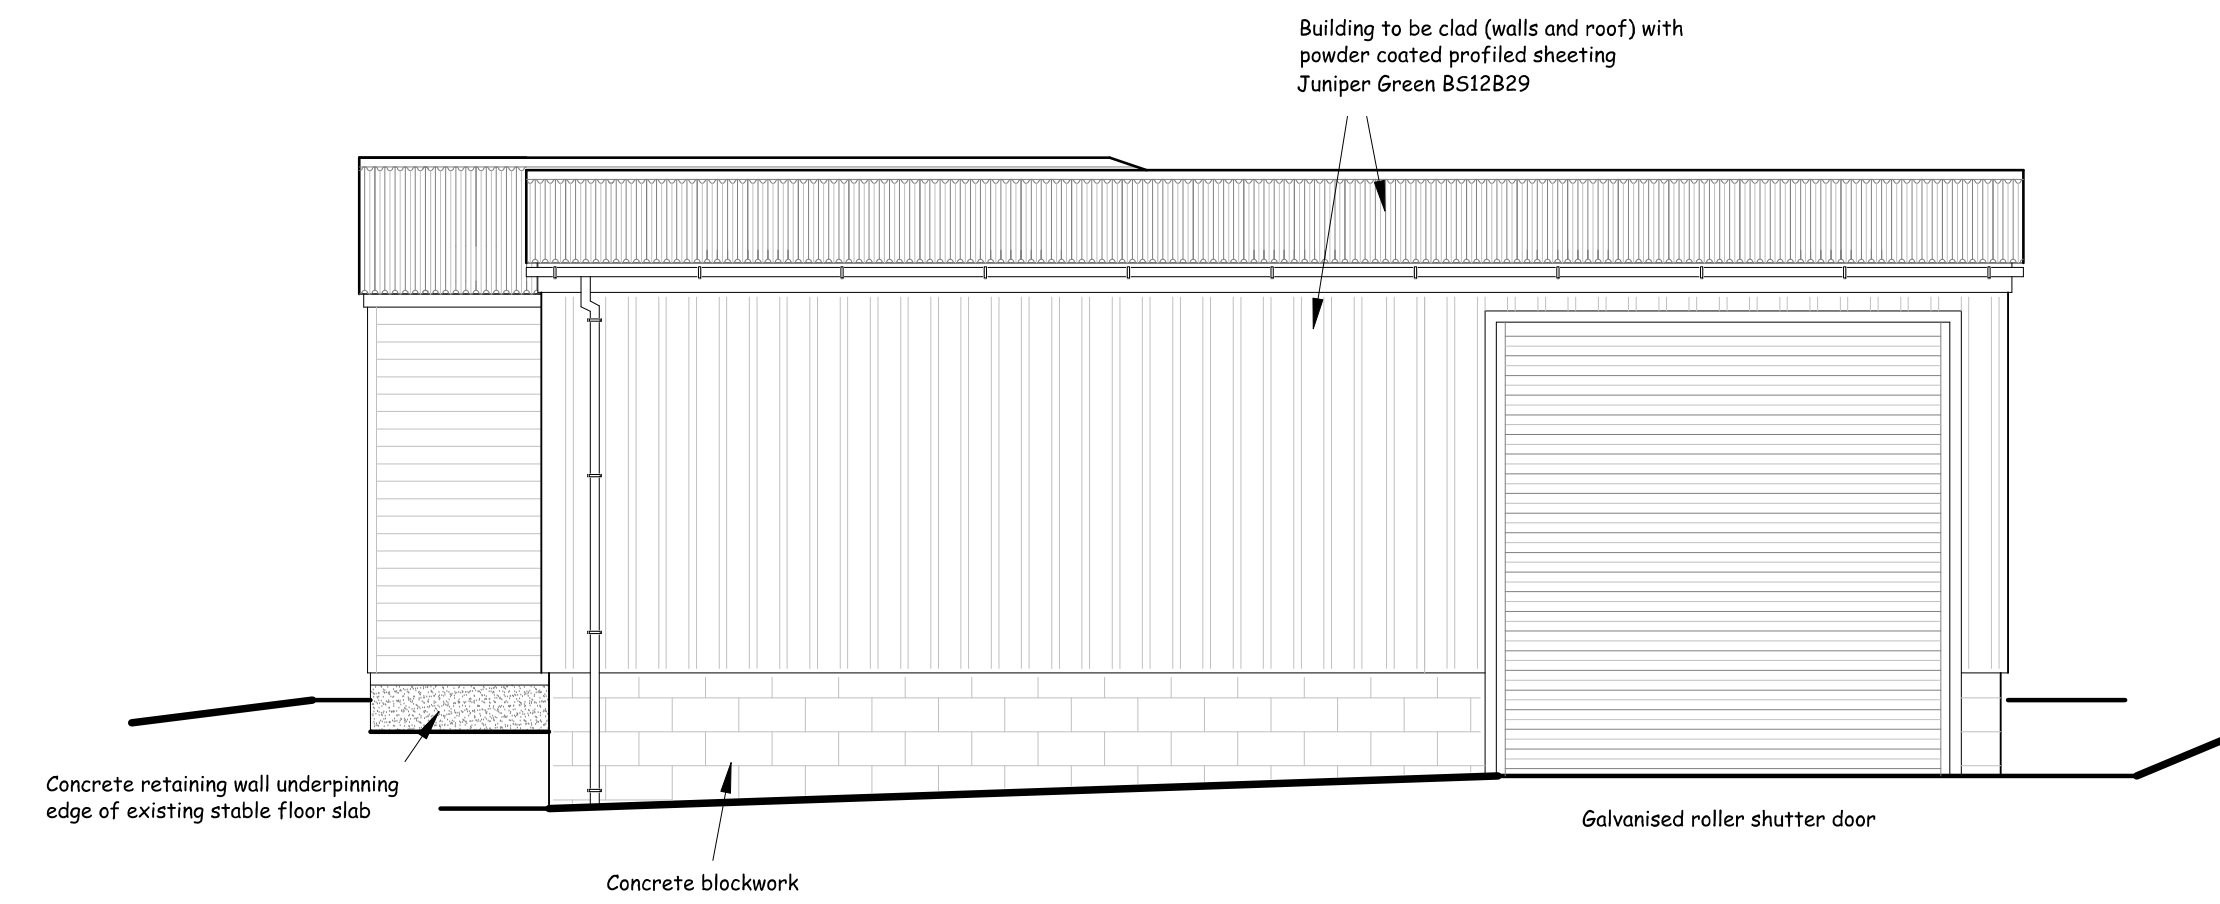

PROPOSED NORTHEAST ELEVATION

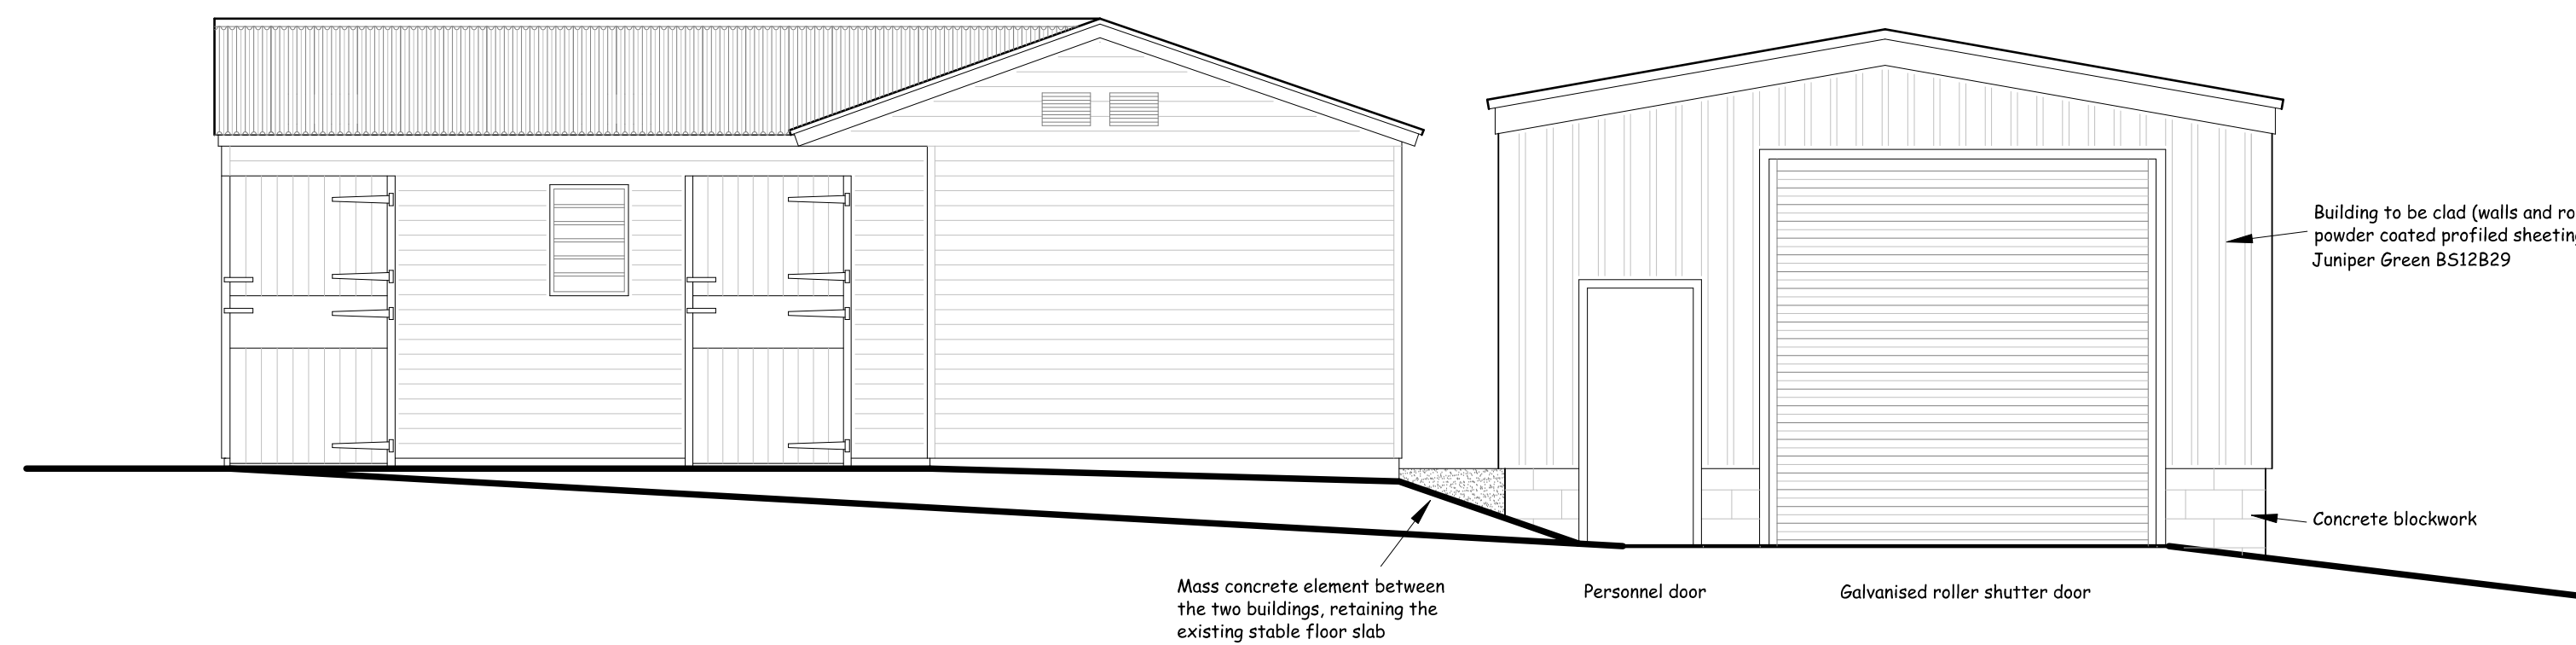

PROPOSED SOUTHEAST ELEVATION

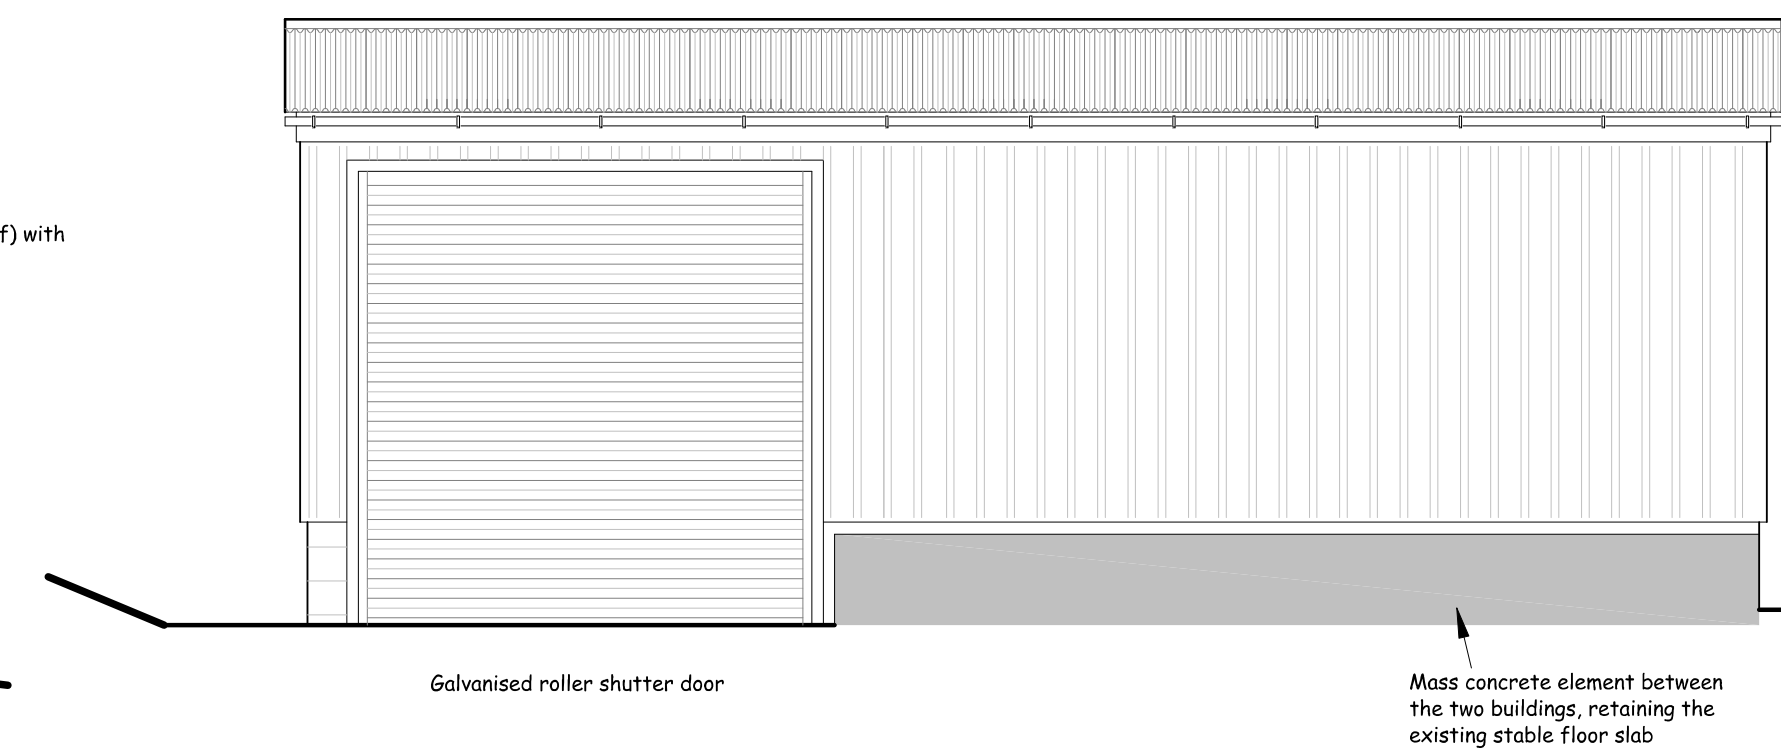


PROPOSED SOUTHWEST ELEVATION

? How does the door relate to the bracing cables of the power cable pole



PROPOSED NORTHWEST ELEVATION

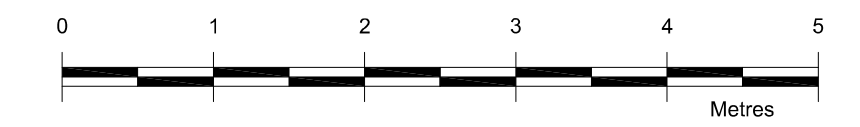

Scale bar 1/50



Juniper Green  
BS12B29



ILETT HOUSE, SMITHY BANK, ALTON, STAFFS, ST10 4AD  
TEL 01538 702164

[www.nigelforrester.co.uk](http://www.nigelforrester.co.uk) [www.sap-calc.co.uk](http://www.sap-calc.co.uk)

CLIENT

Mr B Coster

PROJECT

The Cross  
Hollington  
Staffordshire  
ST10 4HH

DRAWING NUMBER 22/647/12

Proposed tractor and implement shed

SCALES 1/50 @ A1