


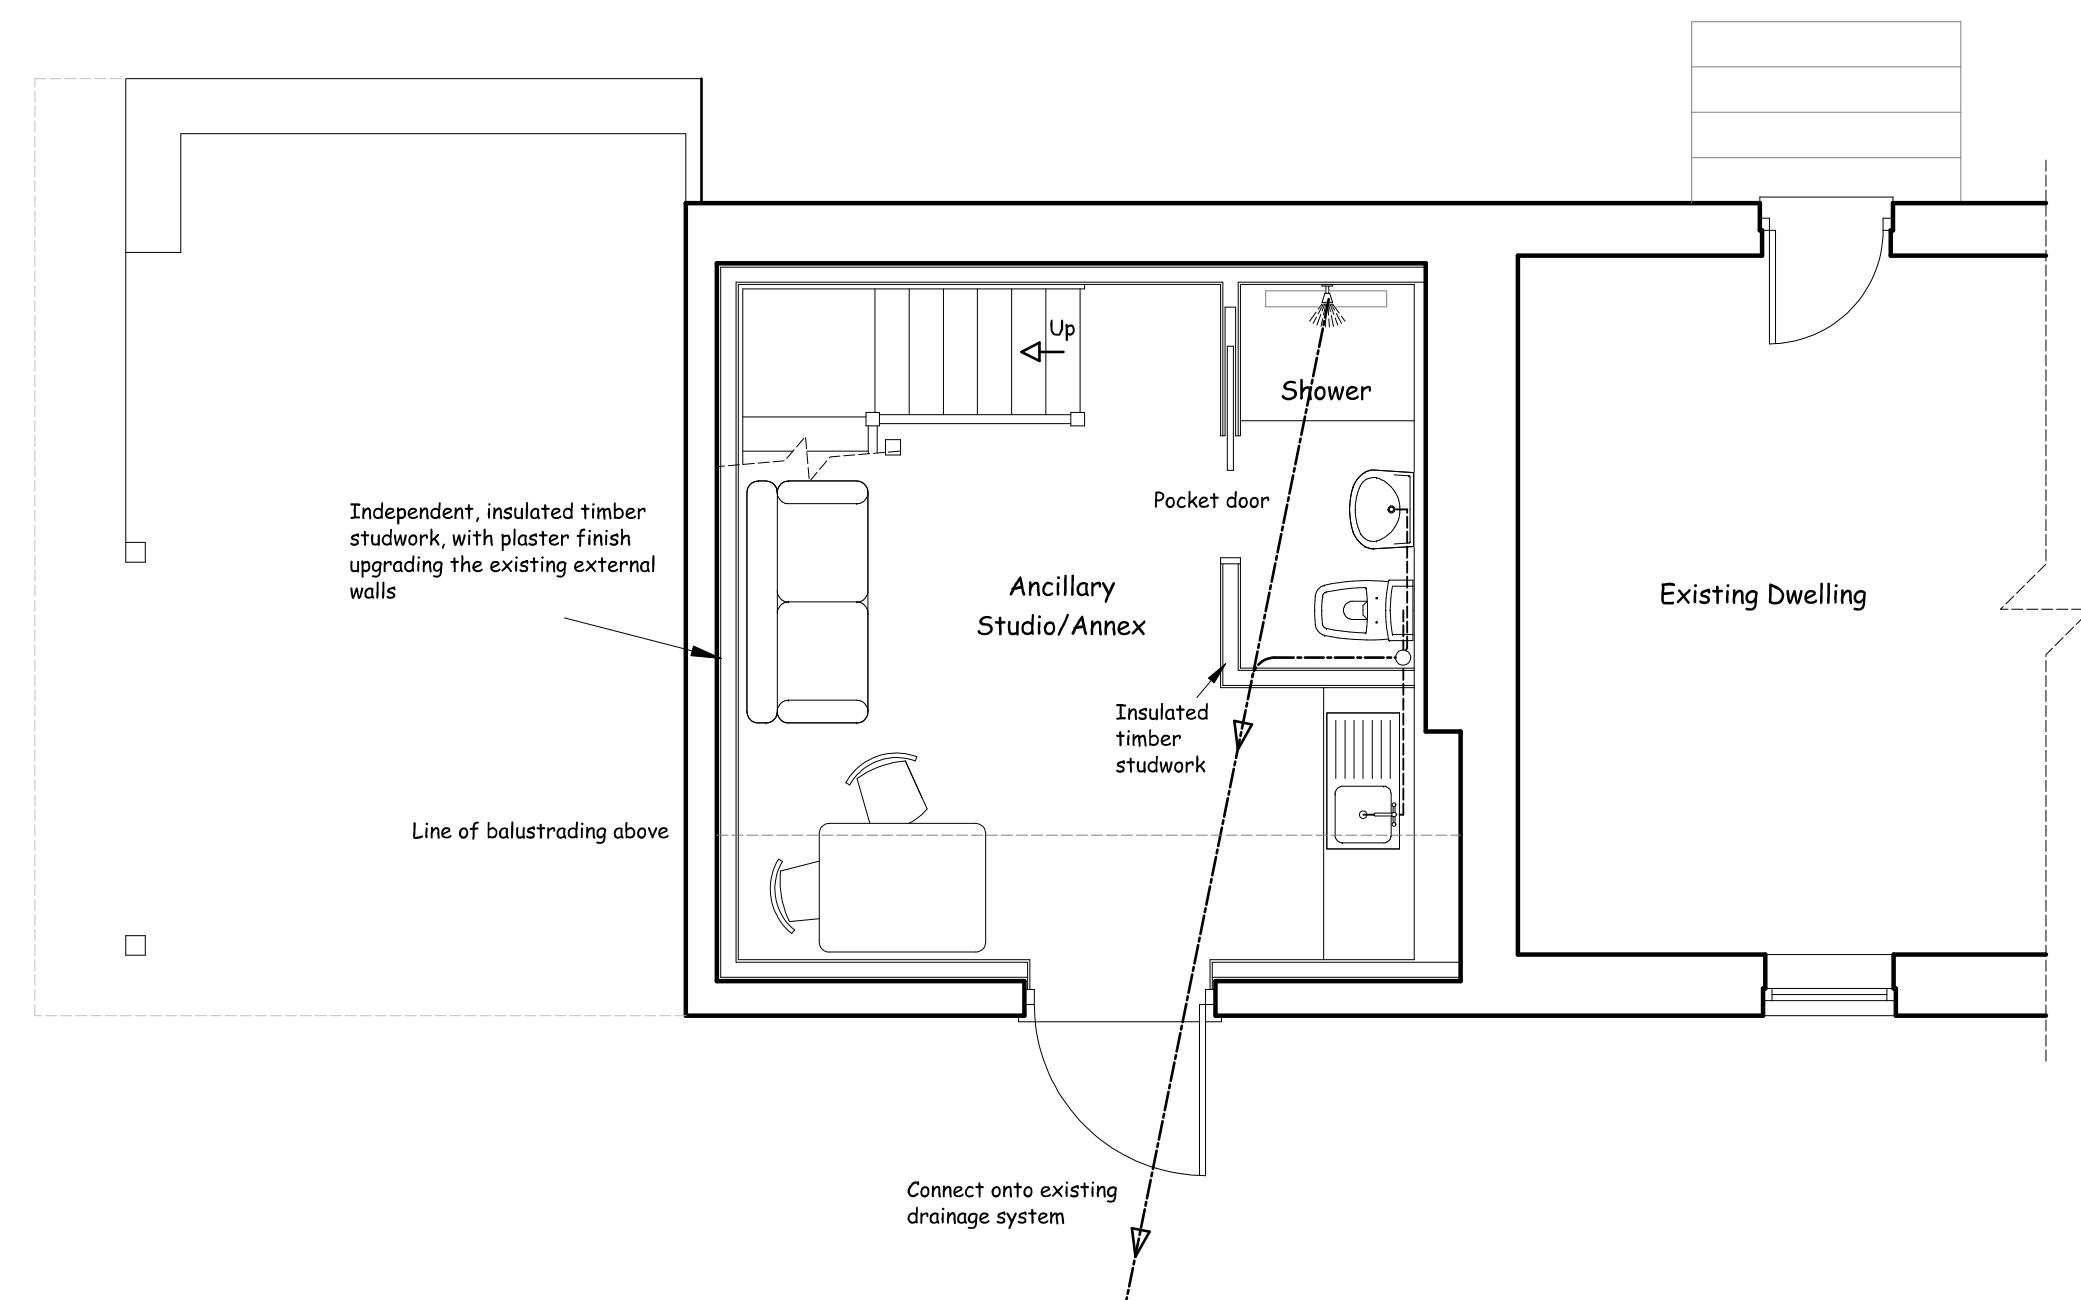


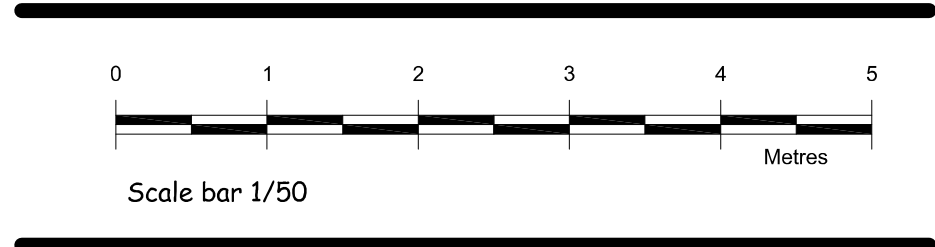

PROPOSED GROUND FLOOR PLAN

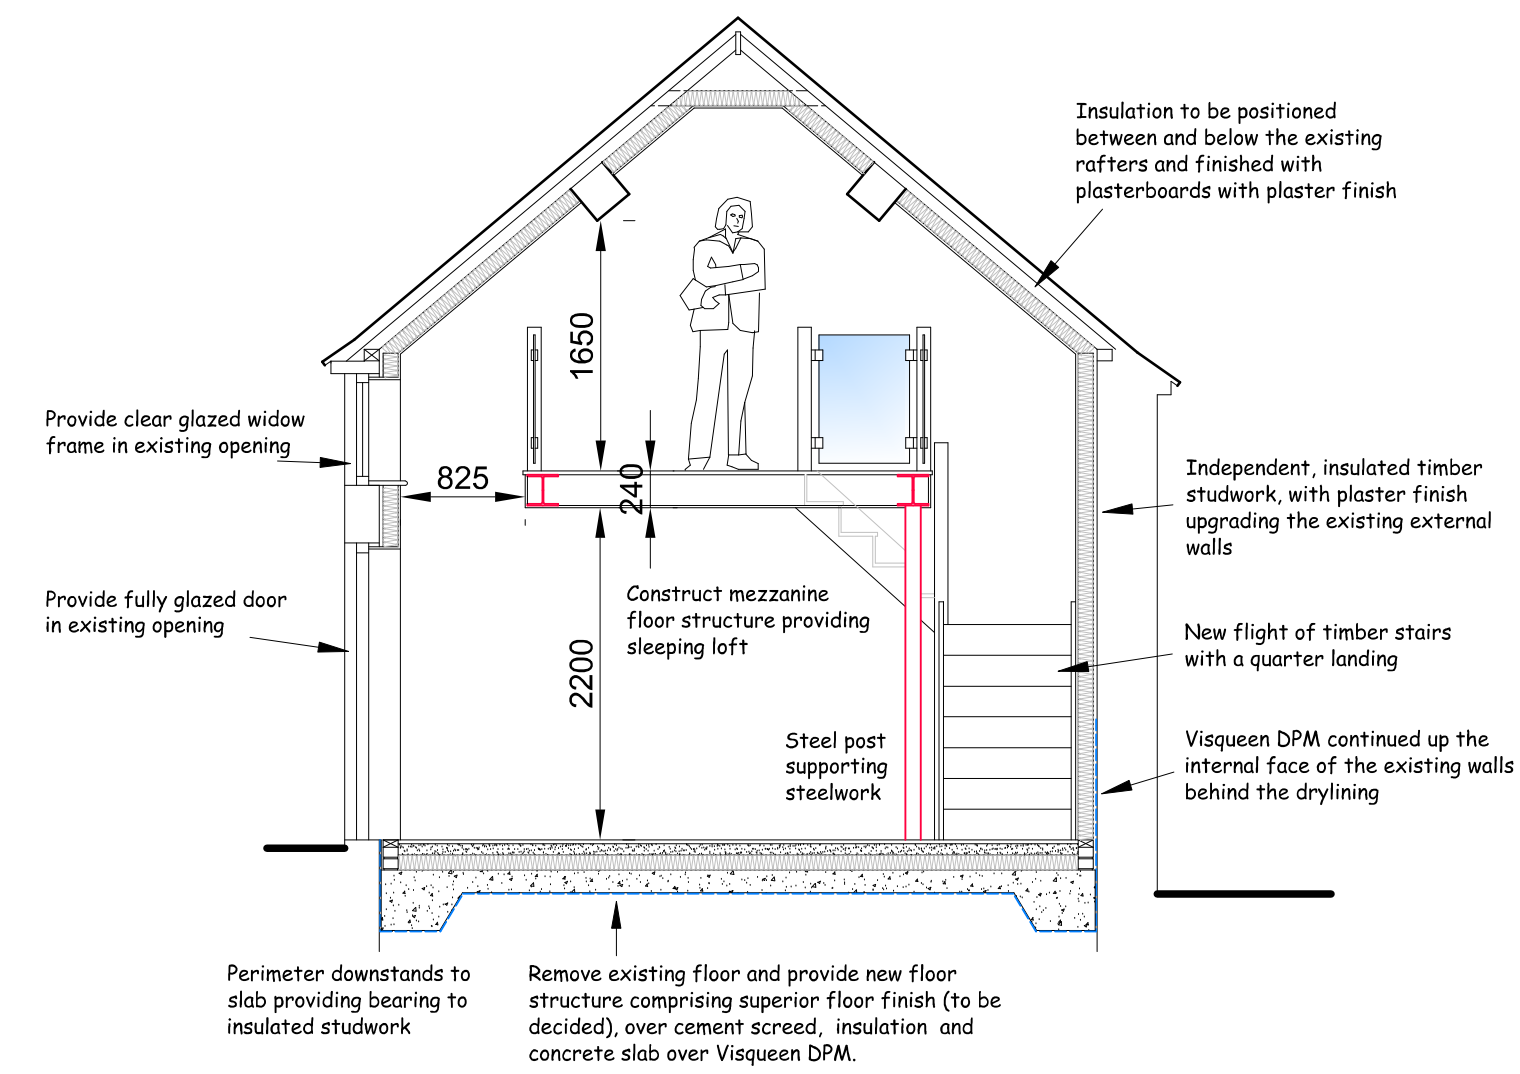

SECTION

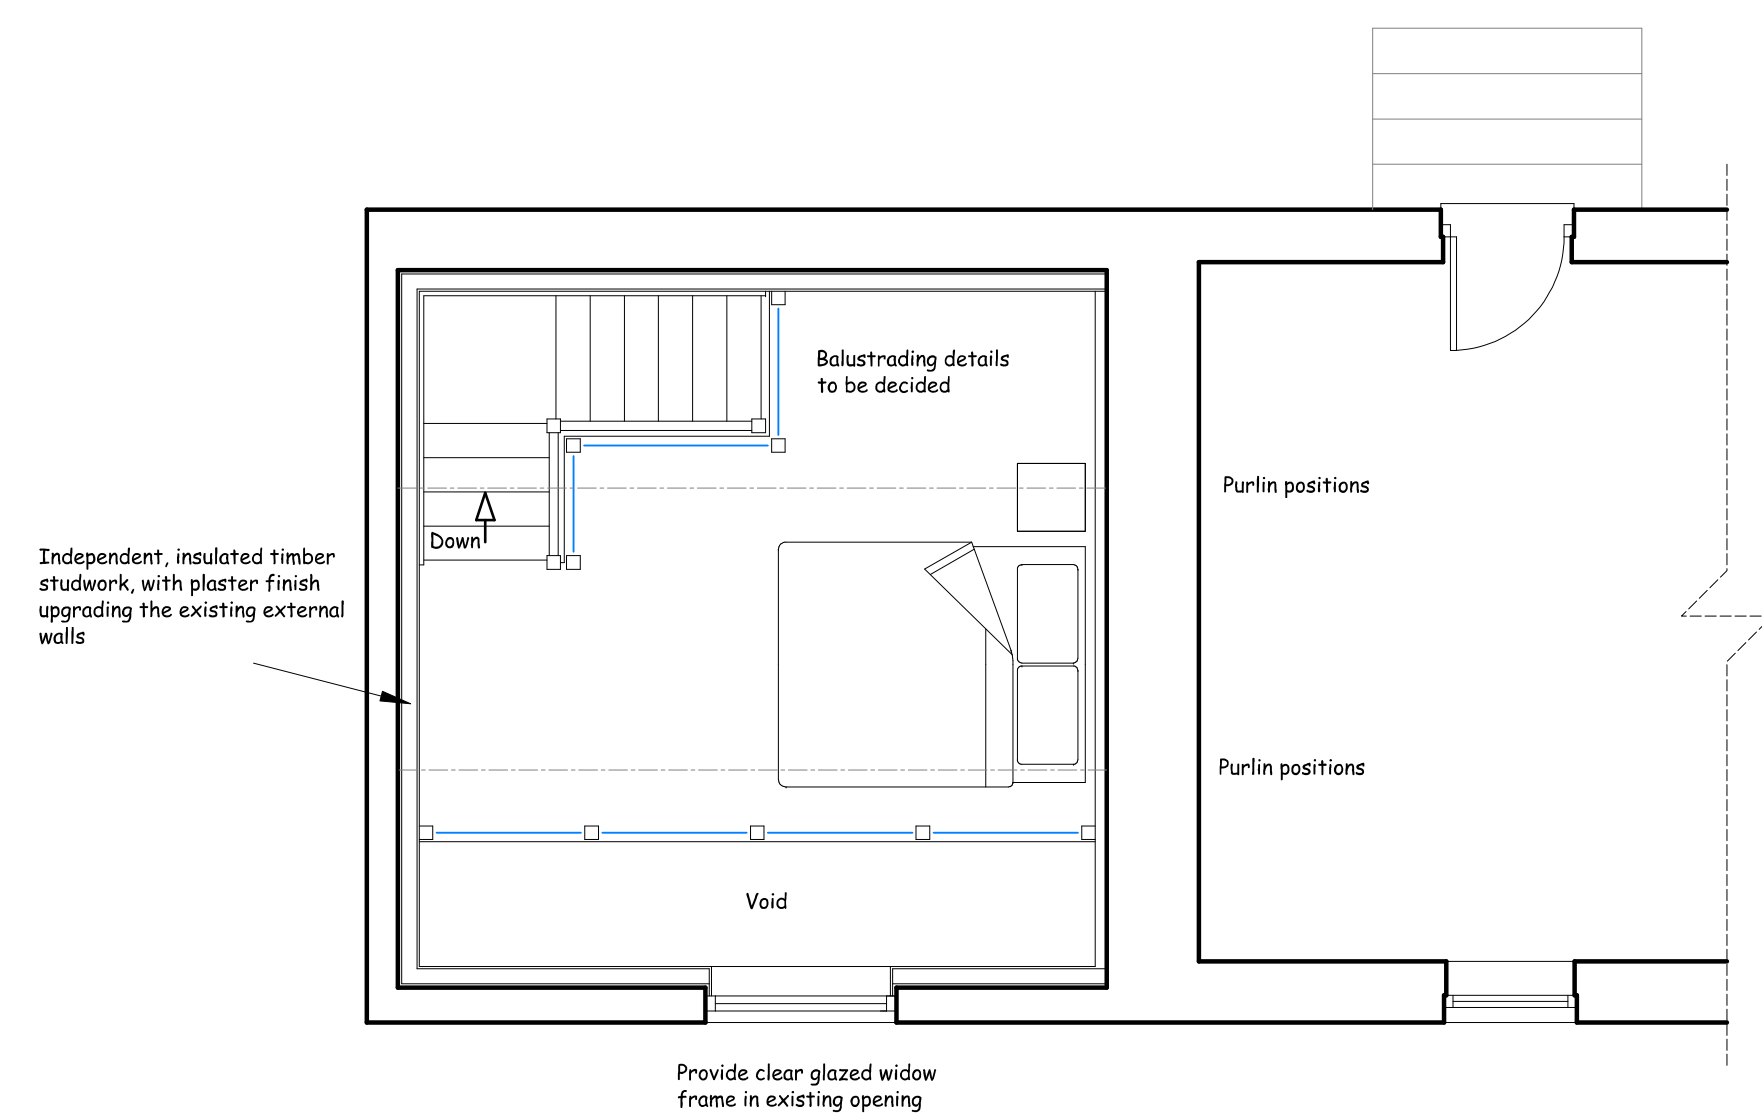

PROPOSED FIRST FLOOR PLAN

Nigel Forrester MCIOS
Building Design Services

ILETT HOUSE, SMITHY BANK, ALTON, STAFFS, ST10 4AD
TEL 01538 702164
www.nigelforrester.co.uk www.sap-calc.co.uk

CLIENT

Mr B Coster

PROJECT

The Cross
Hollington
Staffordshire
ST10 4HH

Conversion of attached outbuilding
to provide ancillary accommodation

DRAWING NUMBER 22/647/13

Proposed conversion details

SCALES 1/50 @ A1