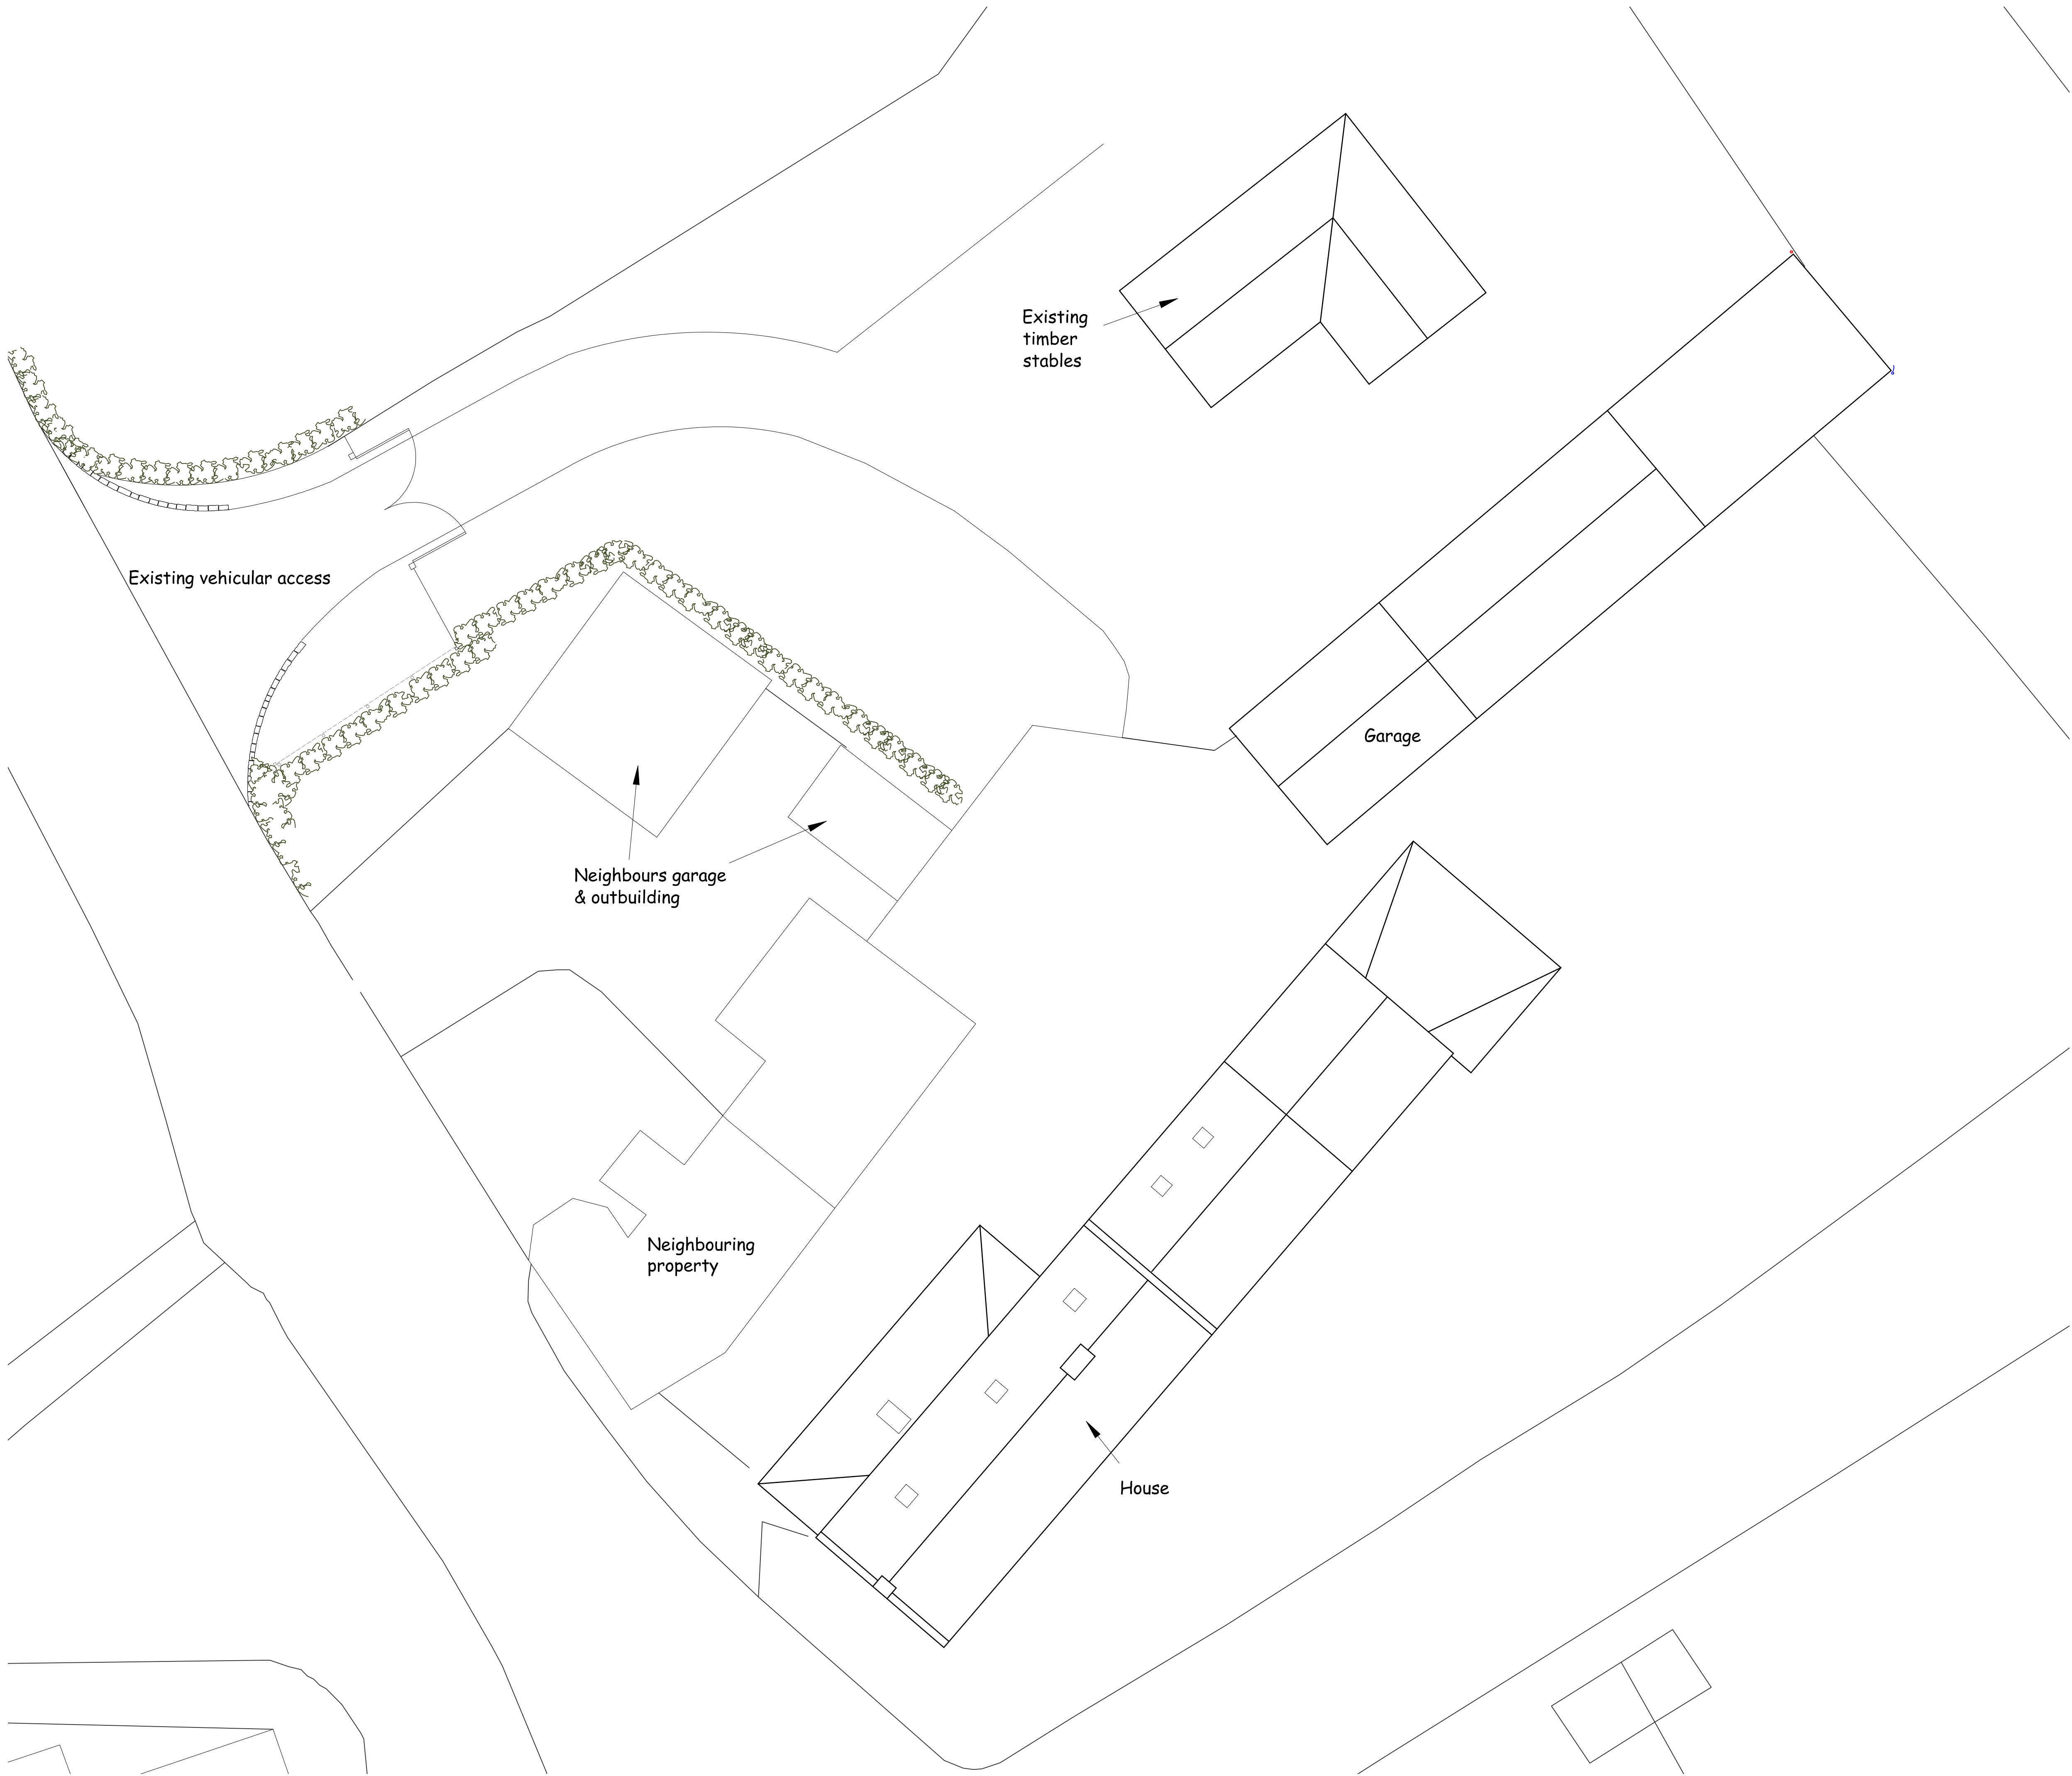
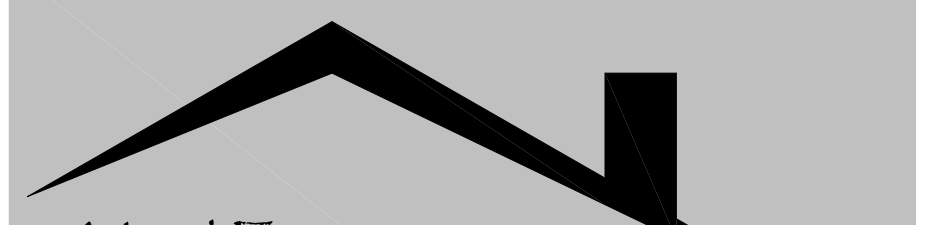


  
Nigel Forrester MCIOS  
Building Design Services  
  
ILETT HOUSE, SMITHY BANK, ALTON, STAFFS, ST10 4AD  
TEL 01538 702164  
[www.nigelforrester.co.uk](http://www.nigelforrester.co.uk) [www.sap-calc.co.uk](http://www.sap-calc.co.uk)

CLIENT  
Mr B Coster

PROJECT  
The Cross  
Hollington  
Staffordshire  
ST10 4HH

DRAWING NUMBER 22/647/19  
Existing roof plan

SCALES 1/100 @ A1