




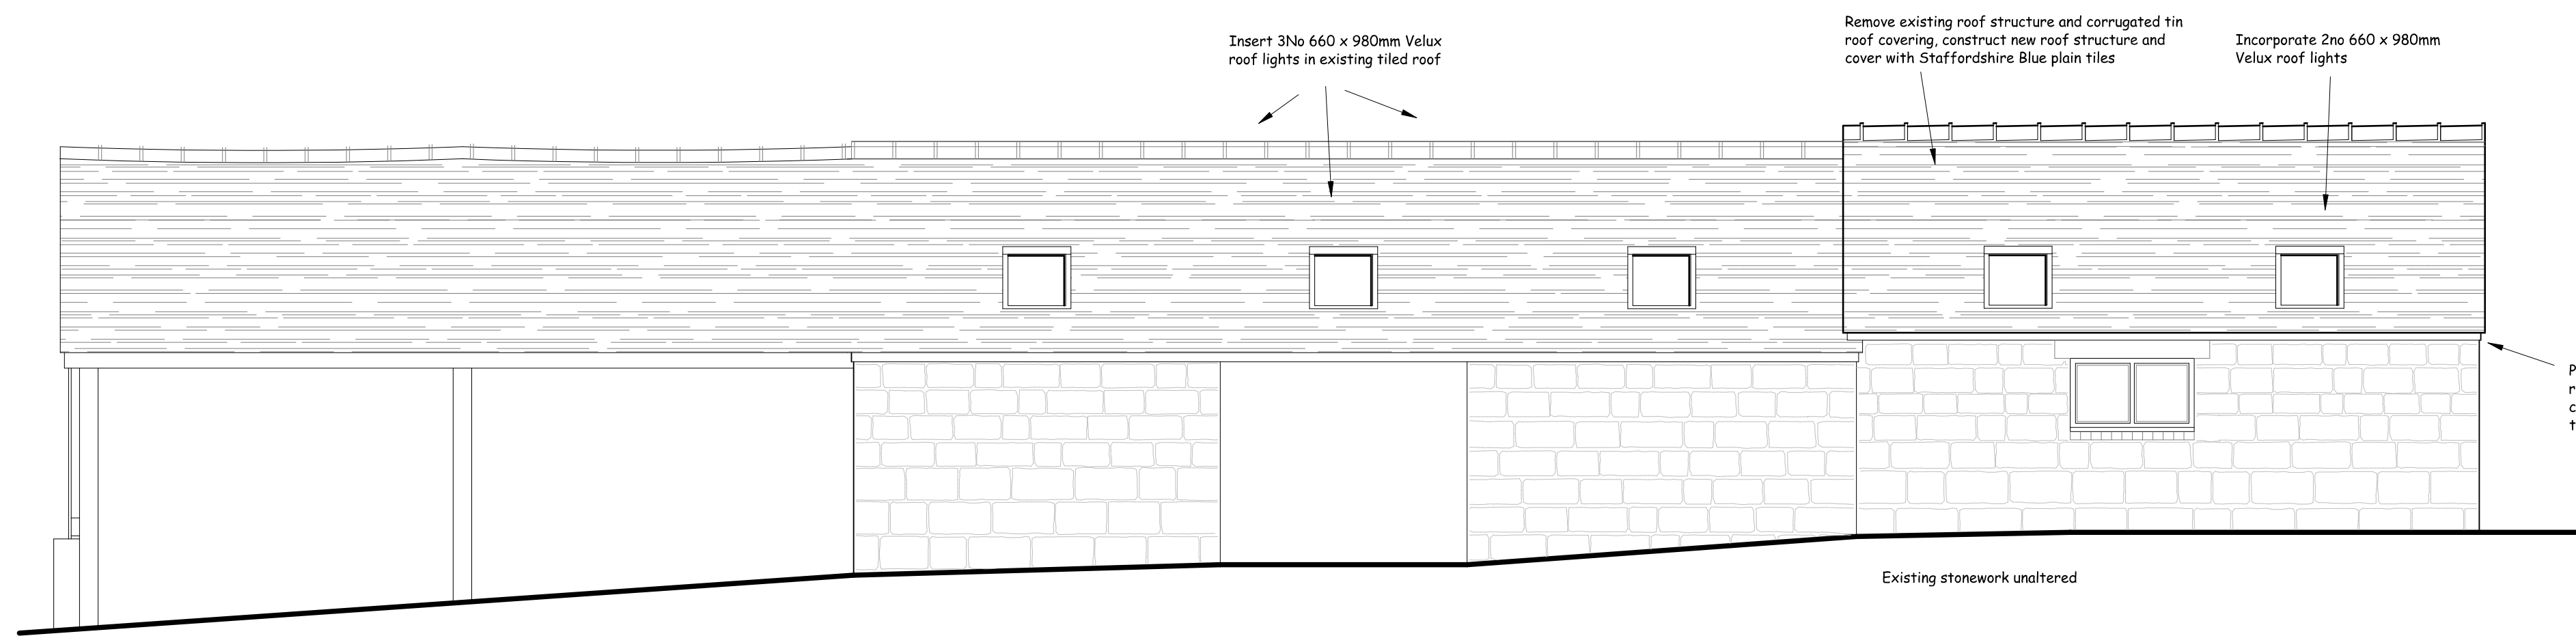


PROPOSED NORTHWEST ELEVATION

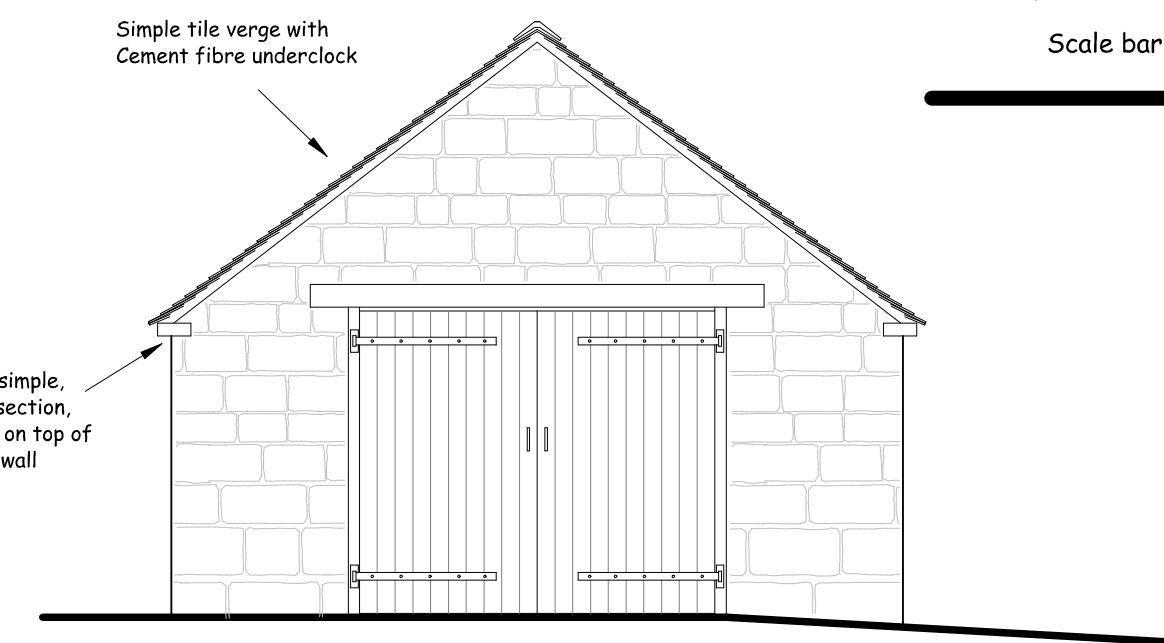


PROPOSED SOUTHWEST ELEVATION

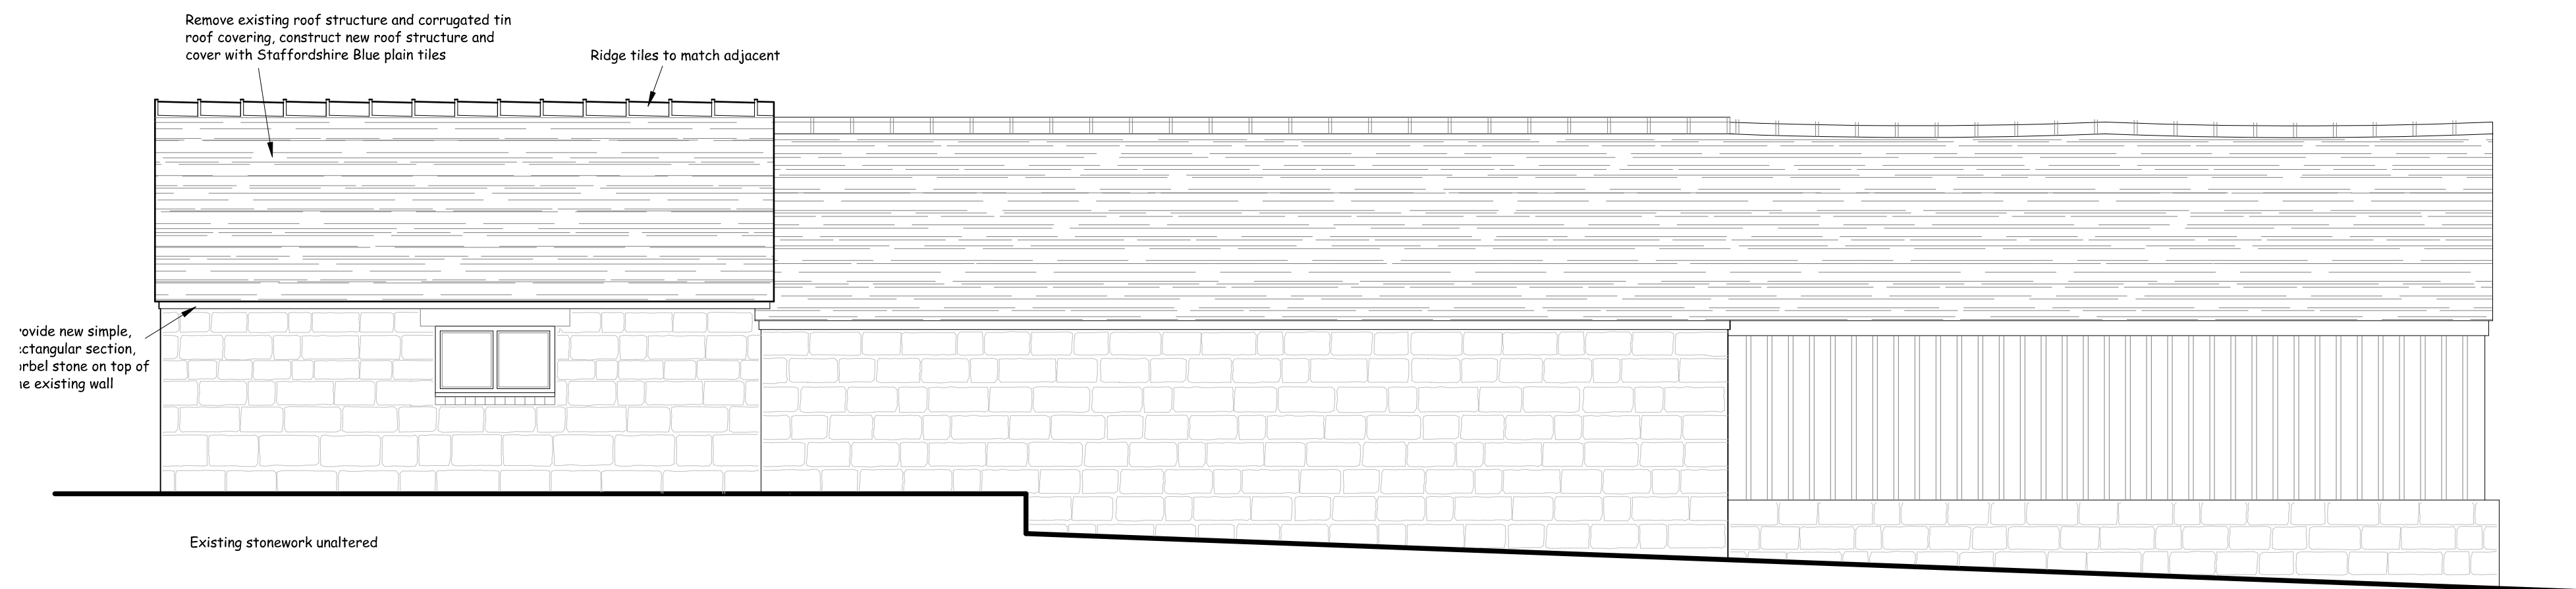


PROPOSED SOUTHEAST ELEVATION

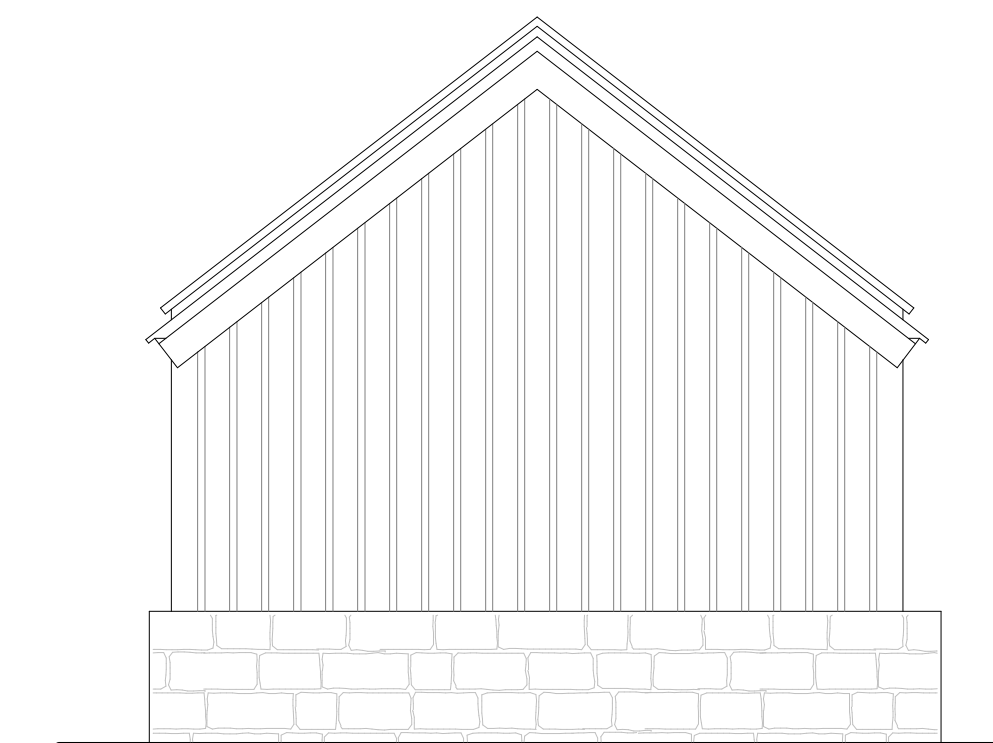


EXISTING NORTHEAST ELEVATION

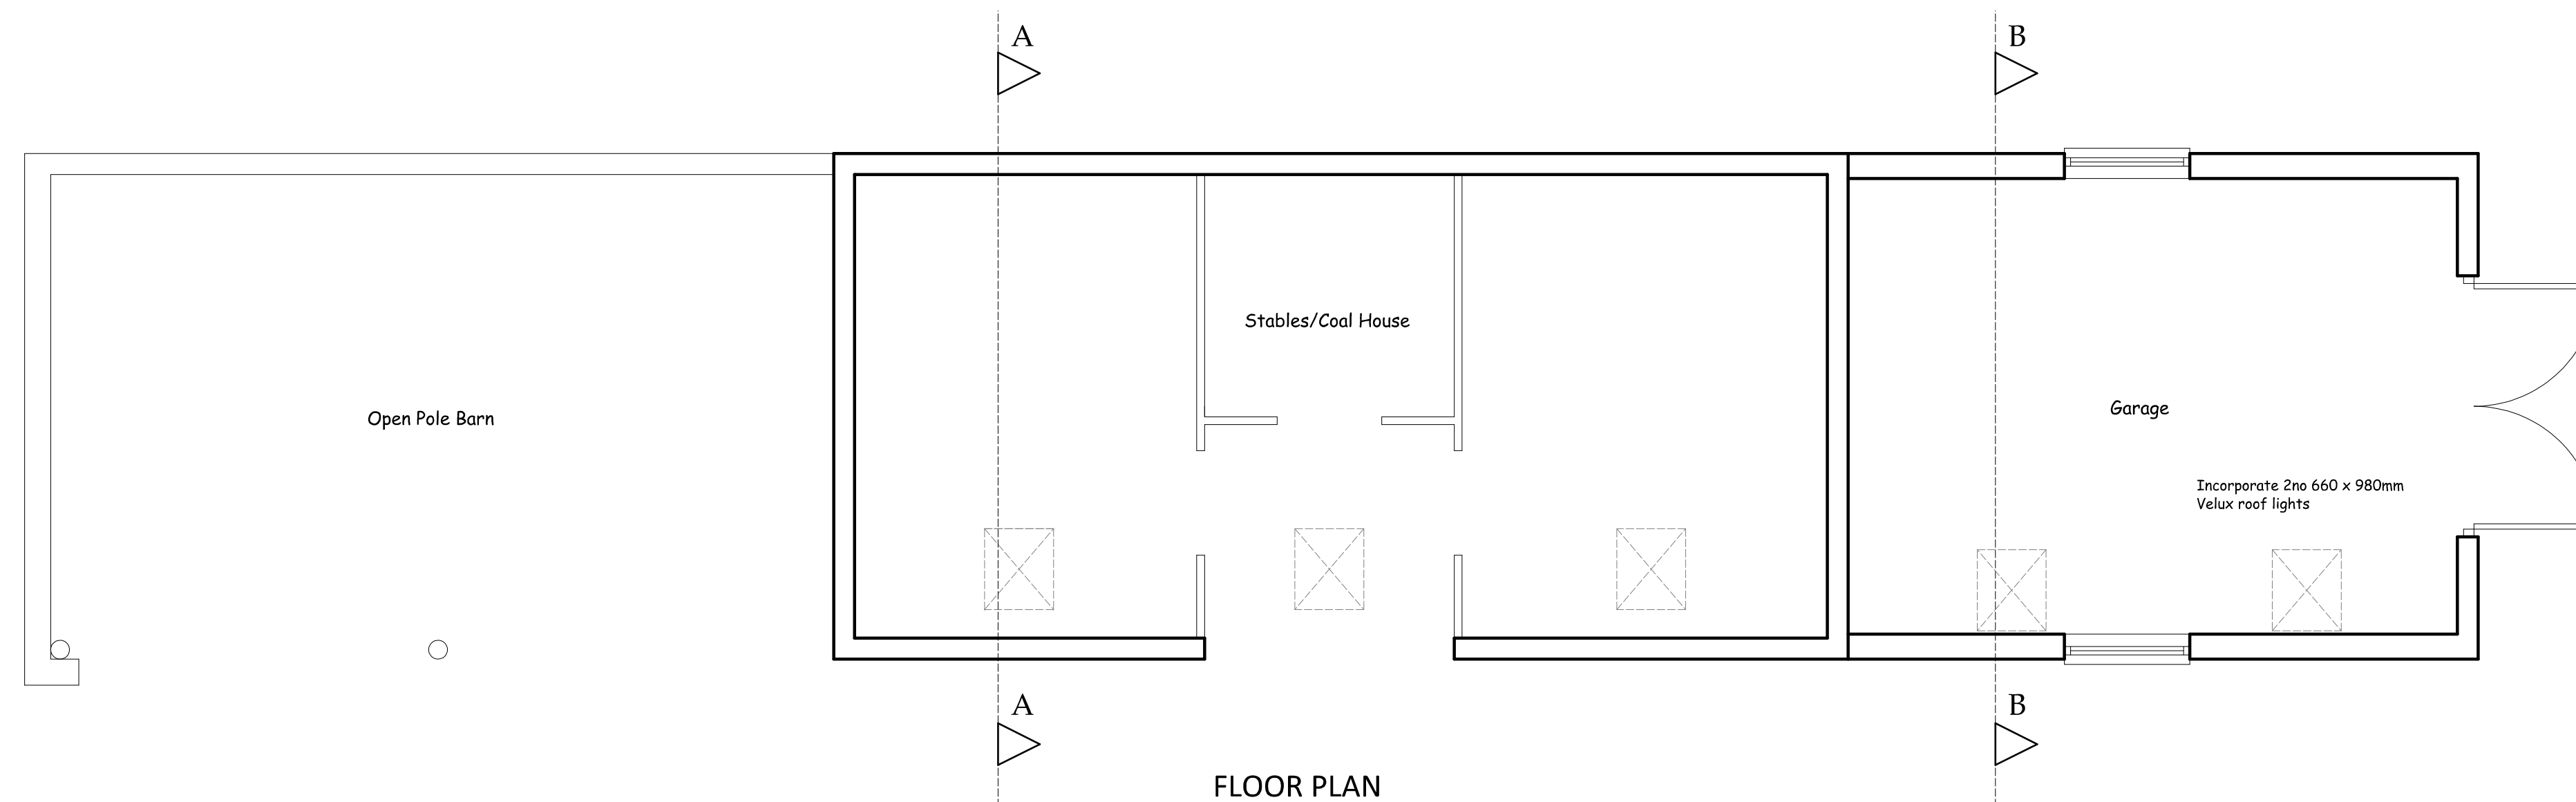


FLOOR PLAN

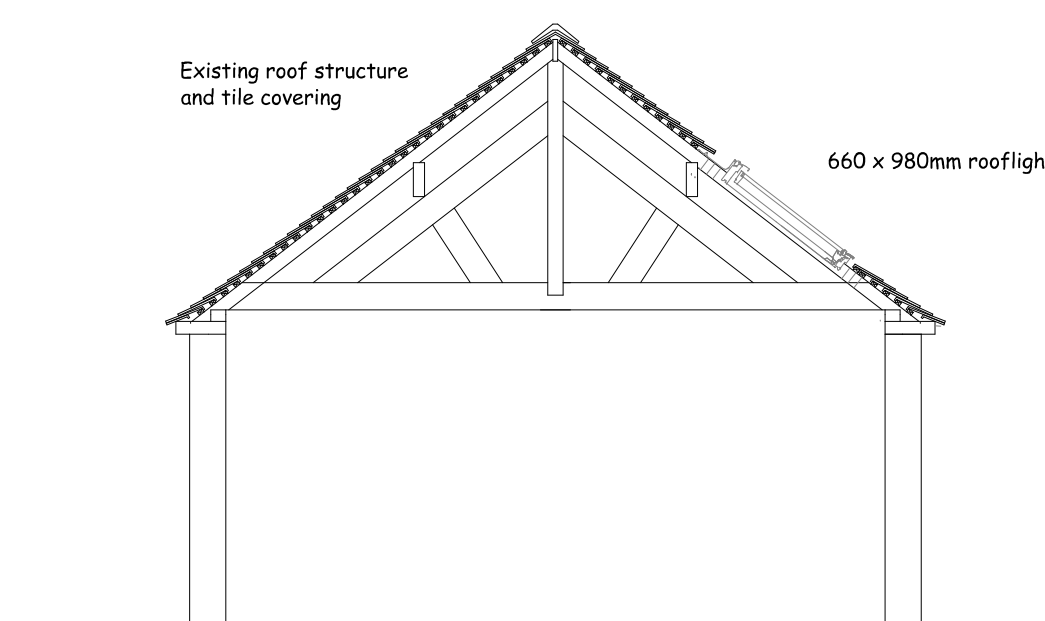

SECTION A/A

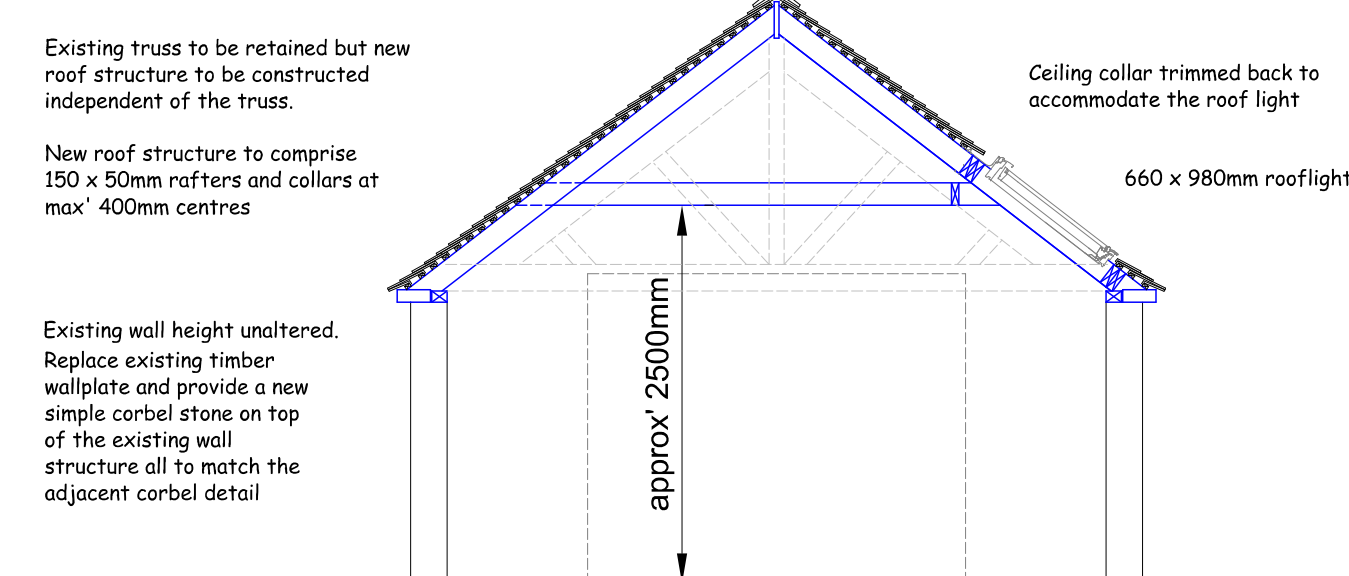

SECTION B/B

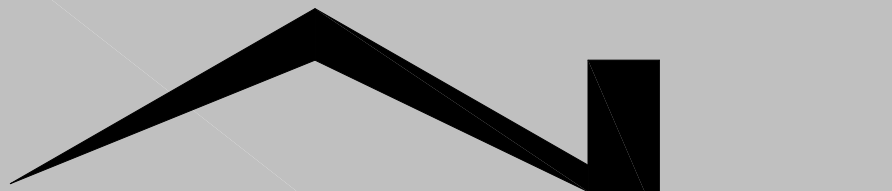
Nigel Forrester MCIOS
Building Design Services
Ilett House, Smithy Bank, Alton, Staffs, ST10 4AD
TEL 01538 702164
www.nigelforrester.co.uk www.sap-calc.co.uk

CLIENT

Mr B Coster

PROJECT

The Cross
Hollington
Staffordshire
ST10 4HH

DRAWING NUMBER 22/647/10

Proposed garage /stable block

SCALES 1/50 @ A1