



Front Elevation Cross Section

Wall Plate Detail


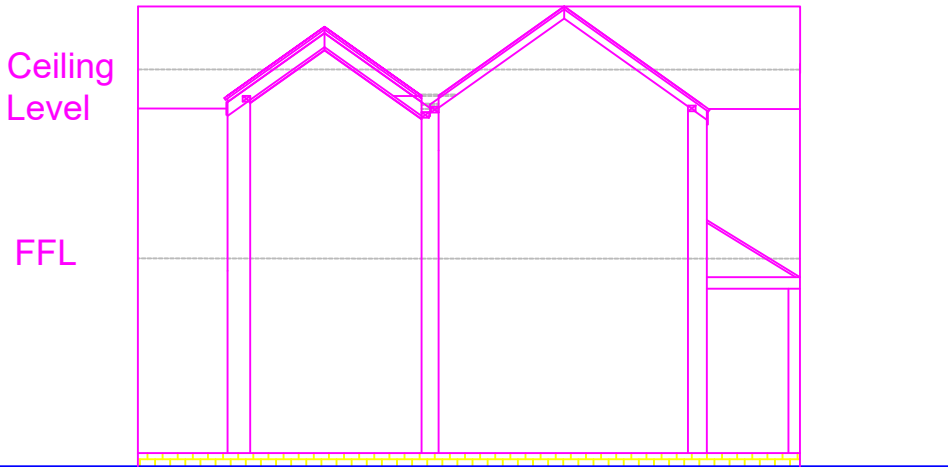


New Door Opening Detail

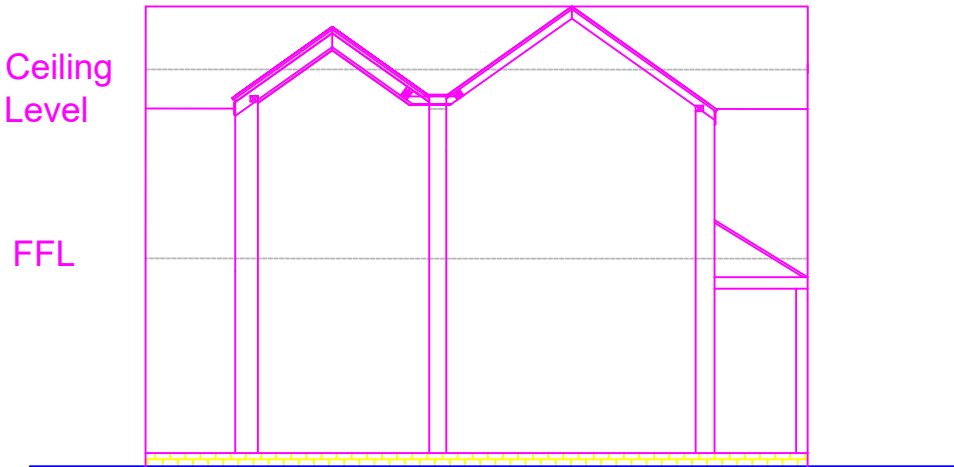

Right Elevation Cross Section

Staircase Rise: 214
Staircase Going: 239

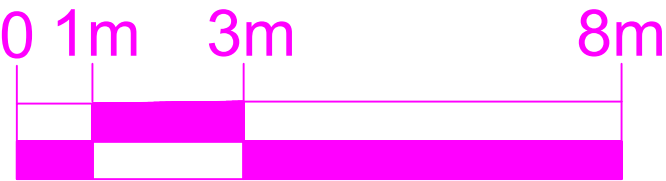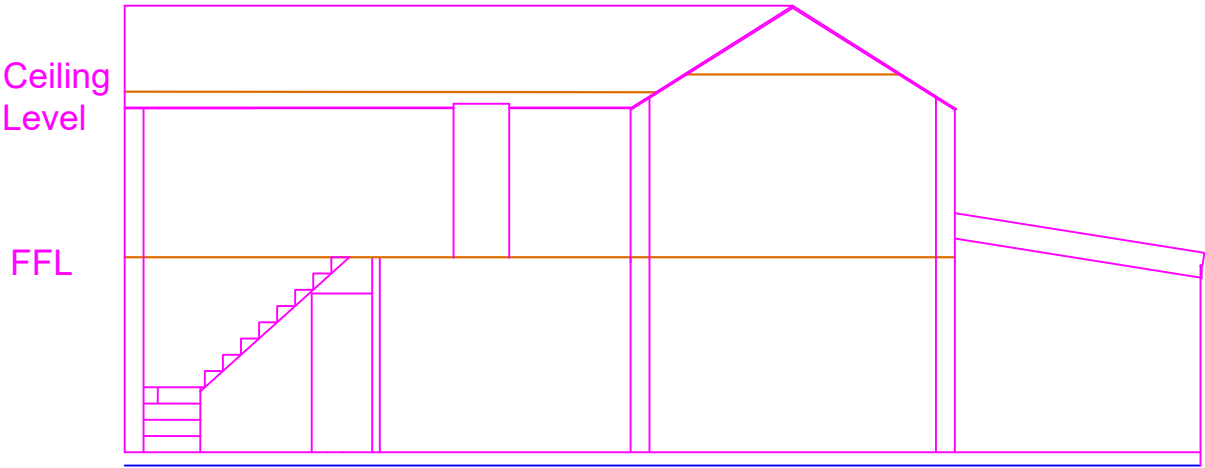

All dimensions to be checked on site prior to works commencing.
Copyright 2021.

Revision	Description	Date	By
JCA JONATHAN CORNES ASSOCIATES Building & Project Consultants			
Client: Simon & Louise Stockton			
Project: Houghwood Cottage Farm, Stanley Rd, Stockton Brook, ST9 9LL			
Drawing: Proposed Cross Sections			
Set up size: A3			
Scale: 1:100		Drawn by: SL	
Date: 22.12.2021		Checked by: SET Date: 22.12.21	
Drawing Number: CS/1		Revision: -	