





PROPOSED FRONT ELEVATION.

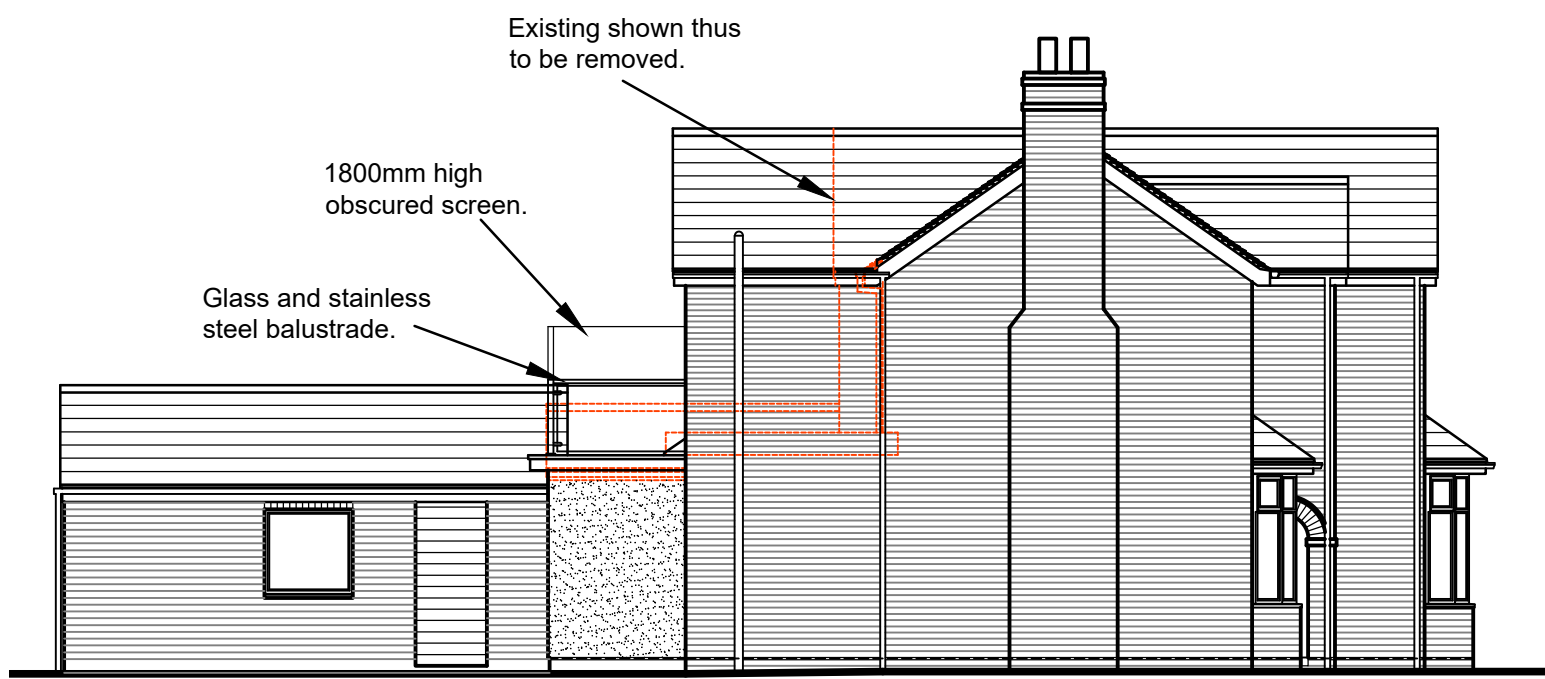


PROPOSED SIDE ELEVATION.




PROPOSED REAR ELEVATION.

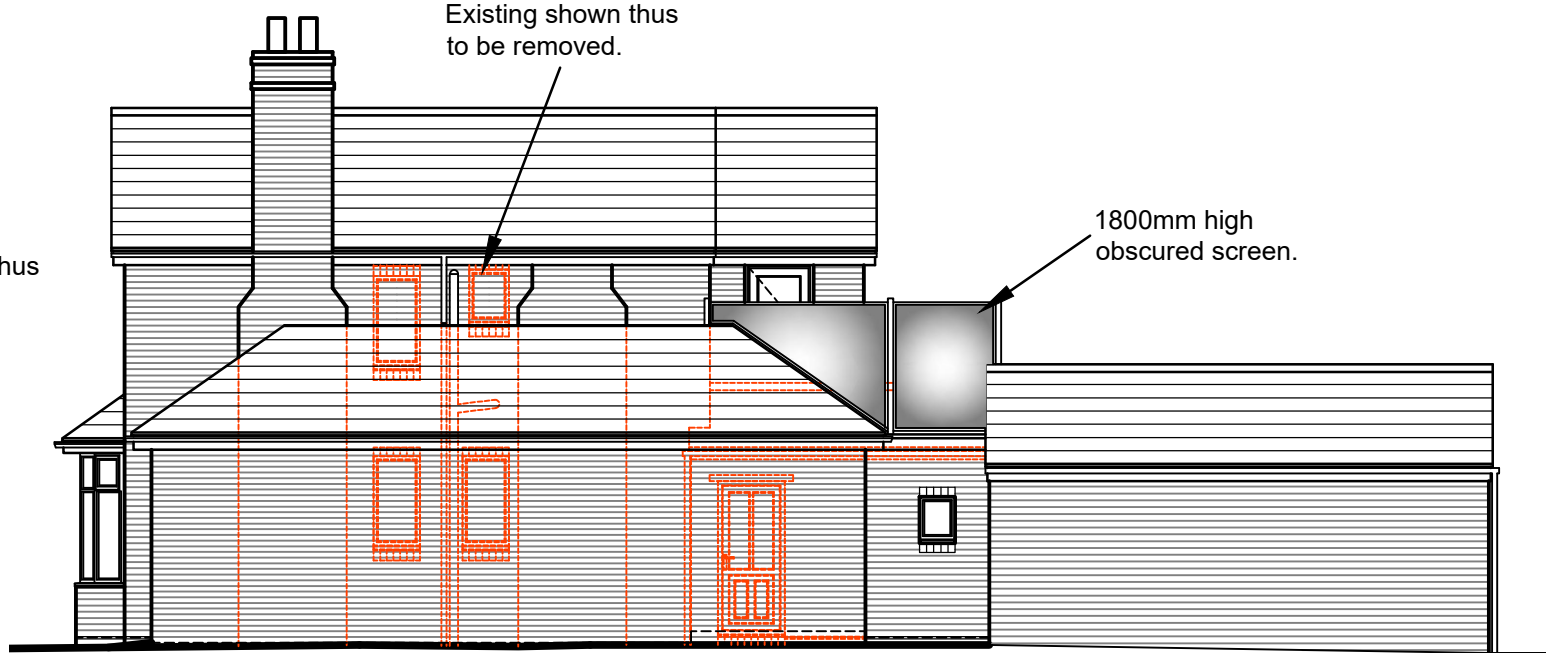


PROPOSED SIDE ELEVATION.

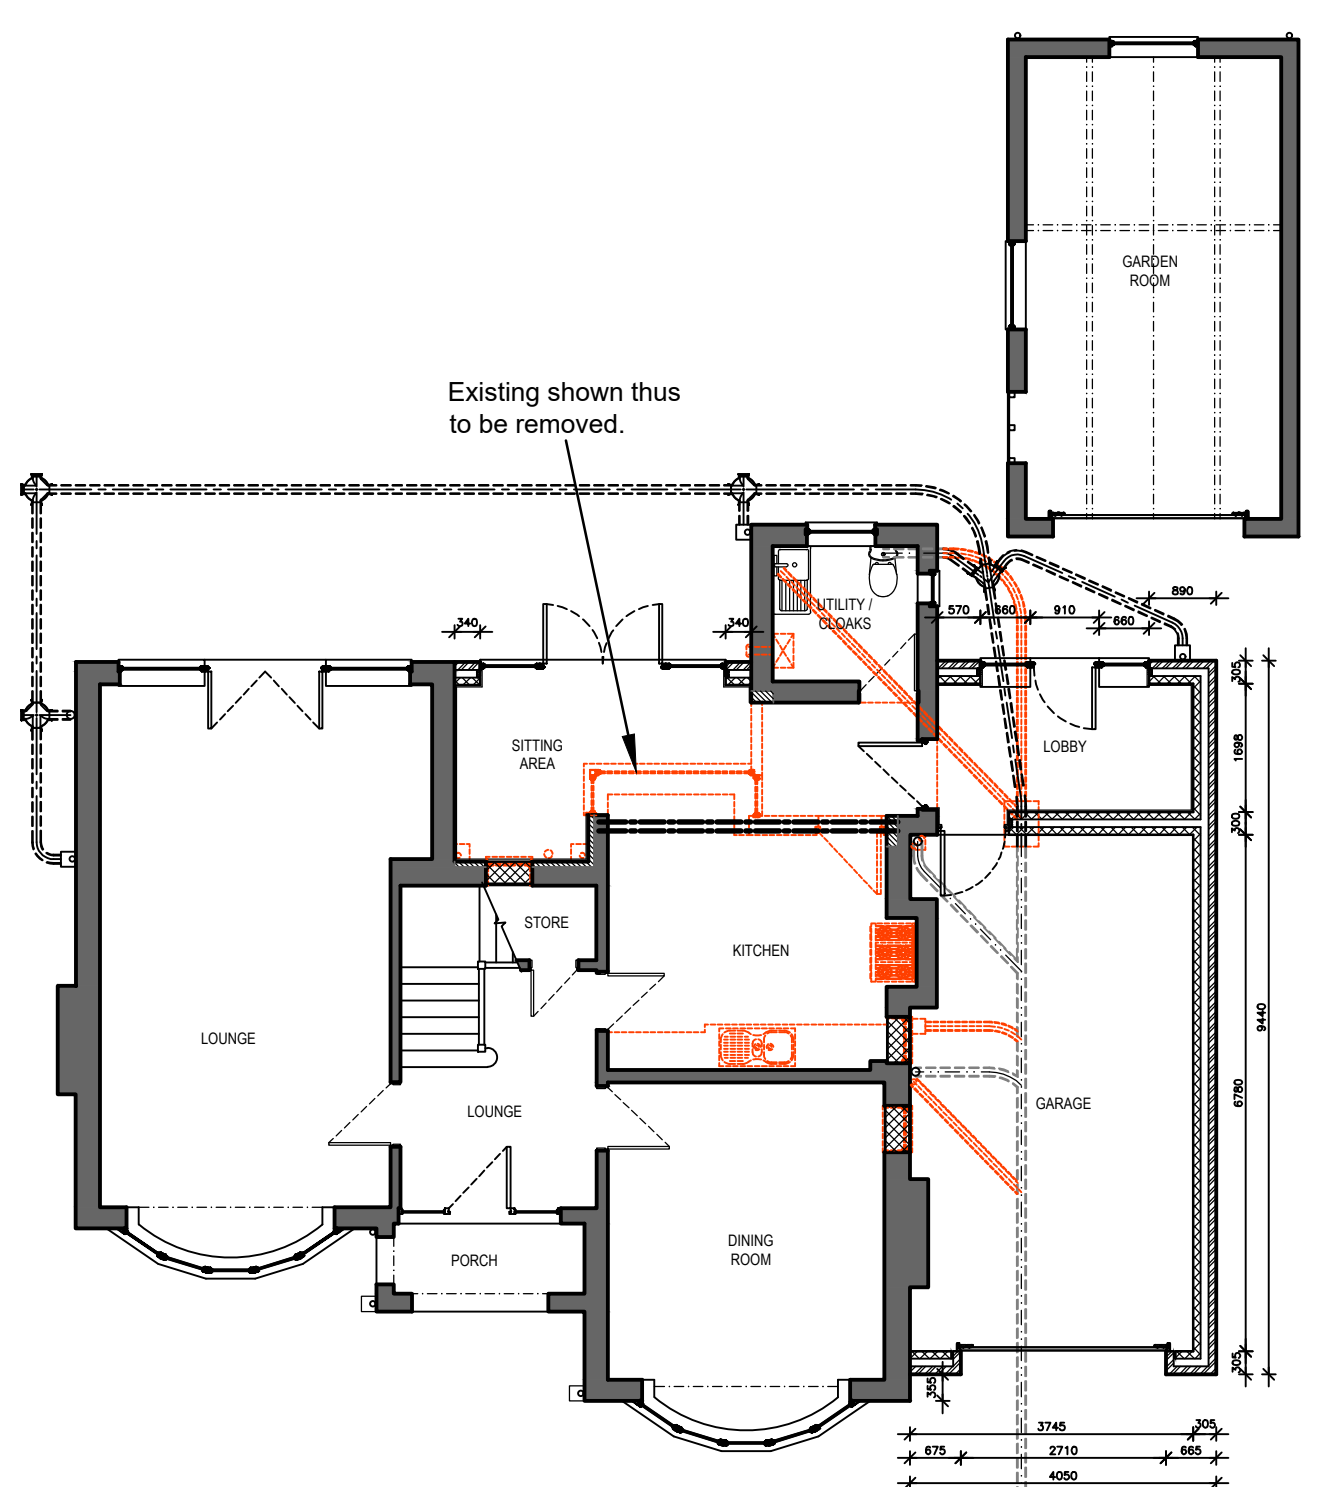


PROPOSED GROUND FLOOR LAYOUT PLAN.

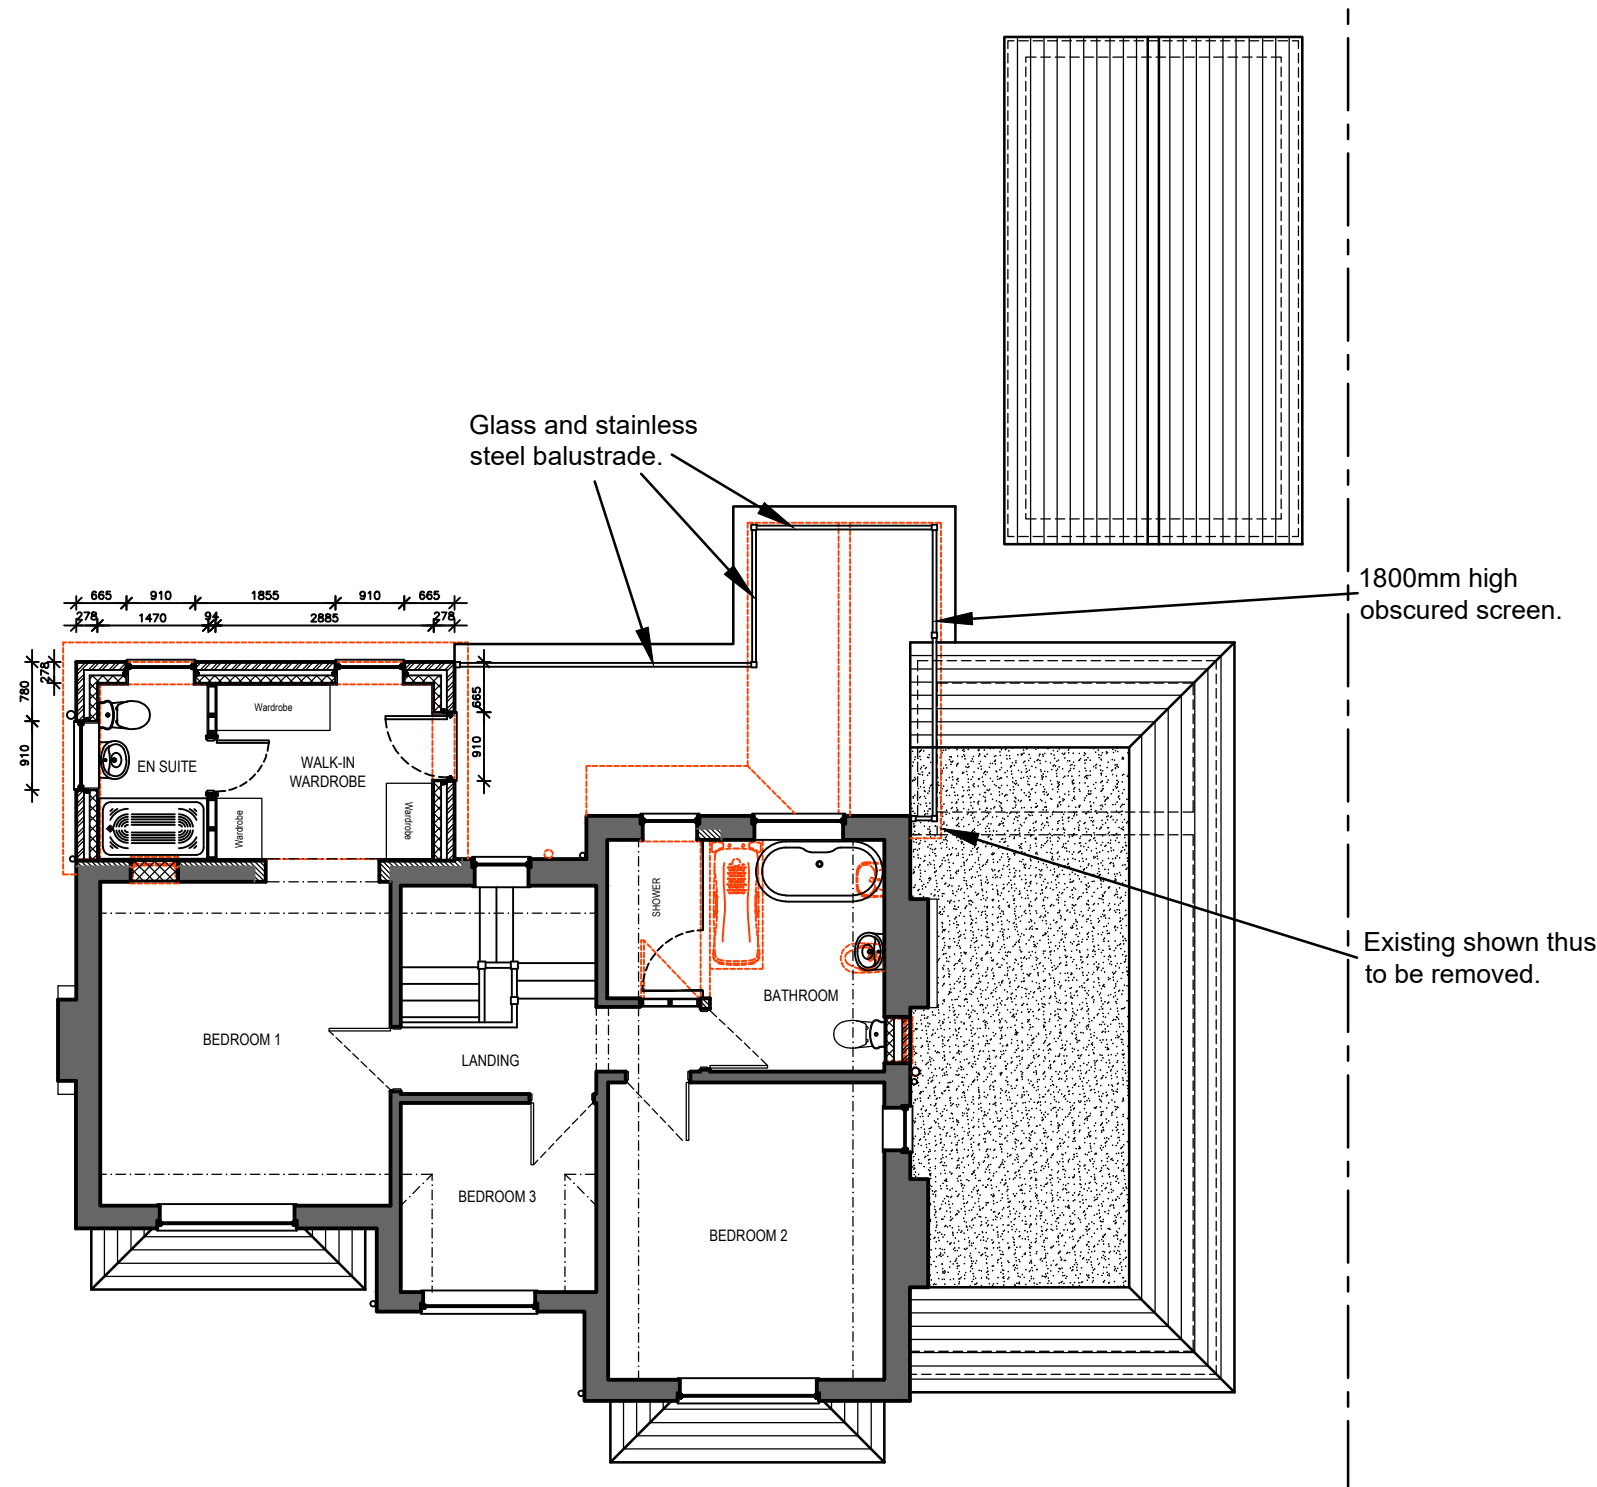

PROPOSED FIRST FLOOR LAYOUT PLAN.

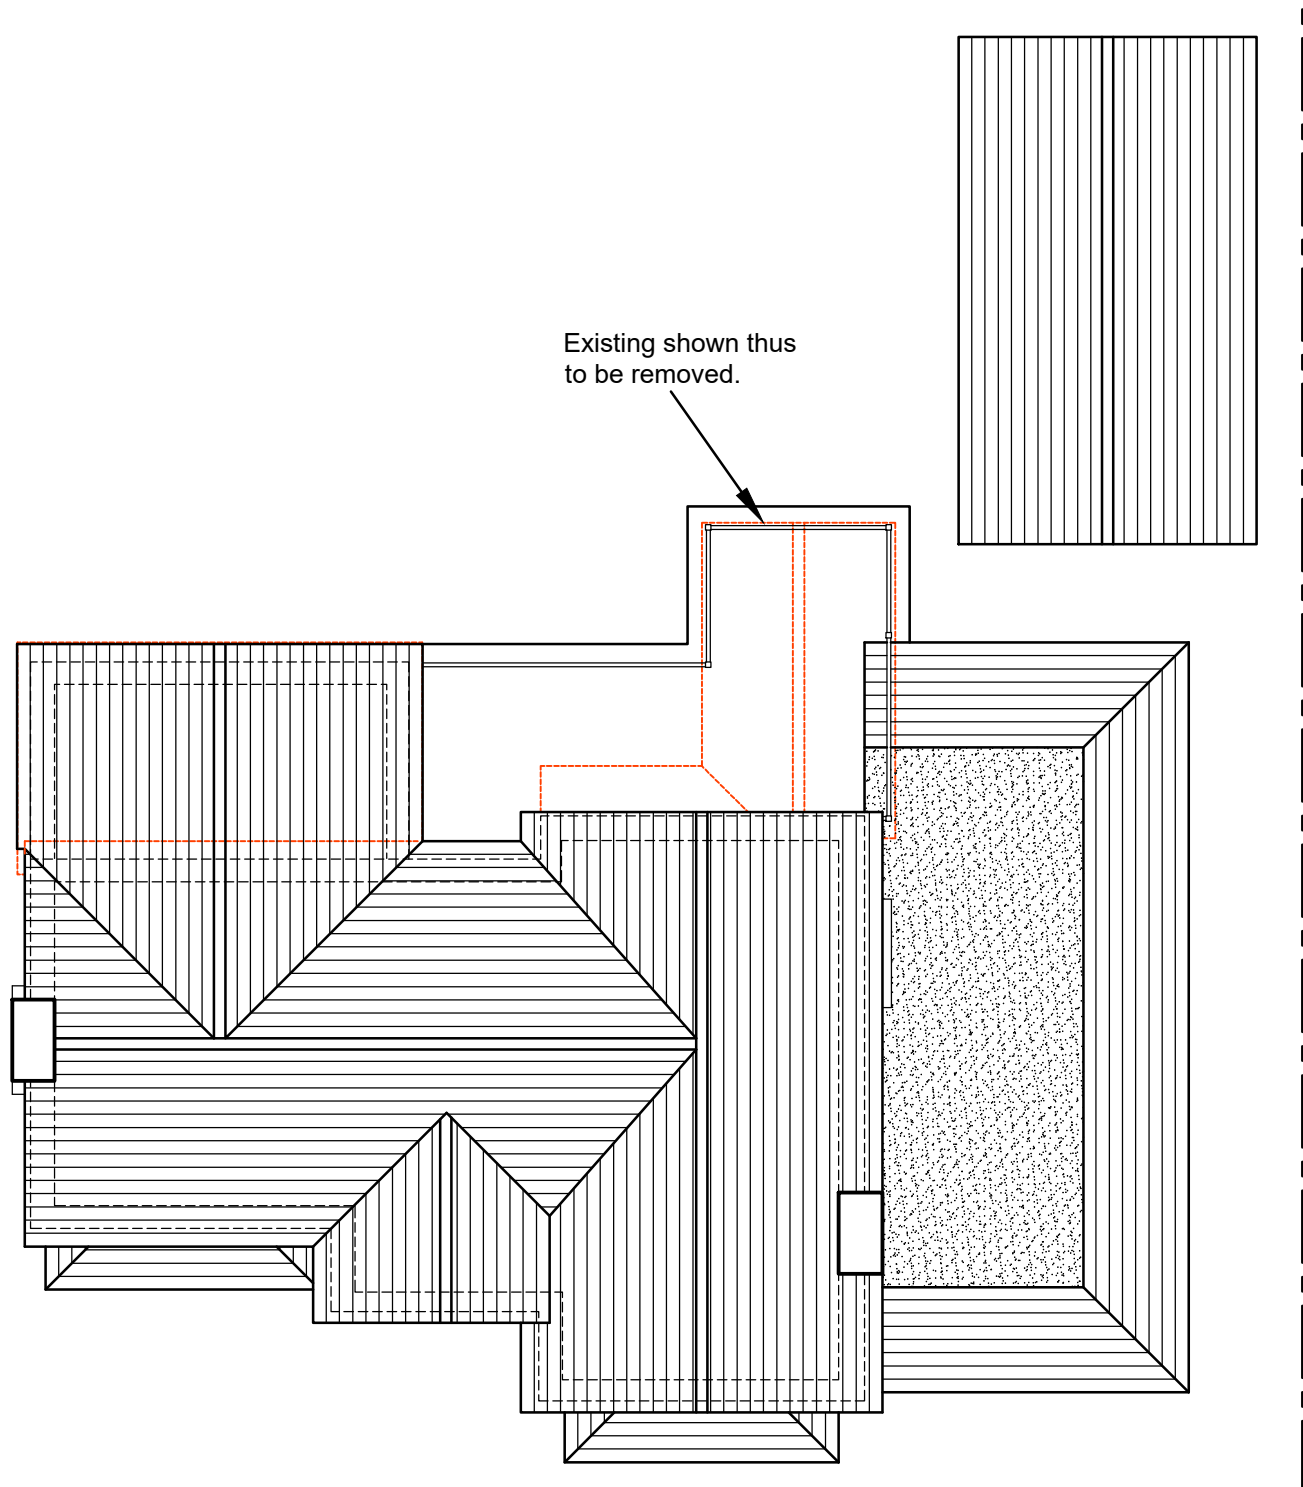

PROPOSED ROOF PLAN.

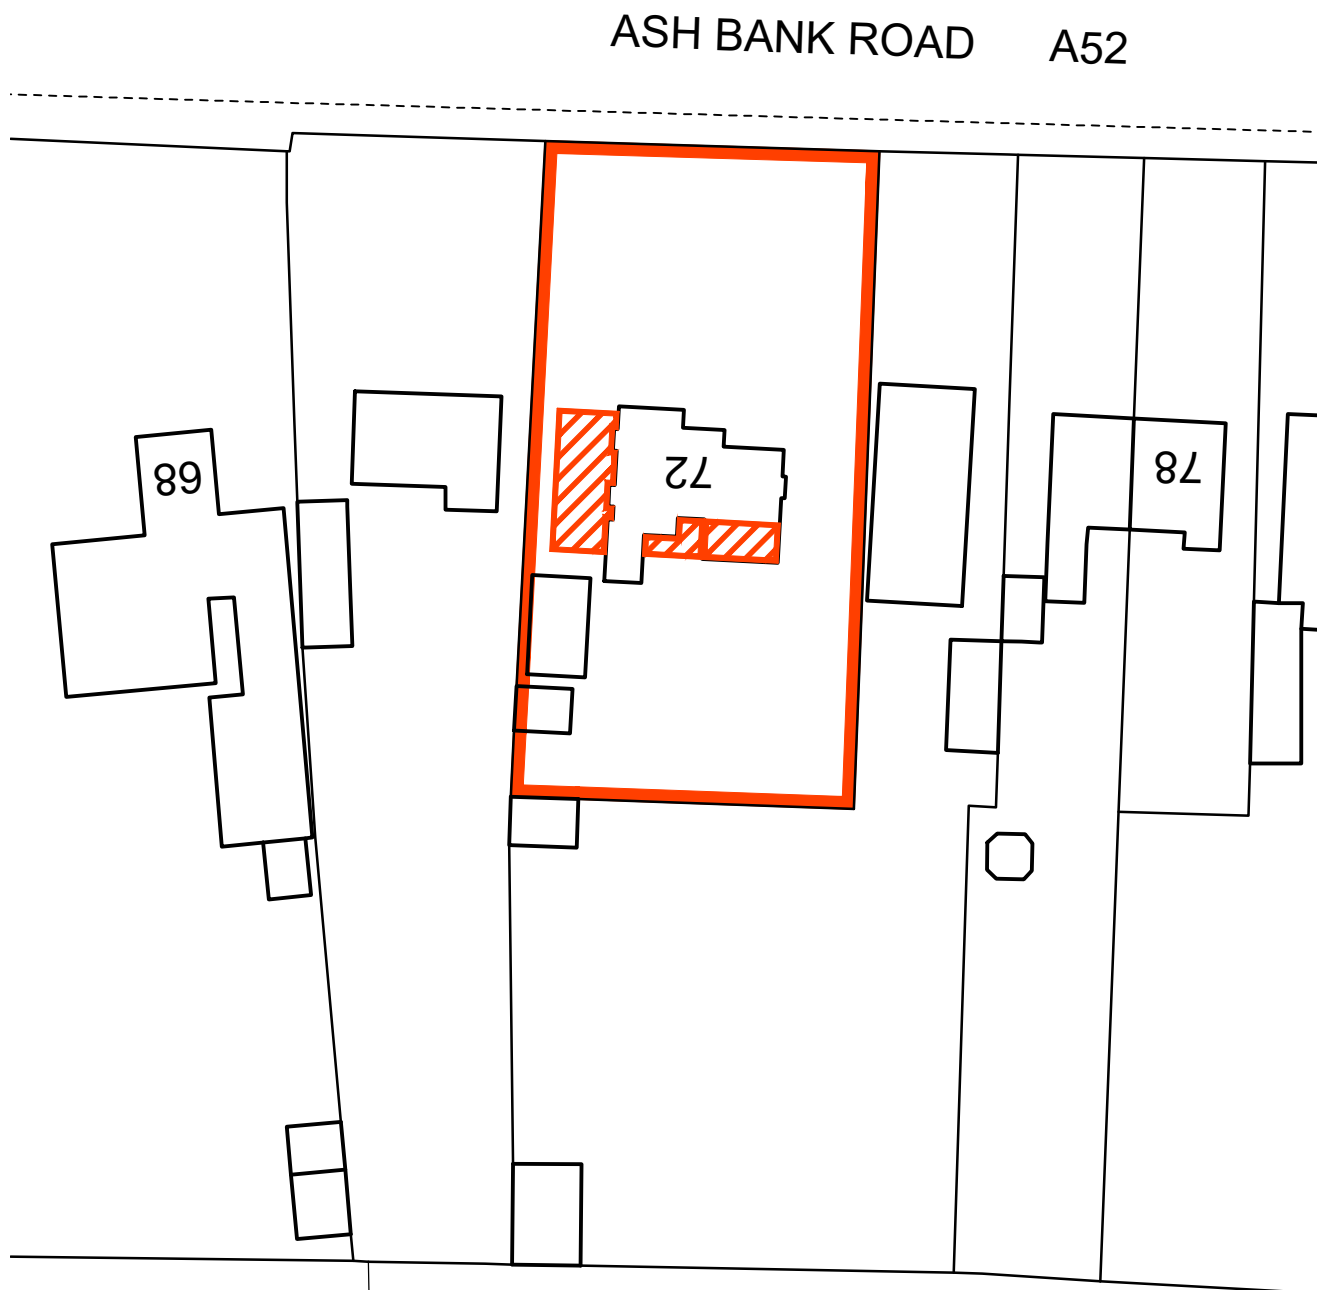


PROPOSED BLOCK PLAN.
SCALE 1 : 500



PROPOSED LOCATION PLAN.
SCALE 1 : 1250

A. R. M. Designs is licensed to reproduce
Ordnance Survey Plan information under
Licence number 100057237.

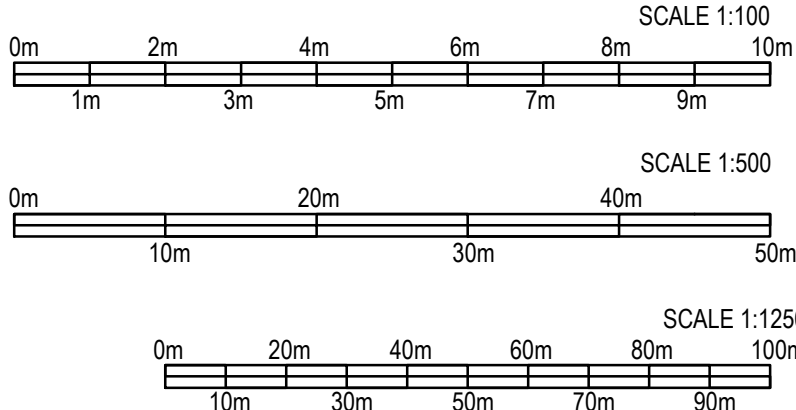

General Notes		
No.	Revision/Issue	Date

PROPOSED PLANNING

This drawing is copyright and should not be reproduced without permission.
All dimensions to be checked on site before work is commenced.

A R M Designs
architectural services.
arnie.r.middleton@gmail.com
Tel: 01782 321412
Mobile 07729 632641

Arnold R. Middleton,
14, Capewell Street,
Sandford Hill,
Longton,
Stoke - on - Trent,
Staffs,
ST3 1JZ.

Client
MR and MRS. D. MILWARD.

Project Name and Address
PROPOSED FIRST FLOOR REAR EXTENSION WITH
SINGLE STOREY REAR EXTENSION AND SINGLE
STOREY SIDE EXTENSION AT 72, ASH BANK ROAD,
WERRINGTON, STAKE ON TRENT,
STAFFORDSHIRE. ST2 9DU.

Title
PROPOSED GROUND AND FIRST FLOOR LAYOUT
PLANS, ROOF PLAN, ELEVATIONS, BLOCK PLAN
AND LOCATION PLAN.

Date 10th FEBRUARY 2022	Scale 1 : 100, 1 : 500 and 1 : 1250 @ A1
Drawing Number A R M 2119/PL/01	Revision