




EXISTING FRONT ELEVATION.

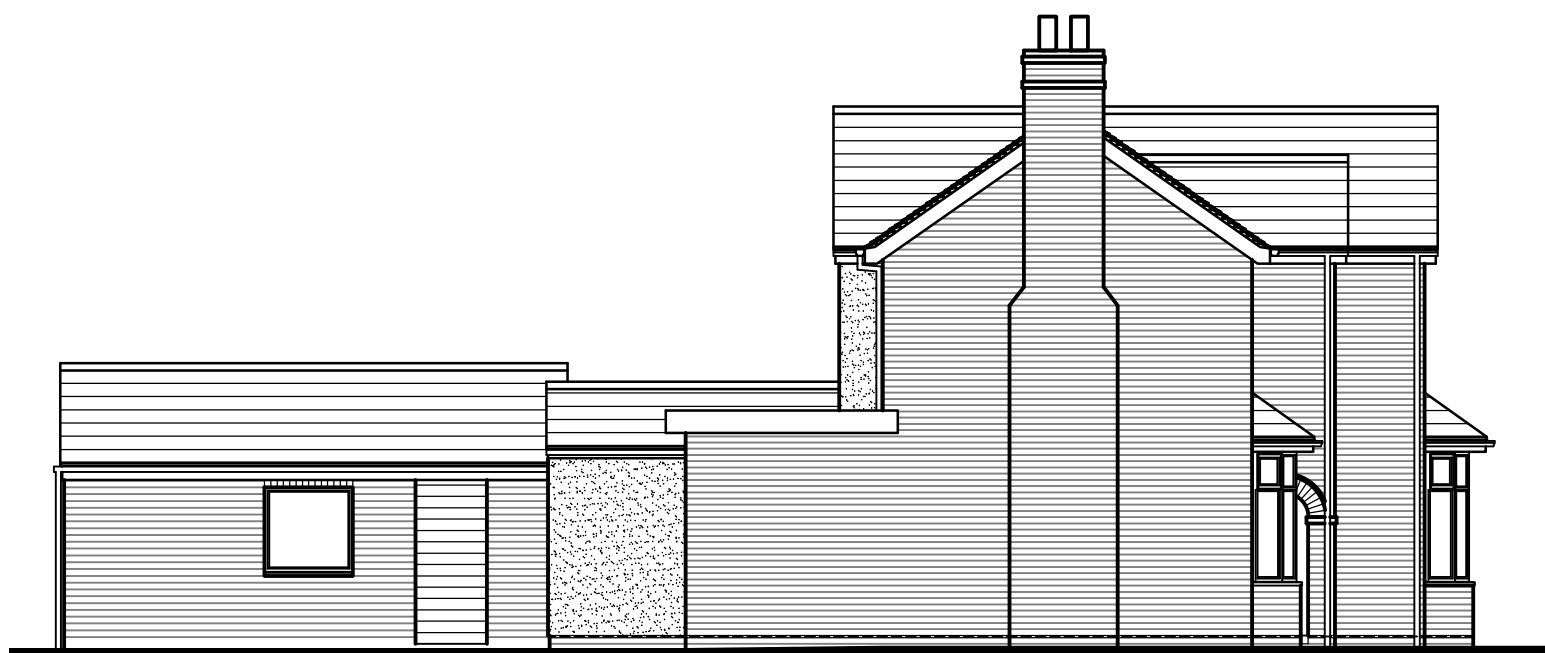


EXISTING SIDE ELEVATION.




EXISTING REAR ELEVATION.




EXISTING SIDE ELEVATION.

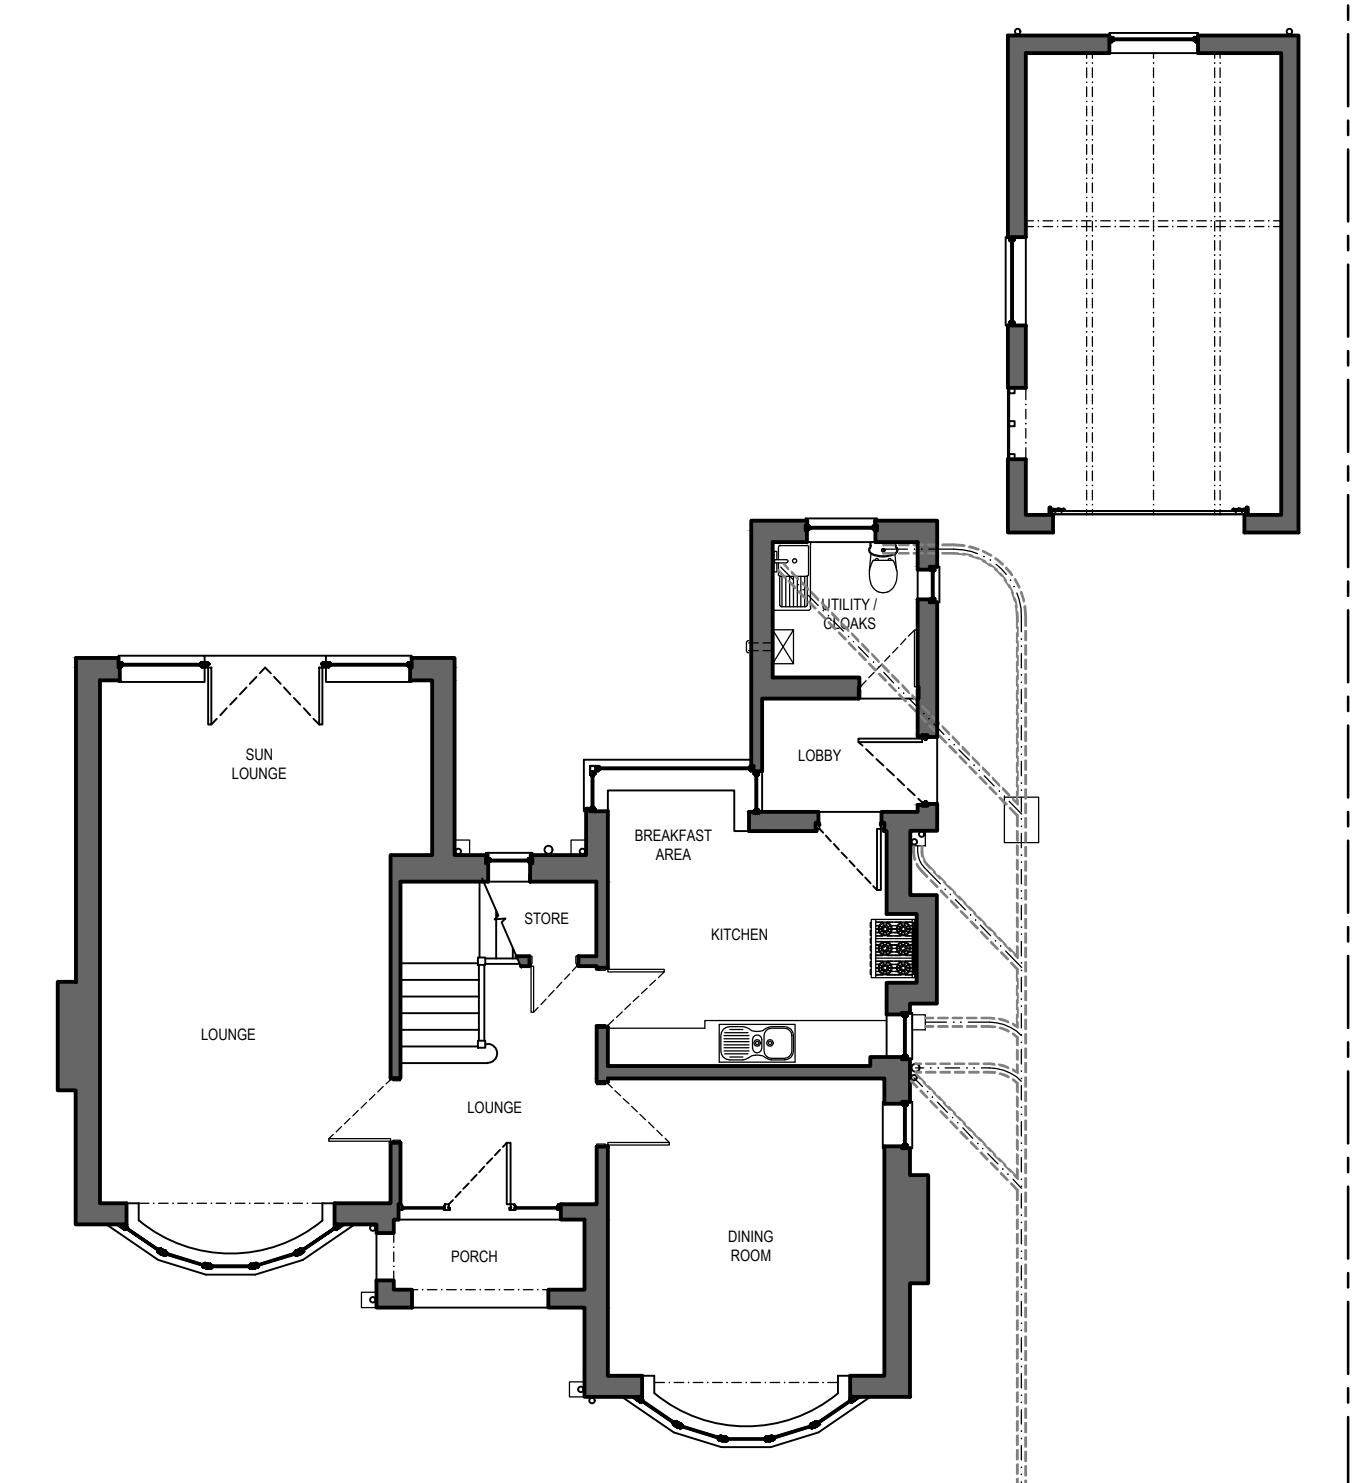


EXISTING GROUND FLOOR LAYOUT PLAN.

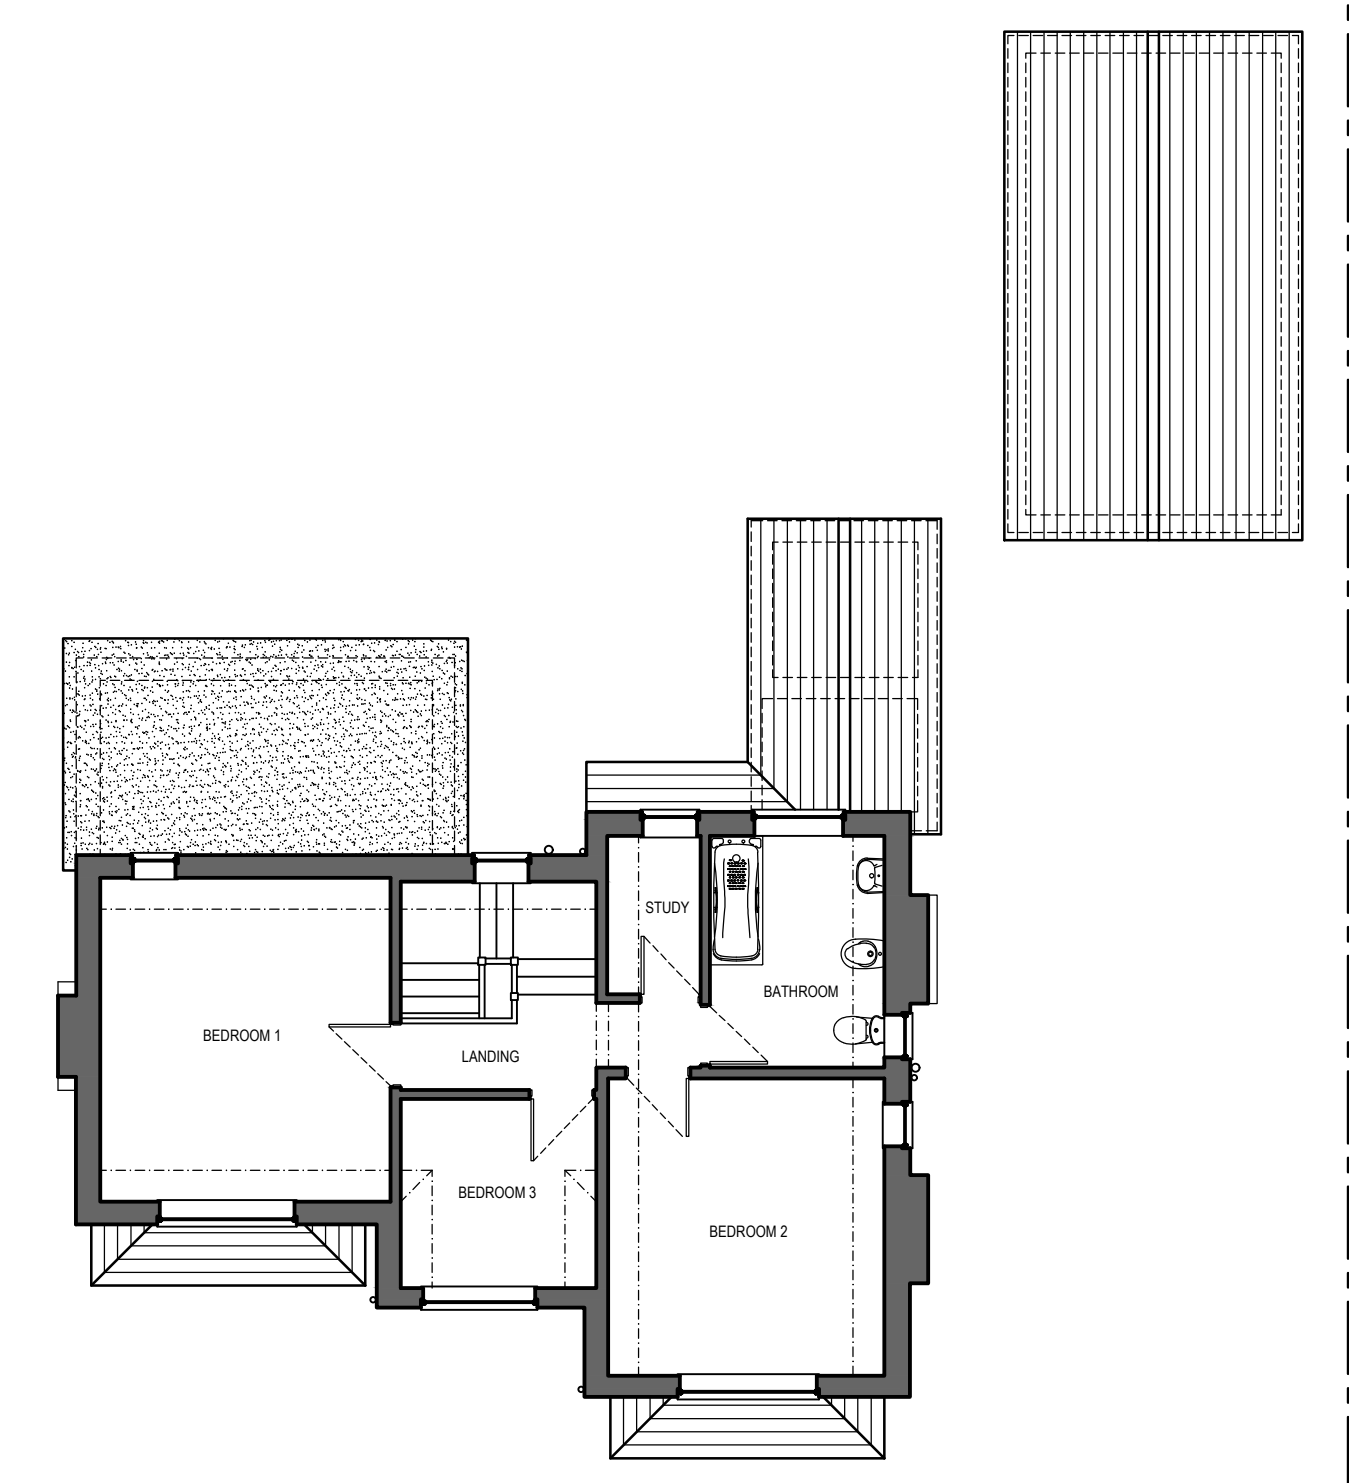

EXISTING FIRST FLOOR LAYOUT PLAN.

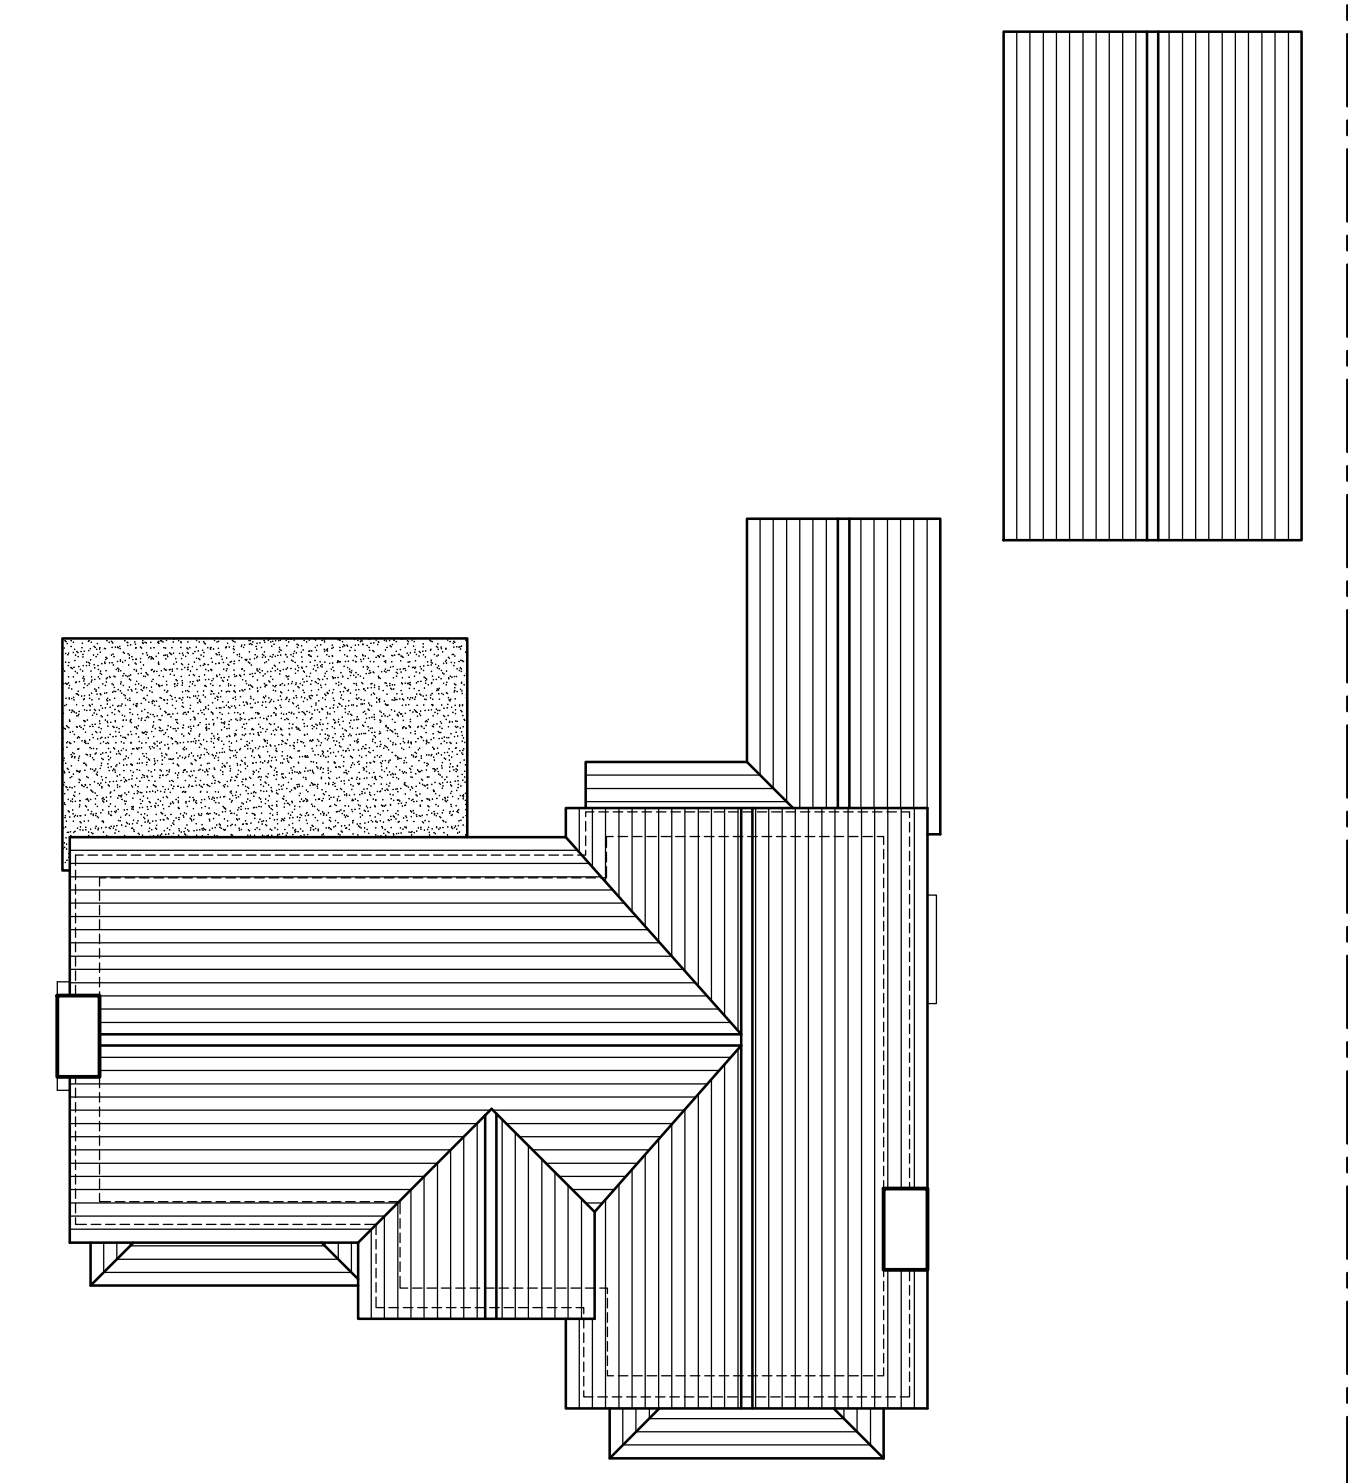

EXISTING ROOF PLAN.

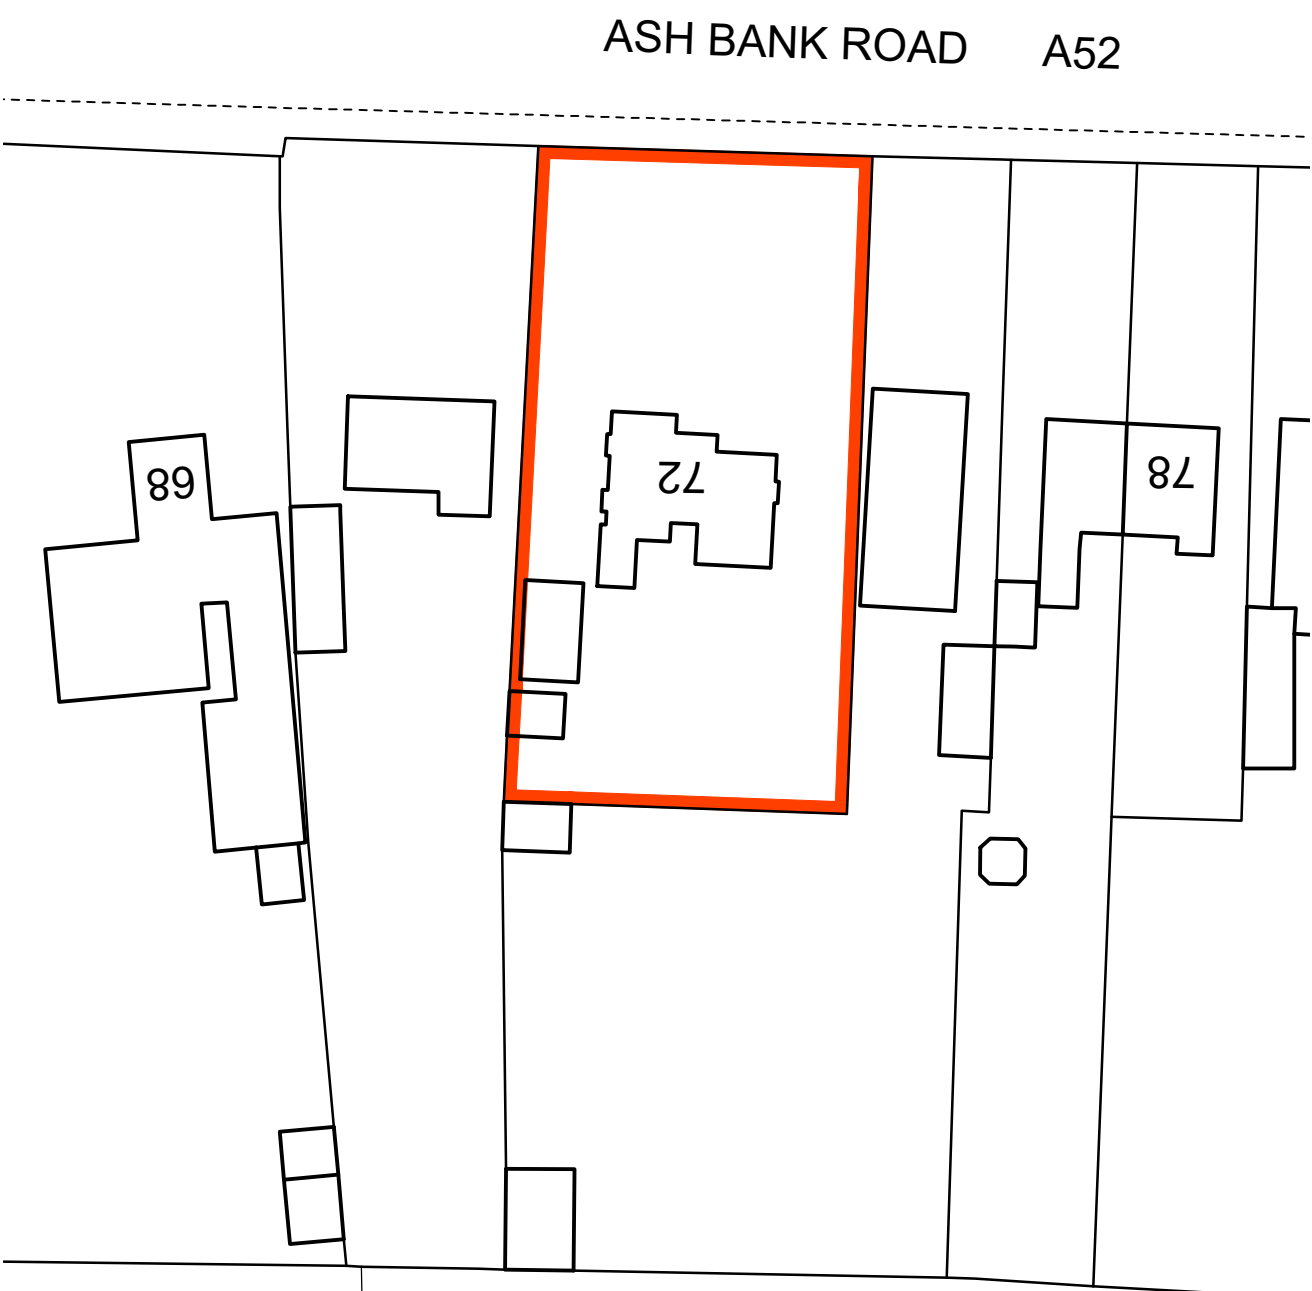


EXISTING BLOCK PLAN.
SCALE 1 : 500



EXISTING LOCATION PLAN.
SCALE 1 : 1250

A. R. M. Designs is licensed to reproduce
Ordnance Survey Plan information under
Licence number 100057237.

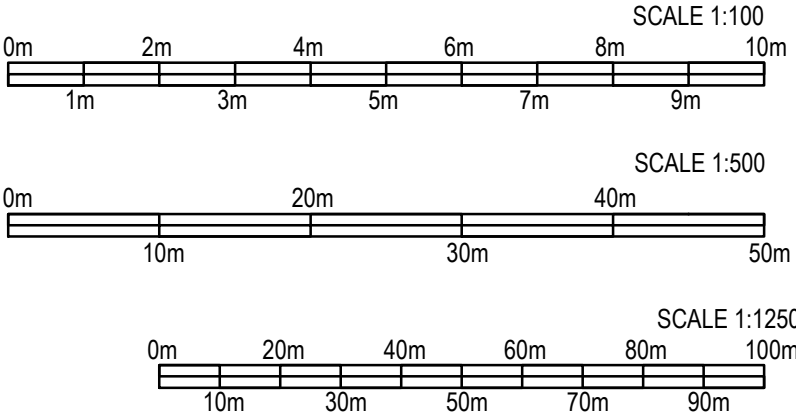

General Notes		
No.	Revision/Issue	Date

EXISTING PLANNING

This drawing is copyright and should not be reproduced without permission.
All dimensions to be checked on site before work is commenced.

0m 1m 2m 3m 4m

A R M Designs
architectural services.

Arnold R. Middleton,
14, Copsewell Street,
Sandford Hill,
Longton,
Stoke - on - Trent,
Staffs,
ST3 1JZ.
Tel:- 01782 321412
Mobile 07729 632641
arnie.r.middleton@gmail.com

Client
MR and MRS. D. MILWARD.

Project Name and Address
PROPOSED FIRST FLOOR REAR EXTENSION WITH
SINGLE STOREY REAR EXTENSION AND SINGLE
STOREY SIDE EXTENSION AT 72, ASH BANK ROAD,
WERRINGTON, STOKE ON TRENT,
STAFFORDSHIRE. ST2 9DU.

Title
EXISTING GROUND AND FIRST FLOOR LAYOUT
PLANS, ROOF PLAN, ELEVATIONS, BLOCK PLAN
AND LOCATION PLAN.

Date 10th FEBRUARY 2022	Scale 1 : 100, 1 : 500 and 1 : 1250 @ A1
Drawing Number A R M 2119/EX/01	Revision