




 


5.04
East elevation

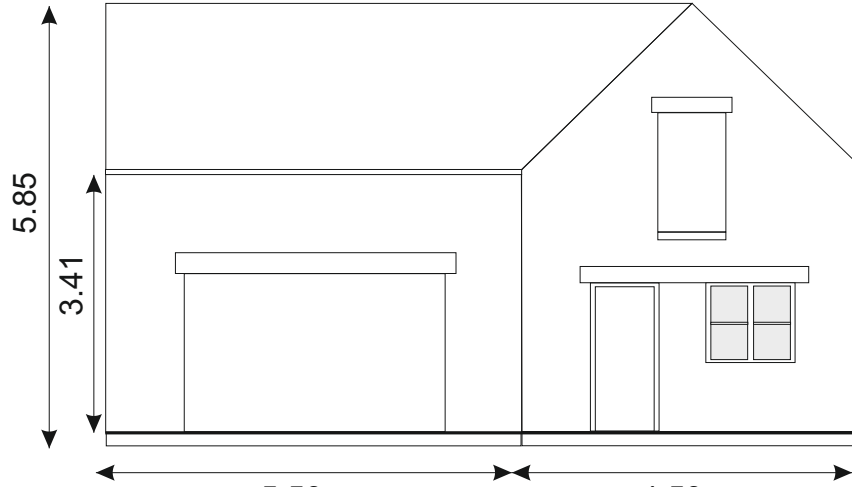

5.50 4.50
South elevation


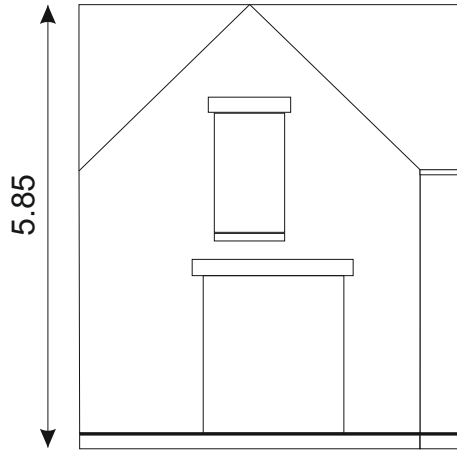


4.54
West elevation

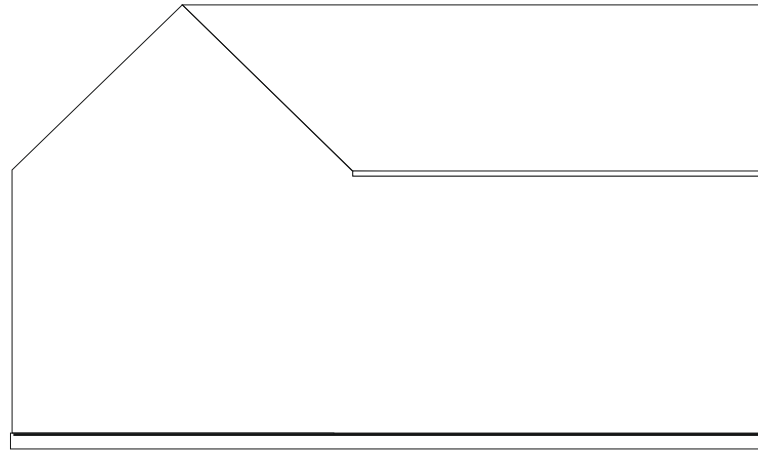

10.00
North elevation

Scale 1:100 @ A4

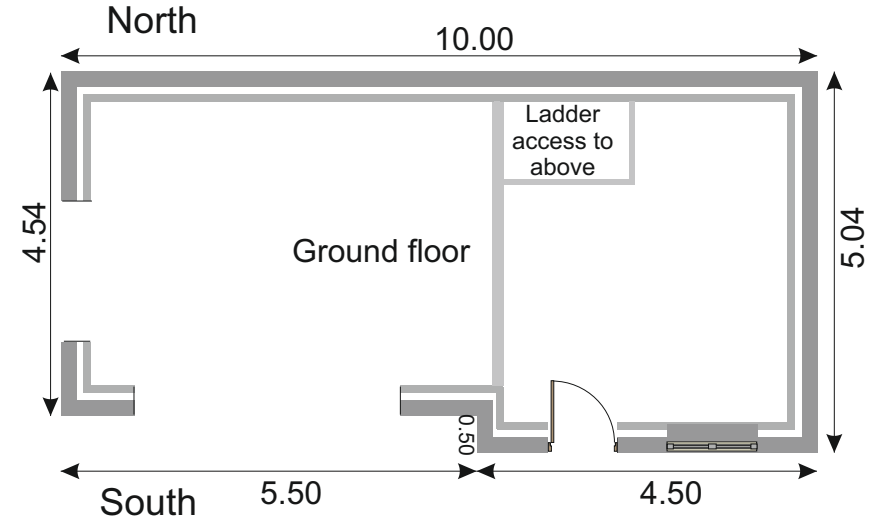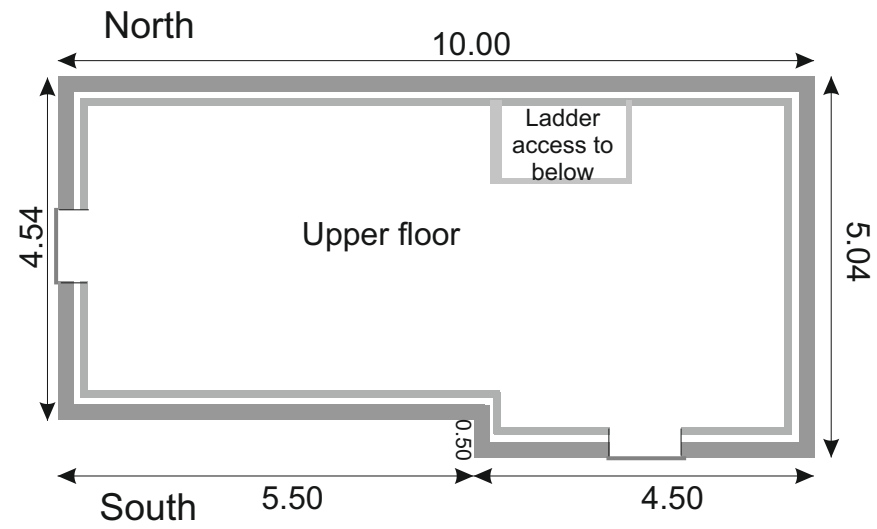

Mr & Mrs Bennett
Pike Low Farm
Broomyshaw
St10 3EZ

Conversion of existing barn
to residential with utility extension

Existing elevations & plan
Drawing no: PF 01