



ELEVATION DETAILS


East Elevation

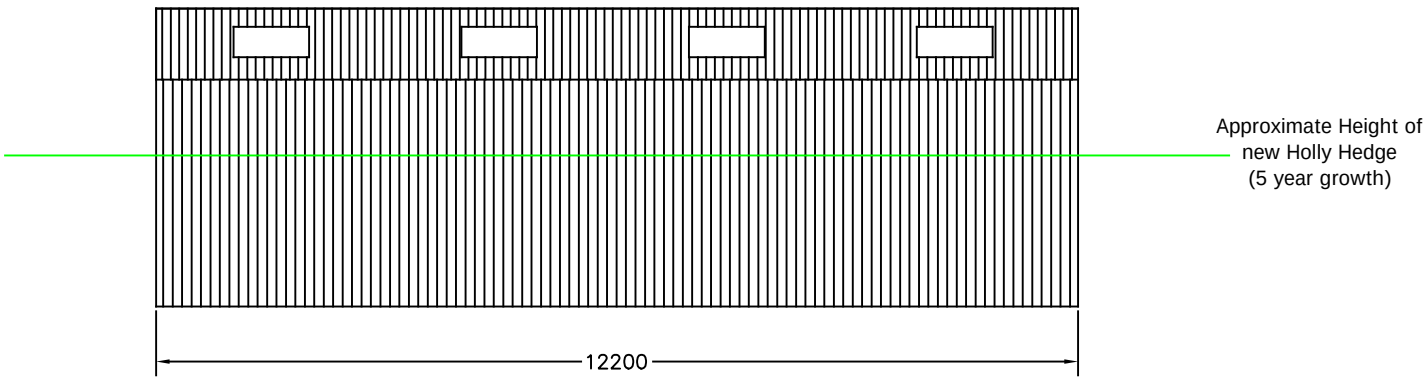


West Elevation

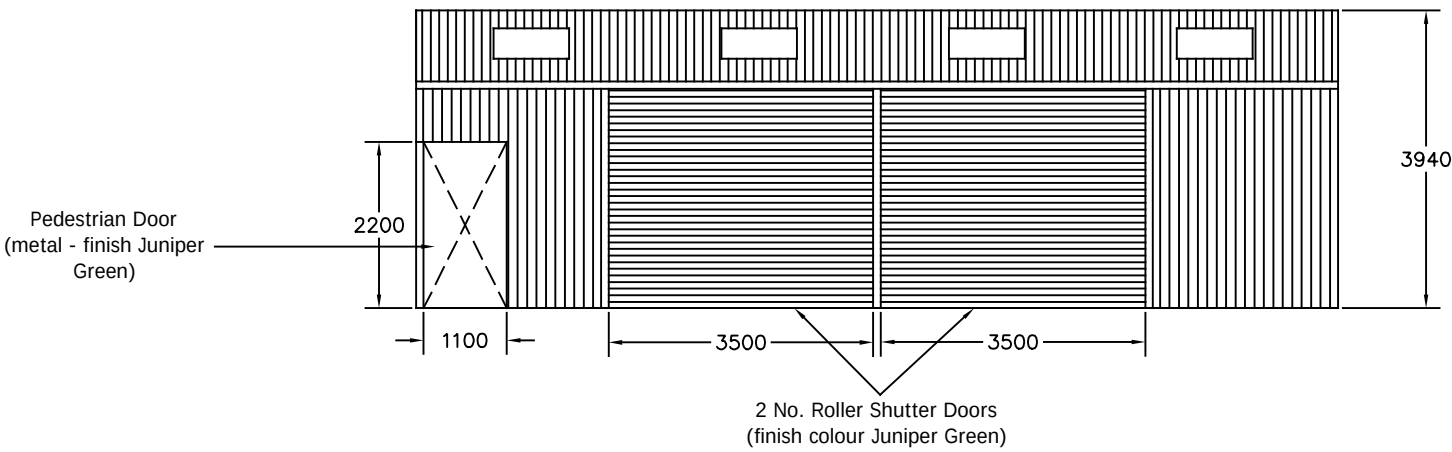


South Elevation

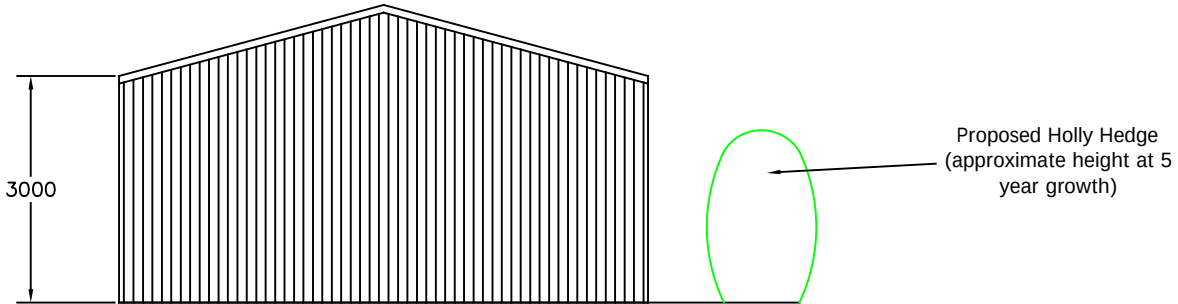


North Elevation

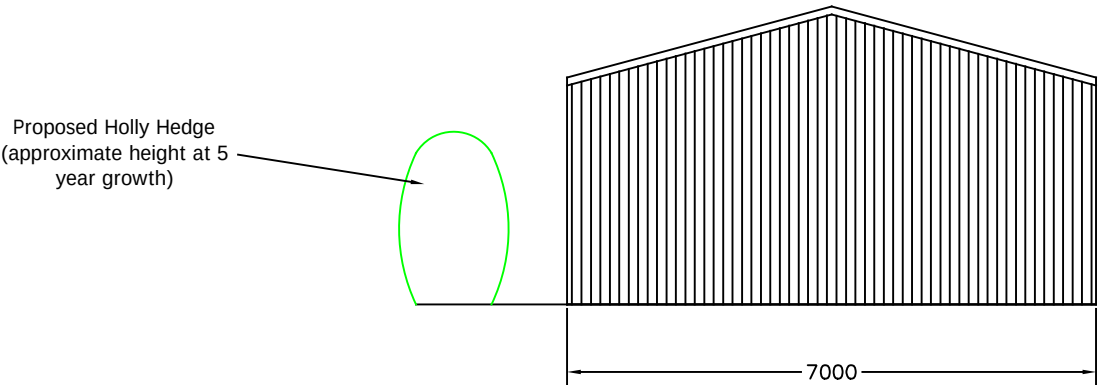

FLOOR PLAN

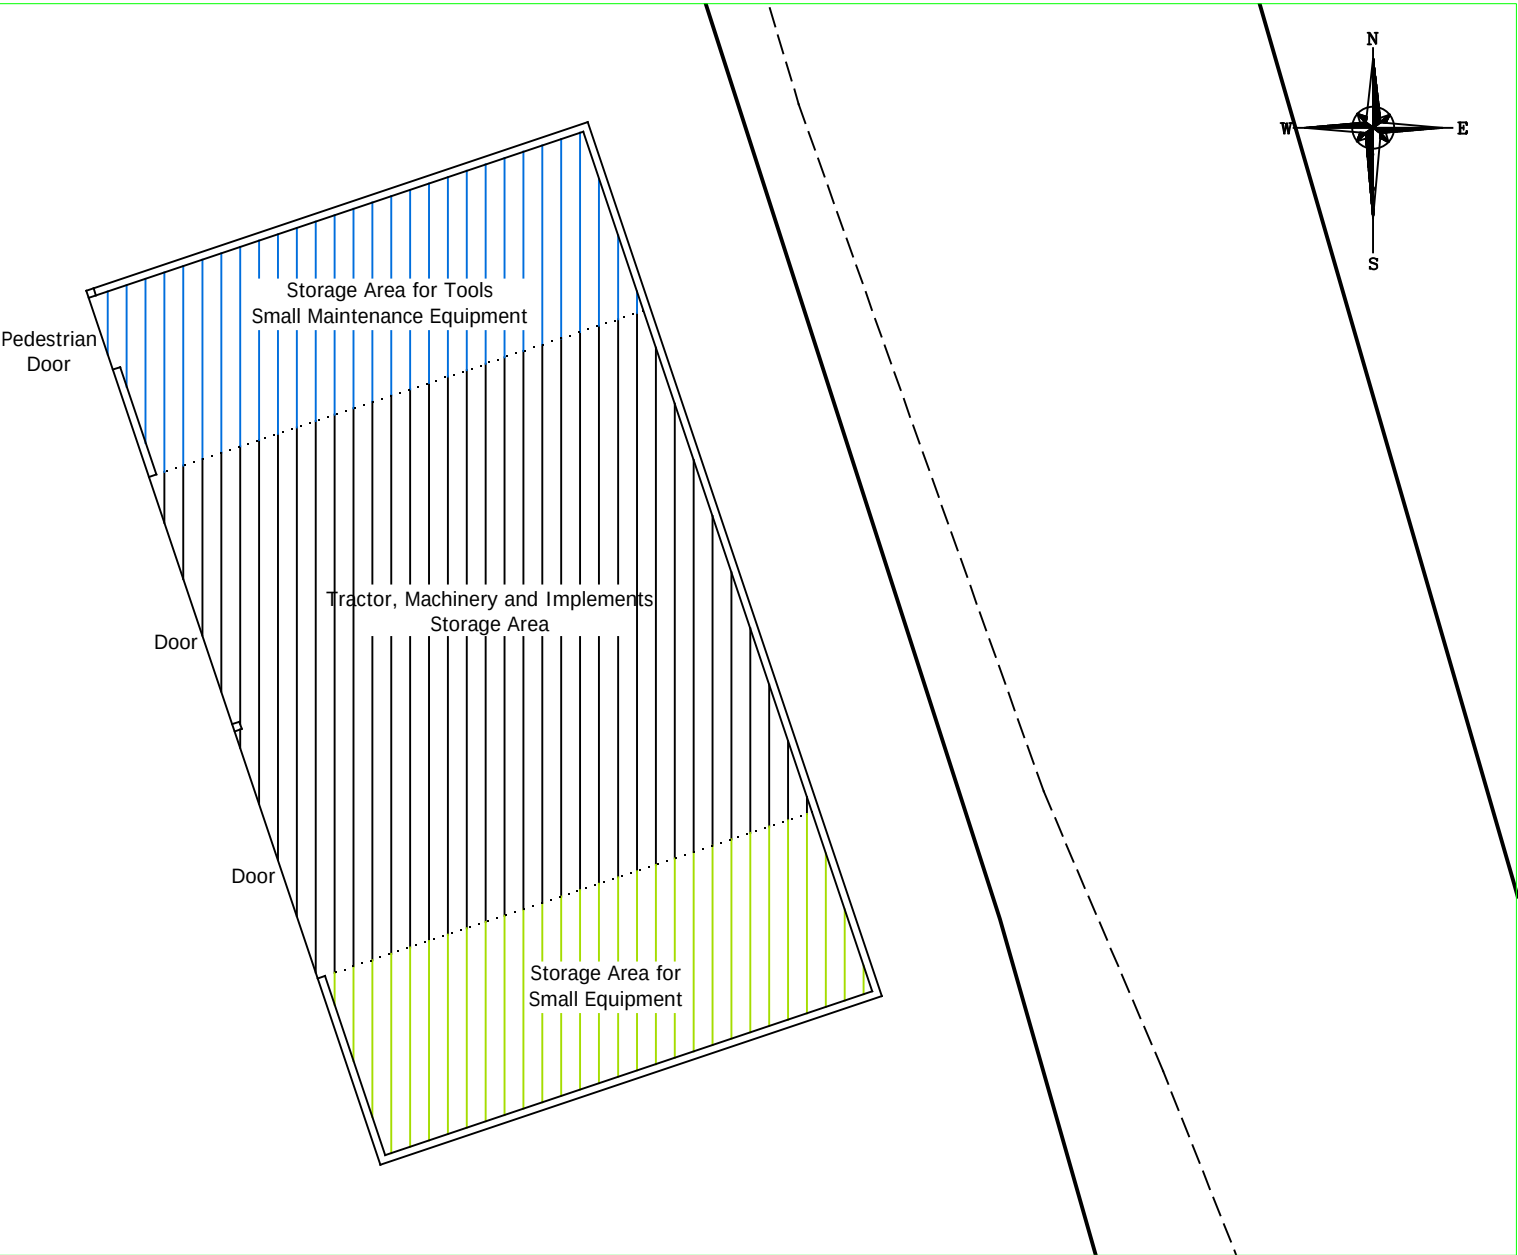

ROOF PLAN

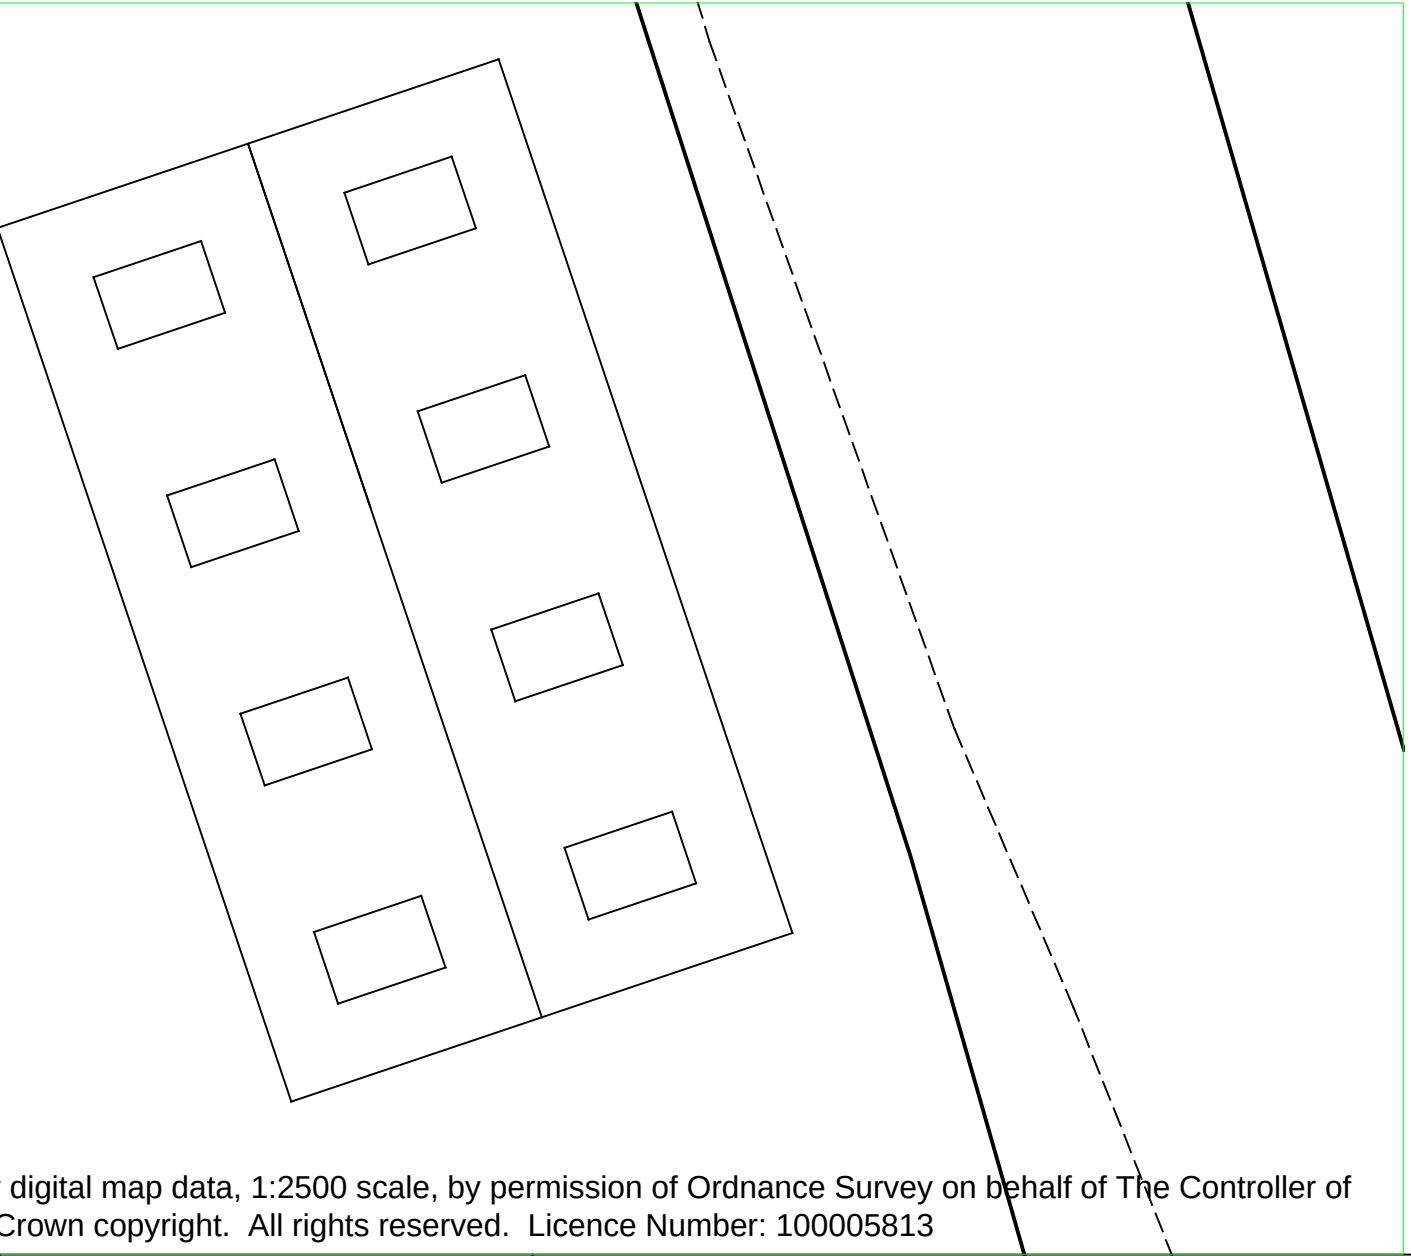

Reproduced from Ordnance Survey digital map data, 1:2500 scale, by permission of Ordnance Survey on behalf of The Controller of Her Majesty's Stationery Office. © Crown copyright. All rights reserved. Licence Number: 100005813

Drawing Notes -

1. All dimensions in mm
2. Roof - metal profile sheets, juniper green colour
3. Side Cladding - metal profile sheets, juniper green colour

Bagshaws LLP
Vine House, Ashbourne, Derbyshire. DE6 1AE
Telephone: 01335 342201 opt:2
www.bagshaws.com

Applicant: Mr J Willox Good Cow Farm, Horton, Nr Leek, ST13 8QD	
Proposal: Proposed Agricultural Building	
Scales: 1:100 @ A2	Detail: Elevation Details, Roof and Floor Plan
Date: 18th February 2022	Drawing No. JW-003