



Planning Issue Only

All dimensions, construction details and specification details contained on this drawing are for planning purposes only. All are to be checked and agreed on site with Client / Building Inspector as applicable prior to construction.


Approx line of existing high level wall

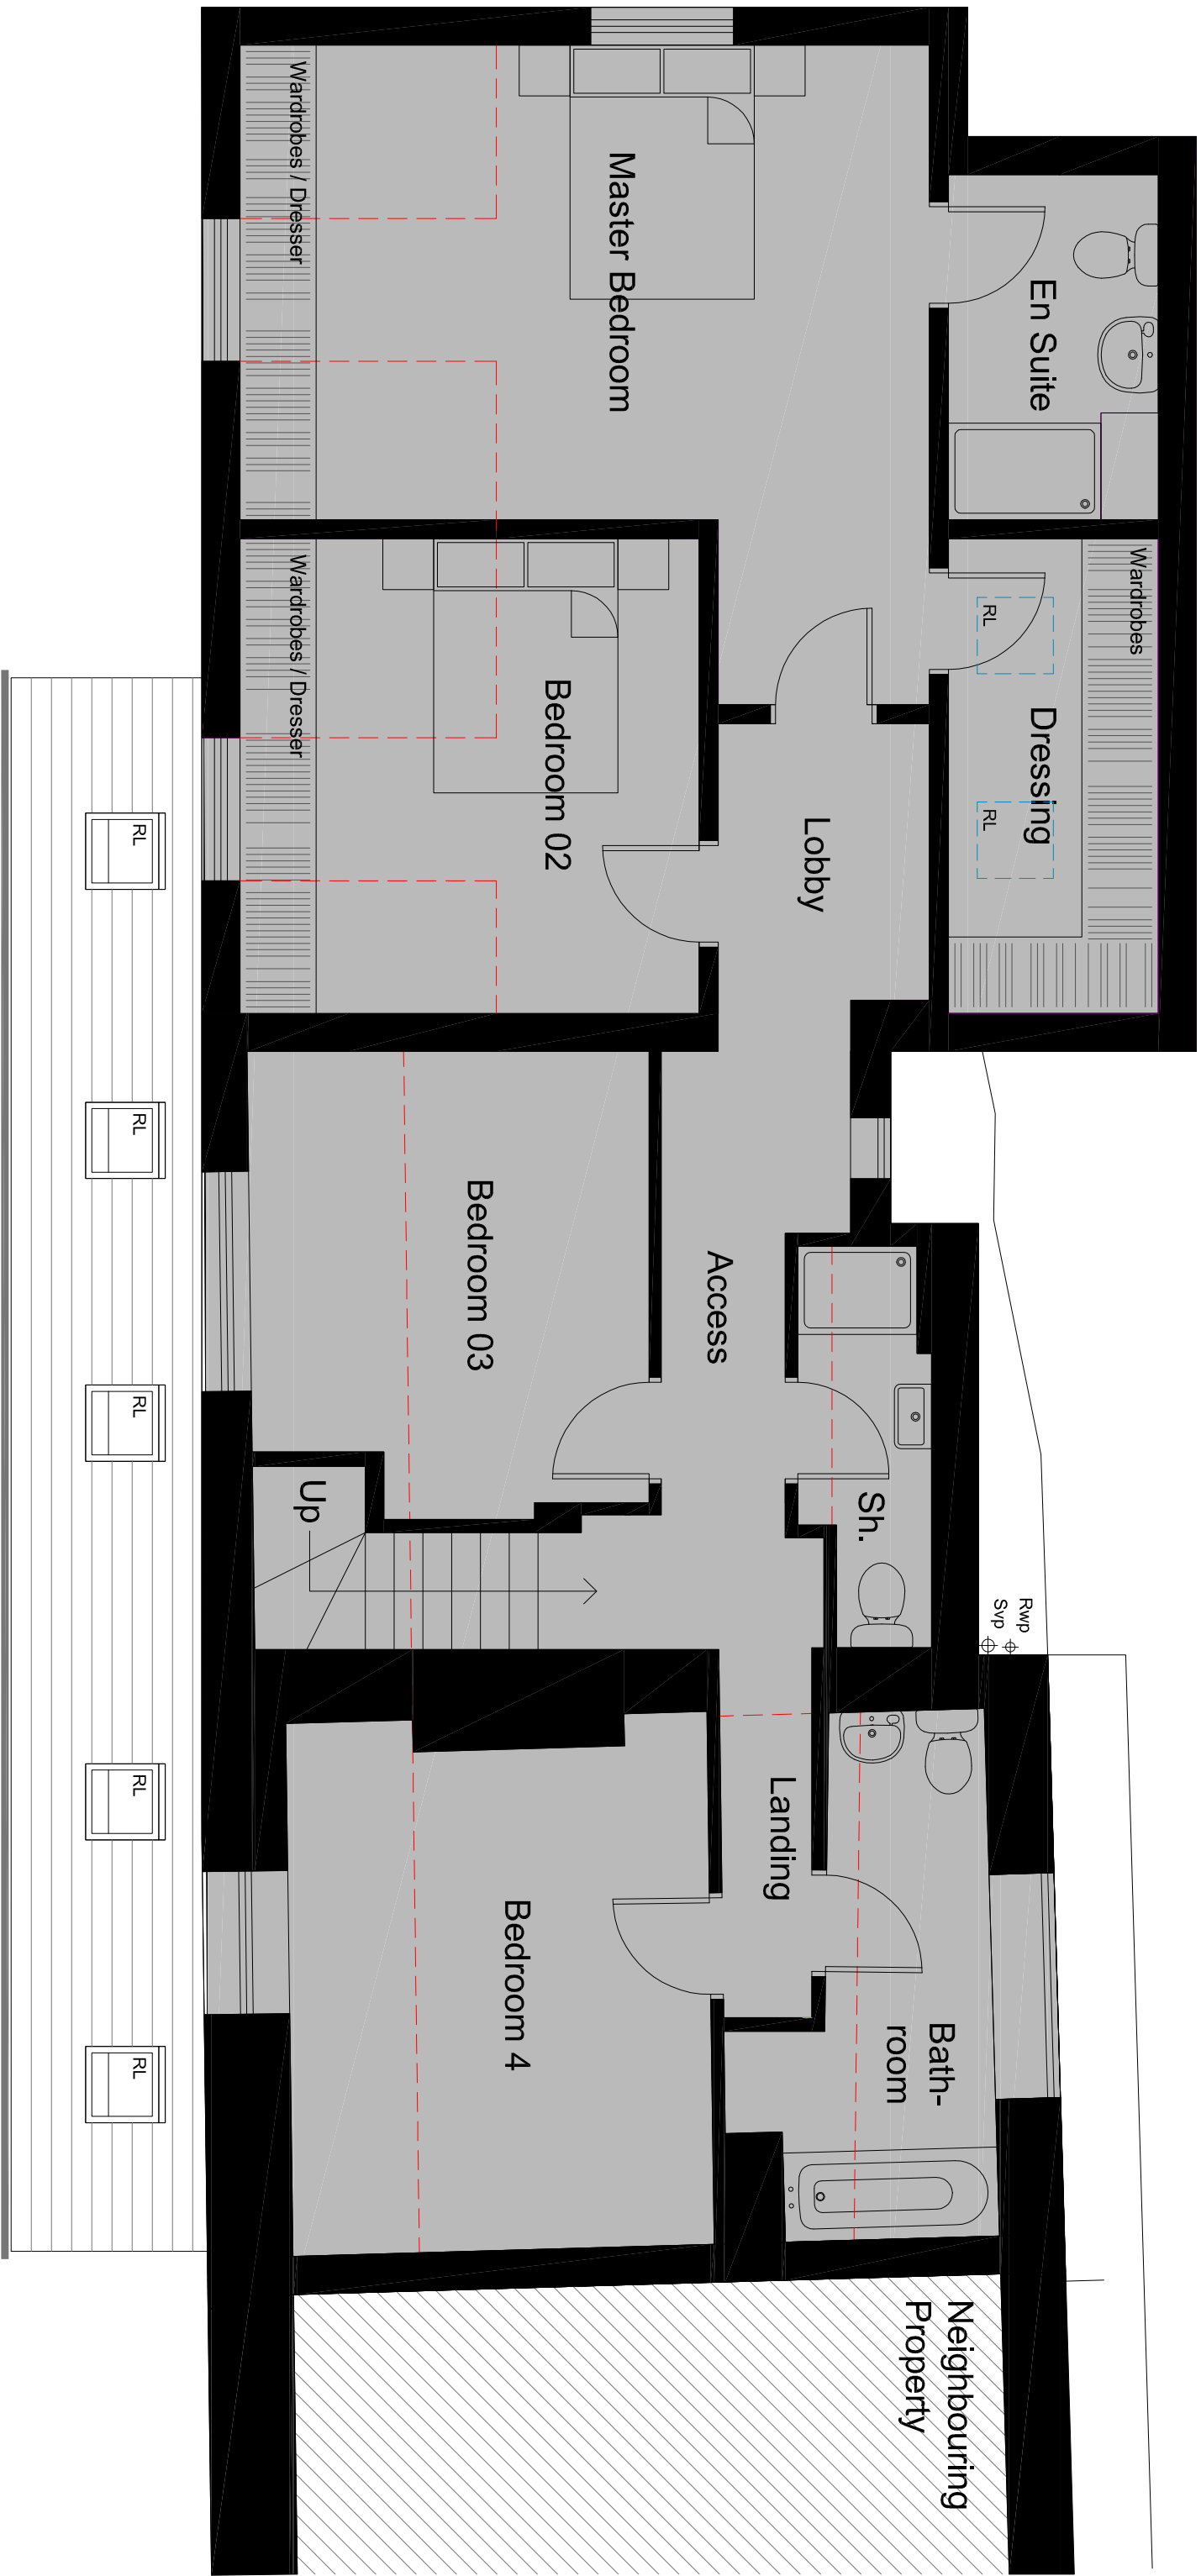


Existing First Floor Plan 1:50

 


Scale Bar 1:50

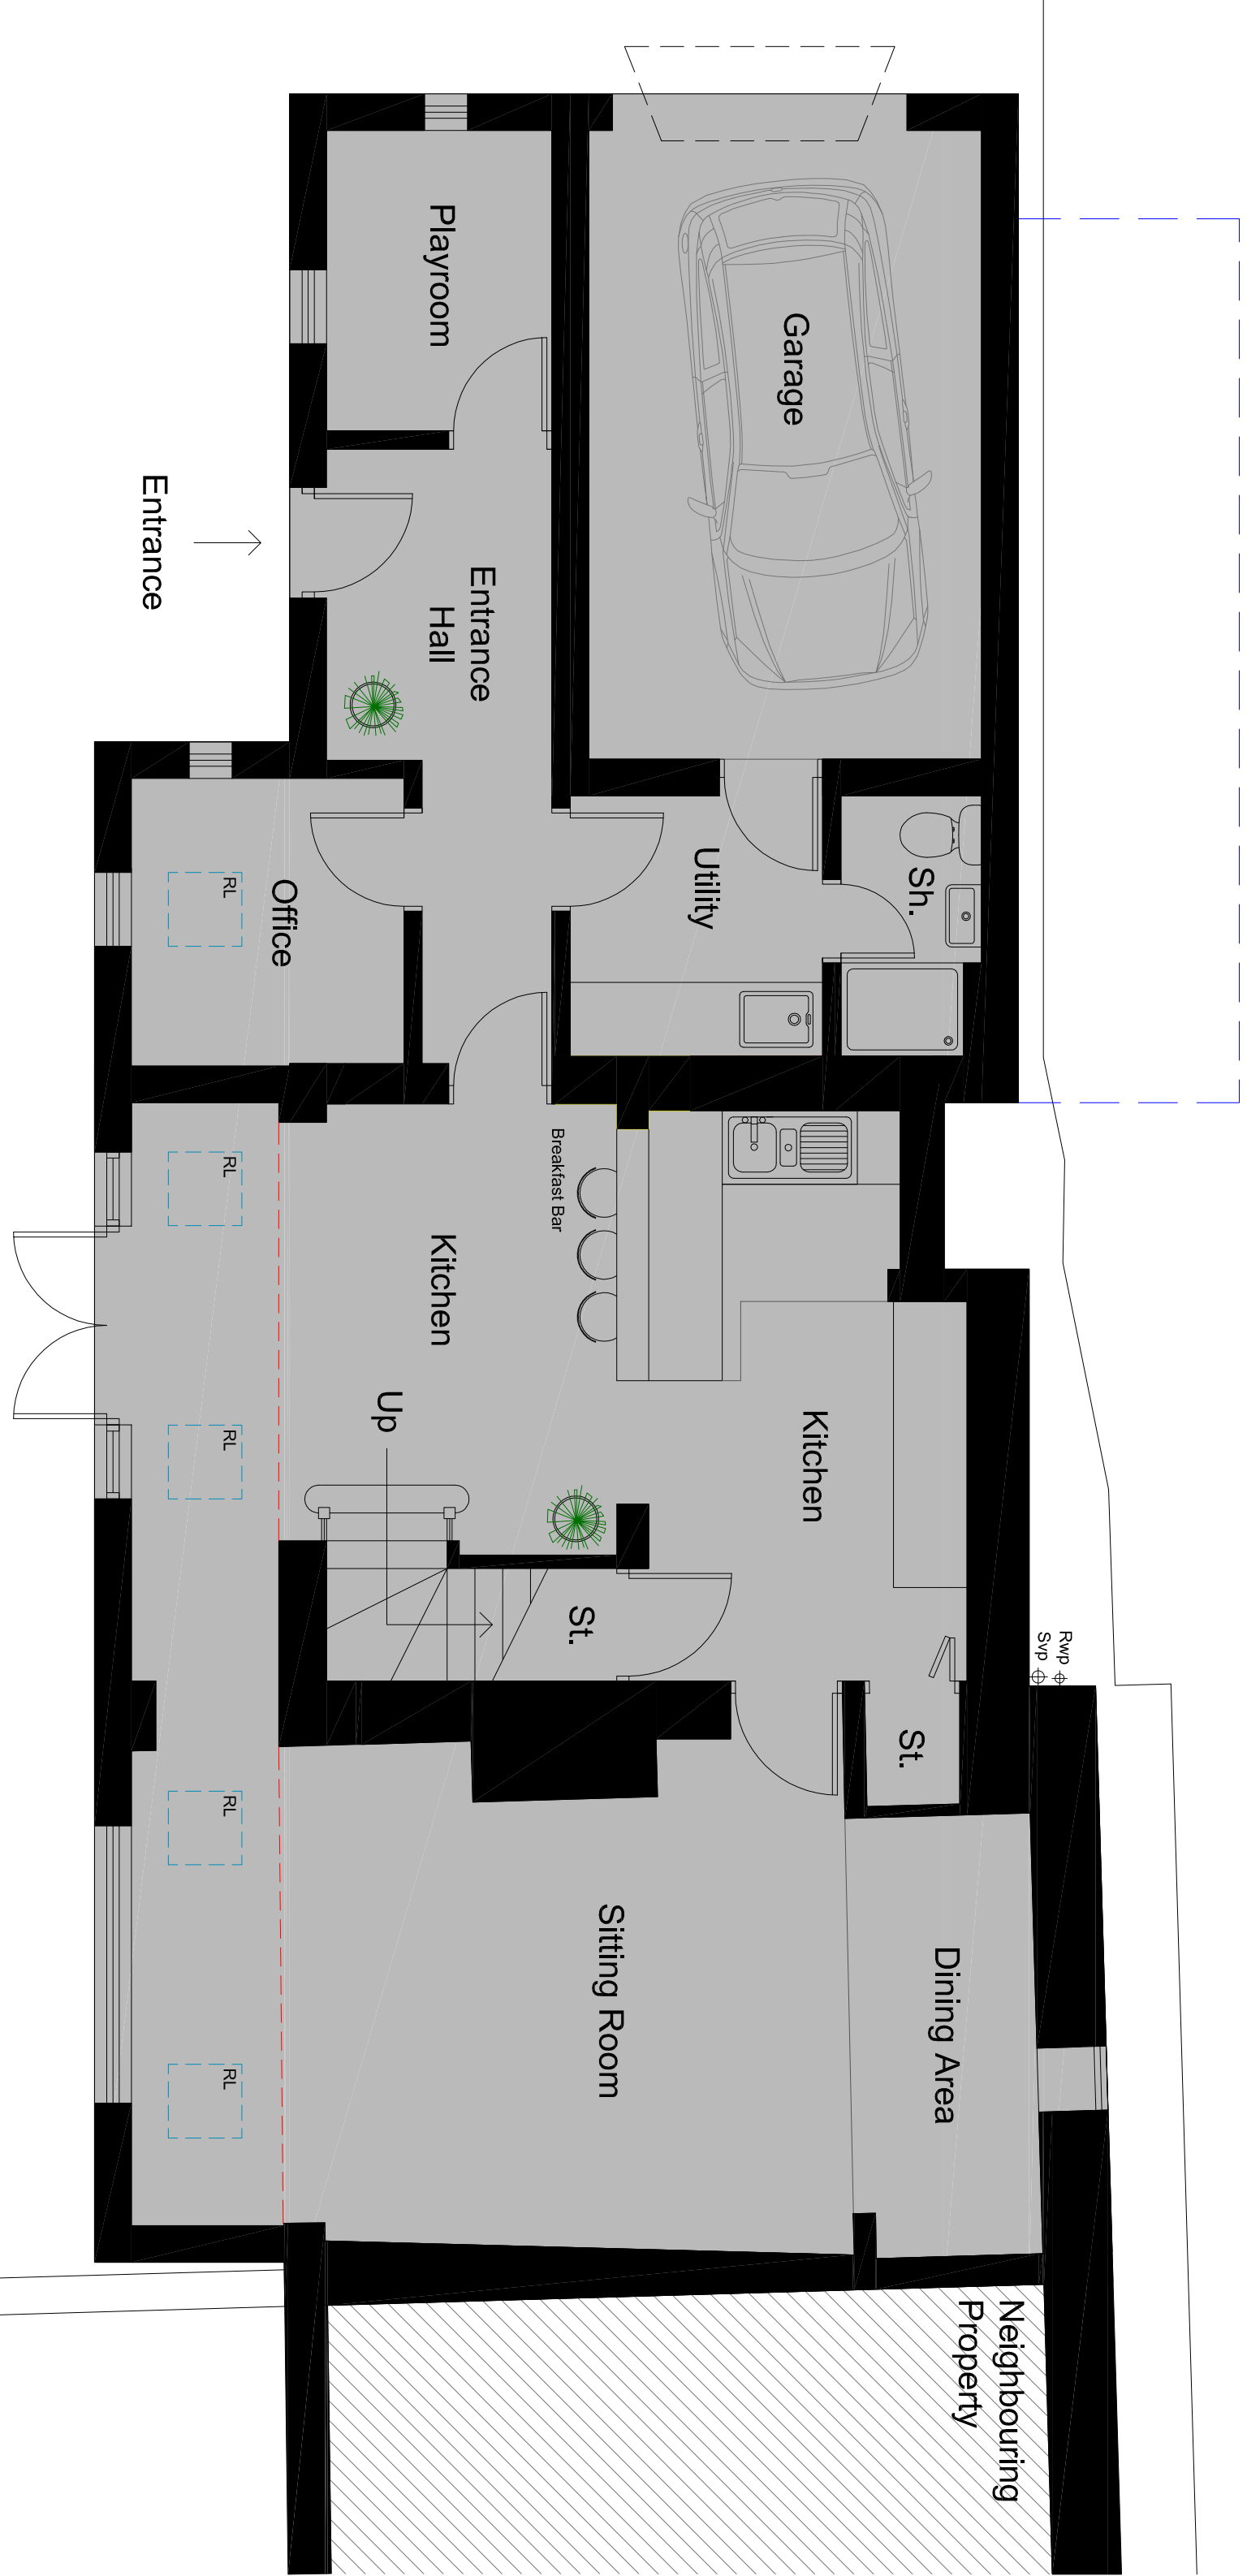


Existing Ground Floor Plan 1:50

 


Scale Bar 1:50

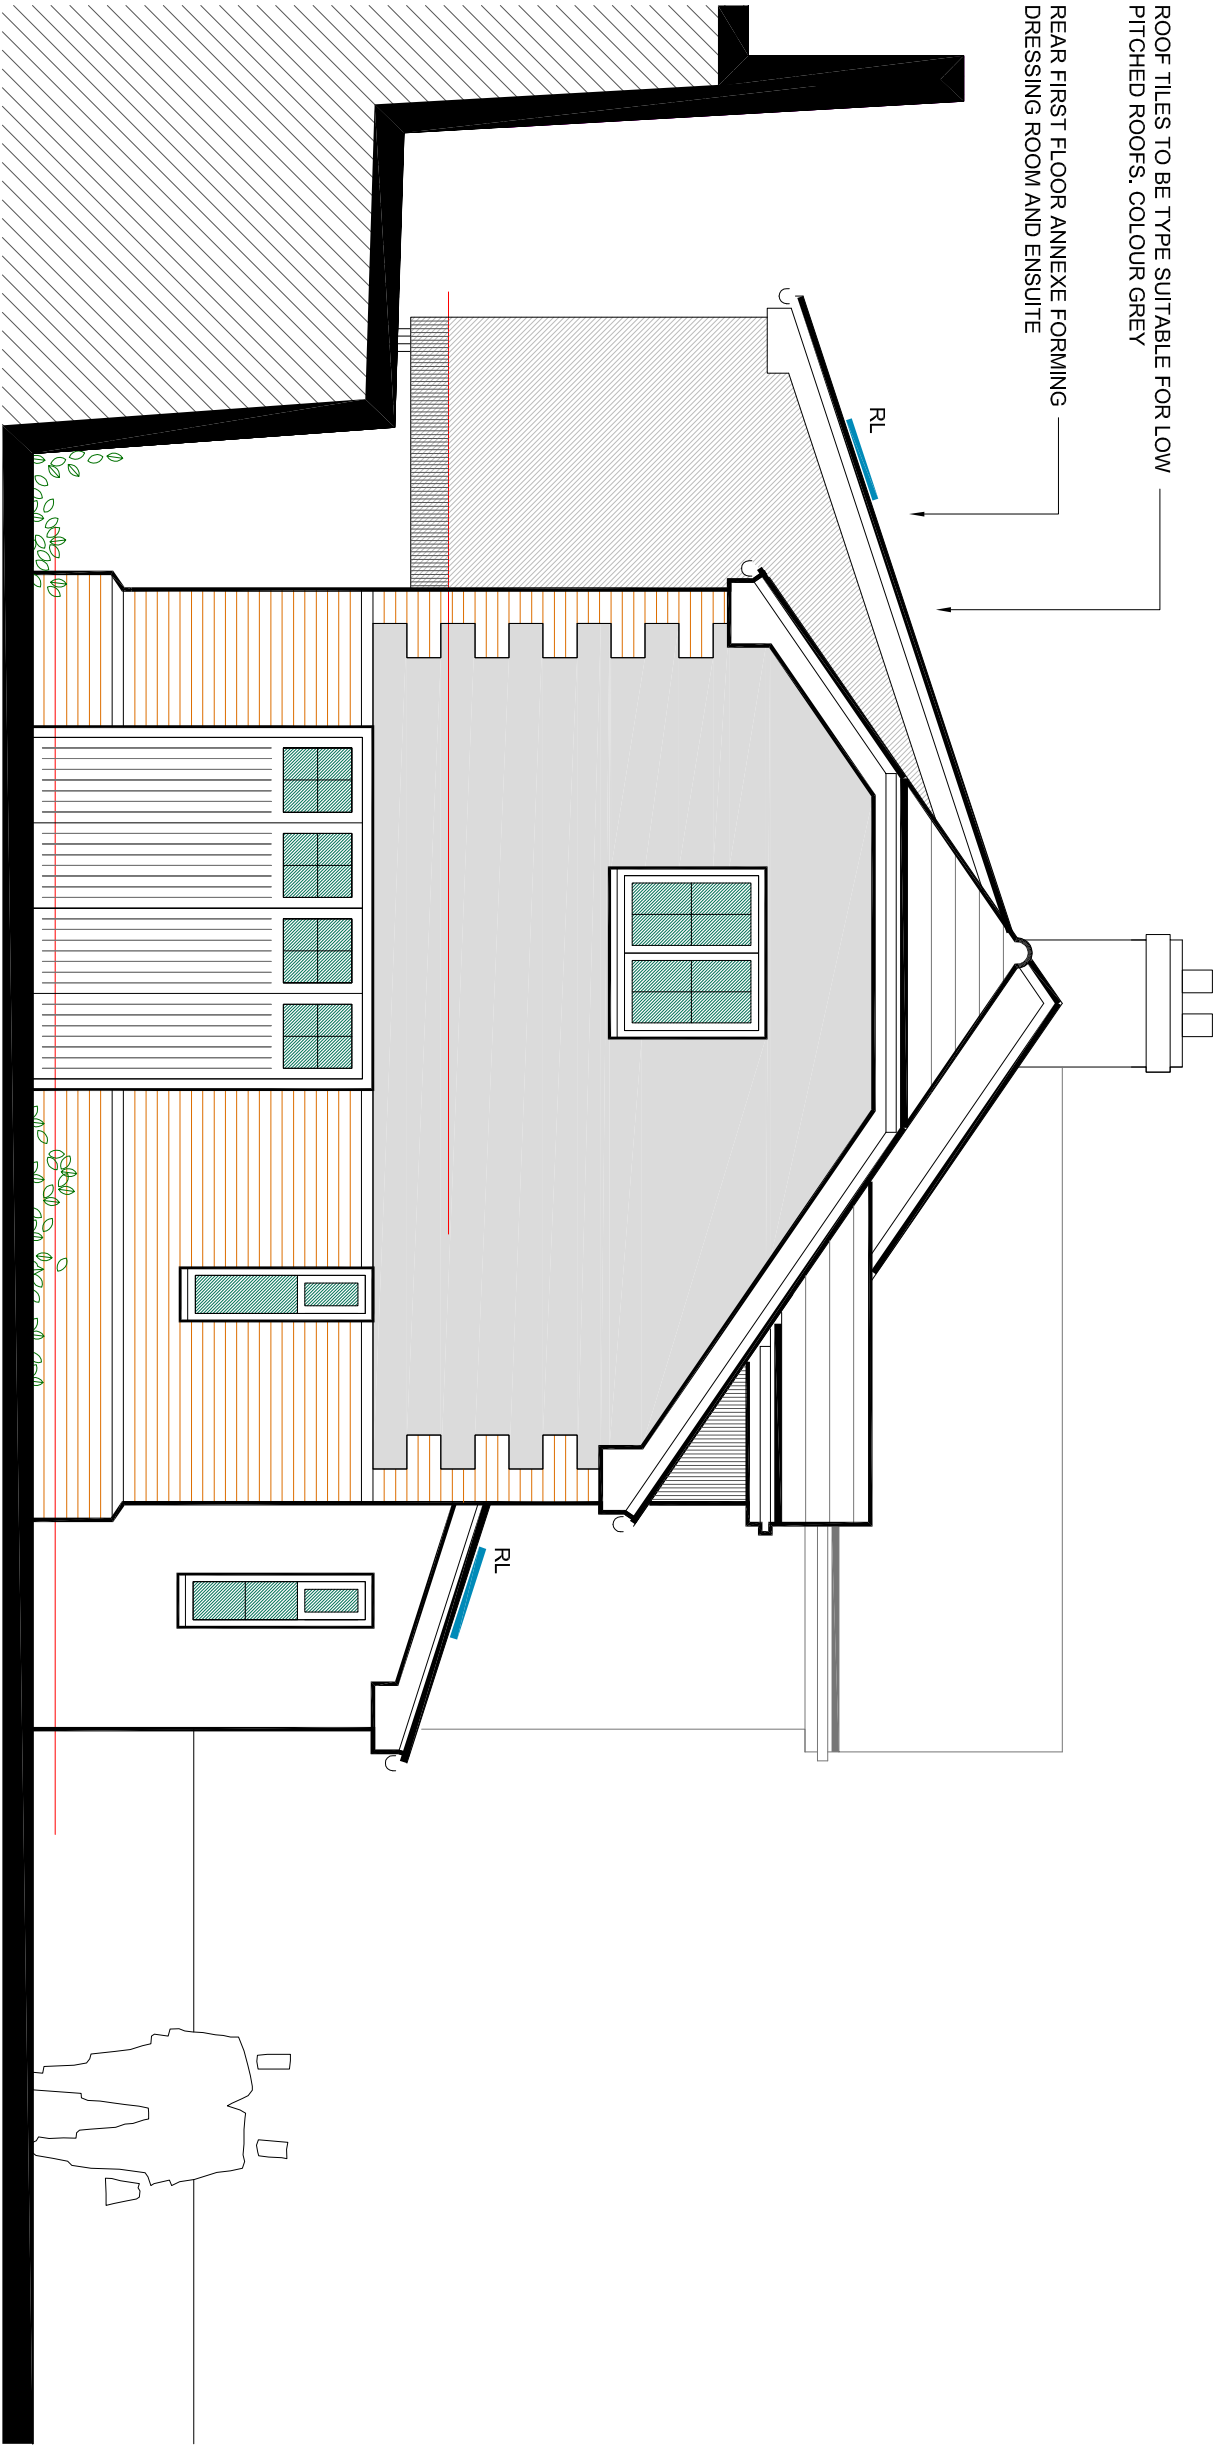


Existing Side Elevation 1:50

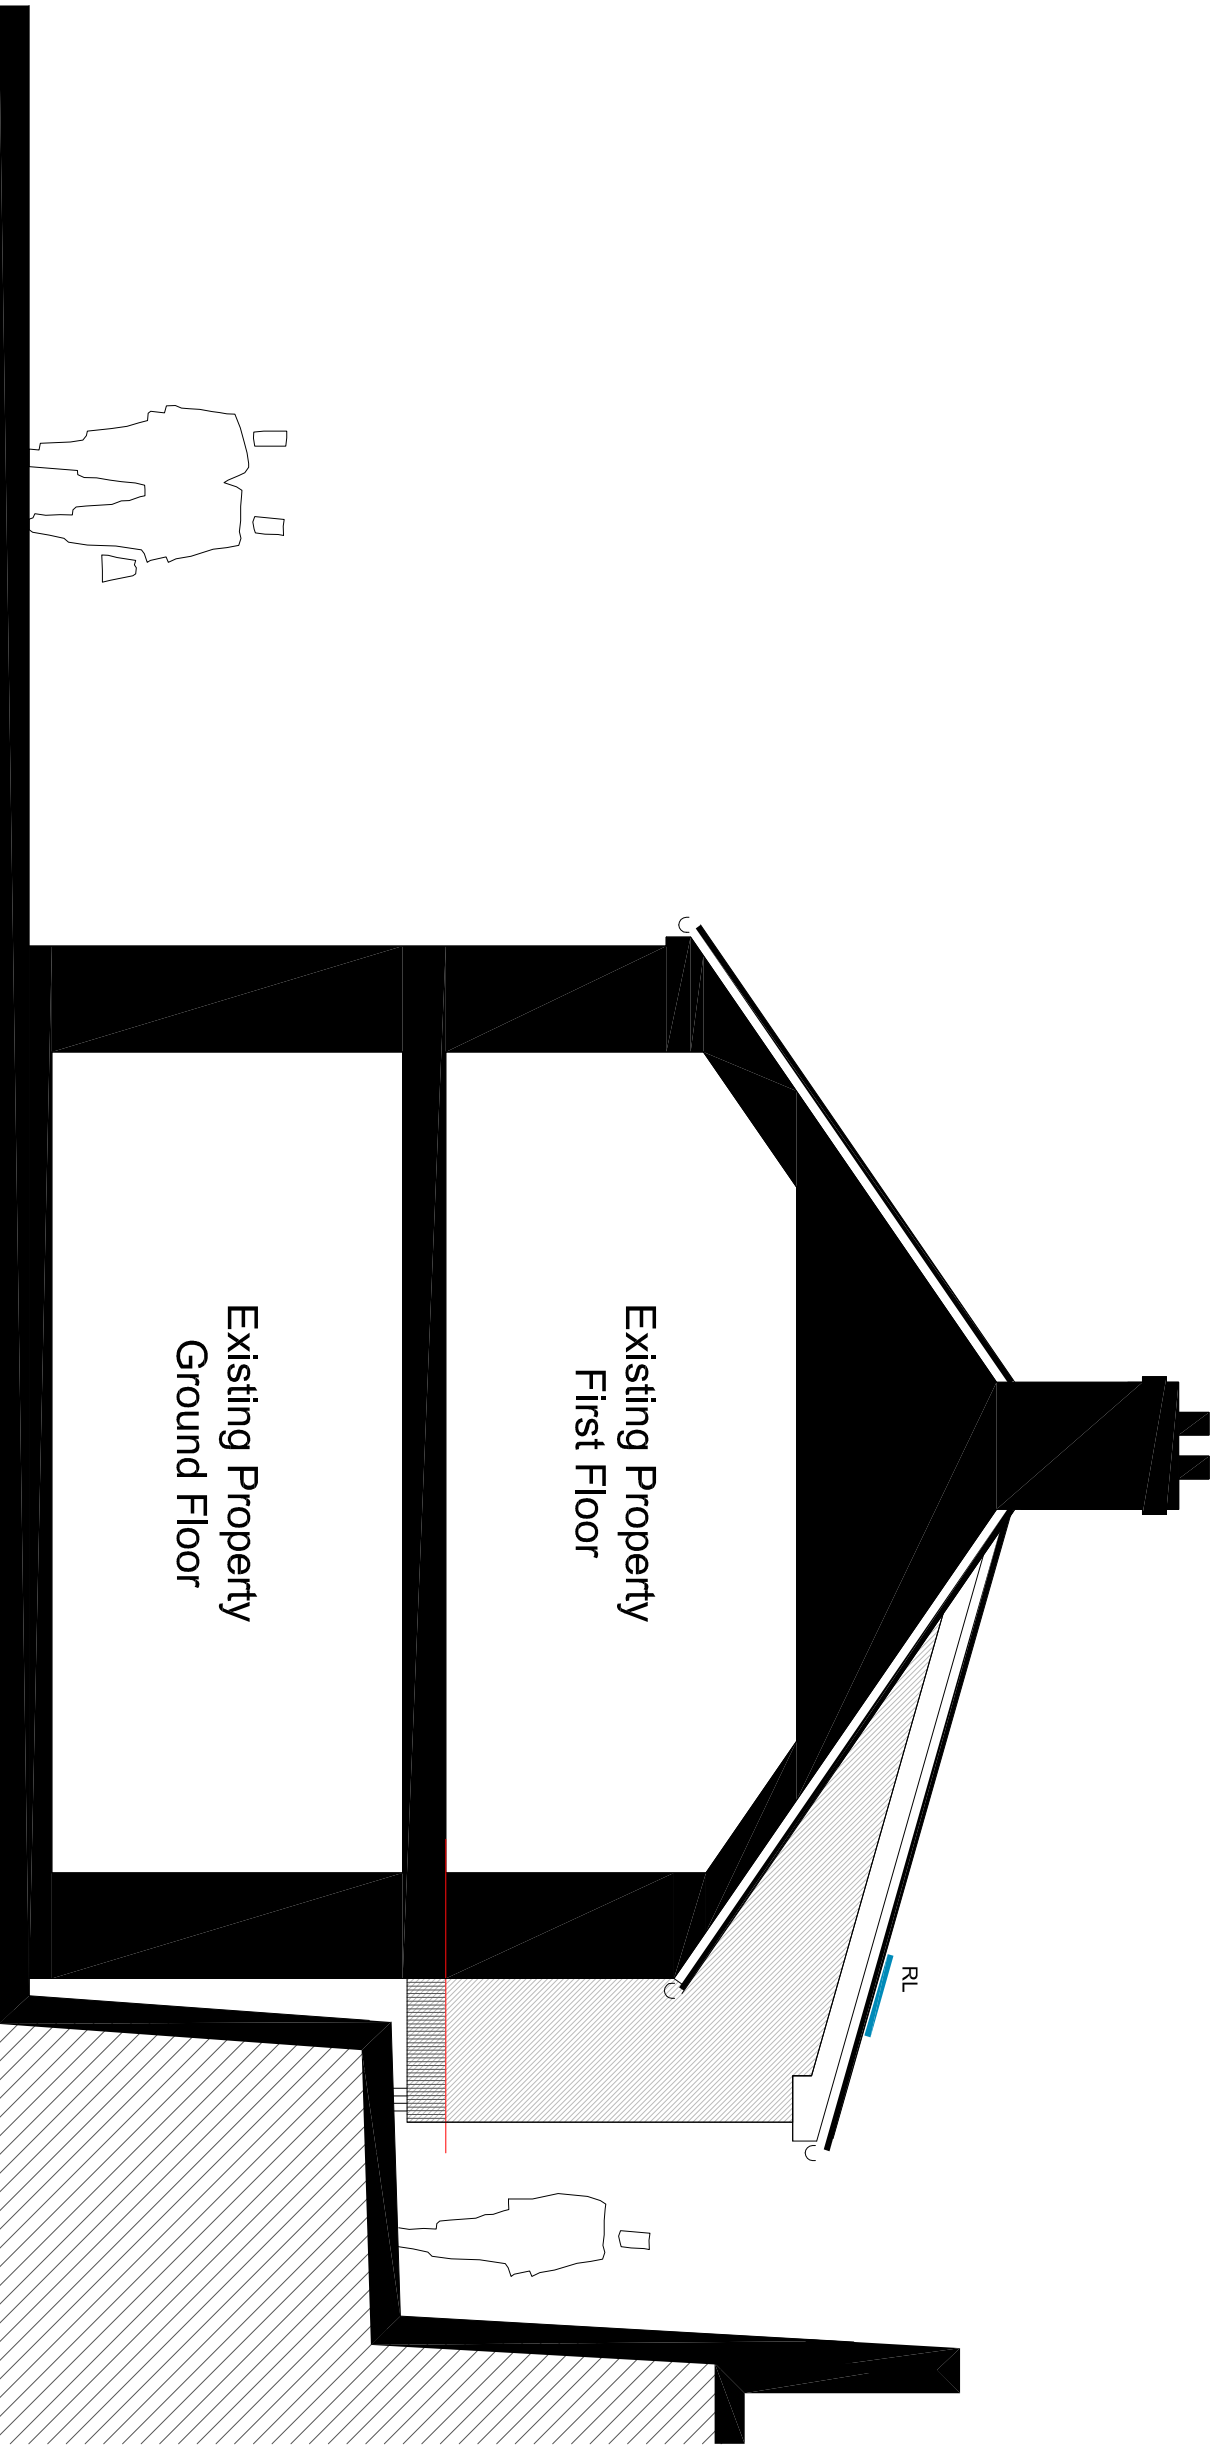

Ex. Sectional Elevation 1:50

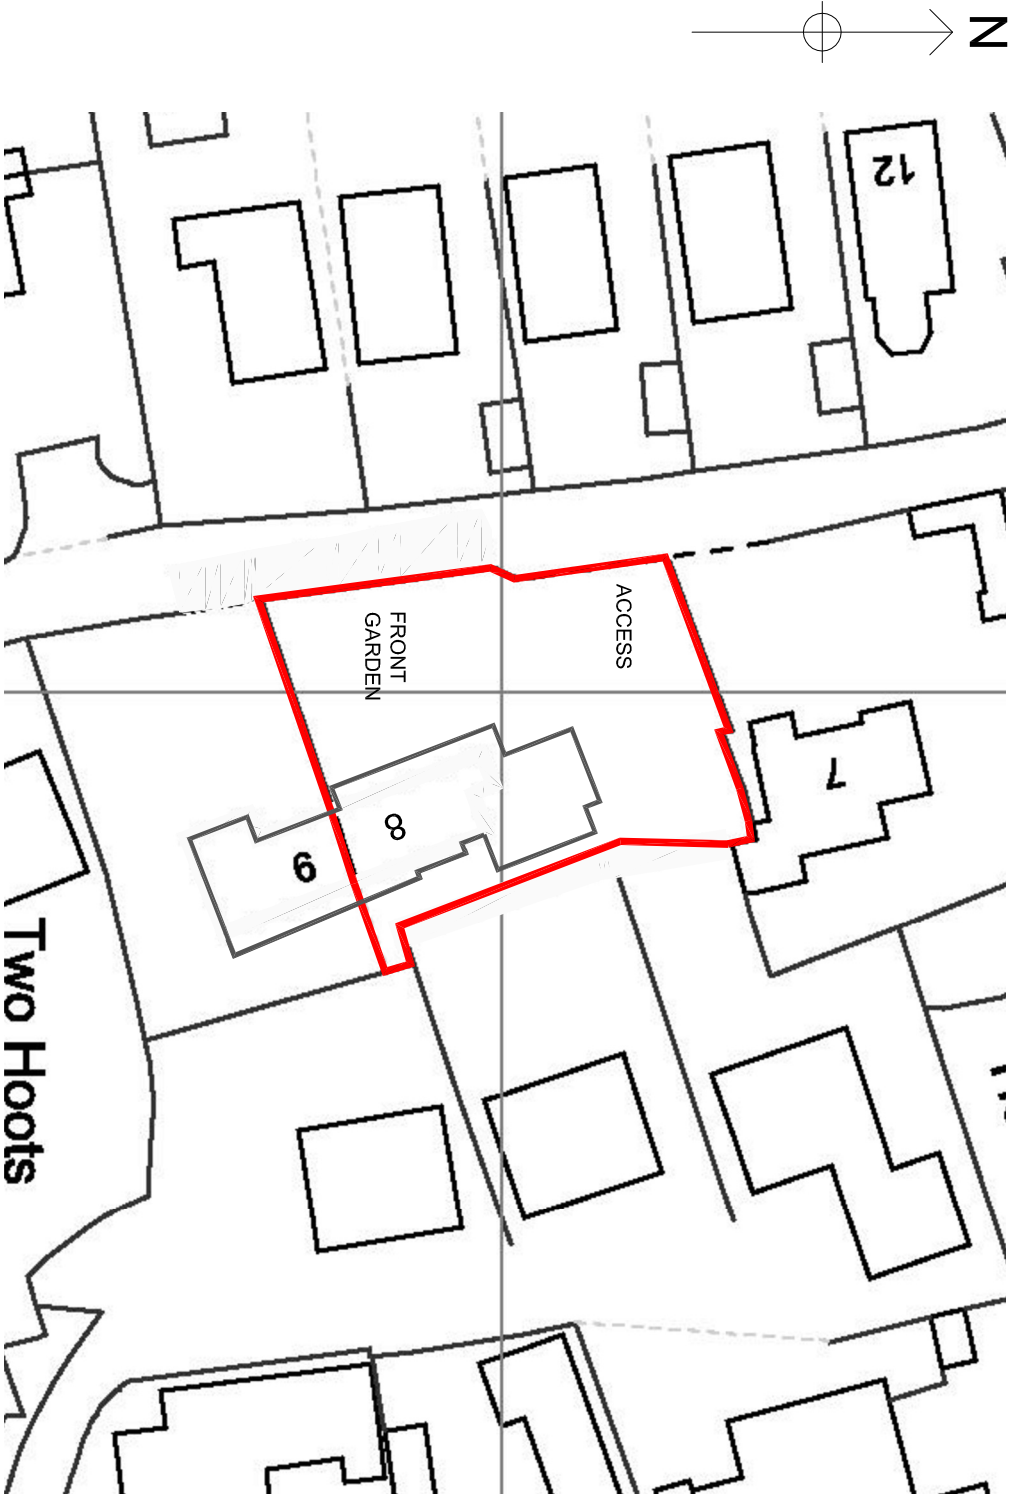

Ex. Block Plan 1:500

 

Scale Bar 1:500

Rev	Comment	Date

THIS DRAWING INDICATES DESIGN INTENT ONLY. ALL DETAILS ARE TO BE CHECKED ON SITE BY THE CONTRACTOR PRIOR TO CONSTRUCTION. THE CONTRACTOR TO TAKE FULL RESPONSIBILITY FOR ALL TECHNICAL DETAILS, ARRANGEMENTS, LAYOUTS, SIZES AND SPECIFICATIONS. ANY CHANGES OR VARIATIONS ARE TO BE ORDERED AND APPROVED BY BUILDING CONTROL PRIOR TO CONSTRUCTION.

Building Plans Drawn & Submitted to Planning and Building Regulations Approval. All drawings with Local Authority / Planning & Building.

35 Spilthorpe Way,
Stoke-on-Trent
ST6 6QD
Email: cds_@live.co.uk
CDS

Construction Drafting Services

Client: MR & MRS D GOODWIN

Project: ALTERATIONS EXTENSION TO No 8 BACK LANE BROWN EDGE, STONE ON TRENT, ST6 8QS.

Status: FOR PLANNING APPROVAL PURPOSES ONLY

Title: EXISTING PLANS & ELEVATIONS

Drawing No: PL 01

Scale: 1:50 @A1

Date: FEB 2022