



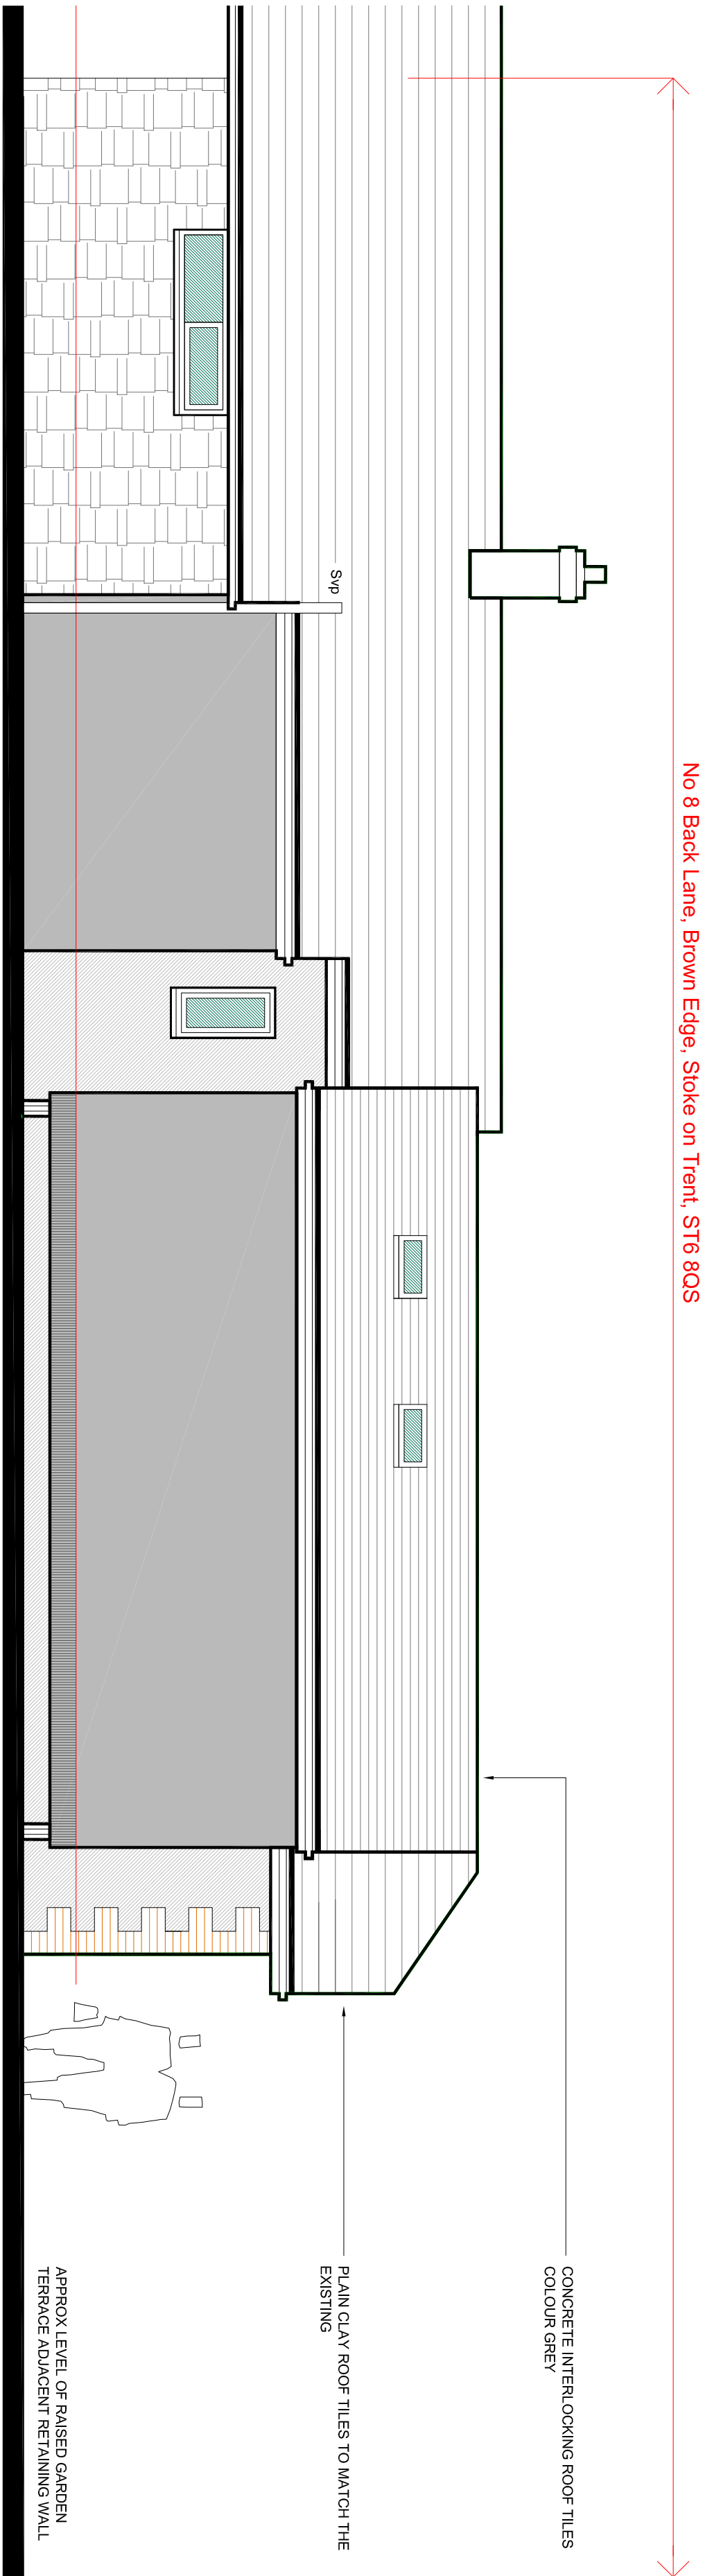

Existing Rear Elevation 1:50 (From raised terrace adjacent retaining wall)

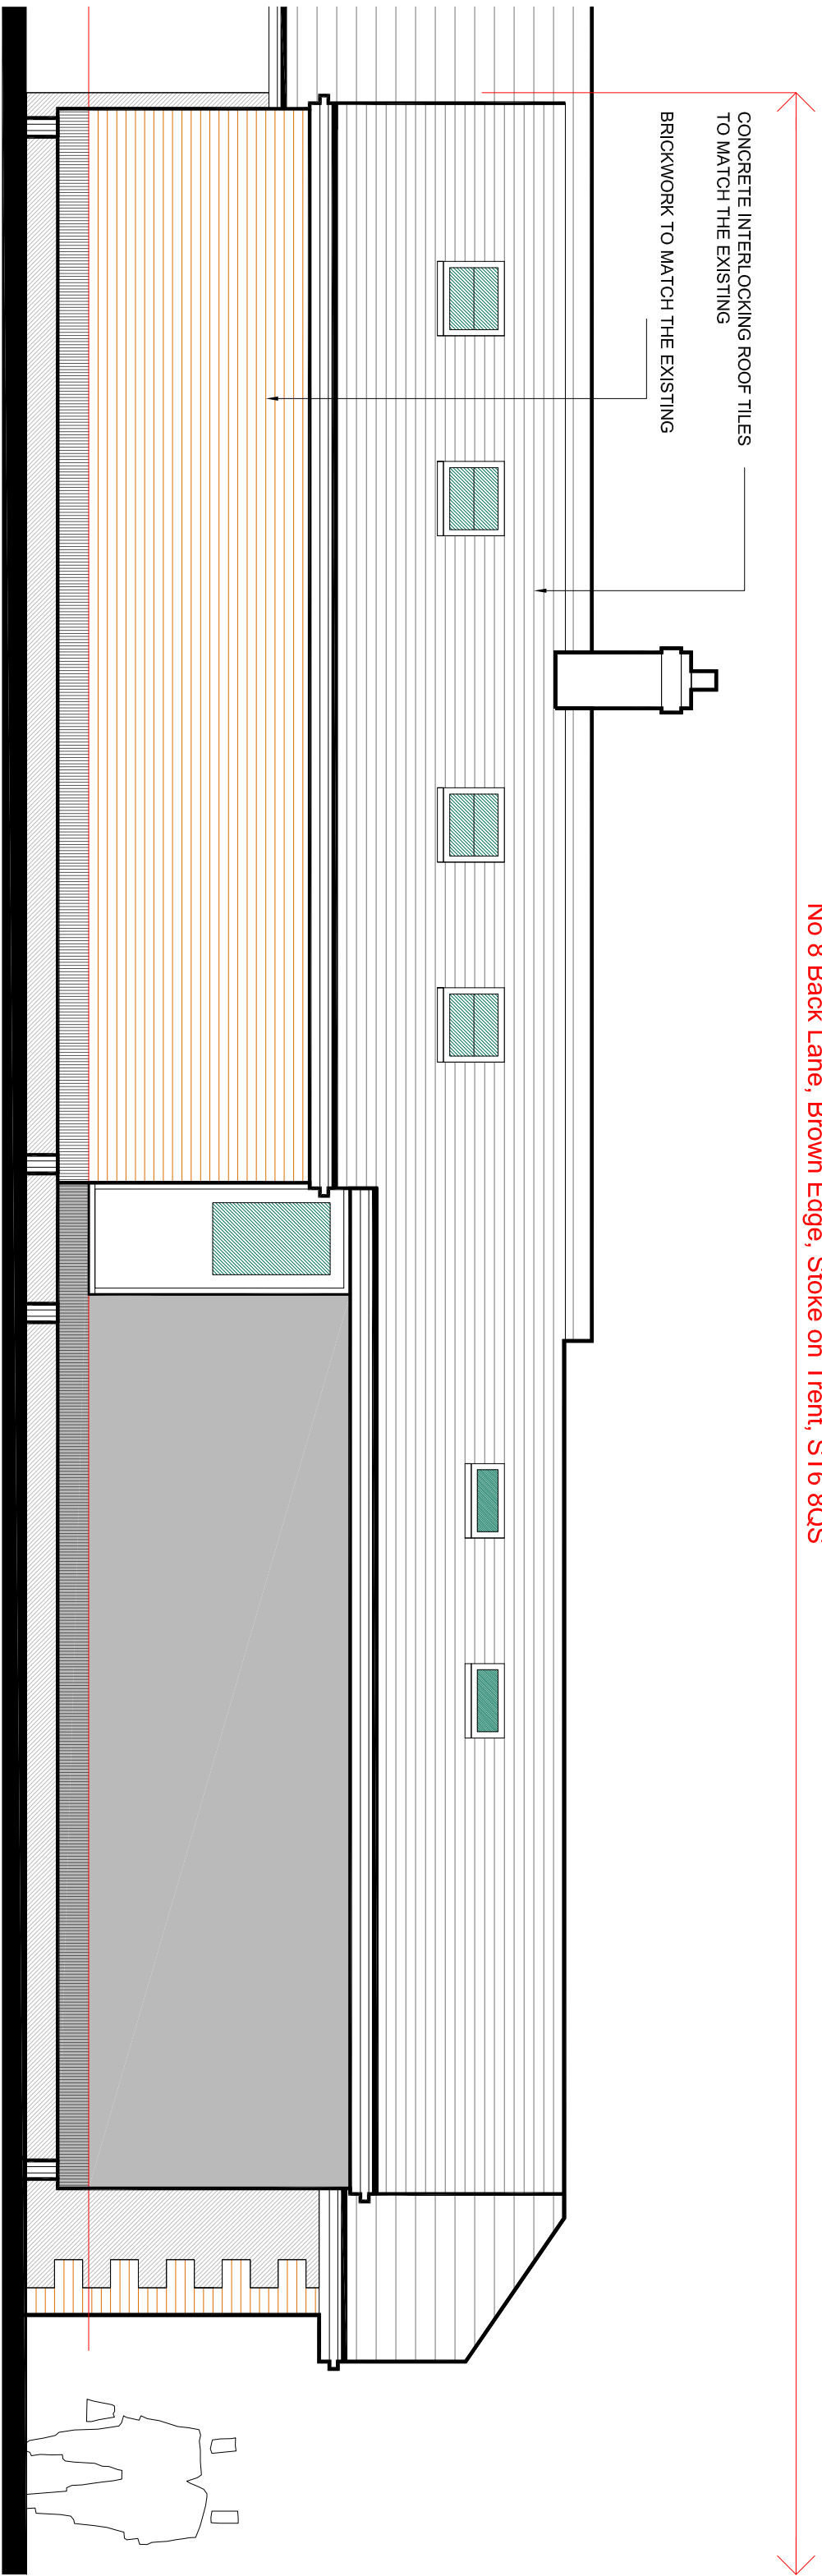

Proposed Rear Elevation 1:50 (From raised terrace adjacent retaining wall)

Planning Issue Only

All dimensions, construction details and specification details contained on this drawing are for planning purposes only. All are to be checked and agreed on site with Client / Building Inspector as applicable prior to construction.

Rev	Comment	Date

THIS DRAWING INDICATES DESIGN INTENT ONLY. ALL DETAILS ARE TO BE CHECKED ON SITE BY THE CONTRACTOR PRIOR TO CONSTRUCTION. THE CONTRACTOR TO TAKE FULL RESPONSIBILITY FOR ALL TECHNICAL DETAILS, ARRANGEMENTS, LAYOUTS, SIZES AND SPECIFICATION DETAILS. ALL DETAILS ARE TO BE CHECKED AND APPROVED BY BUILDING CONTROL PRIOR TO CONSTRUCTION.

Building Plans *Drawn & Submitted* for Planning and Building Regulations Approval
All dealings with Local Authority / Free Quotes & Advice

35 Spindle Way,
Tunstall,
Stoke-on-Trent
ST6 5XQ

Rob Williams
Tel: 07947 211 467
Email: cds_@lwe.co.uk

FREE QUOTES & ADVICE

Construction Drafting Services

Cds

- Client:** MR & MRS D GOODWIN
- Project:** ALTERATIONS EXTENSION TO No 8 BACK LANE BROWN EDGE, STOKE ON TRENT, ST6 8QS.
- Status:** FOR PLANNING APPROVAL PURPOSES ONLY
- Title:** PROPOSED PLANS & ELEVATIONS
- Drawing No:** PL 03
- Scale:** 1:50 @A2
- Date:** FEB 2022