


This drawing is copyright and should not be reproduced without permission.
The contractor is responsible for checking dimensions and levels and drainage inverts prior to commencing works - any discrepancy to be verified before proceeding.-figured dimensions only to be worked to:

All work to be carried out in accordance with the current Building Regulations, British Standards/Codes of practice and statutory authority bye -laws and recommendations.


Revision	Comments	Date

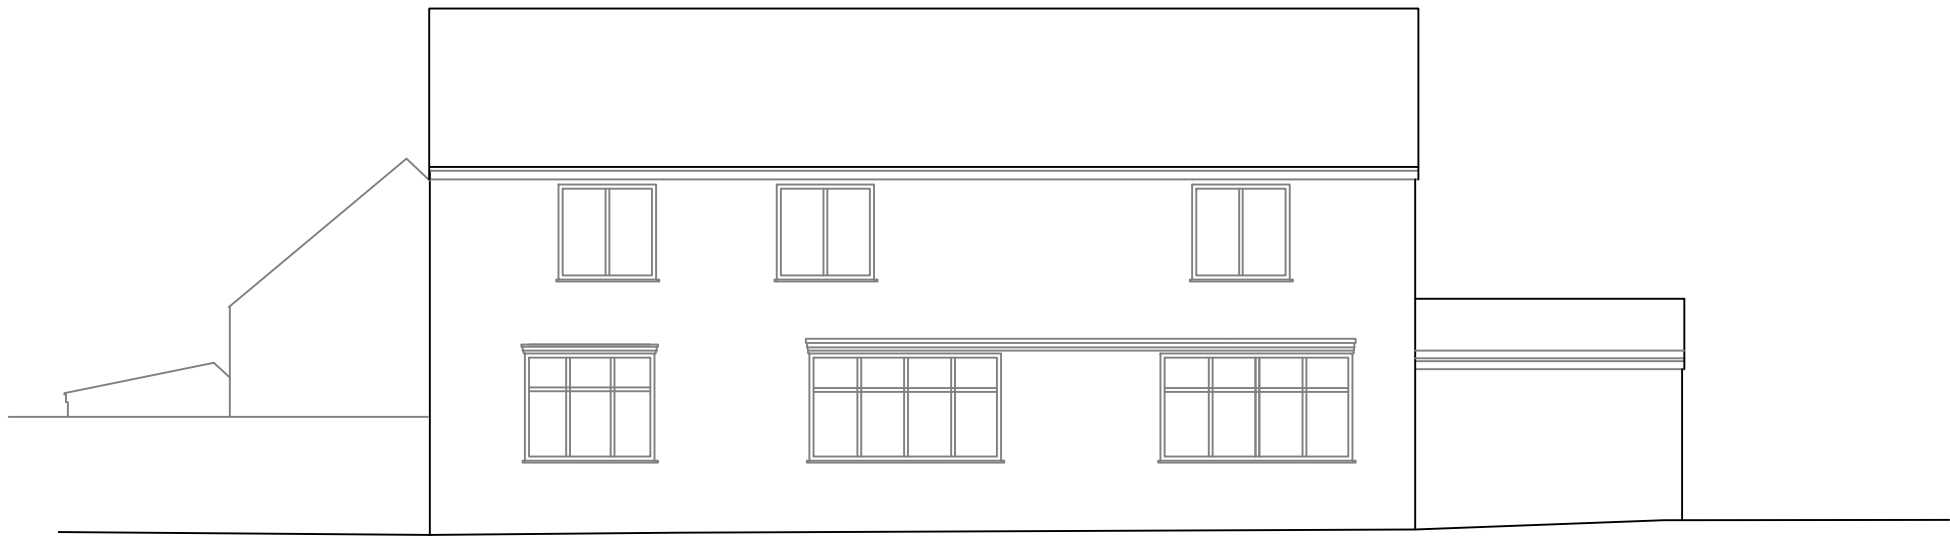


original front elevation



original elevation
original elevation

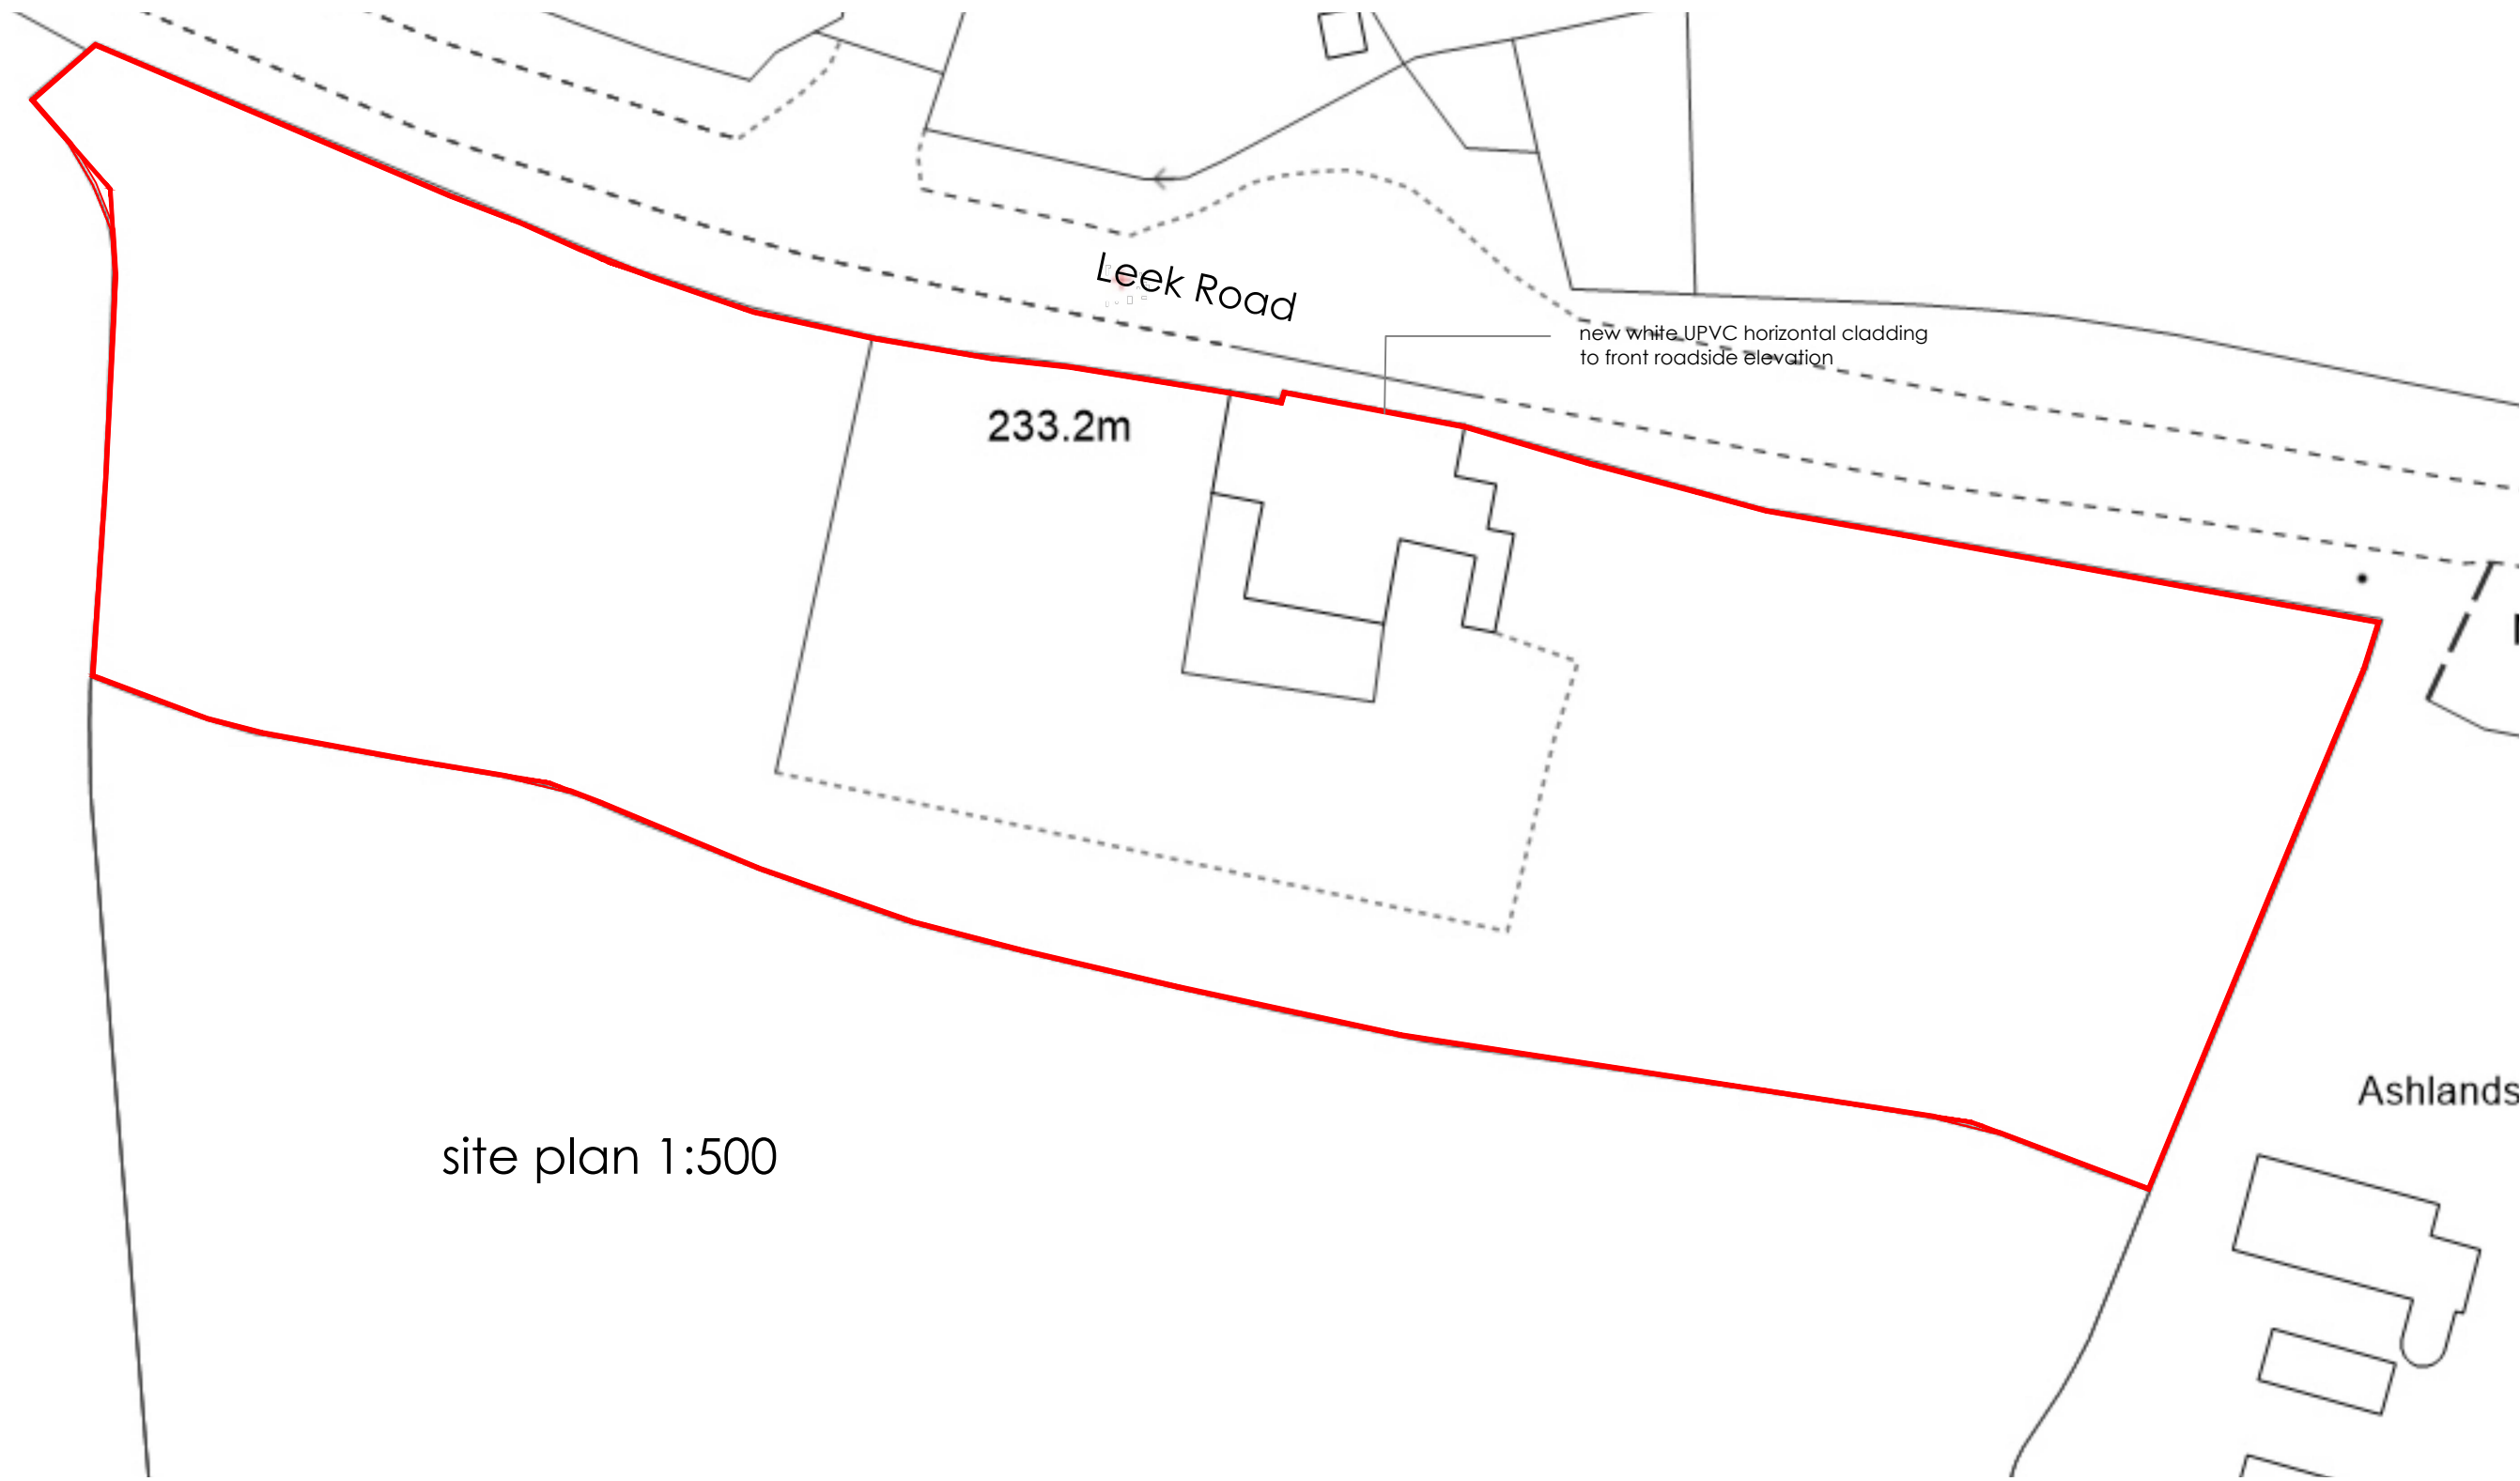

site plan 1:500

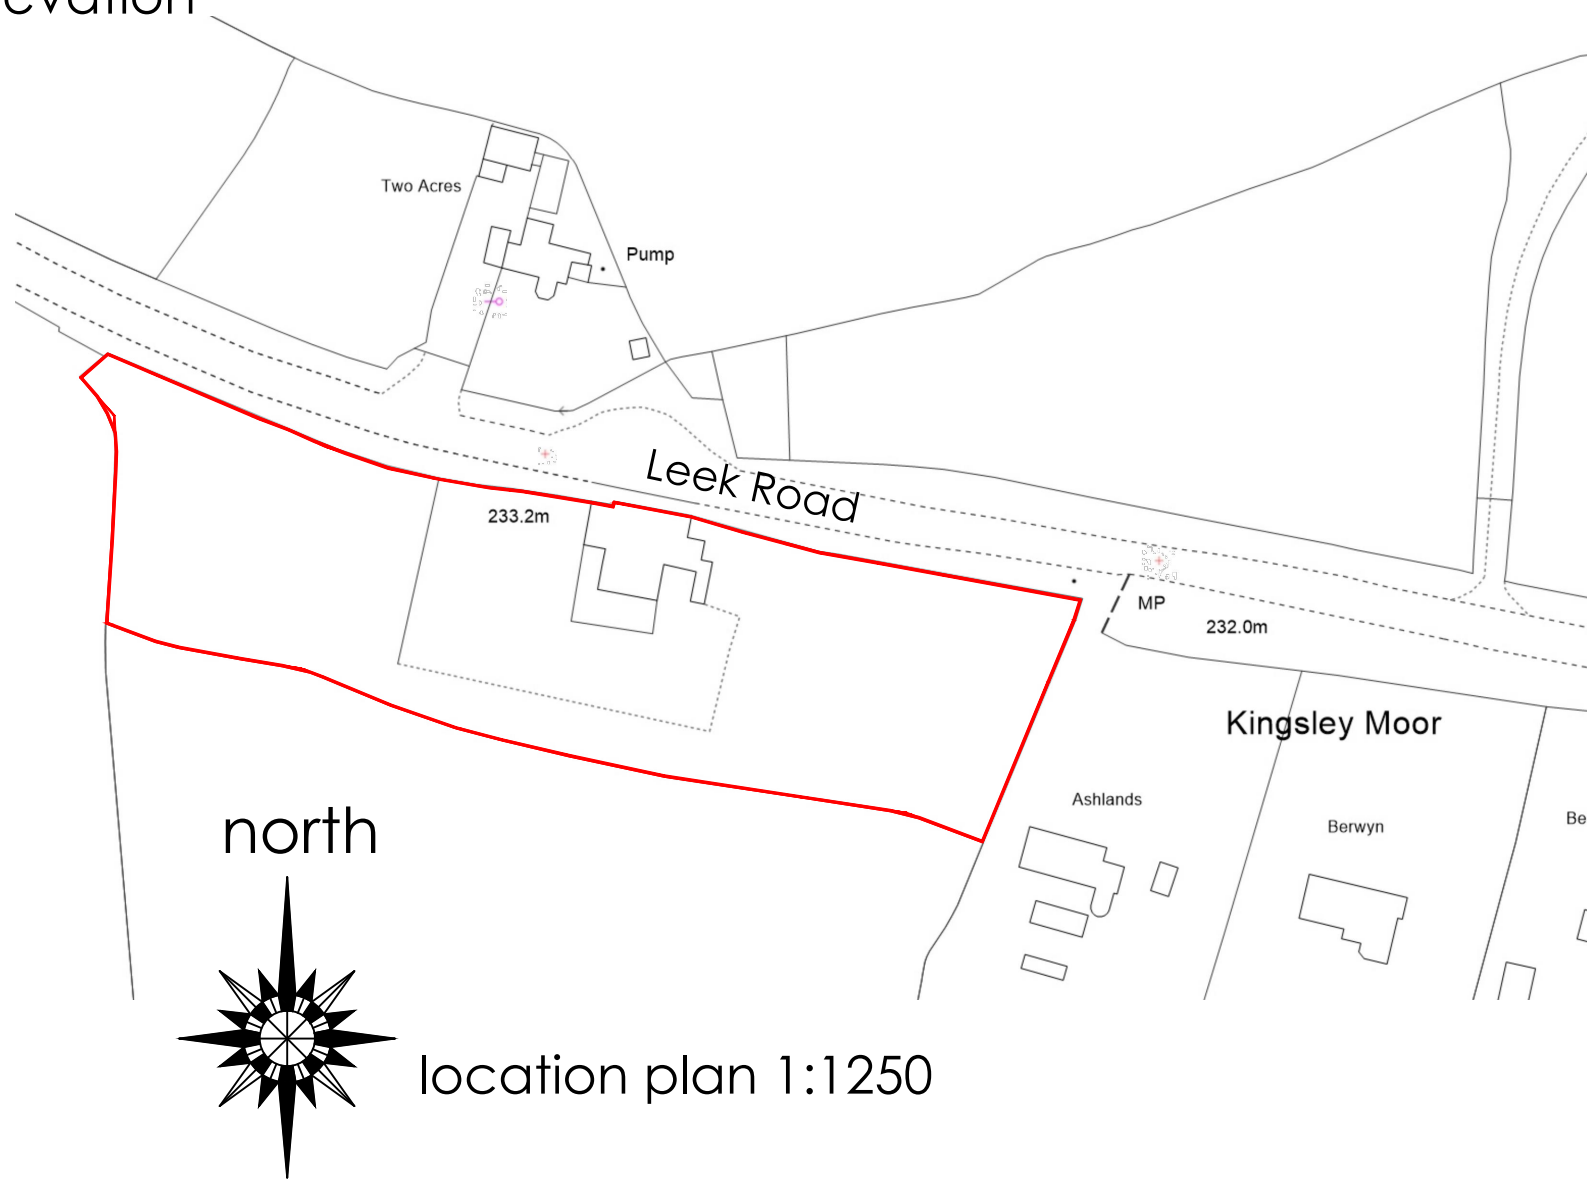

location plan 1:1250



proposed front elevation



proposed elevation

Robert Berry MCIAT
Architectural services
10 Truro Close, Congleton, Cheshire, CW12 3BD
t : 01260 279098 m : 07790 179093 e : robert.berry10@yahoo.co.uk

Client
Mr R Matin

Project
proposed alterations to front
elevation to former Wagon and
Horses, Leek Road, Kingsley Moor,
Staffs Moorlands ST10 2EJ
Title
plans as existing and proposed

Scale @A2 1:100
Date Feb 2022
Drg no 2196 /02 Rev