




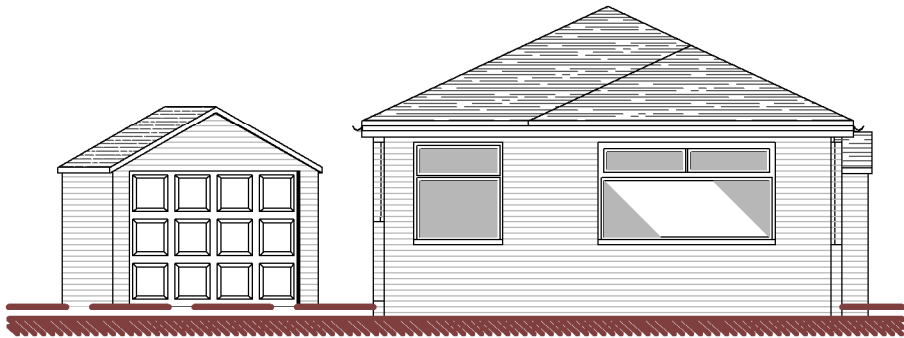


Front Elevation

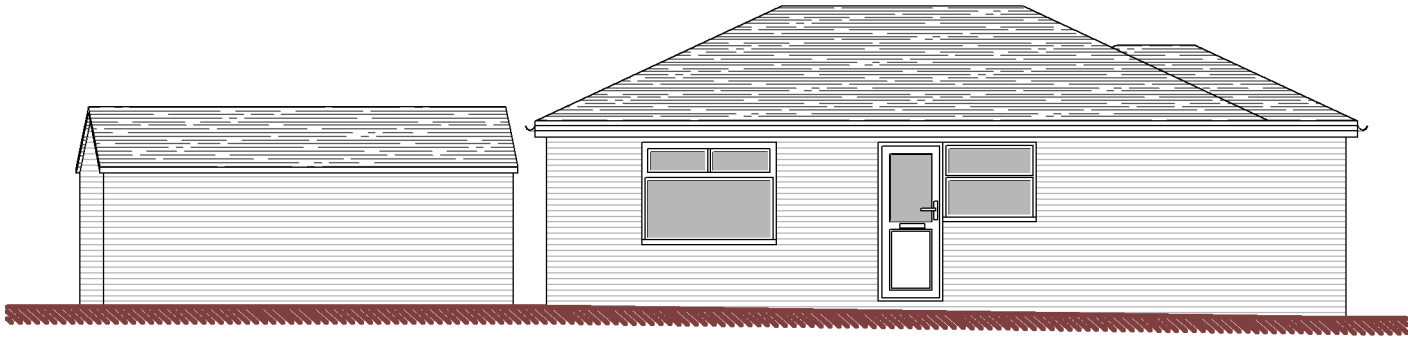


Side Elevation

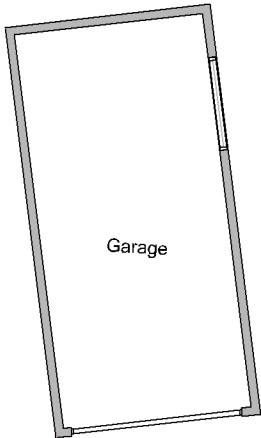


Garage

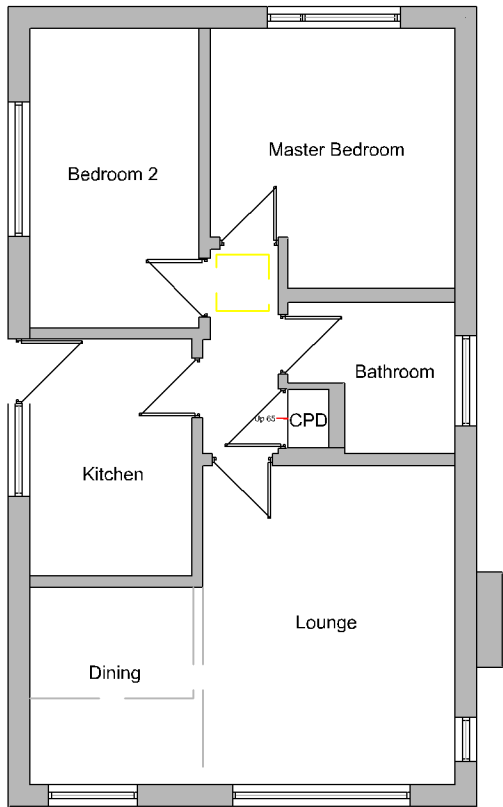


Ground Floor Plan

 

SCALE 1:100

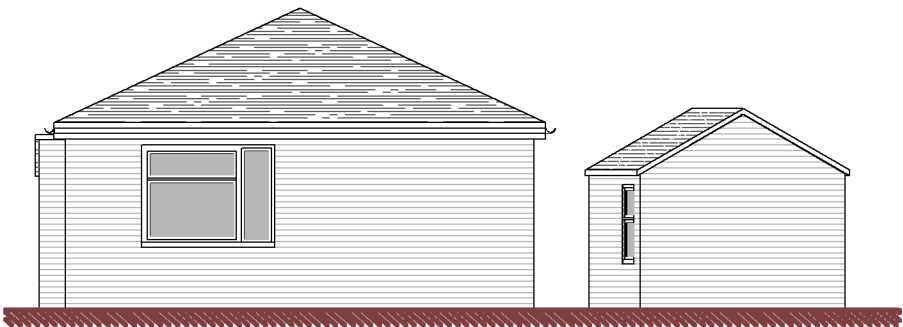

Rear Elevation

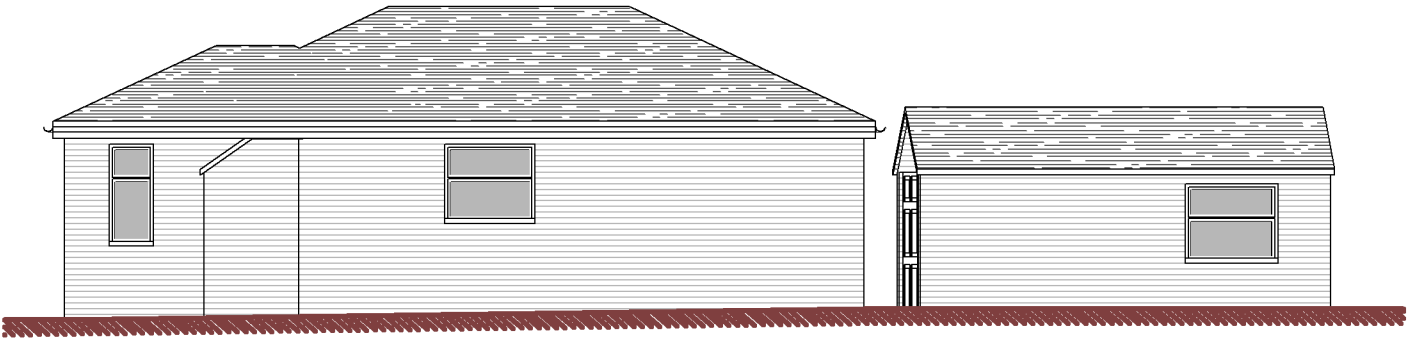

Side Elevation

DBD Architectural Consultancy Ltd ©2021

1. Copyright is vested with DBD Architectural Consultancy Ltd.
2. All dimensions to be checked on site before proceeding.
3. Contractor to check/adjust dimensions of new work to suit existing conditions. Do not assume existing structure or details are plumb, square or level.
4. Contractor must notify the architect of any discrepancies before proceeding.
5. All drawings to be read in conjunction with all other consultants drawings and specs.

Rev	Date	Description



DBD Architectural Consultancy Ltd
50 Broad Street, Leek,
Staffordshire, ST13 5NS
01538 383118
mail@dbdconsultants.co.uk
www.dbdconsultants.co.uk

Mr and Mrs Darge
18 Brownhill Road
Brown Edge
ST6 8QY

Client

Single storey side and rear extension

Project

Title

Plans as Existing

Stage: Planning		
Size: A3	Date: 12.01.22	Job No: 2201
Drawing Number: PL 02		