




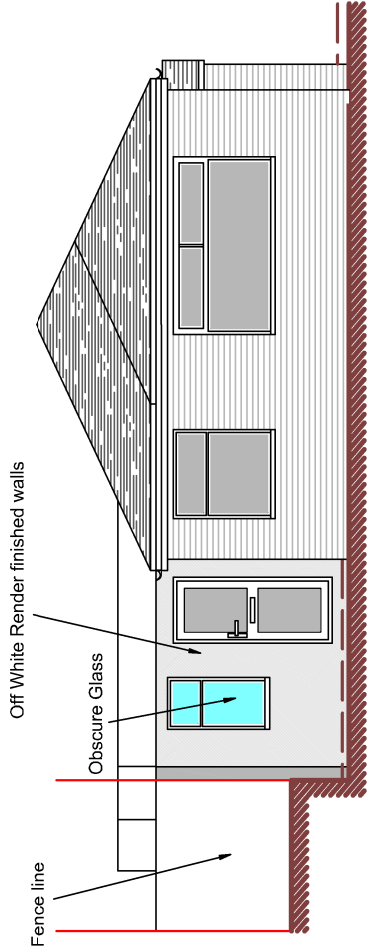


Front Elevation

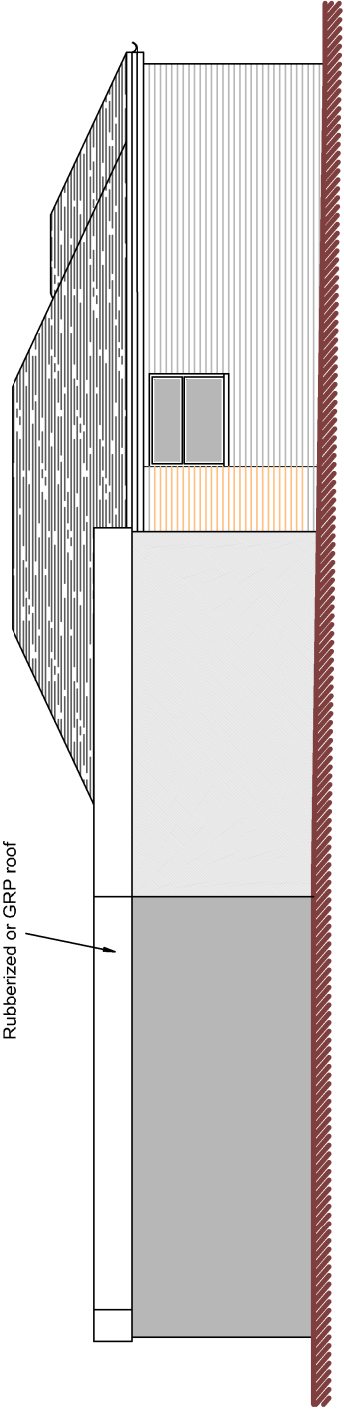


Side Elevation

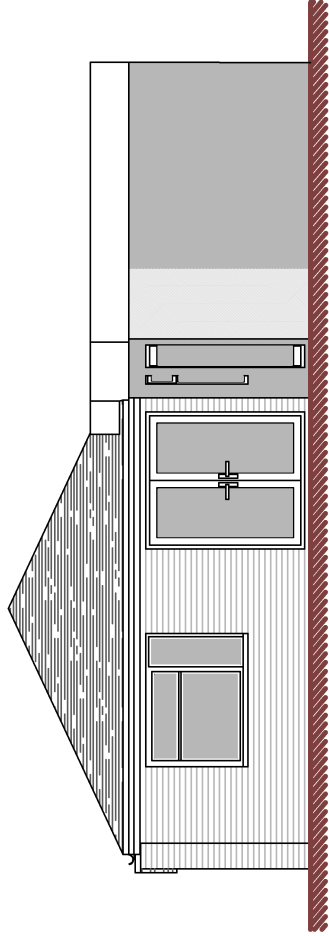


Rear Elevation

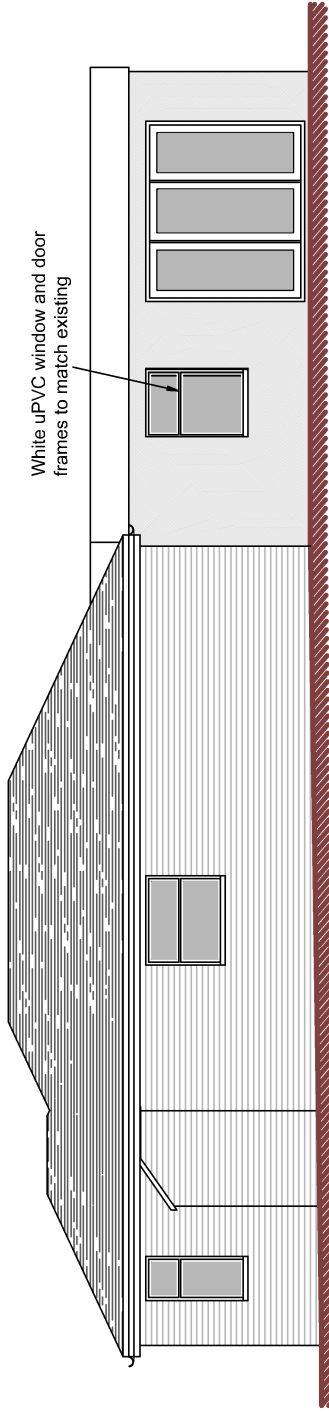

Side Elevation

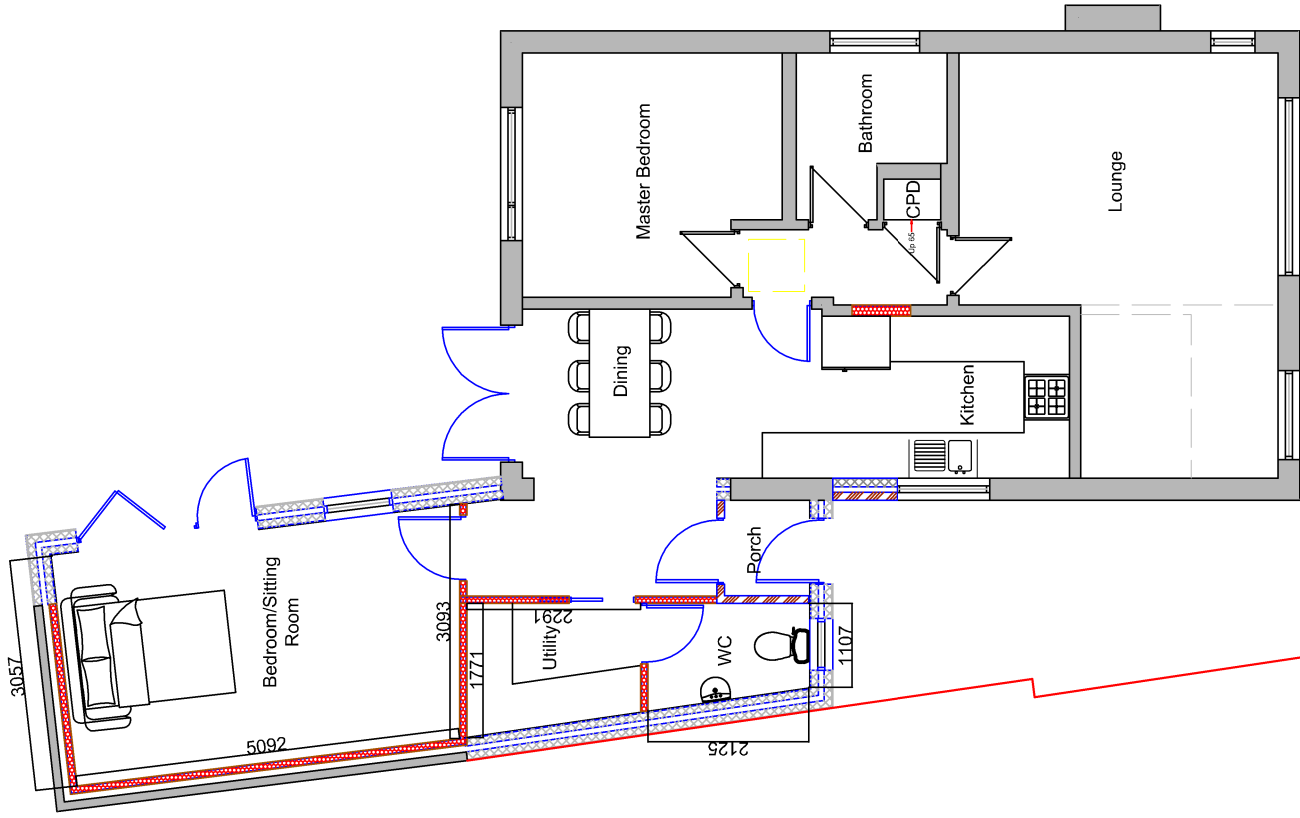

Ground Floor Plan

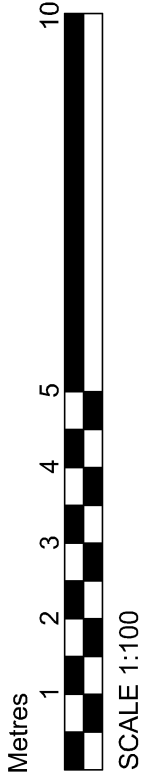

DBD Architectural Consultancy Ltd ©2021

1. Copyright is vested with DBD Architectural Consultancy Ltd.
2. All dimensions to be checked on site before proceeding.
3. Contractor to check/adjust dimensions of new work to suit existing conditions.
4. Contractor must notify the architect of any discrepancies before proceeding.
5. All drawings to be used in conjunction with all other consultants drawings and reports.

Rev	Date	Description
1	14.03.21	Initial design and planning
2	14.03.21	Revisions made following client comments
3	14.03.21	Revisions made following client comments
4	14.03.21	Revisions made following client comments



Mr and Mrs Darge
18 Erownhill Road
Brown Edge
S16 8QY

Single storey side and rear extension

Plans as Proposed

Issue	Planning
Drawn	AD
Scale	1:100
Drawn/checked	14.03.21
Year	2021
Project Number	PL03B

Initial draft scheme for comments