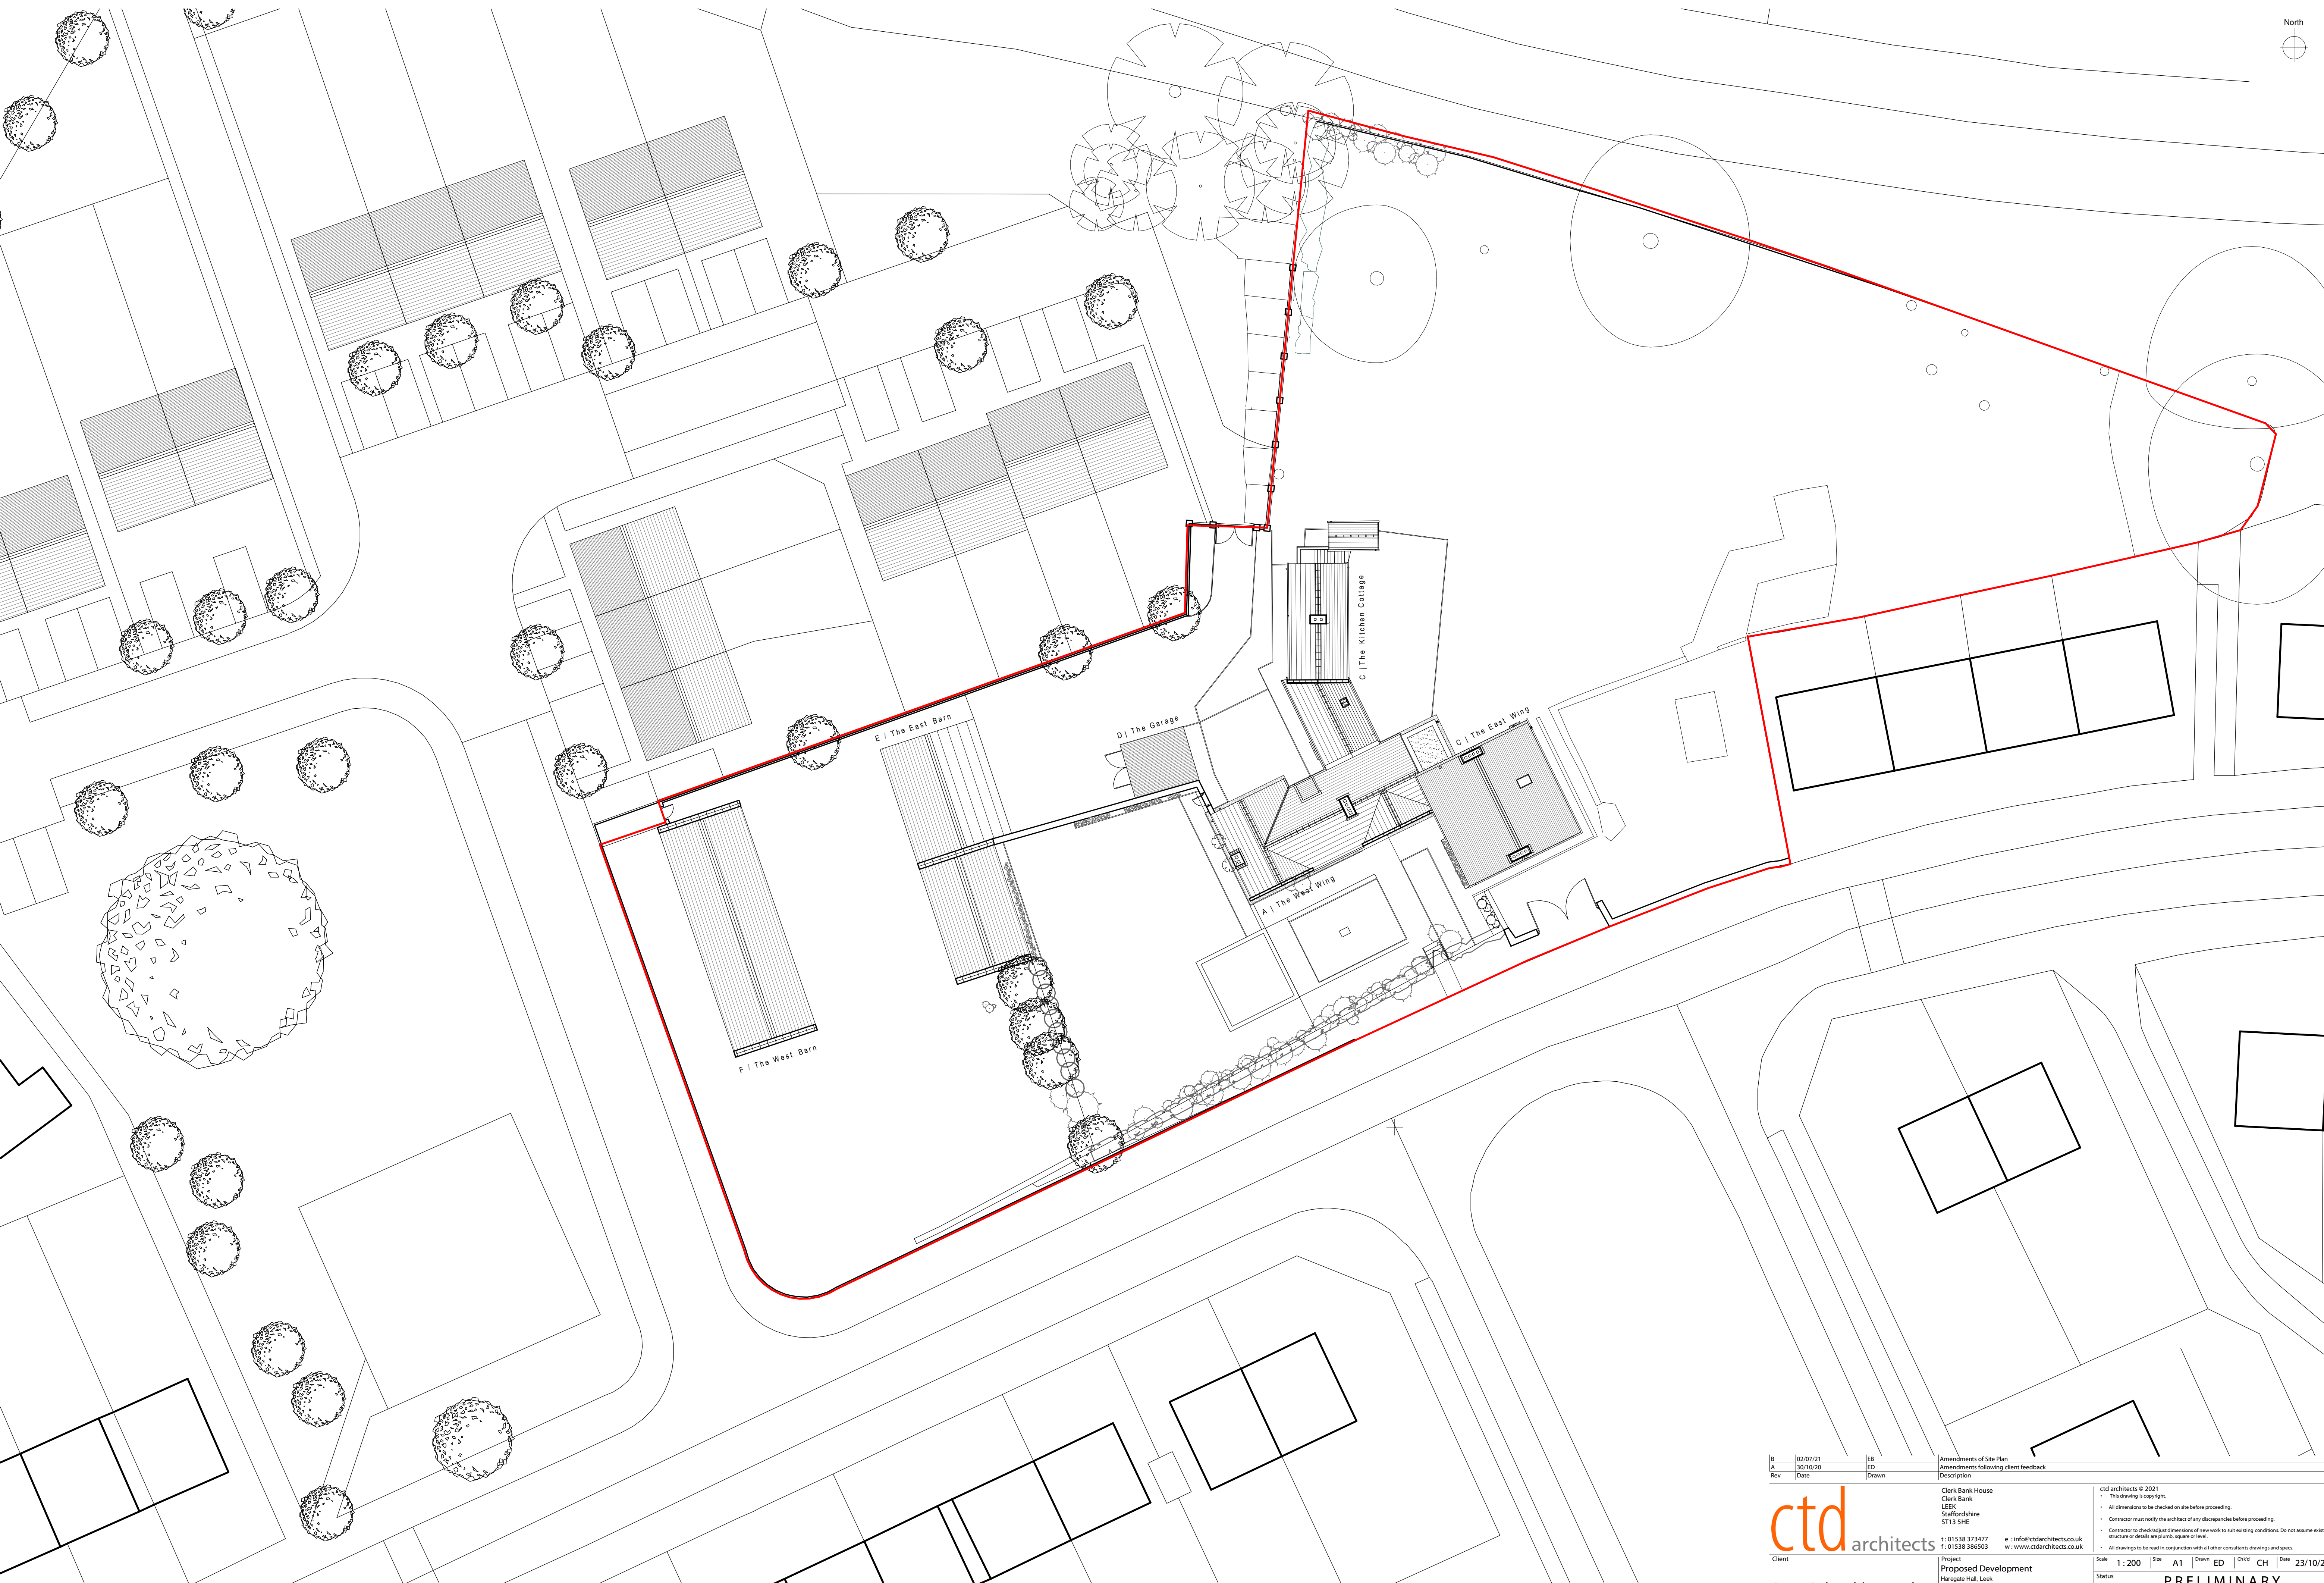


B		02/07/21	EB		Amendments of Site Plan	
A		30/10/20	ED		Amendments following client feedback	
Rev		Date	Drawn		Description	
ctd architects Client StoneOak Holdings Ltd. Project Proposed Development Haregate Hall, Leek 1: 01538 373477 e : info@ctdarchitects.co.uk f : 01538 386503 w : www.ctdarchitects.co.uk ctd architects © 2021 - This drawing is copyright. - All dimensions to be checked on site before proceeding. - Contractor must notify the architect of any discrepancies before proceeding. - Contractor to check/adjust dimensions of new work to suit existing conditions. Do not assume existing structure or details are plumb, square or level. - All drawings to be read in conjunction with all other consultants drawings and specs. Scale 1 : 200 Status PRELIMINARY Job No 2051 Drawing No AL02 Rev. B			ctd architects © 2021 - This drawing is copyright. - All dimensions to be checked on site before proceeding. - Contractor must notify the architect of any discrepancies before proceeding. - Contractor to check/adjust dimensions of new work to suit existing conditions. Do not assume existing structure or details are plumb, square or level. - All drawings to be read in conjunction with all other consultants drawings and specs.			