
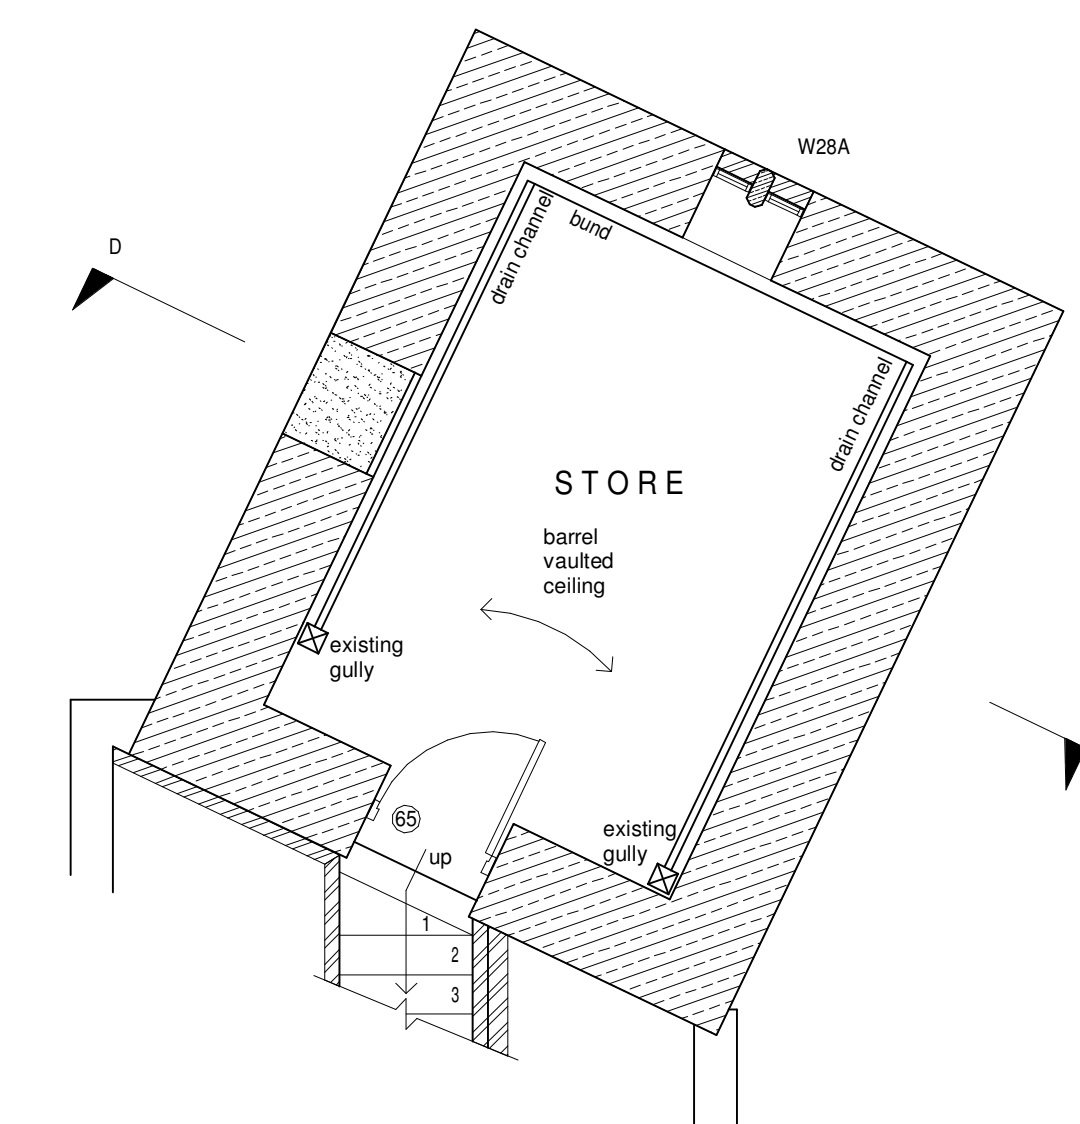


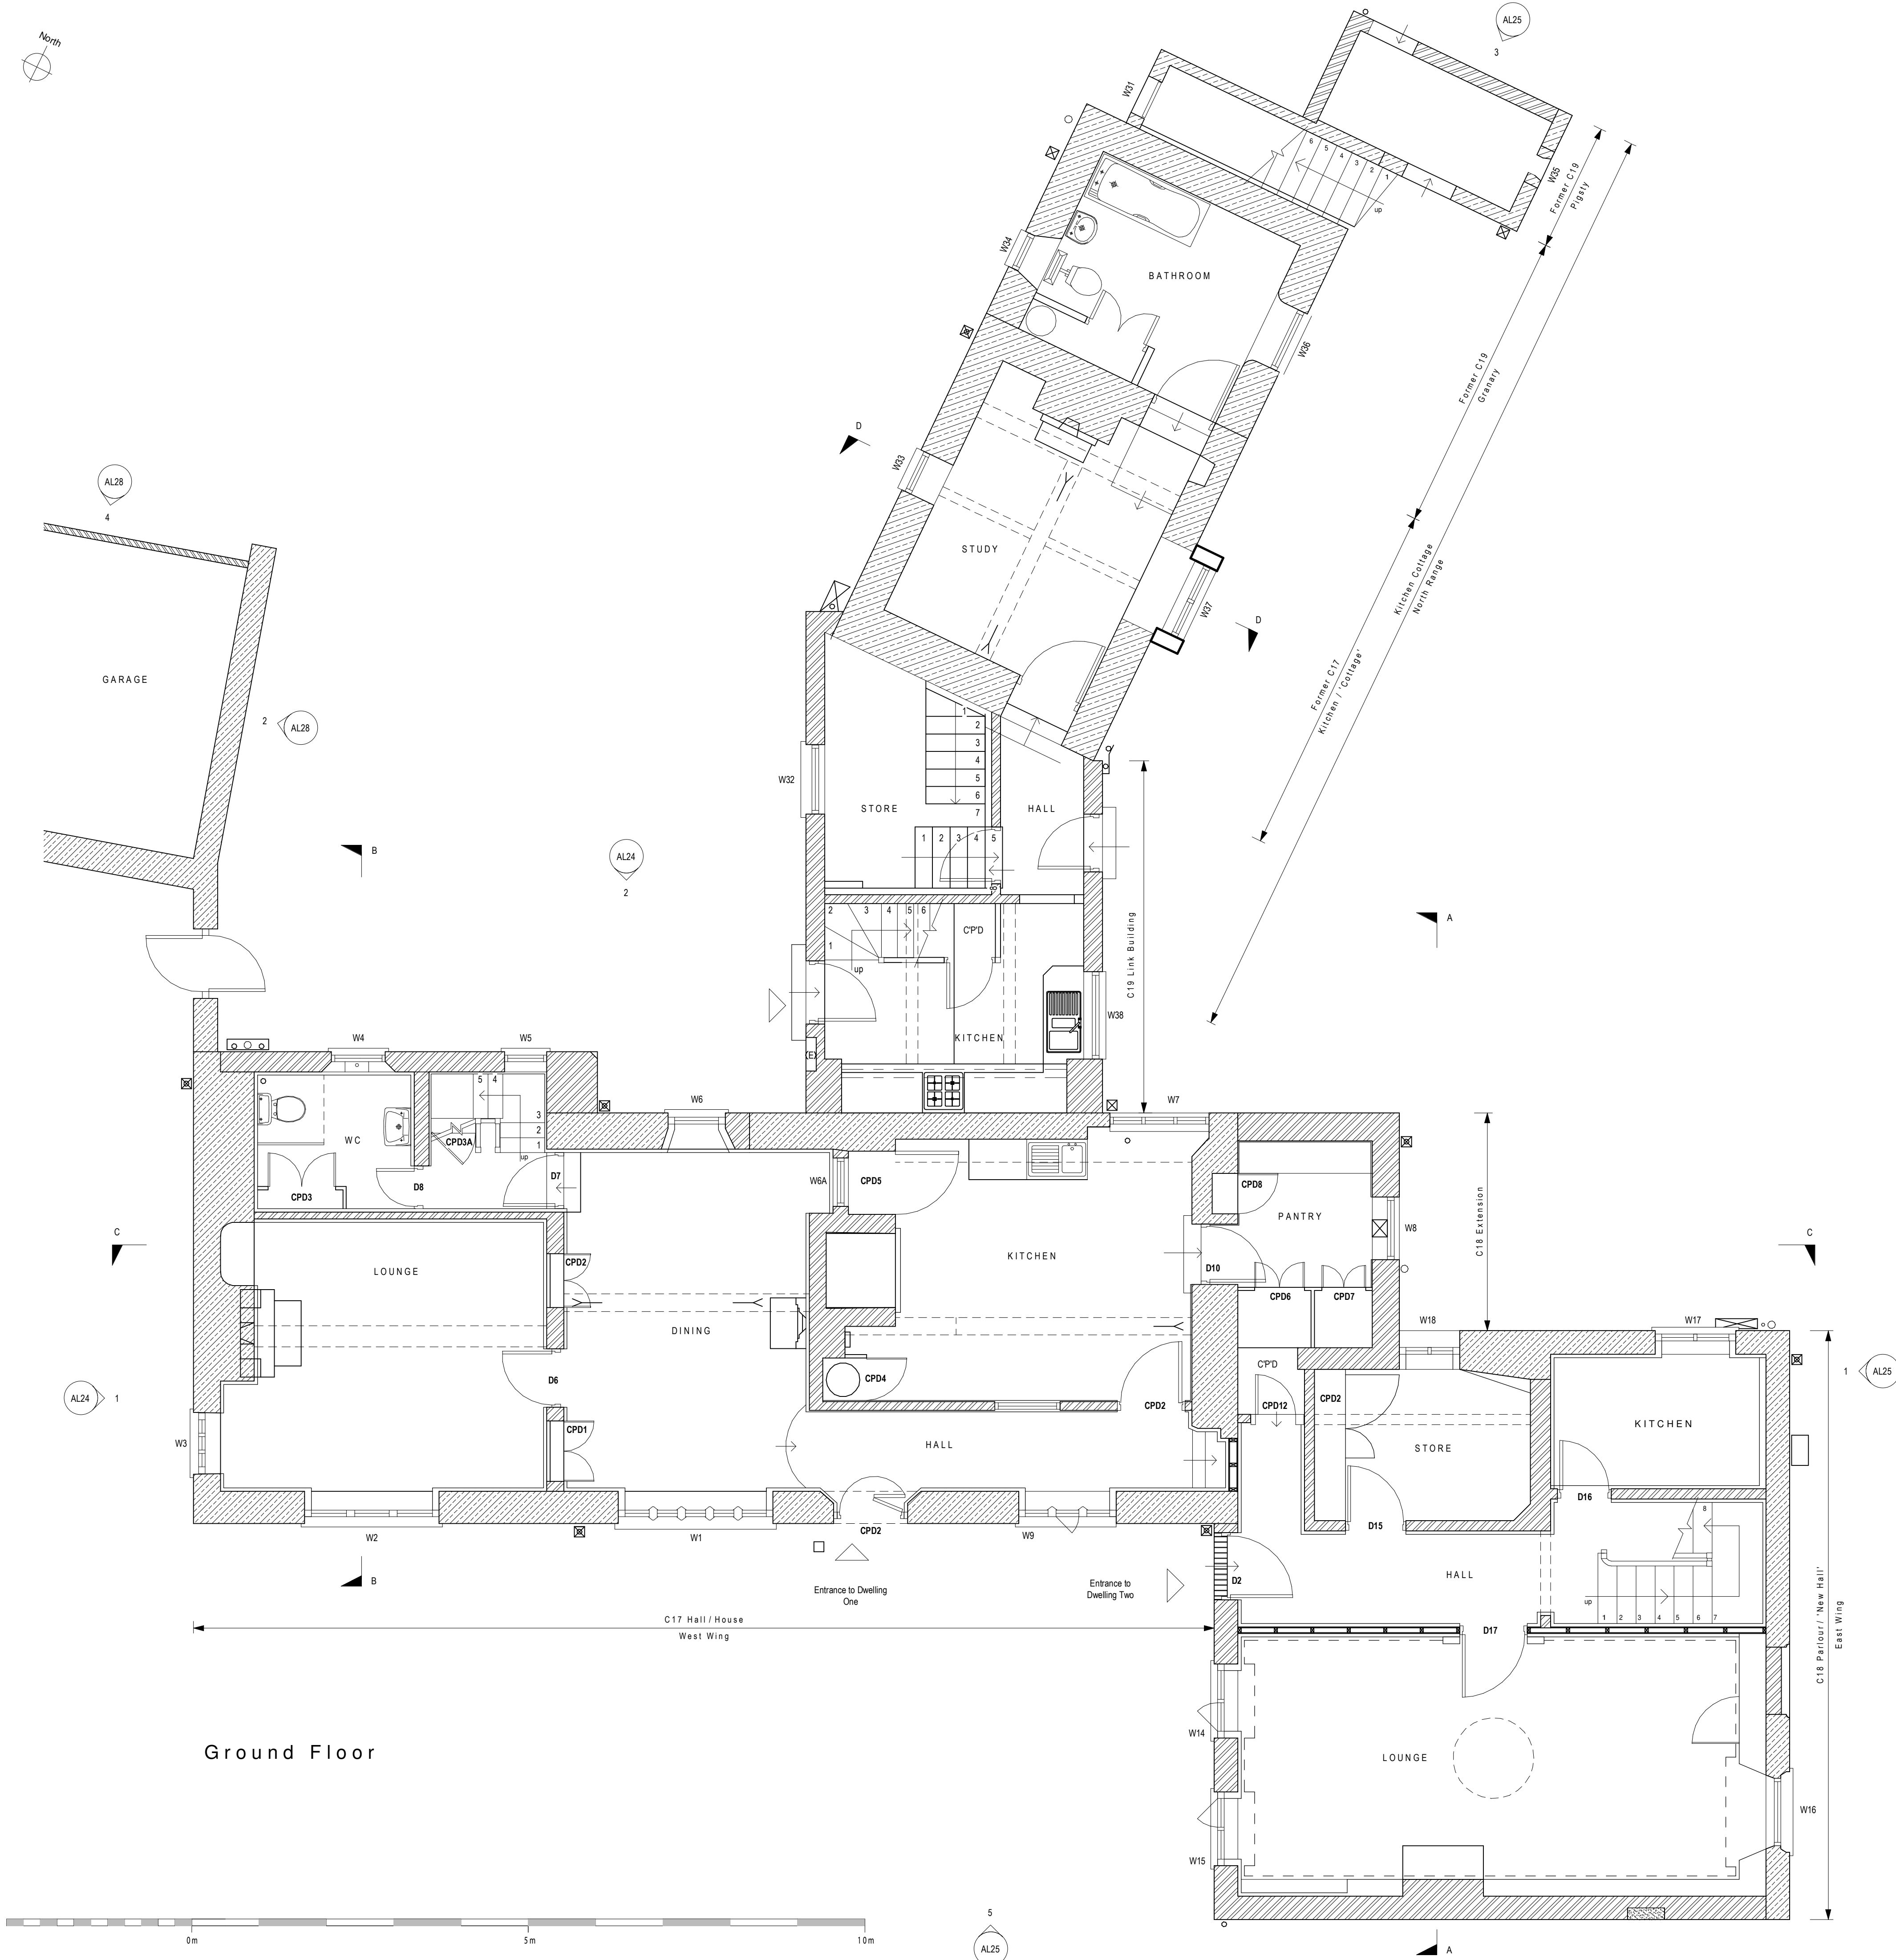

ctdarchitects

1:01538 373477
f:01538 386503

e:info@ctdarchitects.co.uk
w:www.ctdarchitects.co.uk

Client

StoneOak Holdings Ltd.

Project

Proposed Development

Title

Haregate Hall Ground Floor Plan 'as existing'

ctd architects © 2020

This drawing is copyright.

All dimensions to be checked on site before proceeding.

Contractor must notify the architect of any discrepancies before proceeding.

Contractor to check/adjust dimensions of new work to suit existing conditions. Do not assume existing structure or details are plumb, square or level.

All drawings to be read in conjunction with all other consultants drawings and specs.

Scale

1:50

Status

PRELIMINARY

Job No.

2051

Drawing No.

AL20

Rev.

Date

12/07/21

Rev

Date

Drawn

Description

AL24

1

C17 Hall / House West Wing

AL24

2

C18 Extension

AL24

3

C19 Link Building

AL24

4

Garage

AL25

1

C18 Extension

AL25

2

C19 Link Building

AL25

3

C19 Link Building

architects | historic building advisors | project managers | landscape & urban designers