
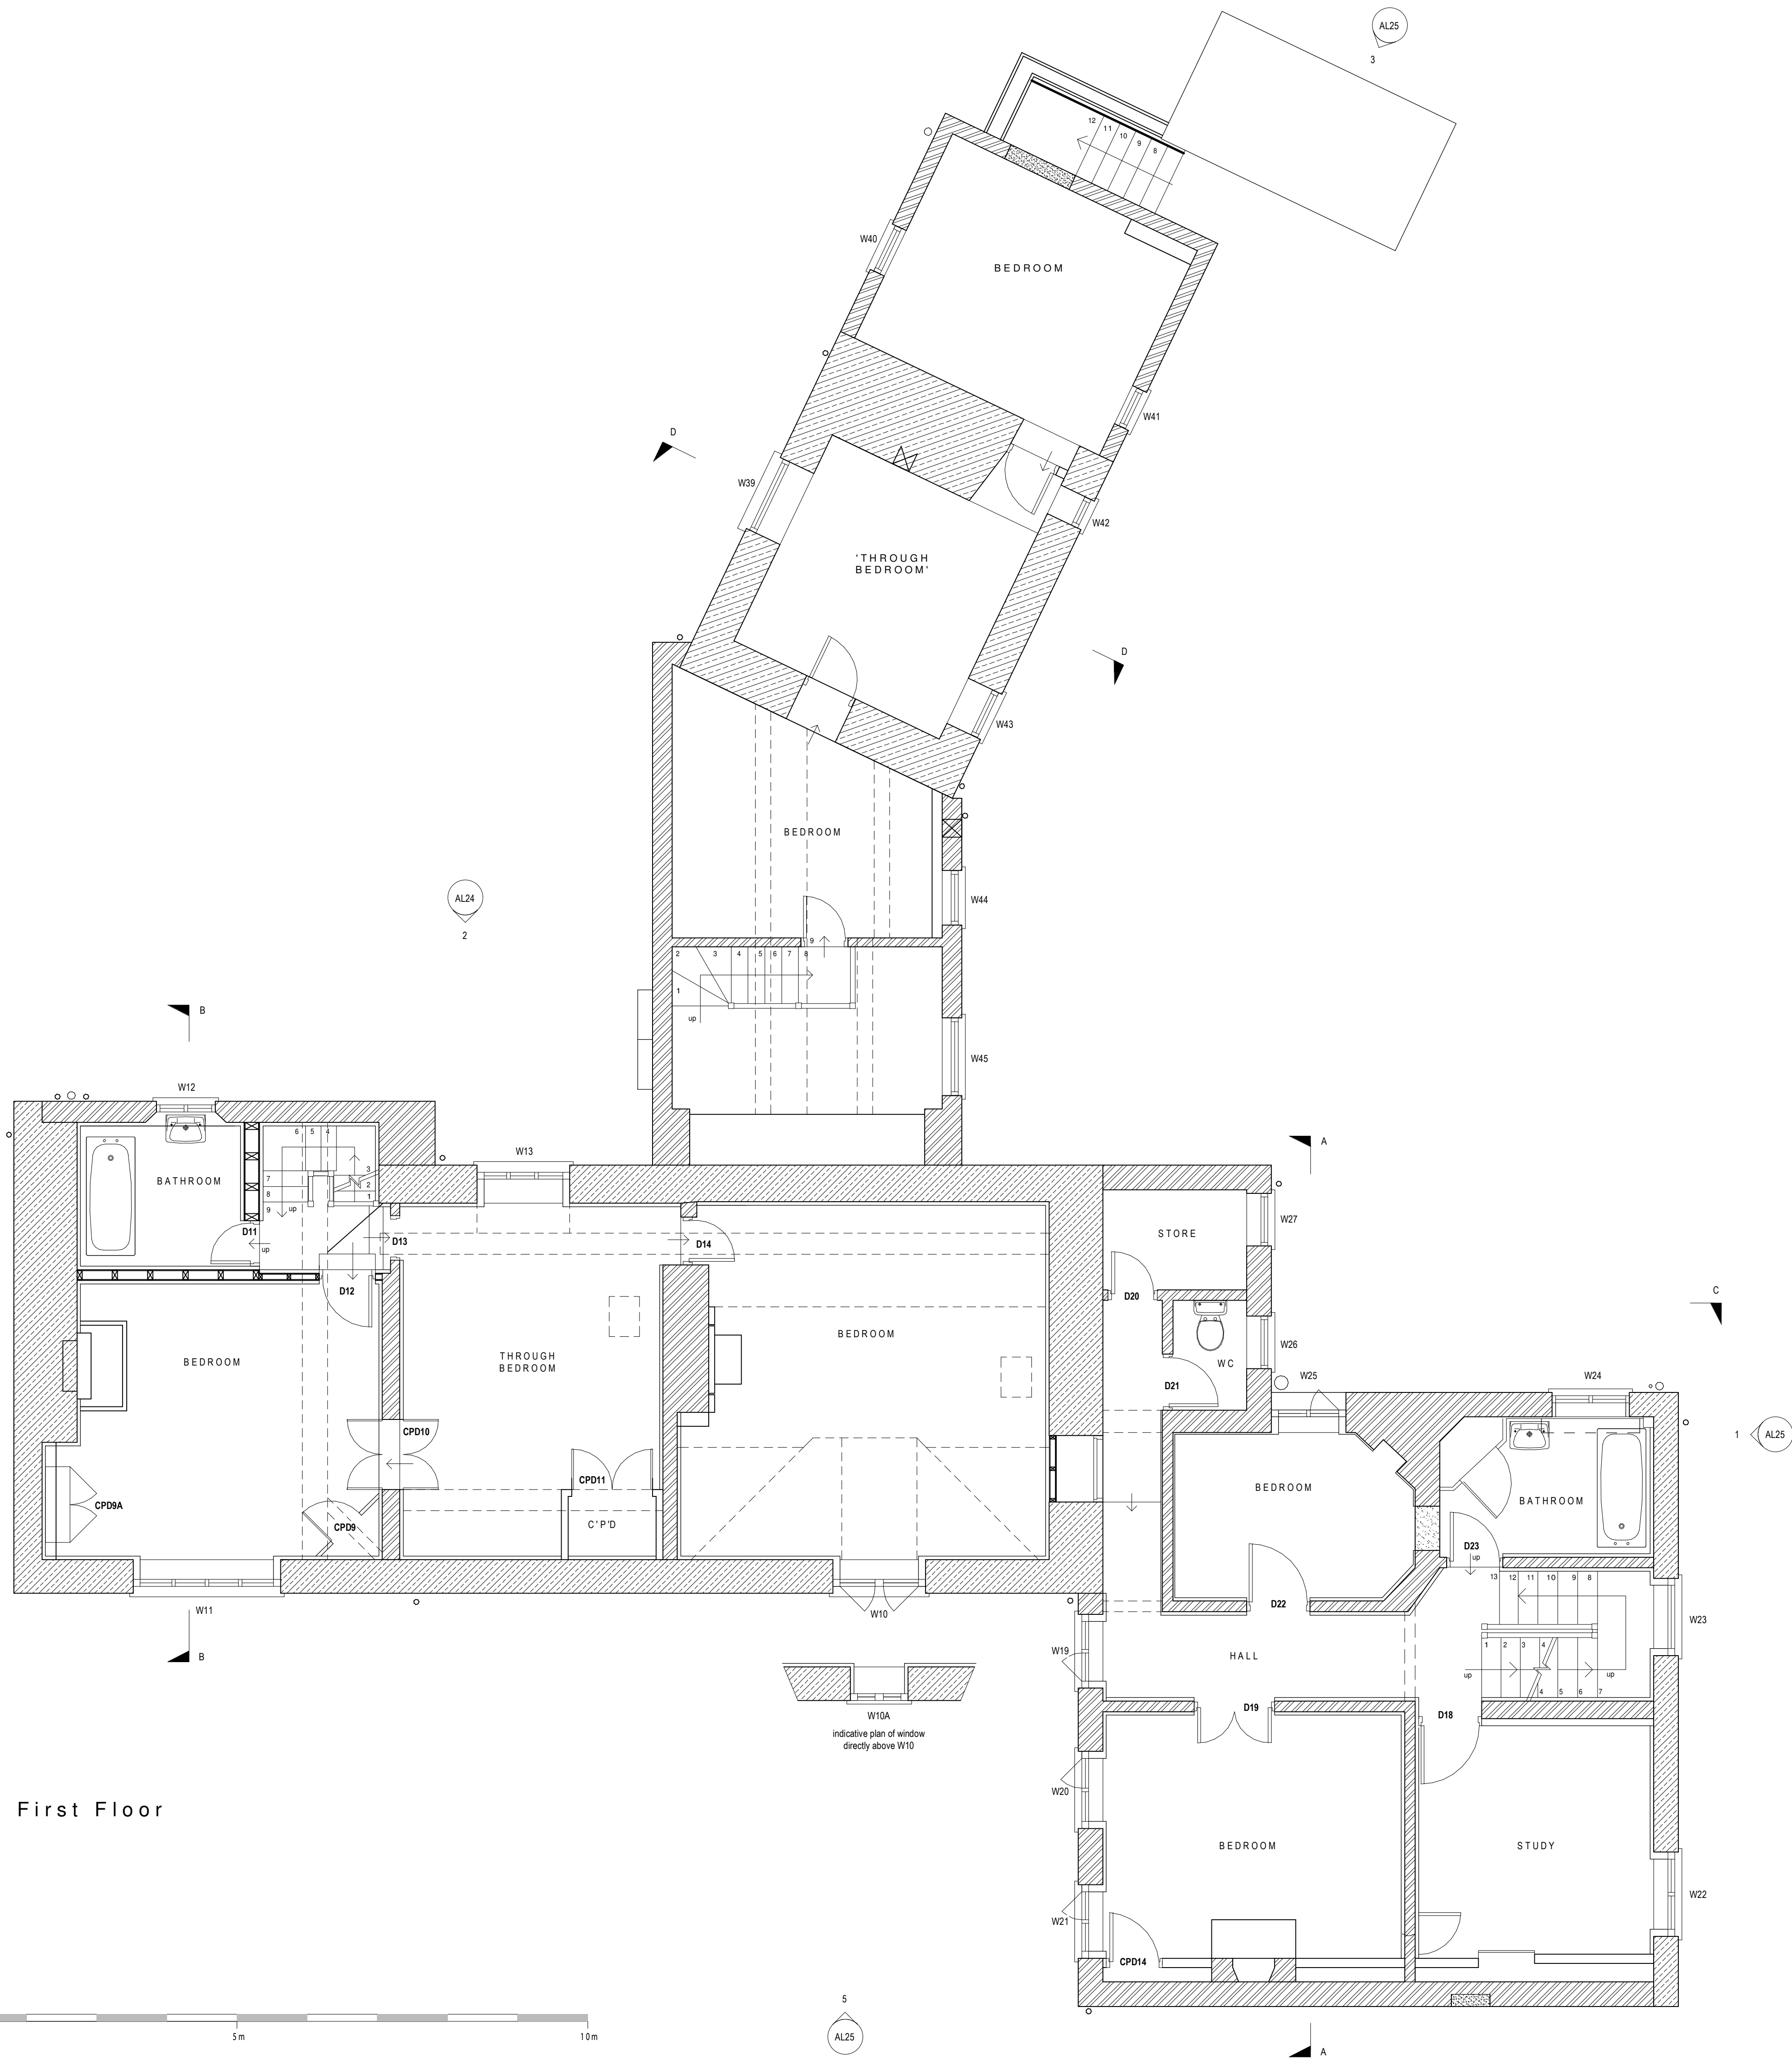


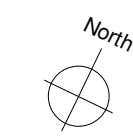

First Floor

- Existing Plans - Hatch Key
- Stone
 - Brickwork
 - Infilled Opening

Rev	Date	Drawn	Description					
ctd architects				Clerk Bank House Clerk Bank LEEK Staffordshire ST13 5HE				
Client				Project Proposed Development Haregate Hall, Leek				
StoneOak Holdings Ltd.				Title Haregate Hall First Floor Plan 'as existing'				
				Scale 1 : 50				
				Status Job No. 2051				
				Drawing No. AL21				
				Rev.				