
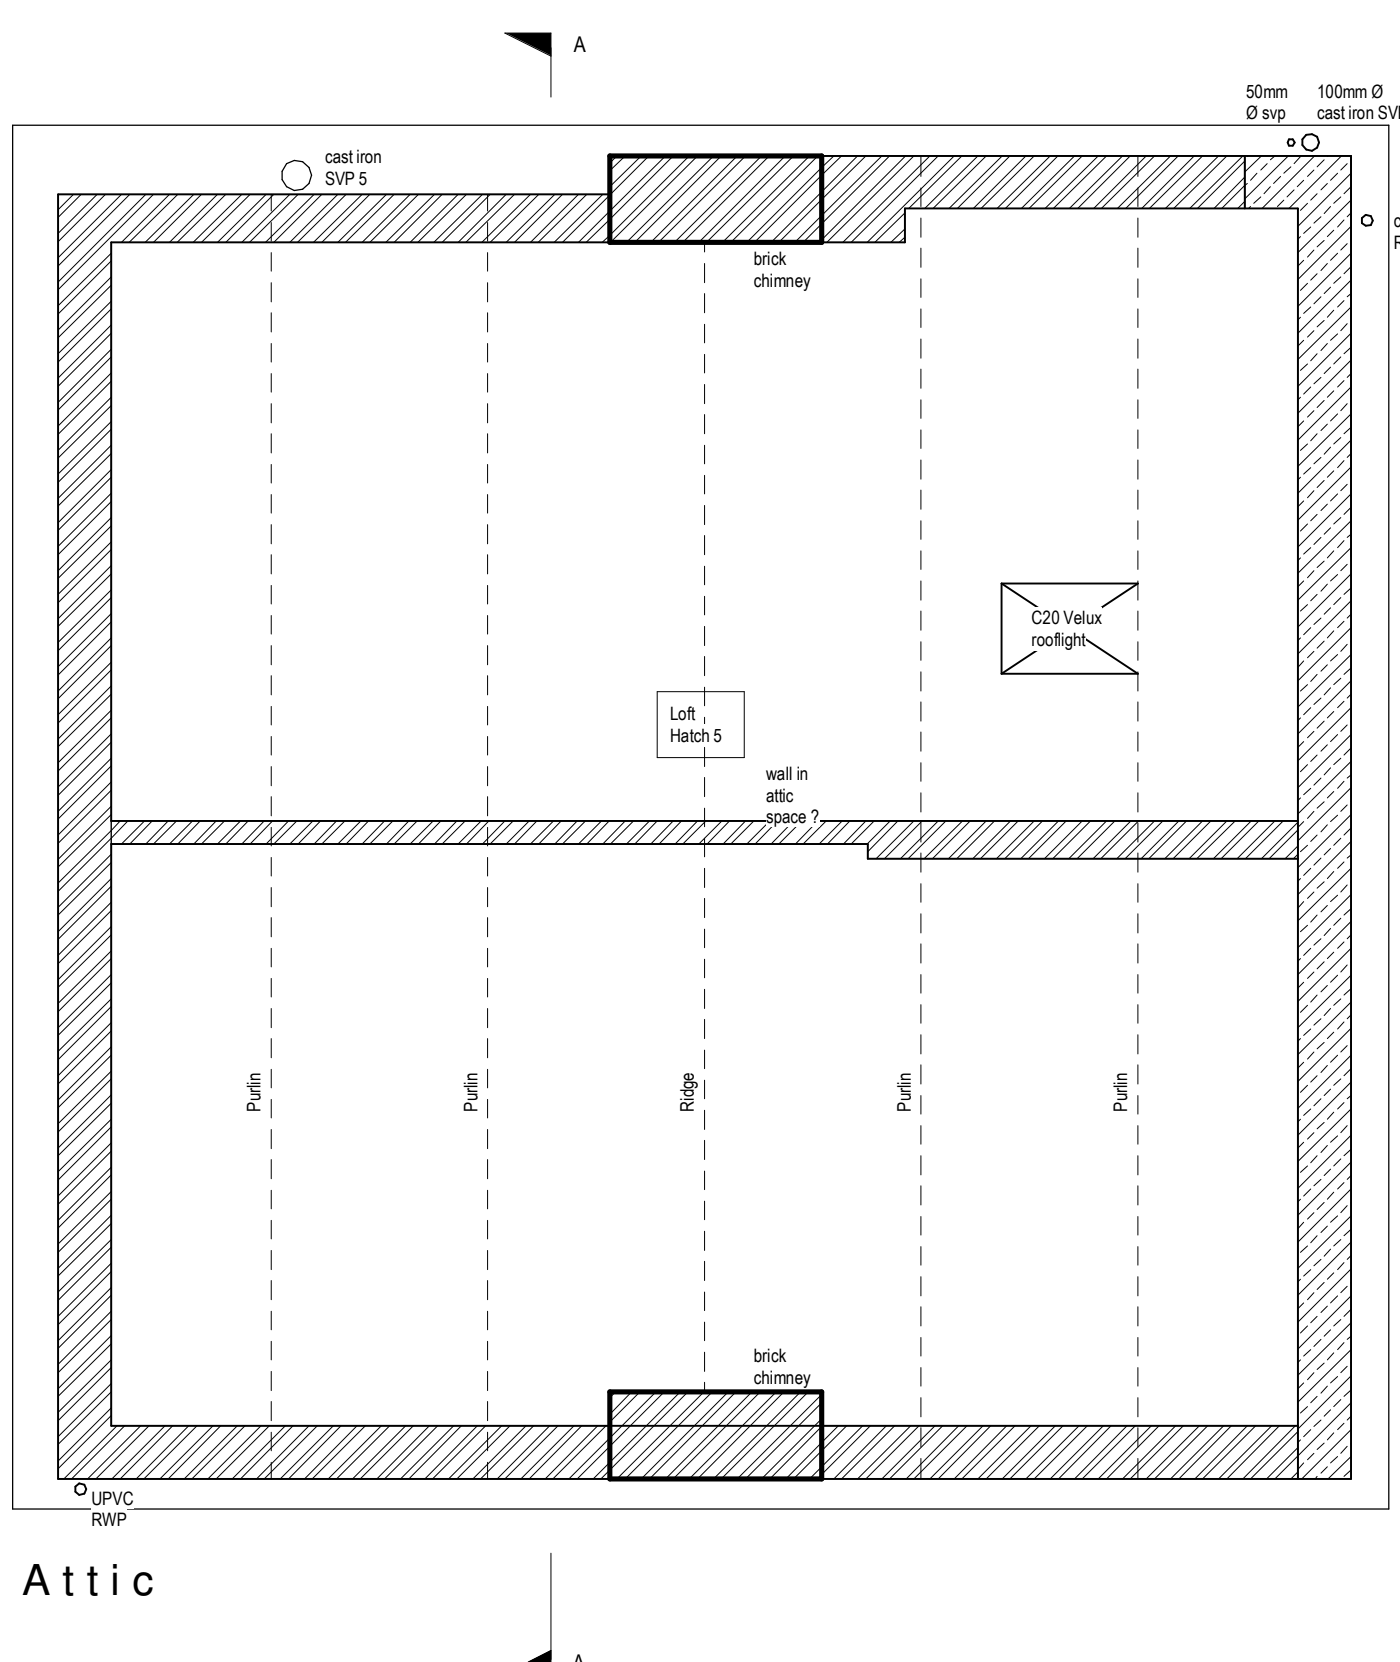


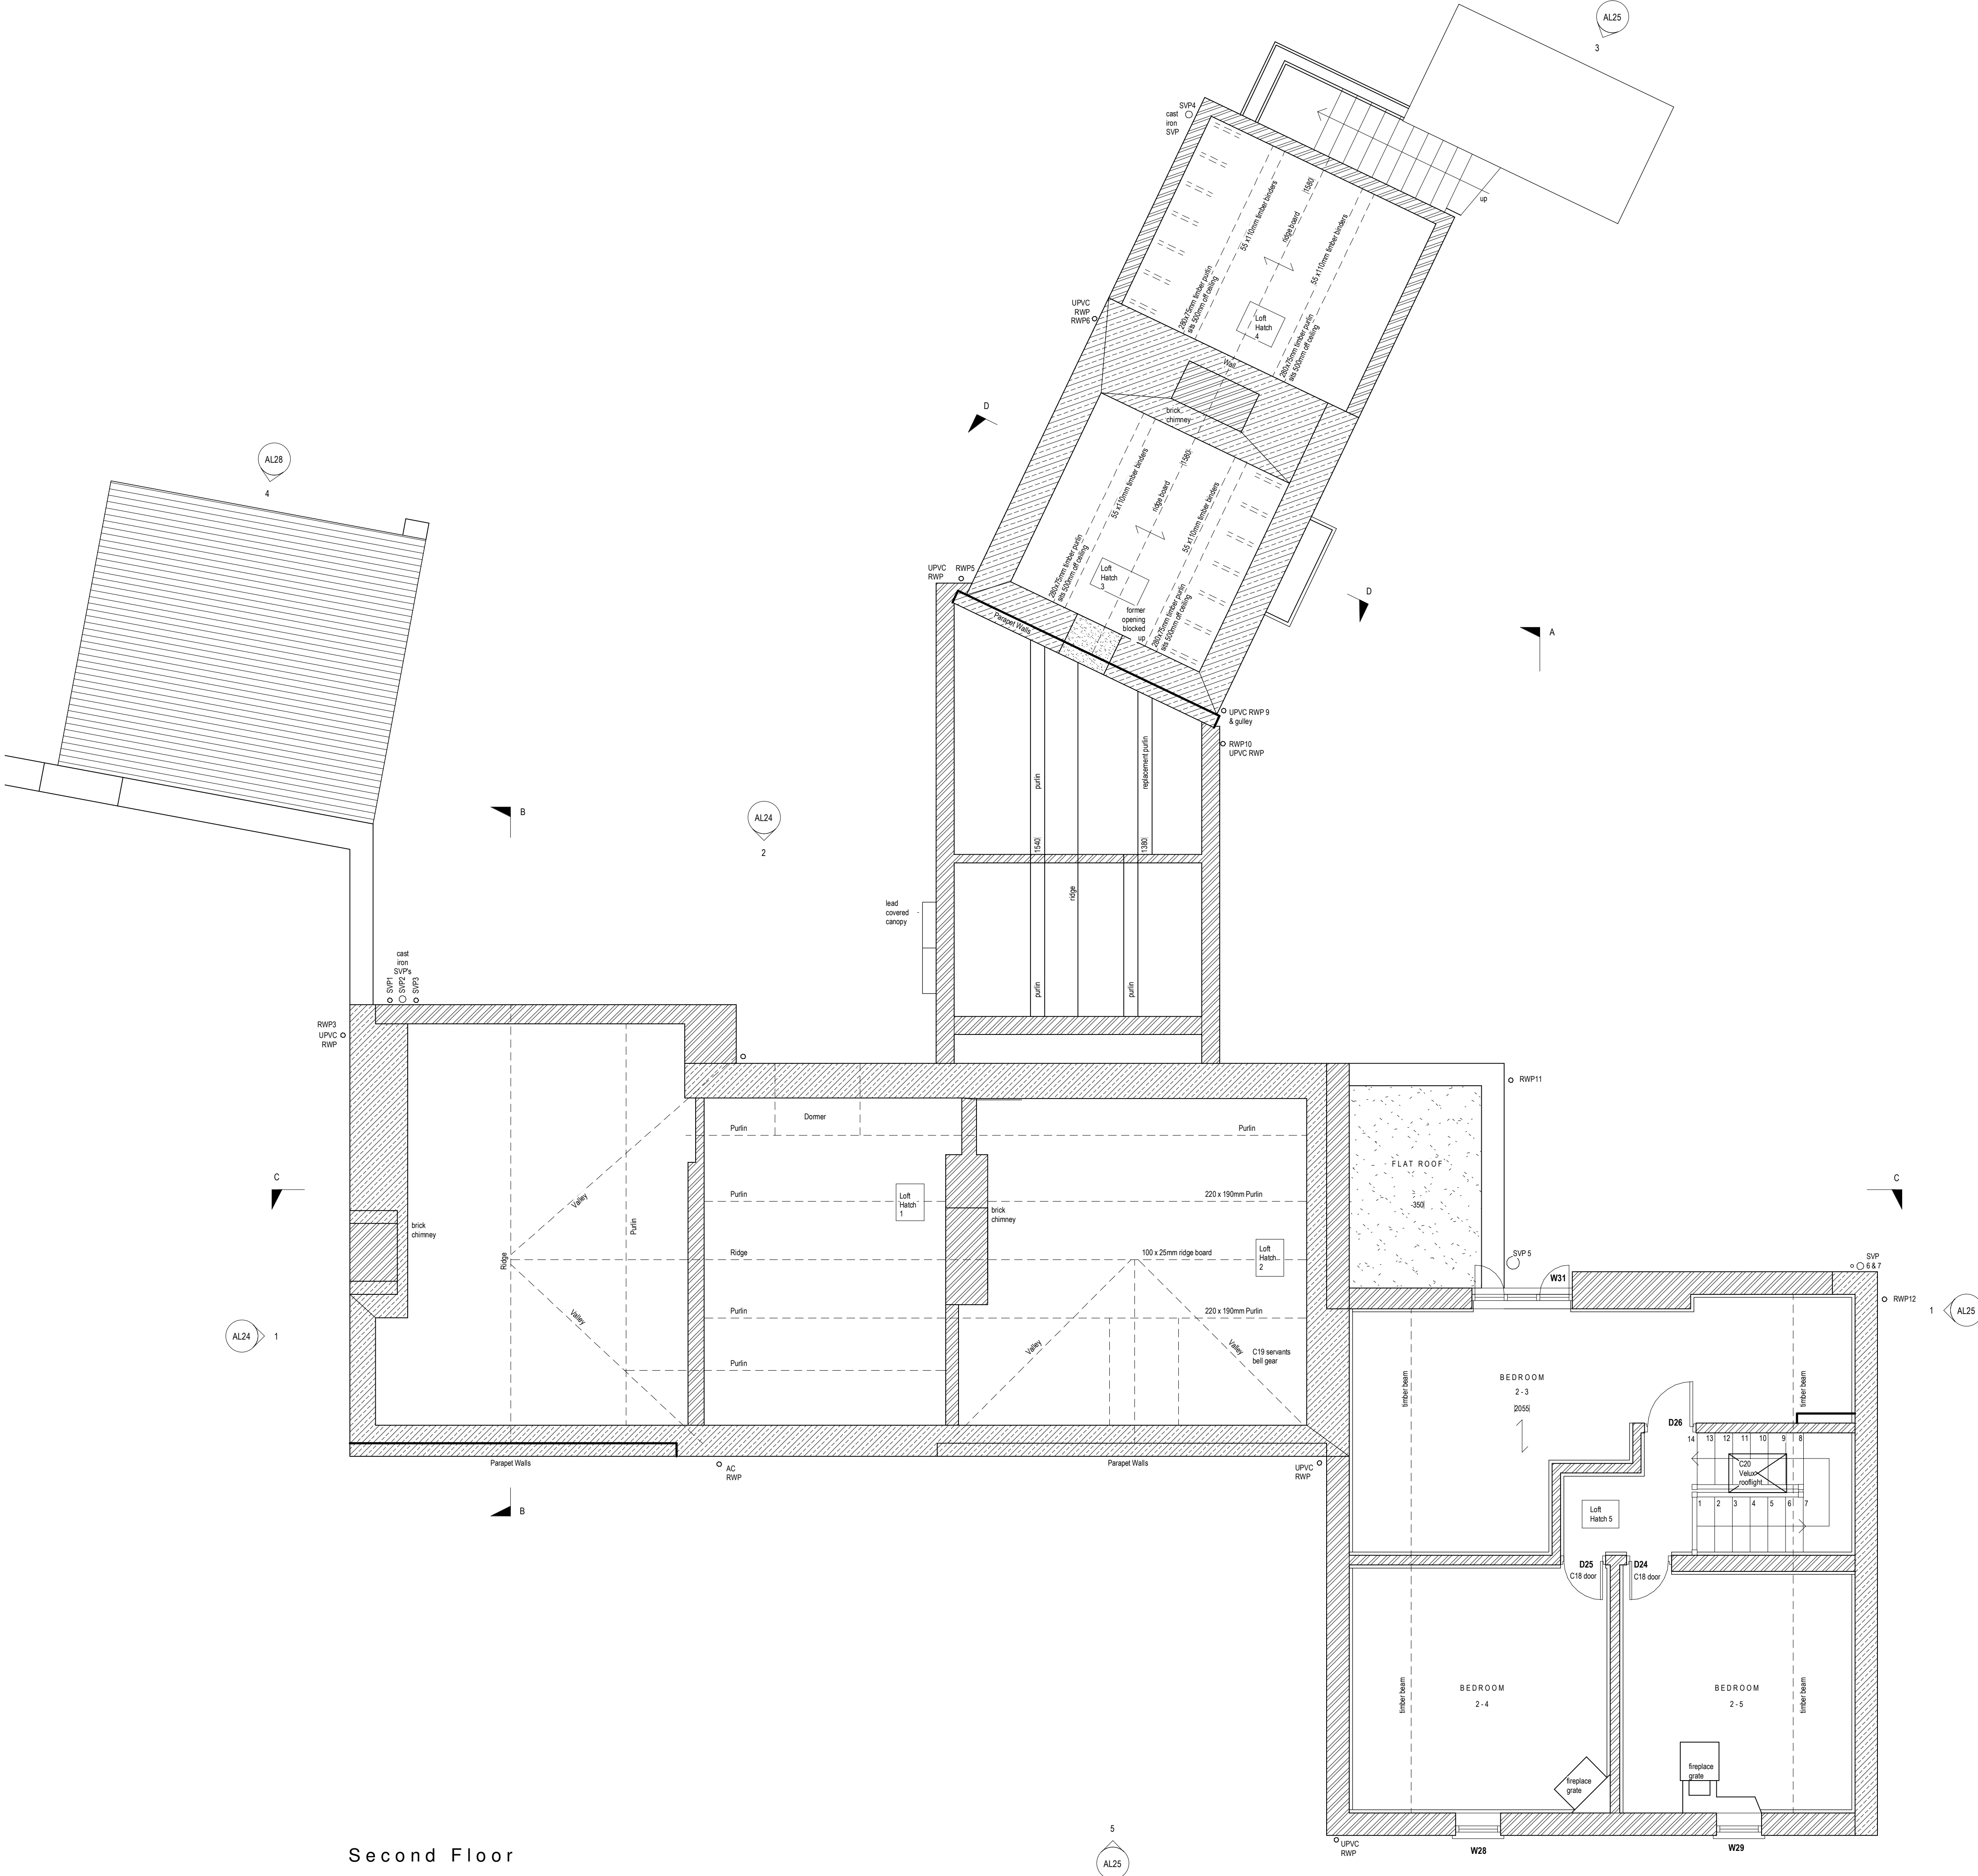

| Rev                    | Date | Drawn | Description |                                                                     |  |  |  |
|------------------------|------|-------|-------------|---------------------------------------------------------------------|--|--|--|
| <b>ctd architects</b>  |      |       |             | Clerk Bank House<br>Clerk Bank<br>LEEK<br>Staffordshire<br>ST13 5HE |  |  |  |
| Client                 |      |       |             | Project<br>Proposed Development<br>Haregate Hall, Leek              |  |  |  |
| StoneOak Holdings Ltd. |      |       |             | Title<br>Haregate Hall Second Floor Plan 'as existing'              |  |  |  |
|                        |      |       |             | Scale<br>1:50                                                       |  |  |  |
|                        |      |       |             | Status<br>A1                                                        |  |  |  |
|                        |      |       |             | Author<br>C20                                                       |  |  |  |
|                        |      |       |             | Check<br>08/09/21                                                   |  |  |  |
|                        |      |       |             | Job No.<br>2051                                                     |  |  |  |
|                        |      |       |             | Drawing No.<br>AL22                                                 |  |  |  |
|                        |      |       |             | Rev.<br>08/09/21                                                    |  |  |  |