


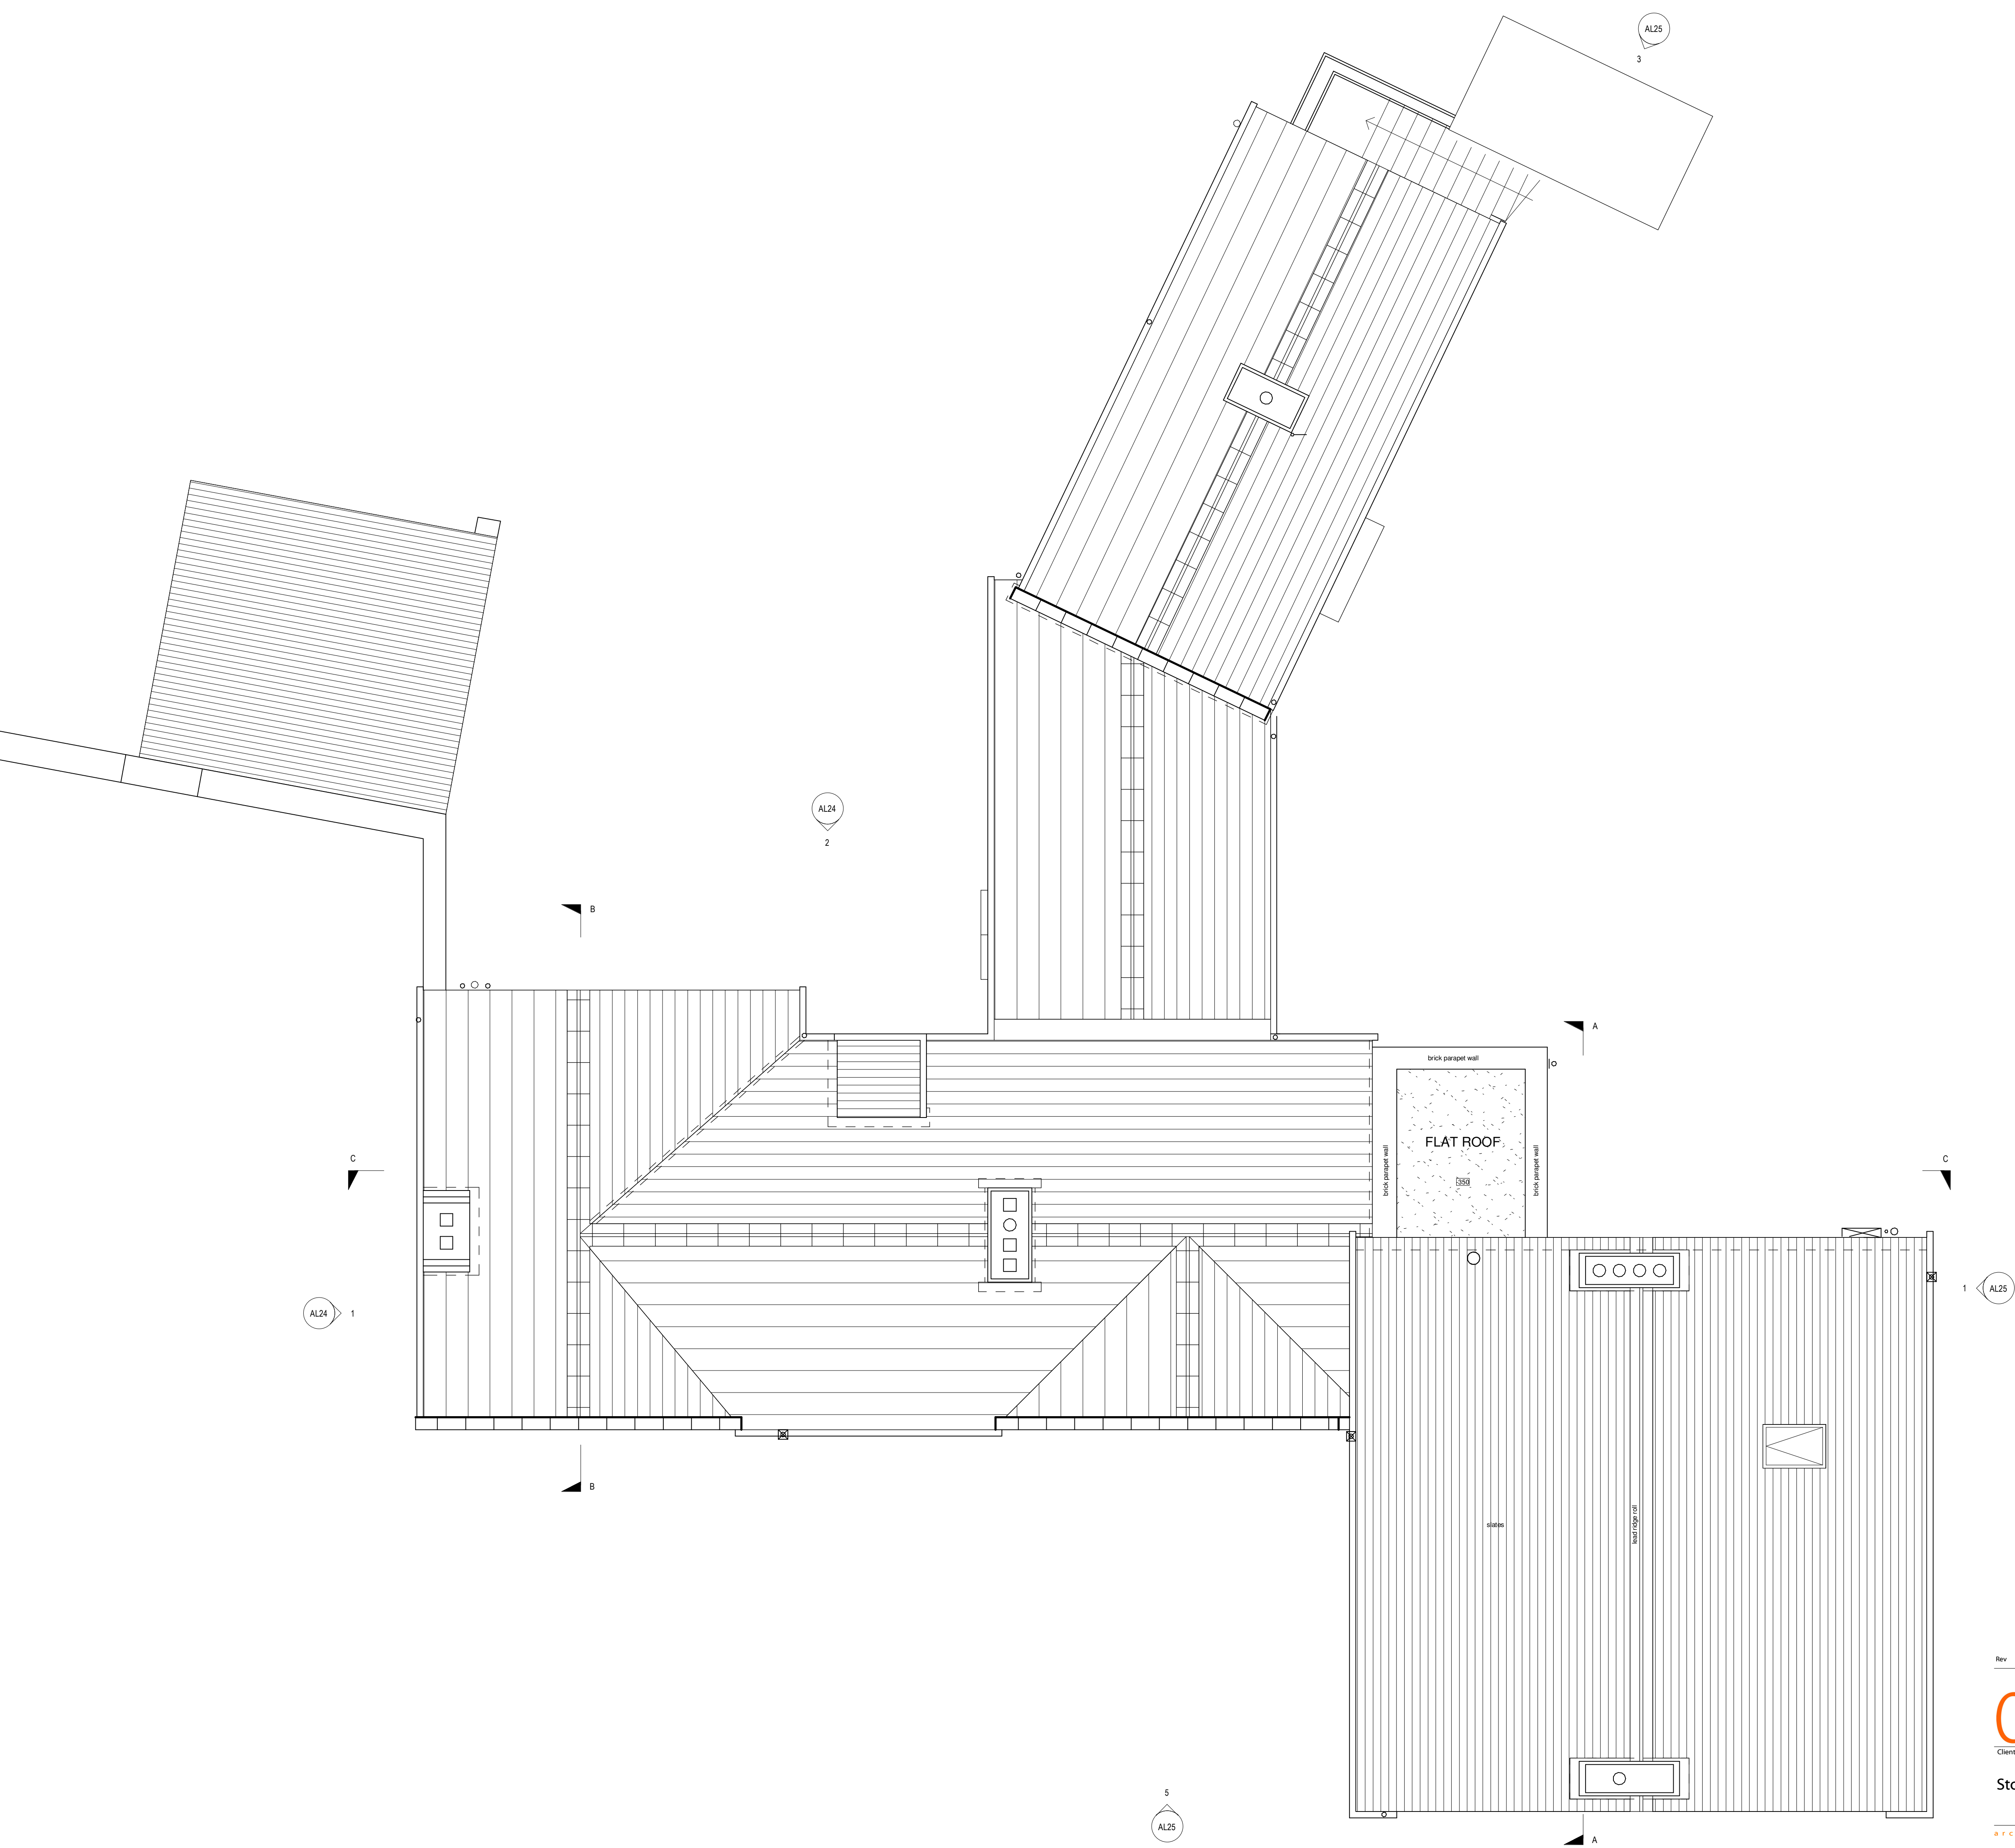

Rev	Date	Drawn	Description				
ctdarchitects Project Clerk Bank House Clerk Bank LEEK Staffordshire ST13 5HE 1: 01538 373477 f: 01538 386503 e: info@ctdarchitects.co.uk w: www.ctdarchitects.co.uk				ctd architects © 2020 • This drawing is copyright. • All dimensions to be checked on site before proceeding. • Contractor must notify the architect of any discrepancies before proceeding. • Contractor to check/adjust dimensions of new work to suit existing conditions. Do not assume existing structure or details are plumb, square or level. • All drawings to be read in conjunction with all other consultants drawings and specs.			
Client StoneOak Holdings Ltd.				Scale 1 : 50	Size A1	Drawn CHW	Check'd CHW
Status Proposed Development				Job No. 2051	Drawing No. AL23	Author CHW	Check'd CHW
Title Haregate Hall Roof Plan 'as existing'				Rev.	Rev.	07/27/21	07/27/21