


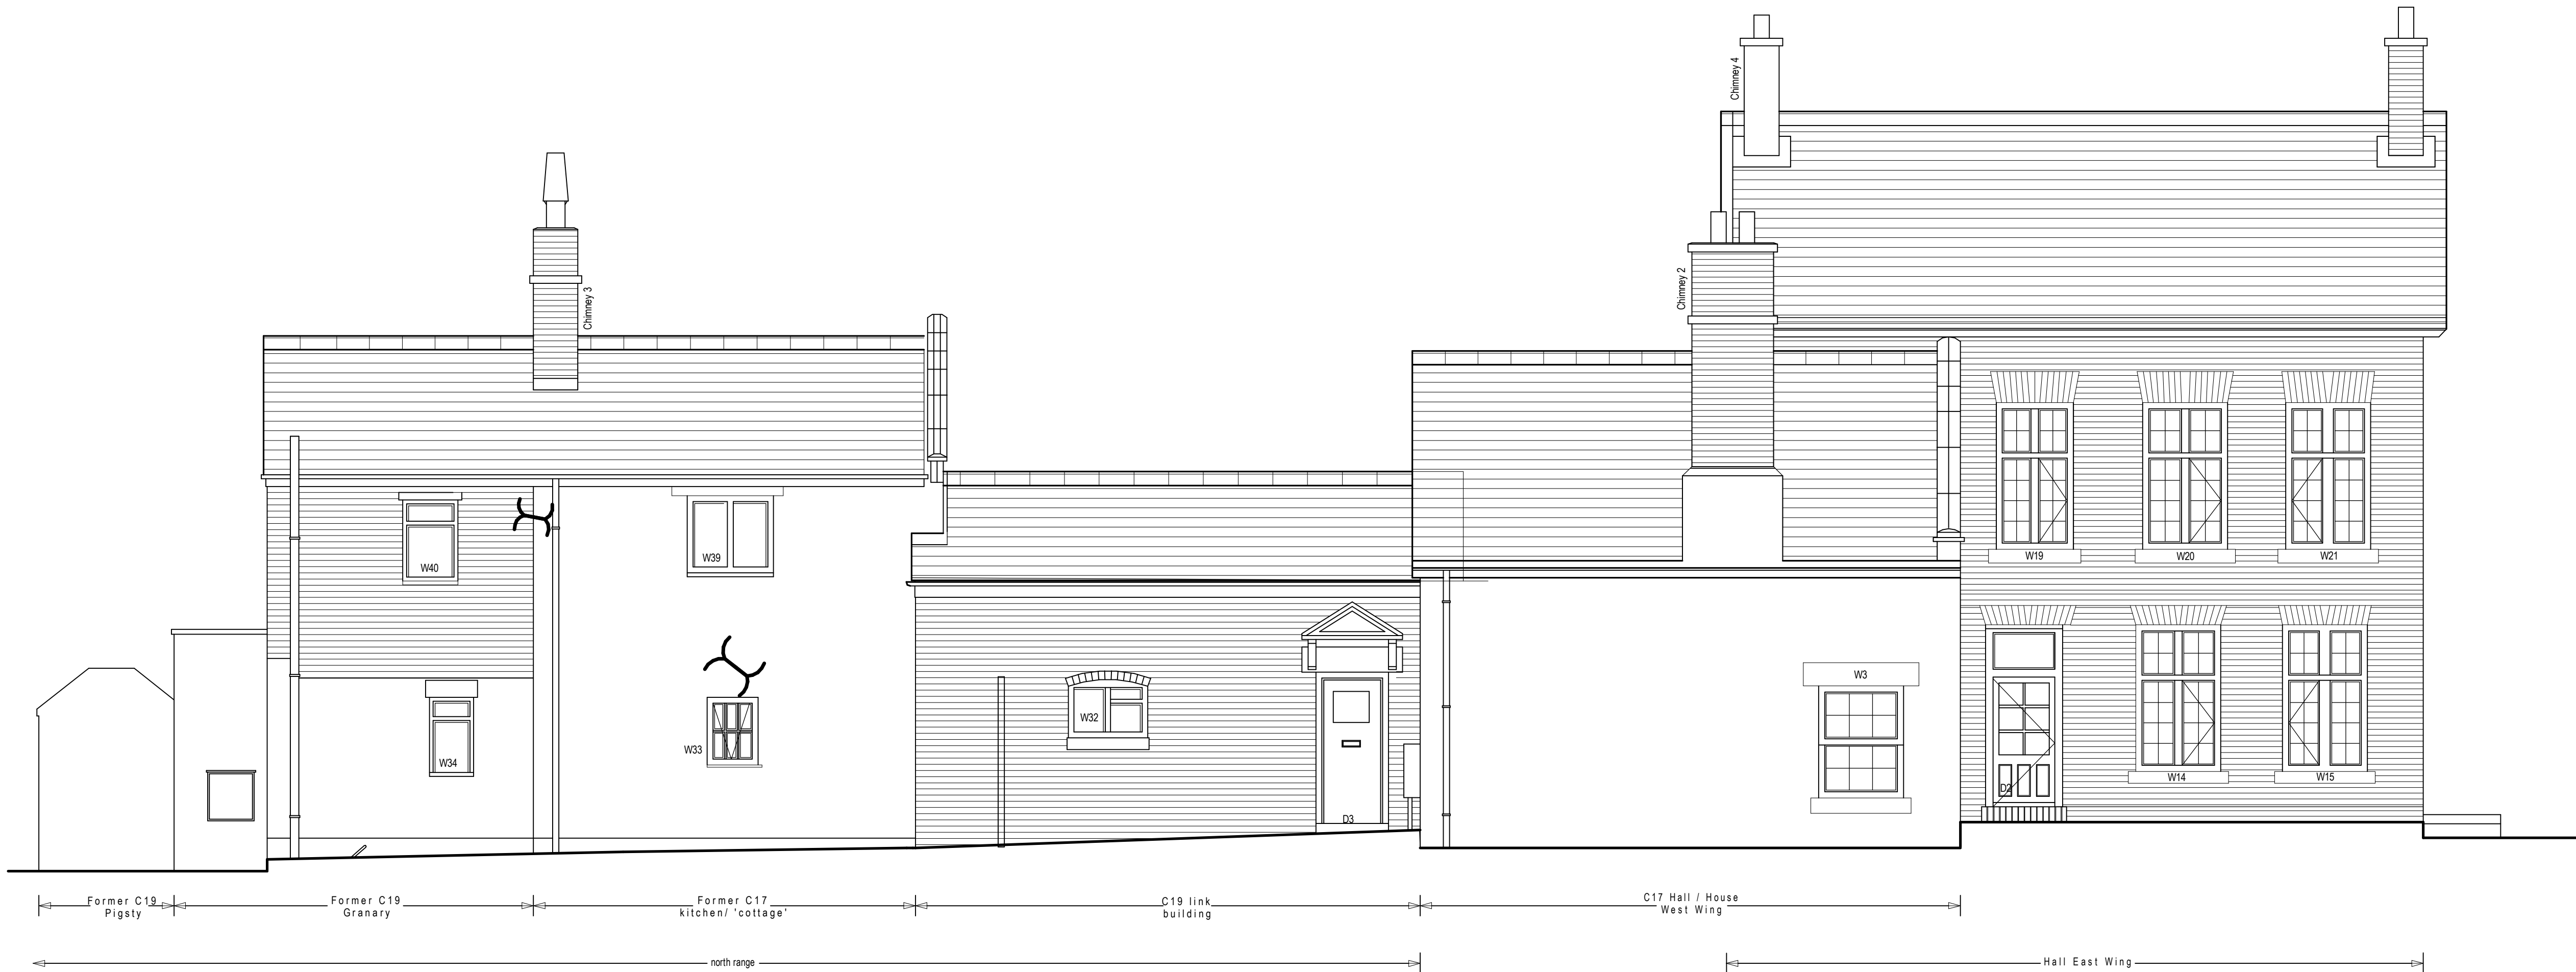

1 / South West Elevation



2 / North West Elevation

Rev	Date	Drawn	Description
ctdarchitects 1:01538 373477 f:01538 386503 Clerk Bank House Clerk Bank LEEK Staffordshire ST13 5HE e : info@ctdarchitects.co.uk w : www.ctdarchitects.co.uk			
ctd architects © 2020 • This drawing is copyright. • All dimensions to be checked on site before proceeding. • Contractor must notify the architect of any discrepancies before proceeding. • Contractor to check/adjust dimensions of new work to suit existing conditions. Do not assume existing structure or details are plumb, square or level. • All drawings to be read in conjunction with all other consultants drawings and specs.			
Client		Project	
StoneOak Holdings Ltd.		Proposed Development Haregate Hall, Leek	
Title		Status	
Haregate Hall Elevations 'as existing' Sheet 1		PRELIMINARY	
Job No		Drawing No	
2051		AL24	
		Rev.	