


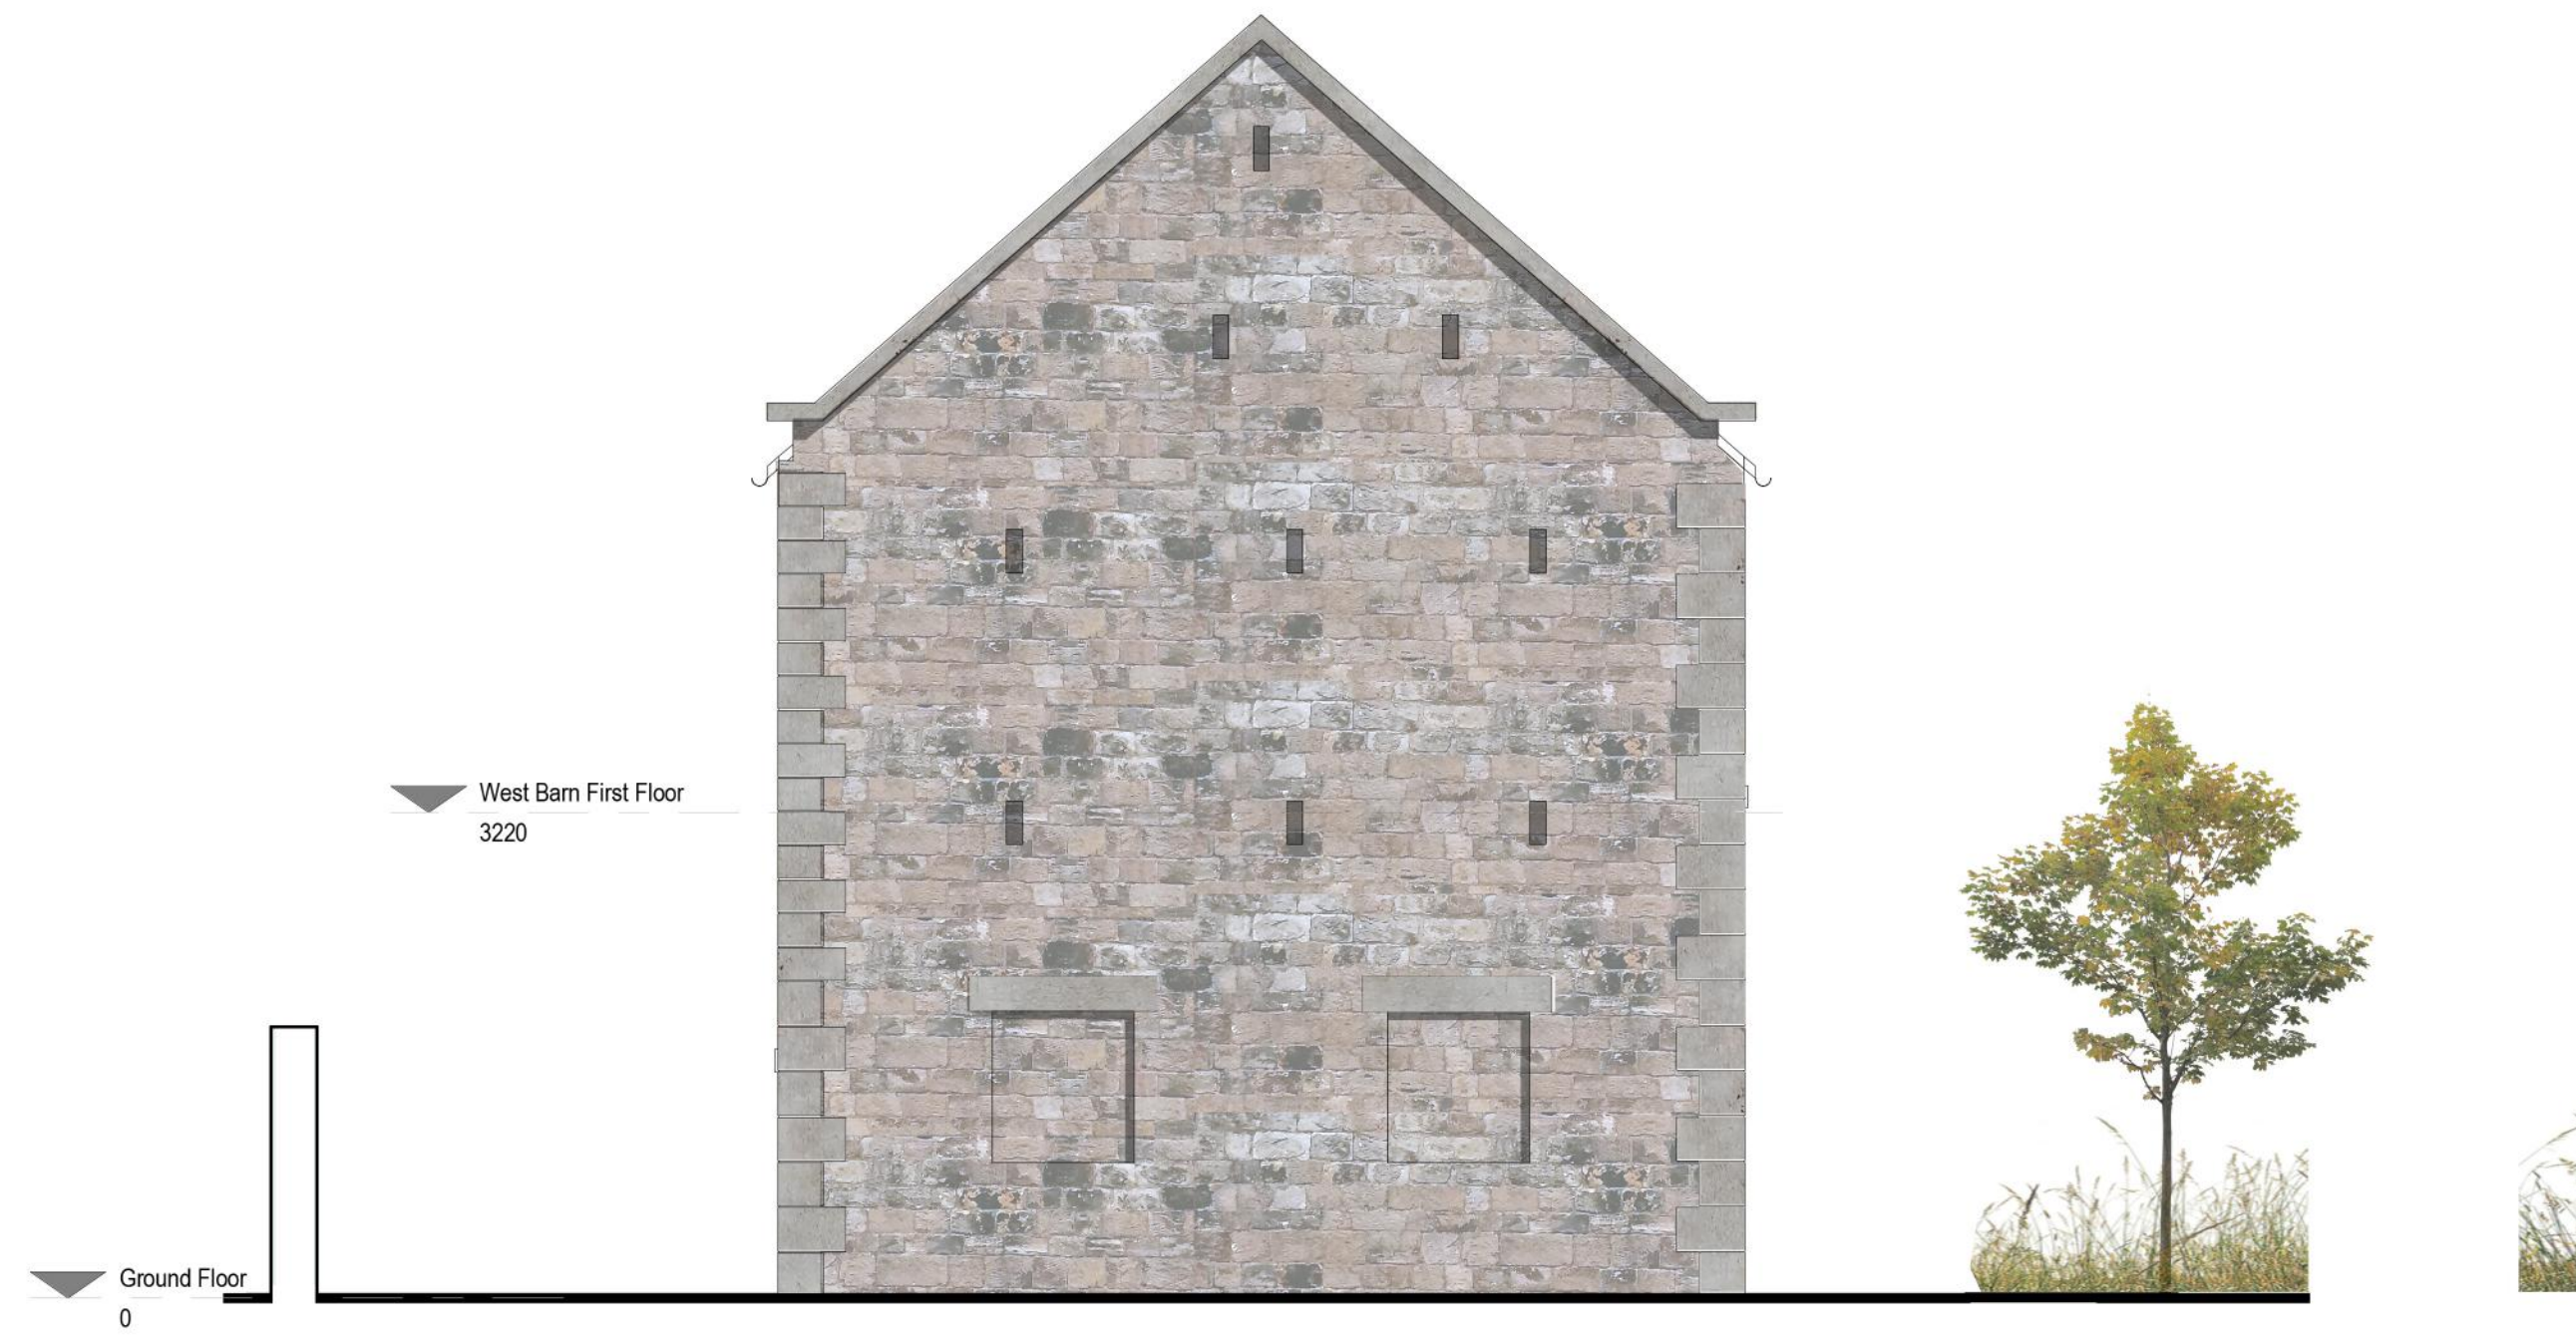

1 / East Elevation



2 / South Elevation



3 / West Elevation



4 / North Elevation

| Rev                    | Date                                           | Drawn       | Description   |
|------------------------|------------------------------------------------|-------------|---|
|                        |                                                |             | ctd architects © 2020<br>• This drawing is copyright.<br>• All dimensions to be checked on site before proceeding.<br>• Contractor must notify the architect of any discrepancies before proceeding.<br>• Contractor to check/adjust dimensions of new work to suit existing conditions. Do not assume existing structure or details are plumb, square or level.<br>• All drawings to be read in conjunction with all other consultants drawings and specs. |
| Client                 | Project                                        | Scale       | 1:50   |
| StoneOak Holdings Ltd. | Proposed Development                           | Size        | A1   |
|                        | Haregate Hall, Leek                            | Drawn       | EB   |
|                        | Title                                          | Check       | KJH   |
|                        | West Barn (Building F) Elevations' as proposed | Date        | 05/08/21   |
|                        |                                                | Status      | PRELIMINARY   |
|                        |                                                | Job No.     | 2051   |
|                        |                                                | Drawing No. | AL41   |
|                        |                                                | Rev.        |   |

architects | historic building advisors | project managers | landscape & urban designers