
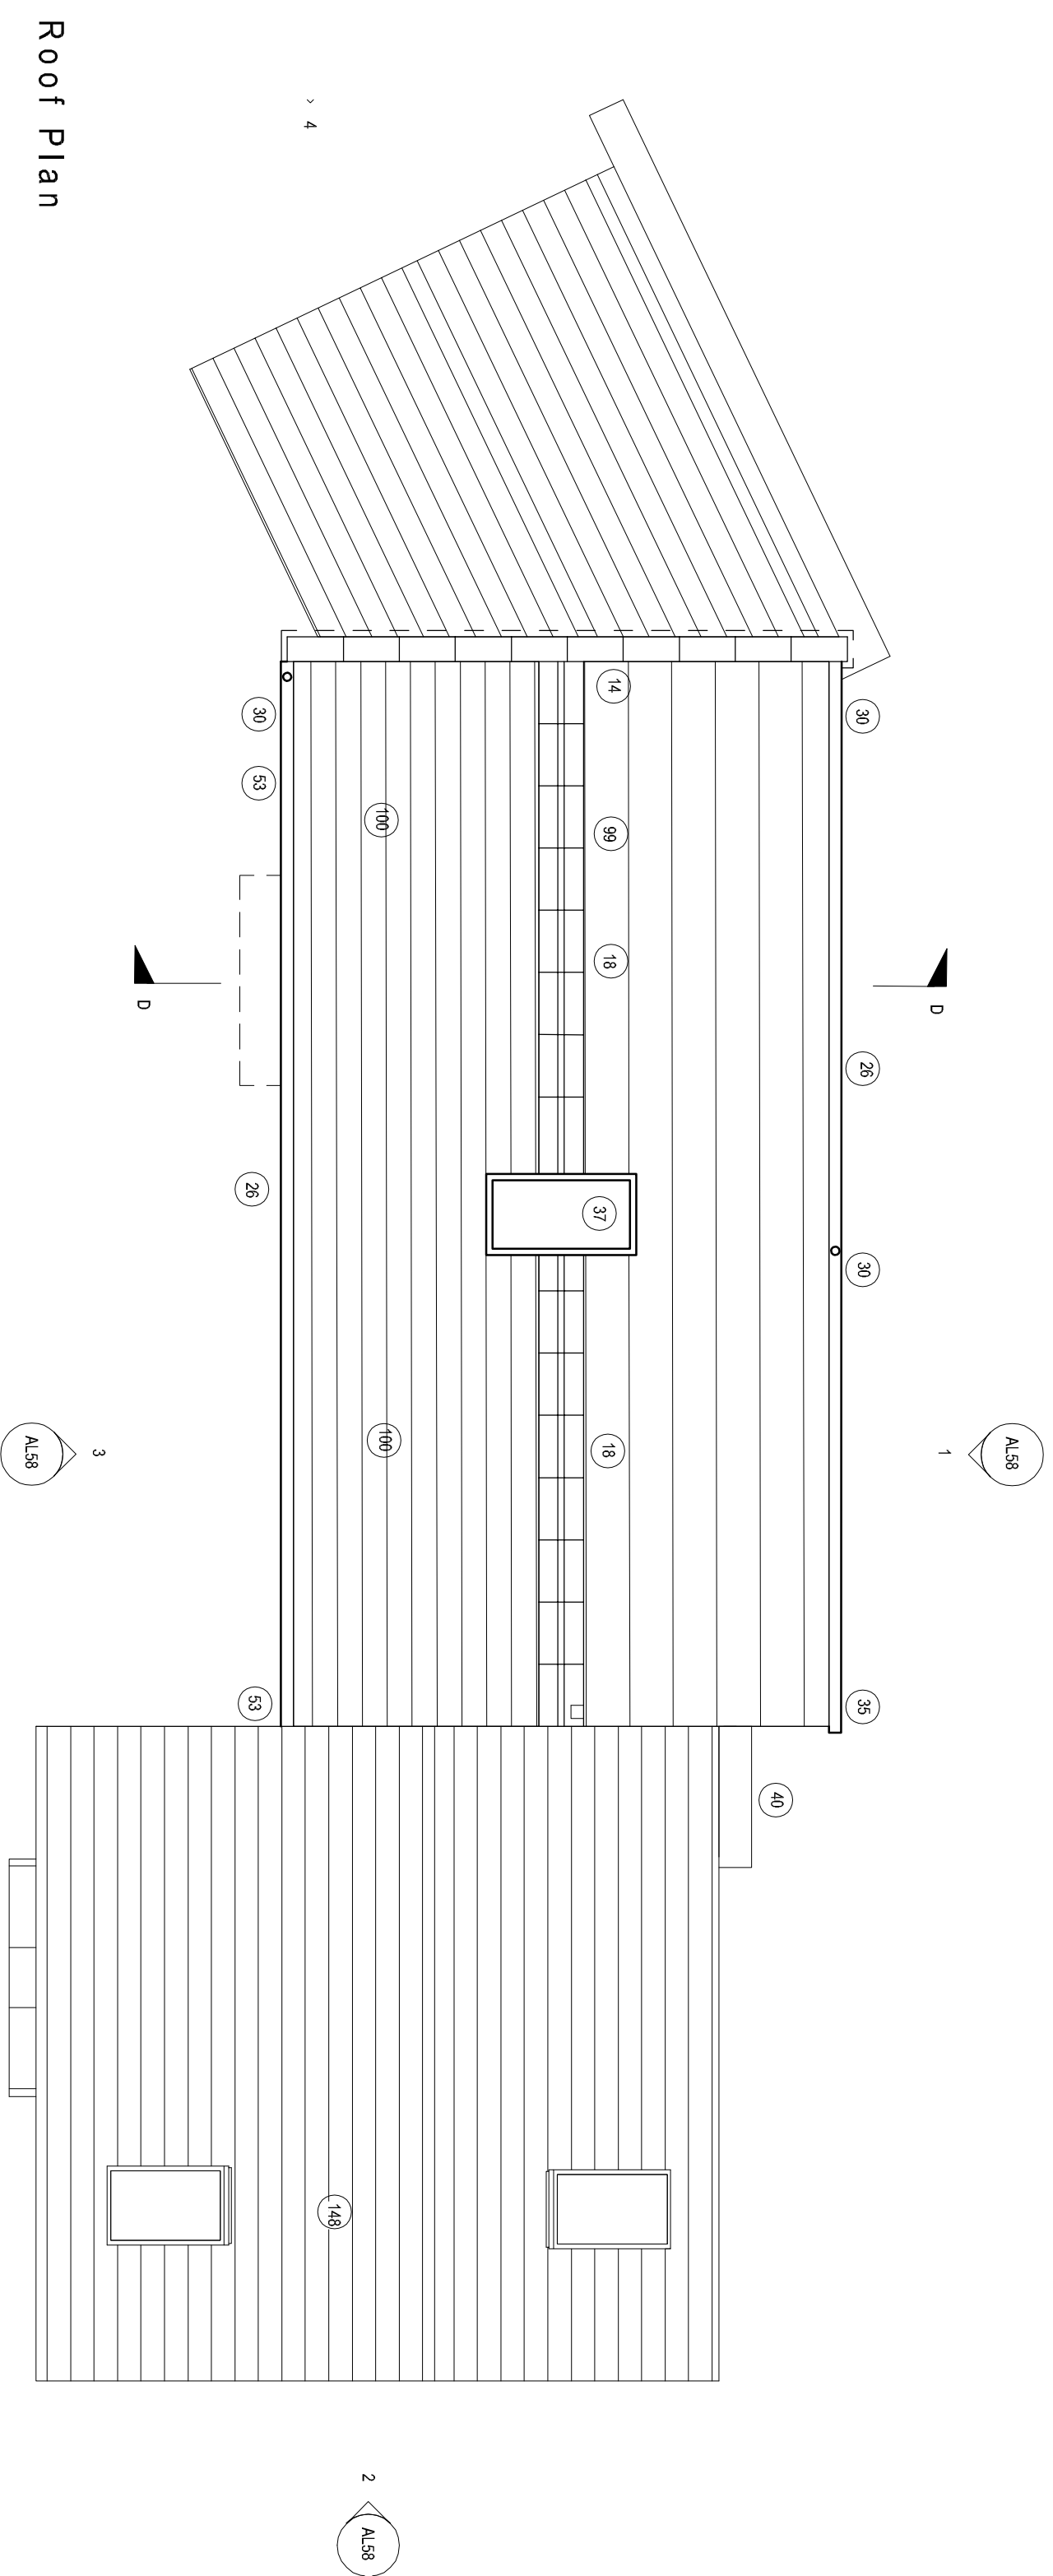


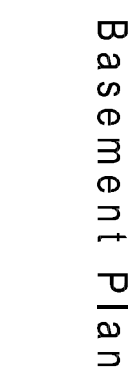

Architectural floor plan of a two-story house. The plan shows a central hallway (12) connecting two bedrooms (145 and 146) and a bathroom (144). The house has a gabled roof with a chimney (13) on the left side. The front entrance (1) is on the right, leading into a living area (14) with a fireplace (15) and a window (16). The back entrance (2) is on the left, leading into a kitchen (17) with a sink (18) and a window (19). The plan also shows a staircase (10) leading to the upper floor, a closet (11), and a terrace (13). The house is surrounded by a garden (14) with a lawn (15) and a path (16). The plan is labeled with room numbers and dimensions.

[illegible]

cta architects 2000
 Clark Bank House
 10000 15th Avenue
 LEK
 Studio/office
 5175 S
 11-3133-37297
 11-3133-37297
 ctaarchitects.com
 w: www.ctaarchitects.com
 e: info@ctaarchitects.com

Proposed Development Hillgrove Hall, Leam	Status	PRELIMINARY		
Title Kitchen Cottage General Arrangement as proposed	Job No. 2051	Drawing No. AL57	Rev. A	