


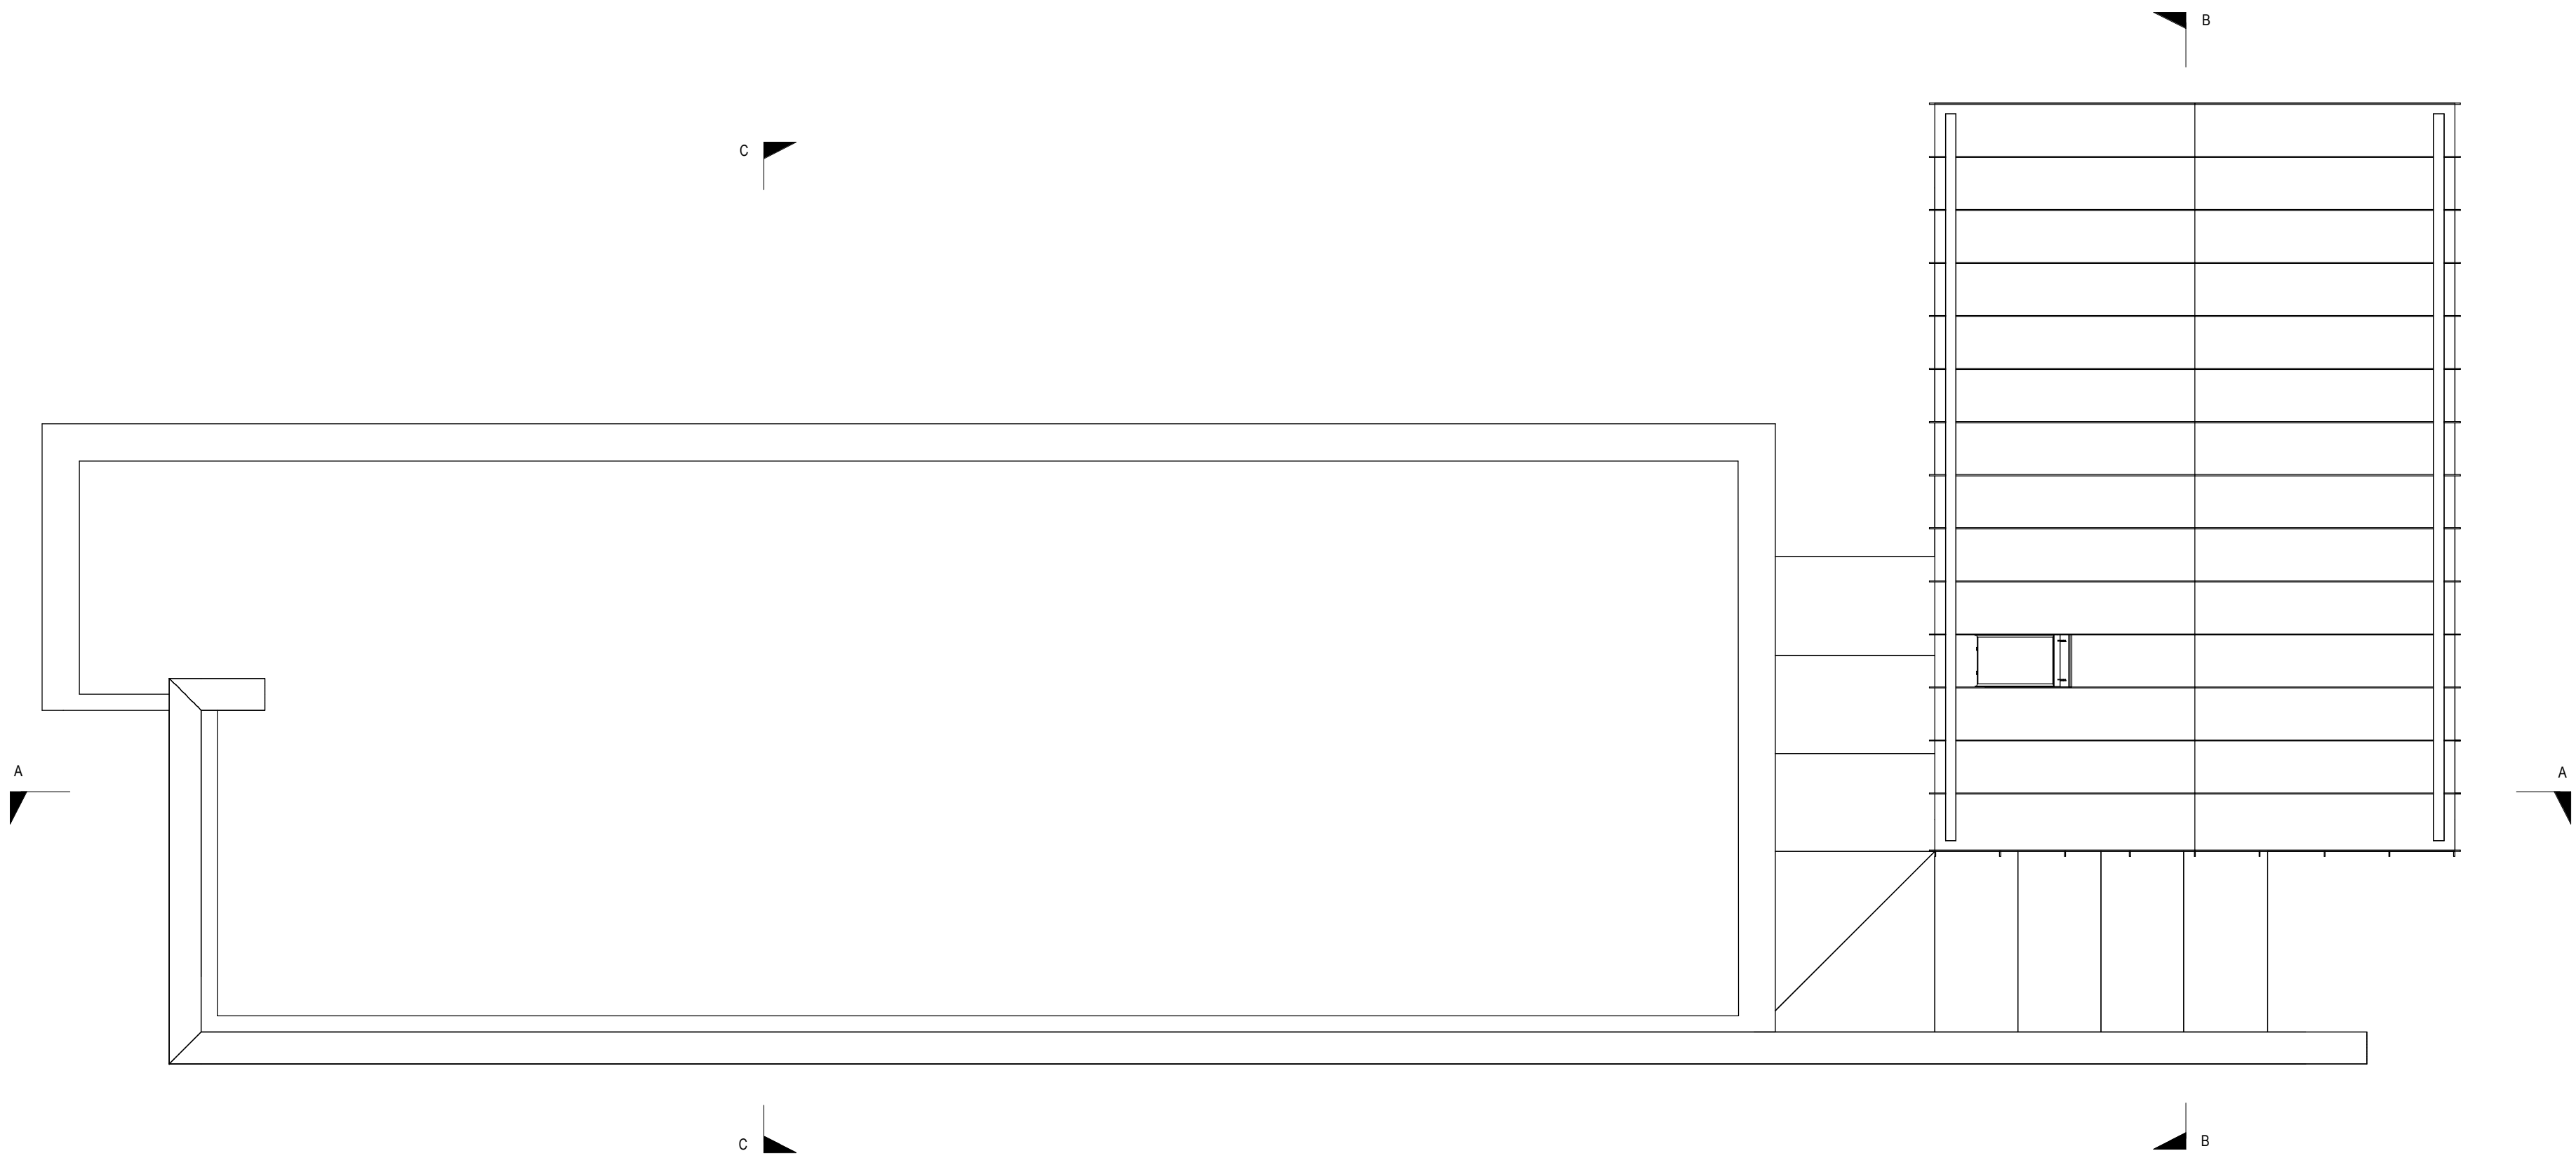

Roof Plan



Rev	Date	Drawn	Description										
ctdarchitects Clerk Bank House Clerk Bank LEEK Staffordshire ST13 5HE t: 01538 373477 f: 01538 386503 e: info@ctdarchitects.co.uk w: www.ctdarchitects.co.uk				ctd architects © 2021 - This drawing is copyright. - All dimensions to be checked on site before proceeding. - Contractor must notify the architect of any discrepancies before proceeding. - Contractor to check/just dimensions of new work to suit existing conditions. Do not assume existing structure or details are plumb, square or level. - All drawings to be read in conjunction with all other consultants drawings and specs.									
Client	Proposed Development Haregate Hall, Leek			Scale	1:50	Size	A1	Drawn	AC	Checked	KJH	Date	08/02/21
StoneOak Holdings Ltd.				Status	PRELIMINARY								
Title Roaches View Roof Plan 'as proposed'				Job No	2051		Drawing No	AL71		Rev.			