




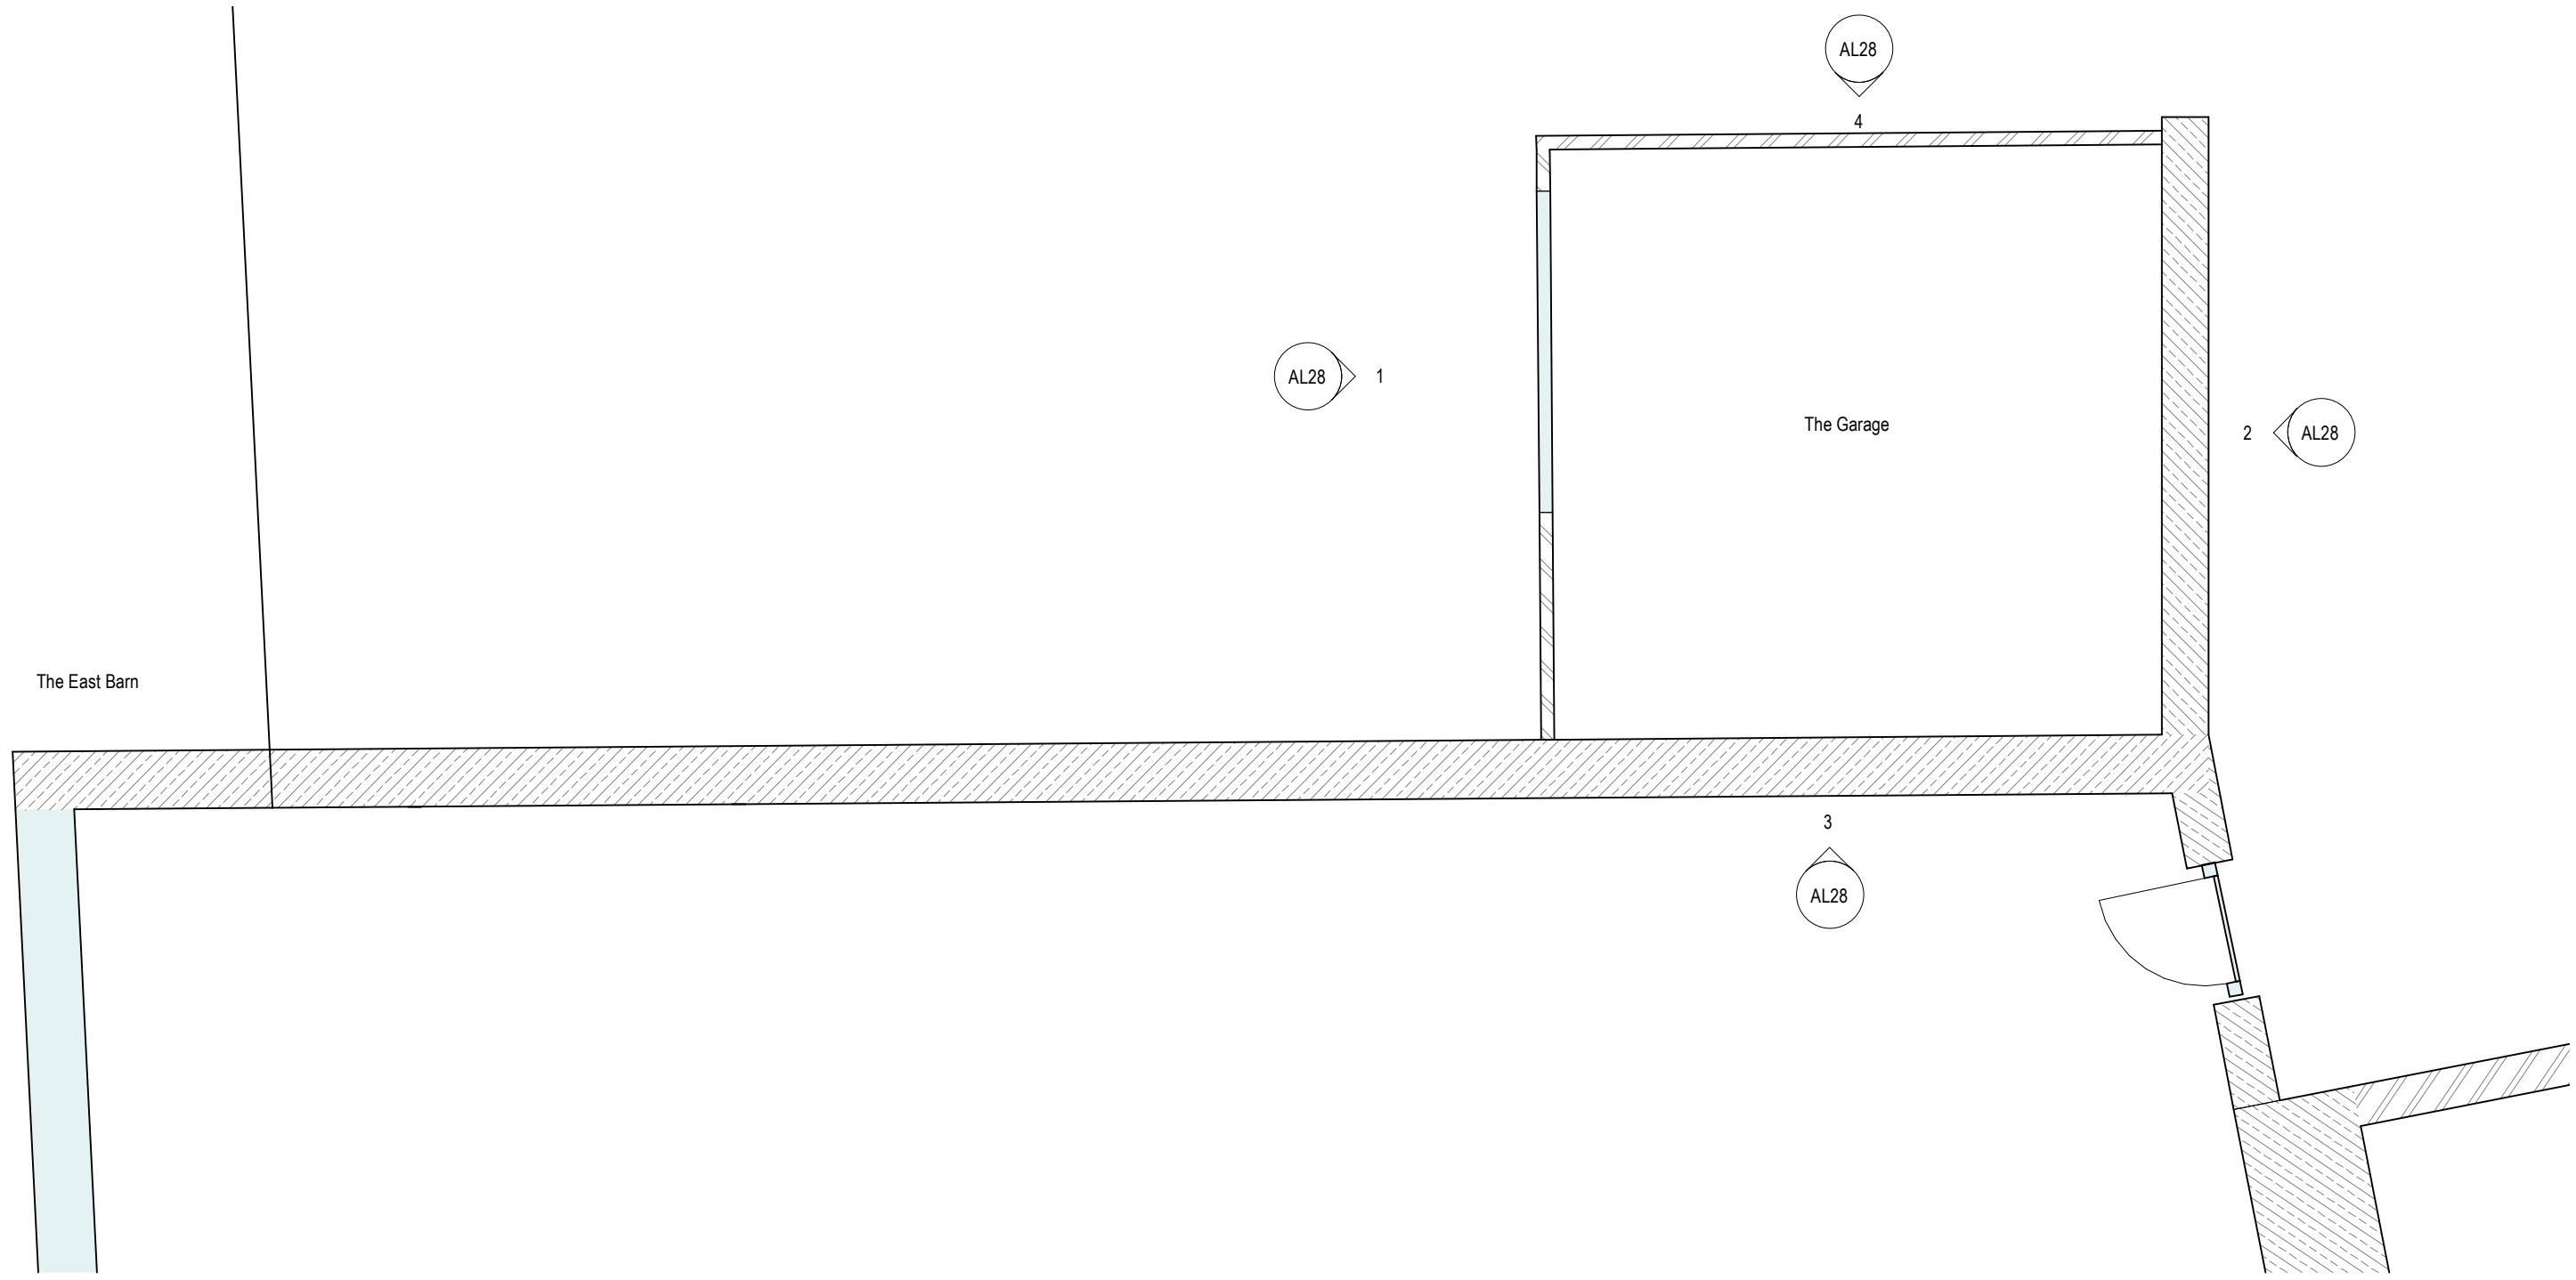


Ground Floor Plan

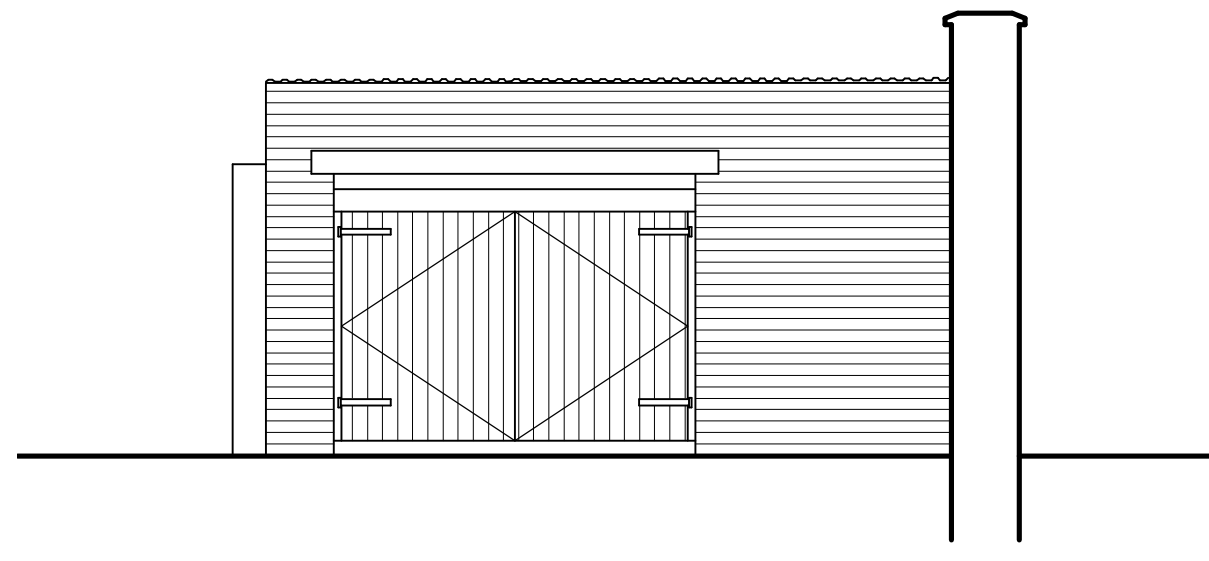


1 / West Elevation

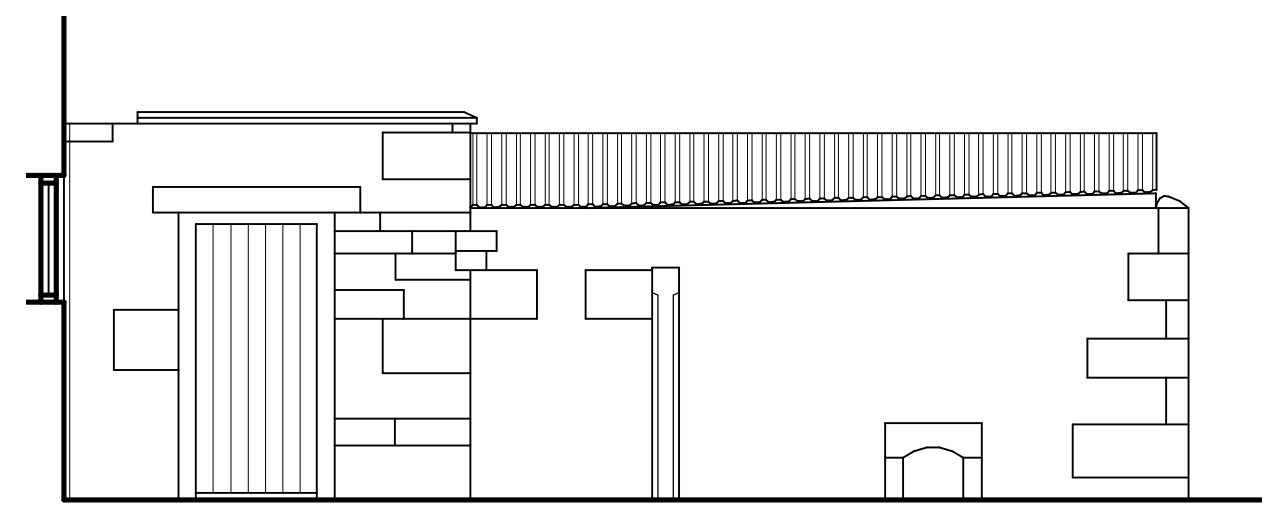

2 / East Elevation

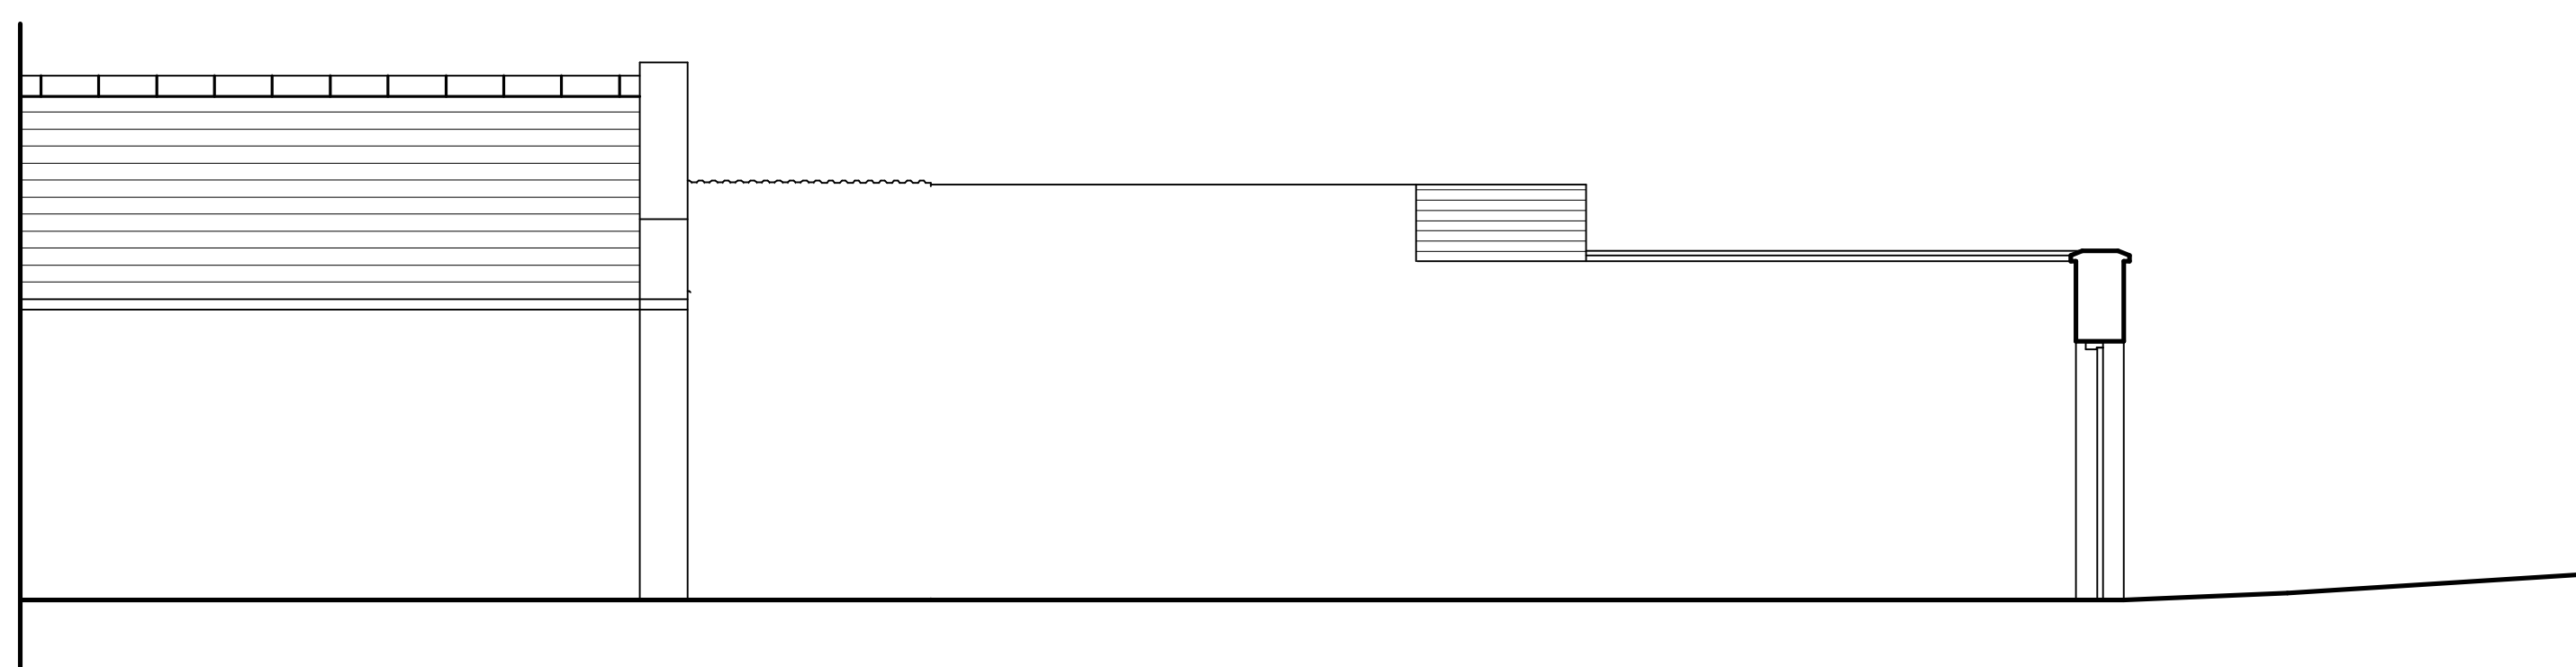

3 / South Elevation

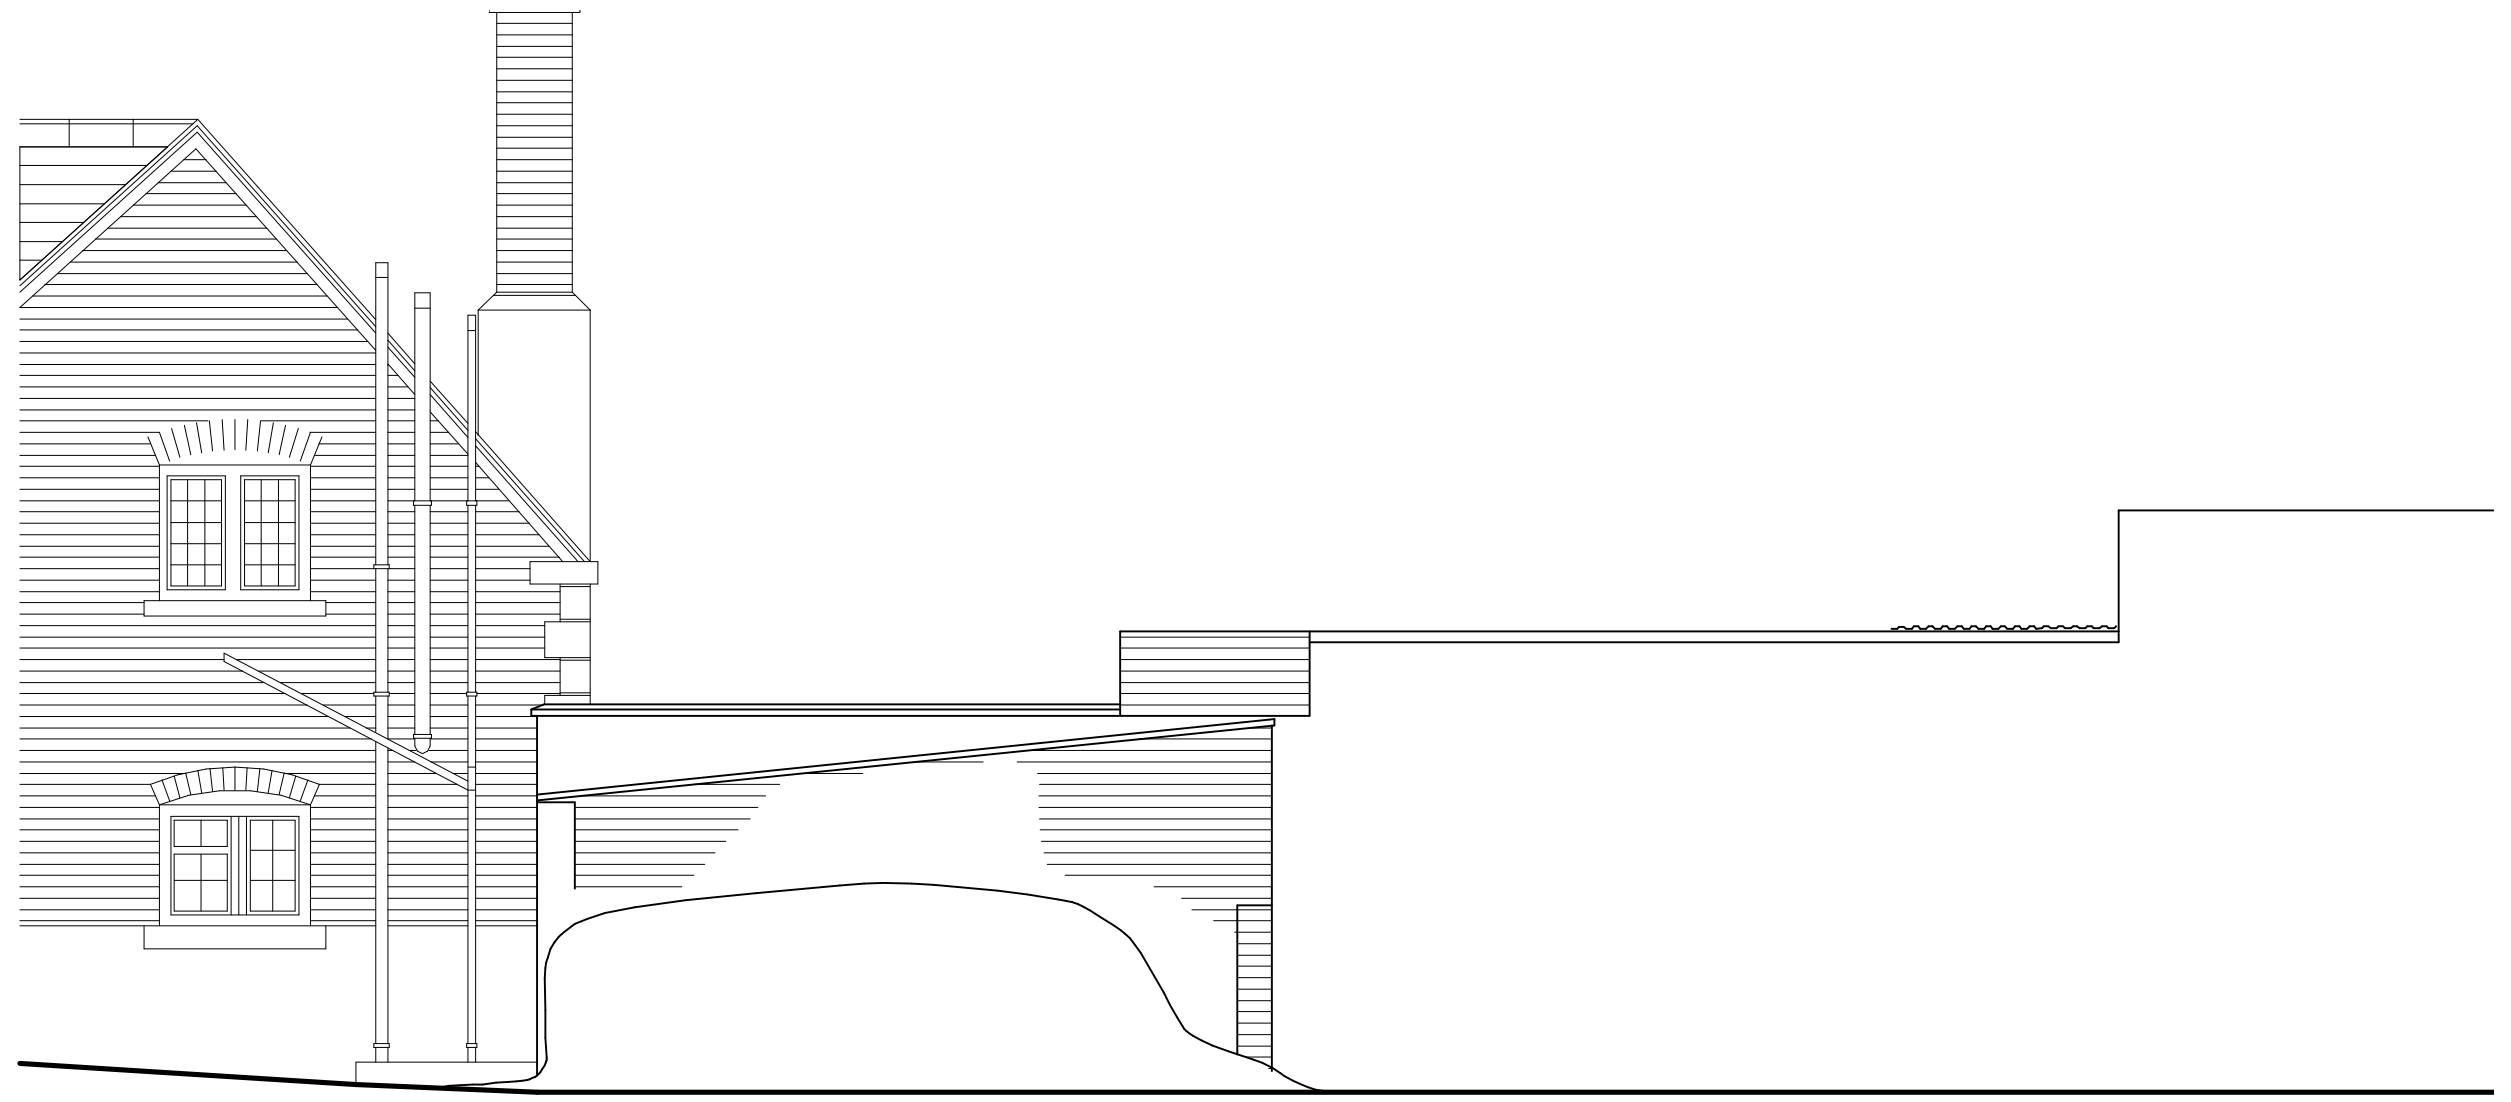

4 / North Elevation



Rev	Date	Drawn	Description					
ctd architects			Clerk Bank House Clerk Bank LEEK Staffordshire ST13 5HE t: 01538 373477 f: 01538 386503 e: info@ctdarchitects.co.uk w: www.ctdarchitects.co.uk	ctd architects © 2020 • This drawing is copyright. • All dimensions to be checked on site before proceeding. • Contractor must notify the architect of any discrepancies before proceeding. • Contractor to check/adjust dimensions of new work to suit existing conditions. Do not assume existing structure or details are plumb, square or level. • All drawings to be read in conjunction with all other consultants drawings and specs.				
Client			Project Proposed Development Haregate Hall, Leek	Scale 1 : 50	Size A1	Drawn EB	Check KJH	Date 12/07/21
StoneOak Holdings Ltd.			Title The Garage 'as existing'	Status 2051	PRELIMINARY		Drawing No AL28	Rev.