


353520N

353500N

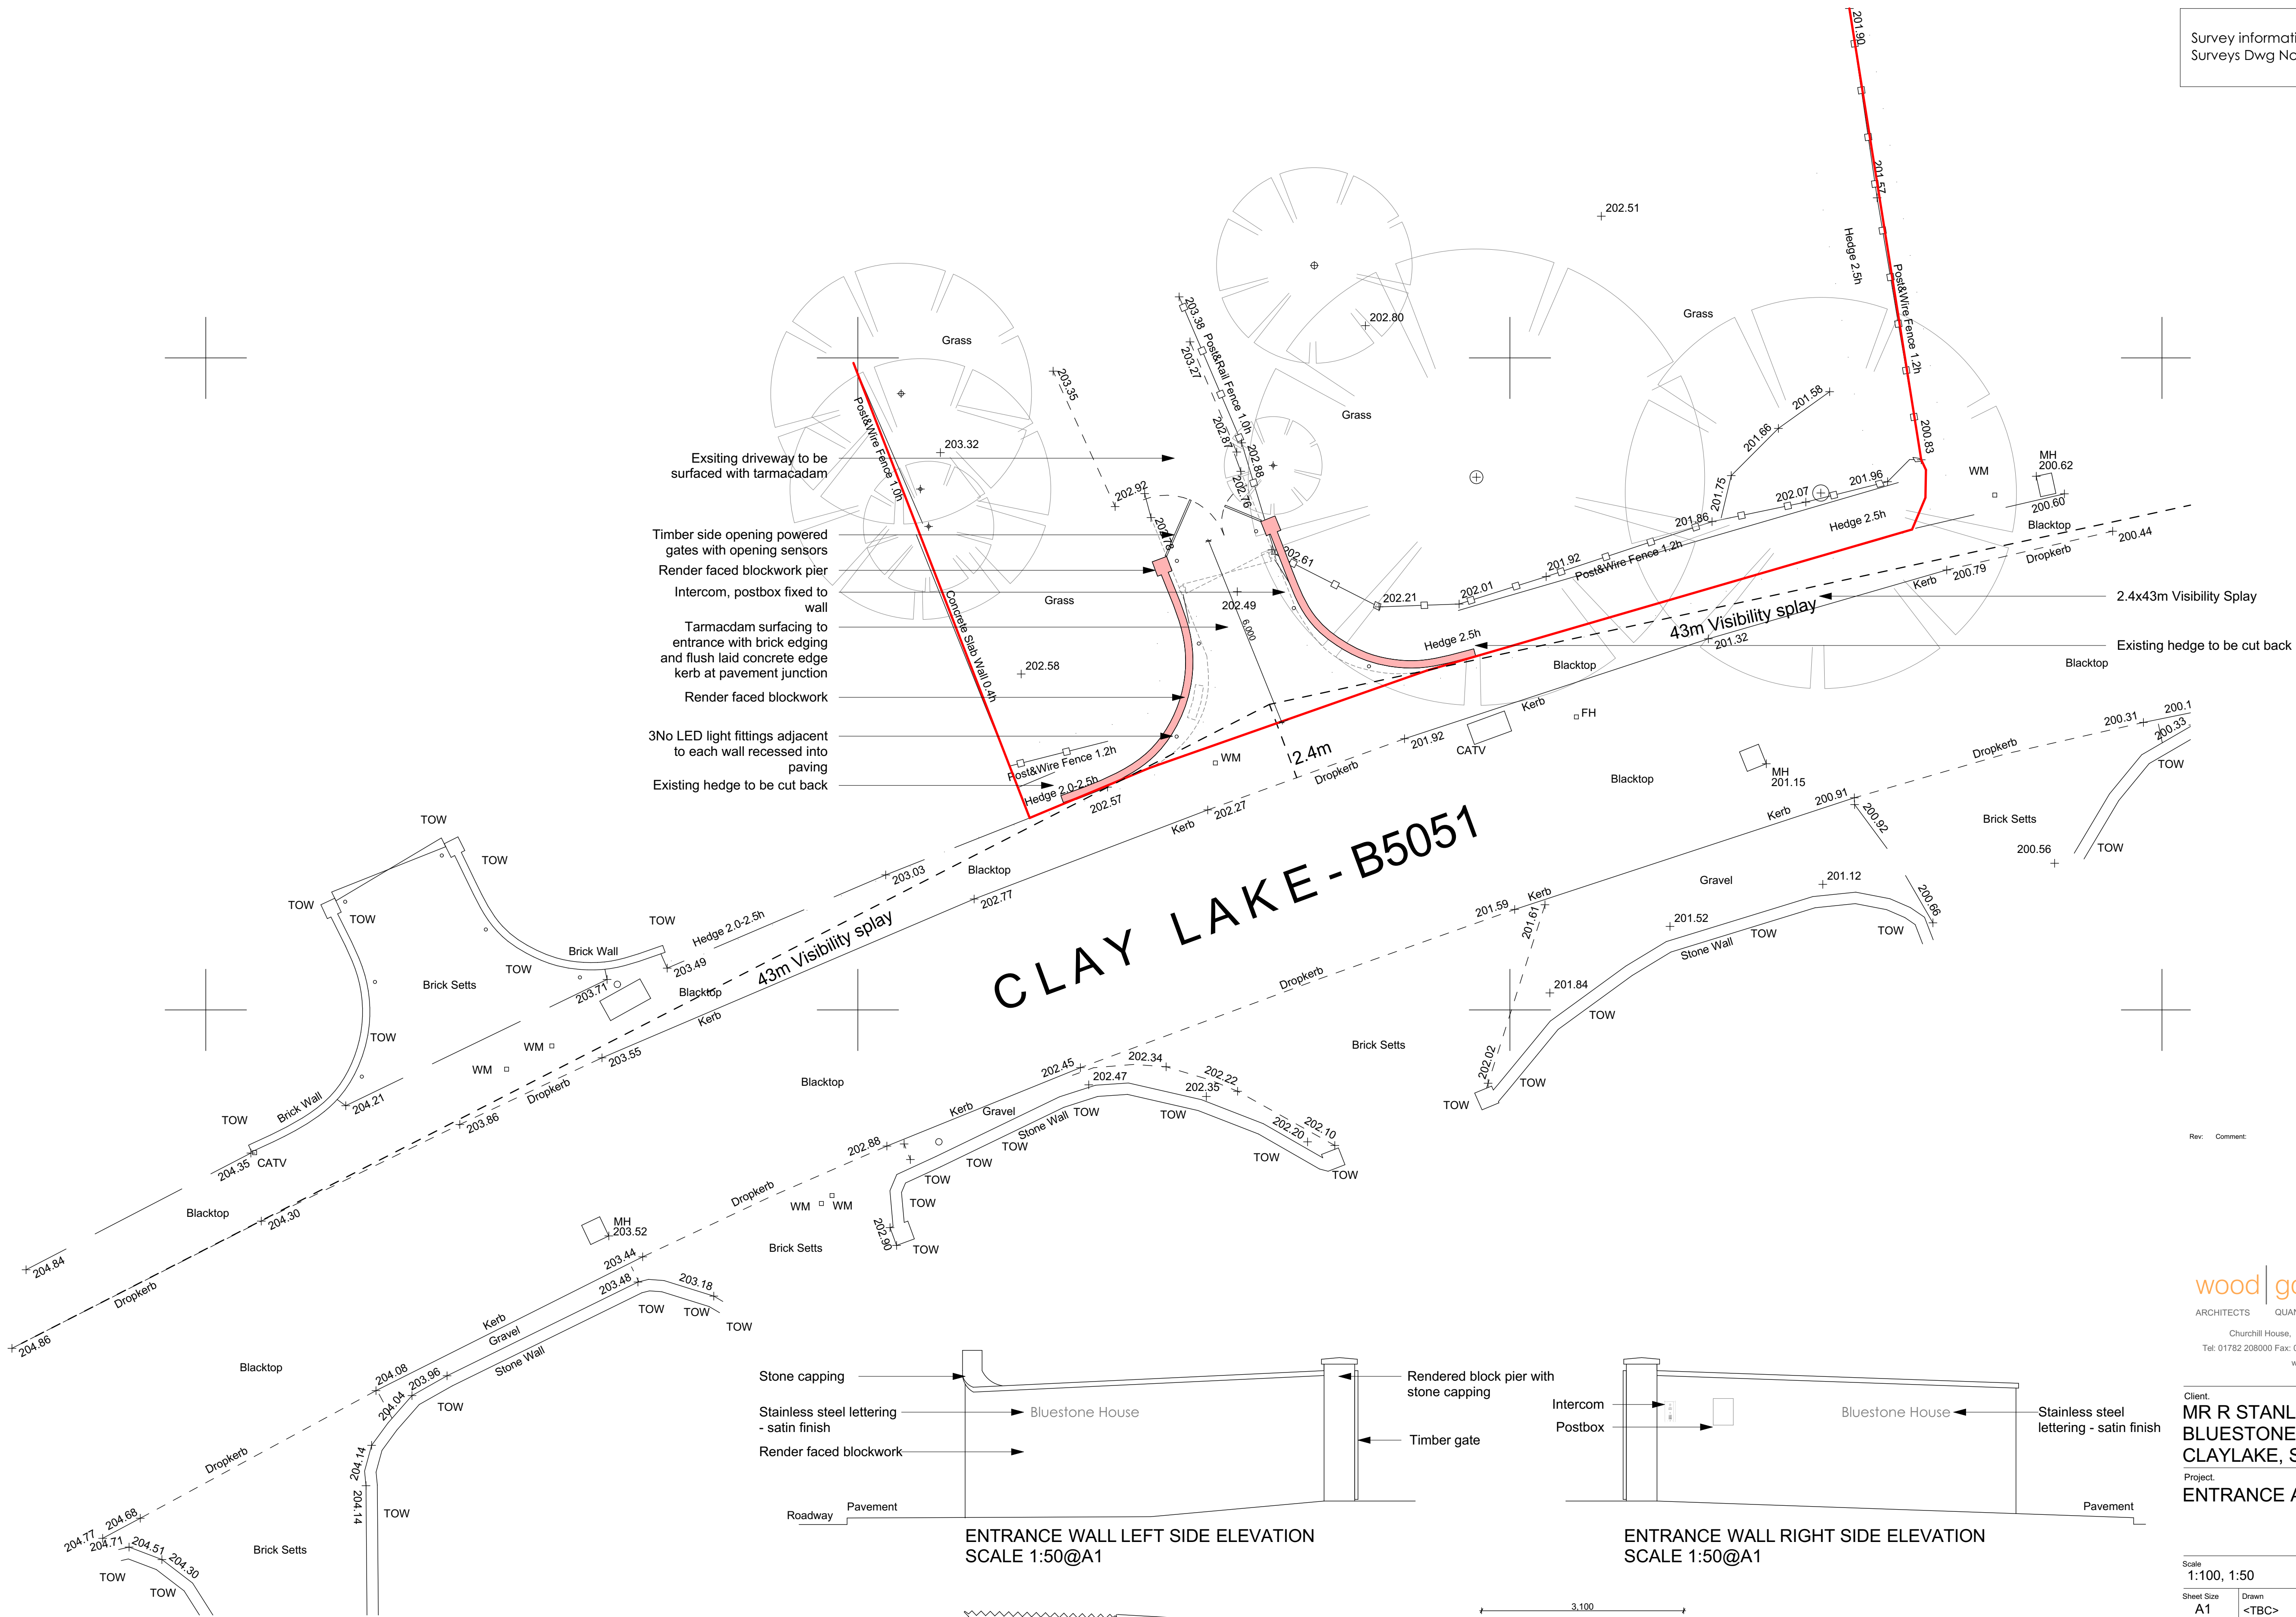

PROPOSED PLAN  
SCALE 1:100@A1

ENTRANCE WALL LEFT SIDE ELEVATION  
SCALE 1:50@A1

ENTRANCE WALL RIGHT SIDE ELEVATION  
SCALE 1:50@A1

ENTRANCE WALL FRONT ELEVATION  
SCALE 1:50@A1

Rev: Comment: Date: By:

wood | goldstraw | yorath  
ARCHITECTS QUANTITY SURVEYORS CDM CO-ORDINATORS  
Churchill House, Regent Road, Stoke on Trent, ST1 3RH.  
Tel: 01782 208000 Fax: 01782 208712 E-mail: info@woodgoldstraw.co.uk  
www.woodgoldstraw.co.uk

Client:  
**MR R STANLEY**  
**BLUESTONE HOUSE**  
**CLAYLAKE, STOKE ON TRENT**  
Project:  
**ENTRANCE ALTERATIONS**

Scale:  
1:100, 1:50  
Sheet Size:  
A1  
Drawn:  
<TBC>

Title:  
**PROPOSED PLAN &  
ELEVATIONS**

Drawing Number:  
**3062-03-04**  
/ (Revision)  
Revision ID

CAD file path:  
X:\0 PROJECTS\3062 Stanley, Rob\3062-03 Entrance Redesign\Design\Arch\CAD\Site and  
location.dgn  
Copyright: Wood Goldstraw Yorath LLP.  
Contractor are to check all dimensions on site and refer any discrepancies to the Architect immediately. This drawing has  
been prepared for planning purposes only and to the best of our knowledge the original digital document is accurate as the  
stated scale. However, we cannot accept liability for the accuracy of third party data (OS mapping, topographical survey  
information, etc) used in the production of this document which we have relied upon in good faith. Key dimensions are noted  
for reference and any further specific dimensional information can be provided upon request.