
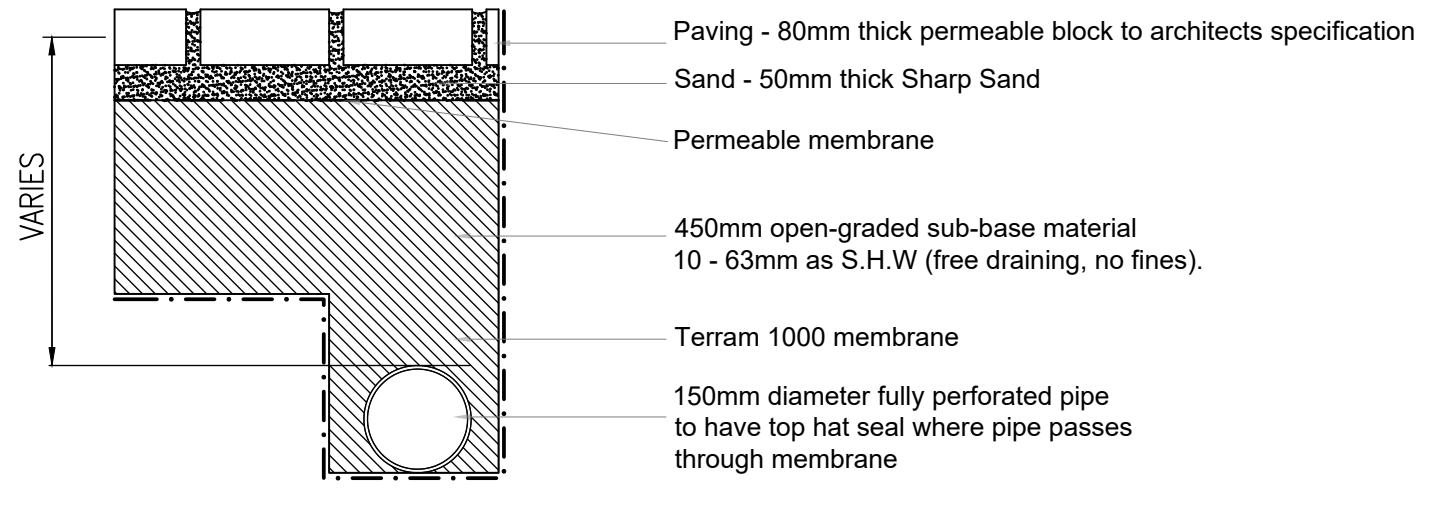


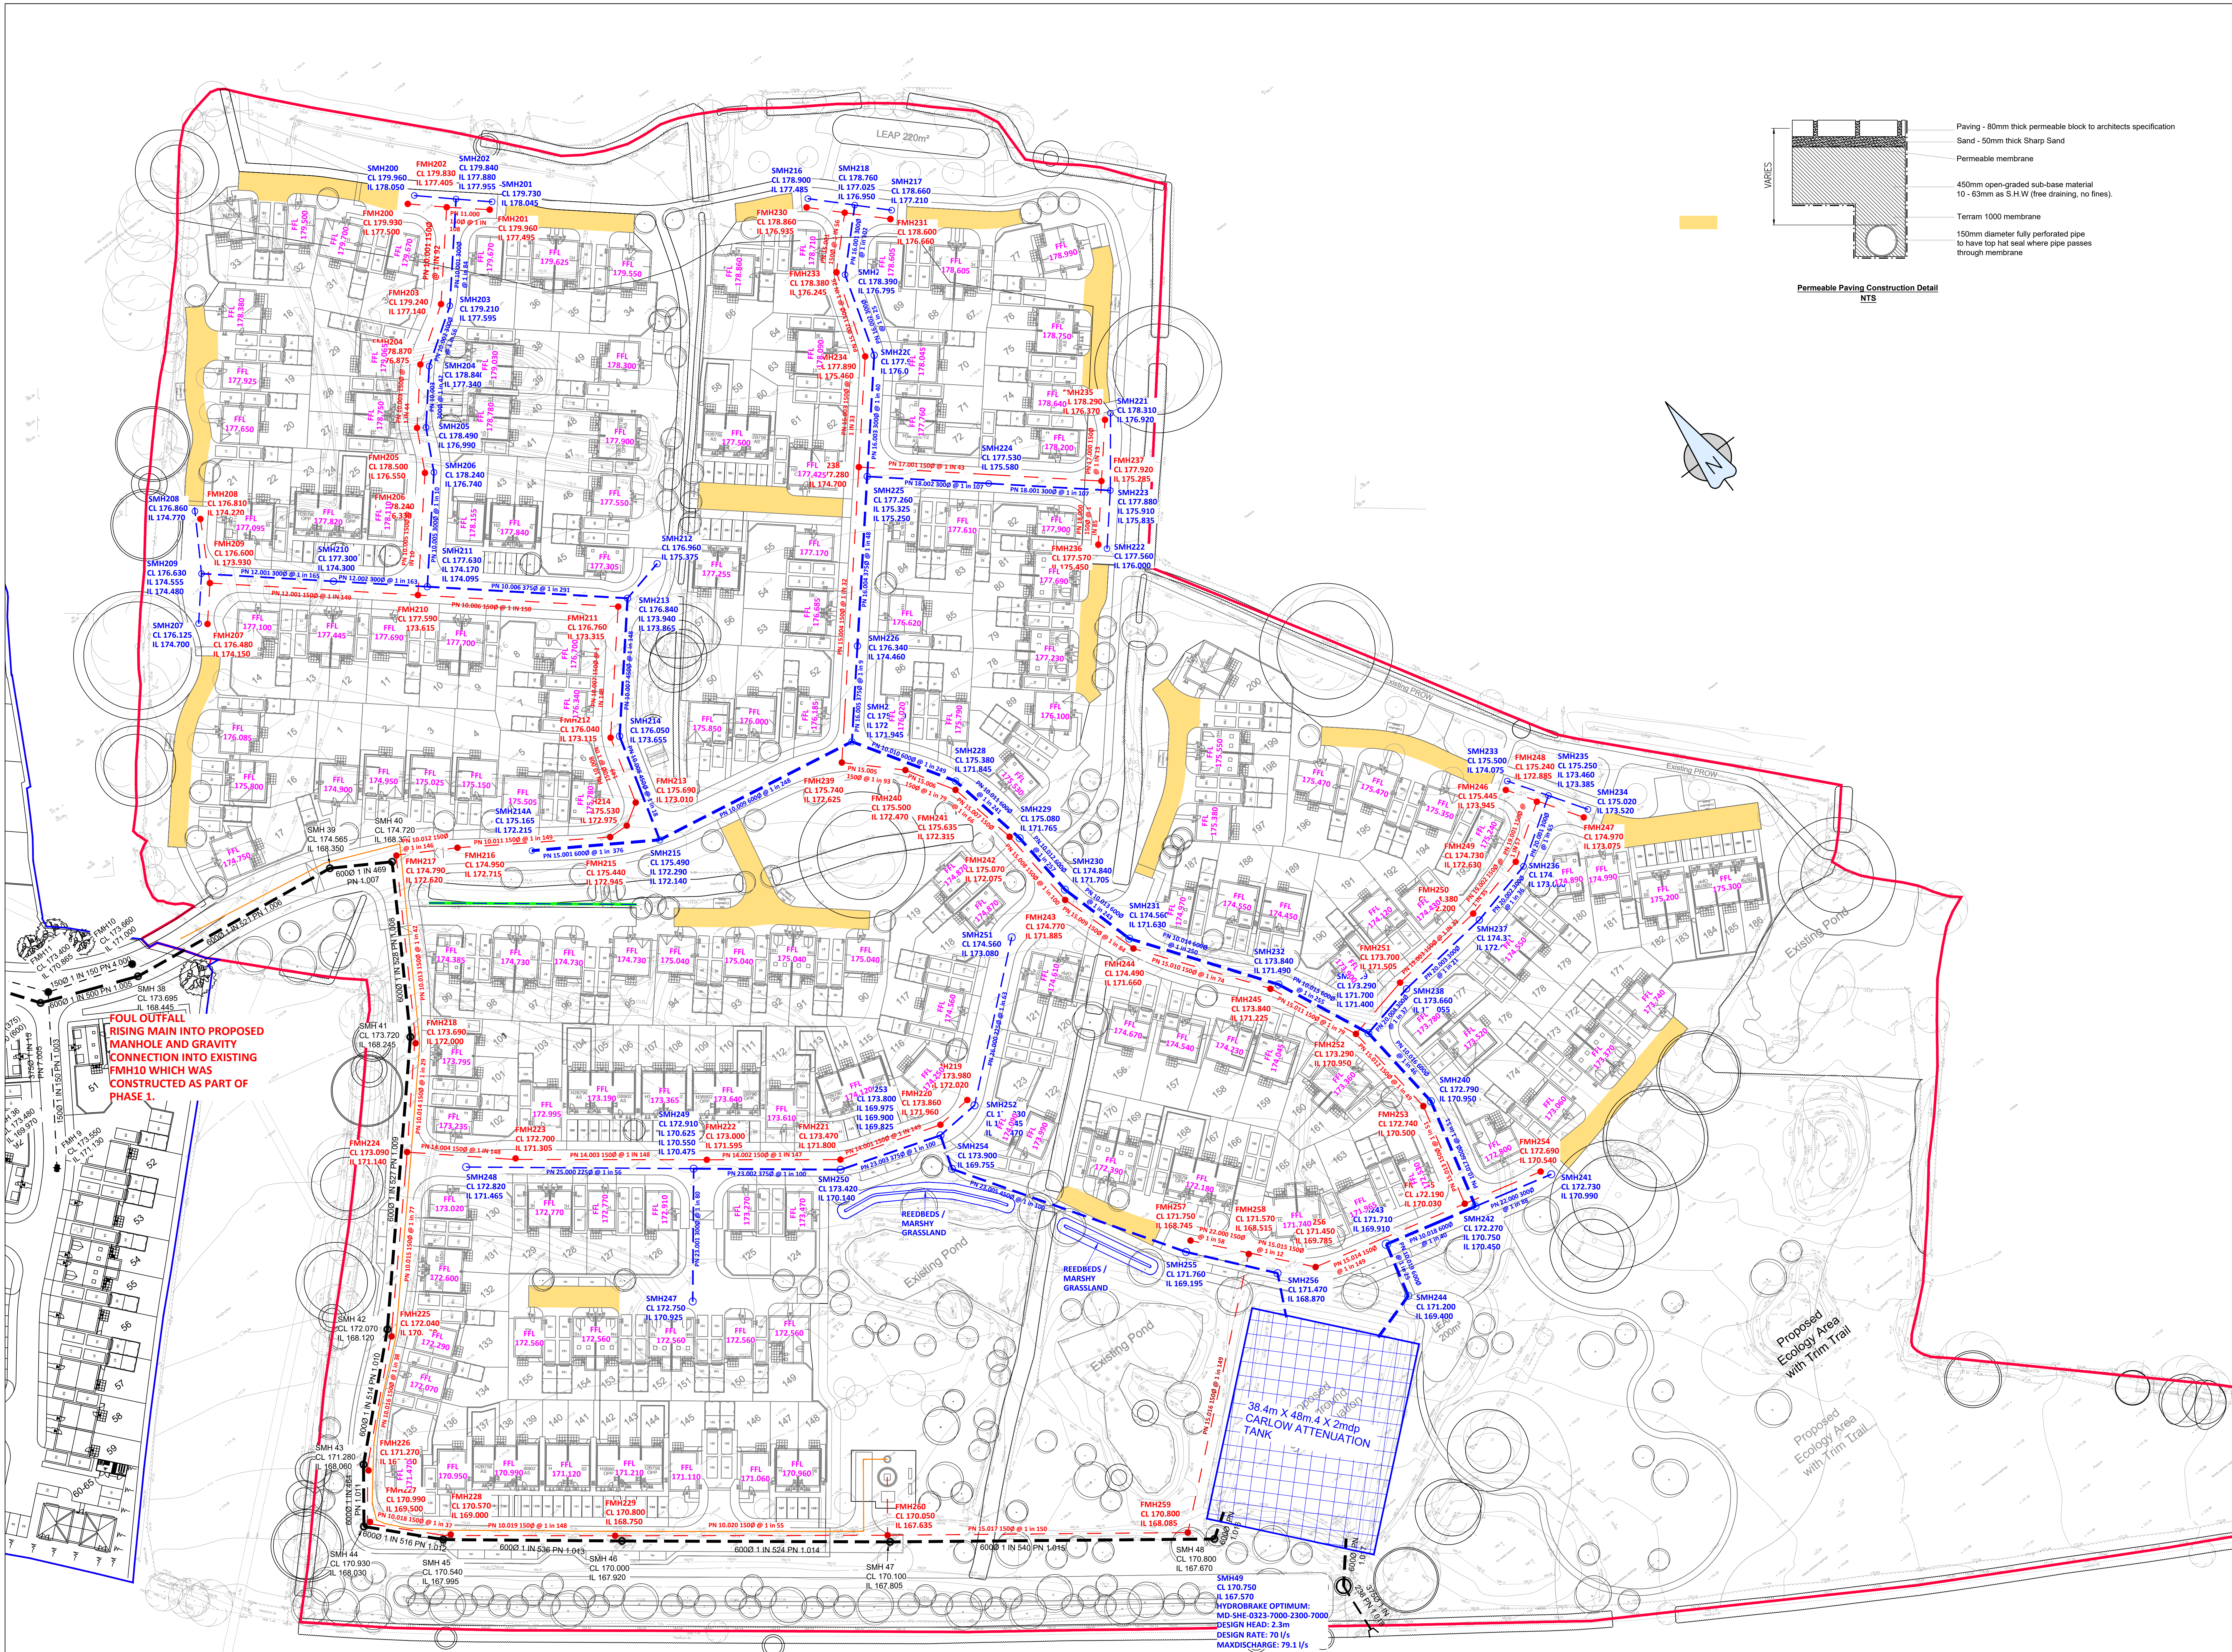

KEY

EXISTING STORM	---
PROPOSED STORM	---
EXISTING FOUL	---
PROPOSED FOUL	---
PROPOSED RISING MAIN	---
PROPOSED PERMEABLE PAVING	---
PROPOSED 5m (either side) DRAINAGE EASEMENT	---
PROPOSED FILTER DRAIN	---

FOR PLANNING

M	08/03/2022	F/L'S UPDATED TO SUIT DETAILED DESIGN.	JH	GL
L	01/03/2022	AMENDED TO SUIT PLANNING COMMENTS.	JH	GL
K	09/02/2022	AMENDED TO SUIT LFA COMMENTS.	JH	GL
J	32/01/2021	PERMEABLE PAVING DETAIL ADDED.	JT	GL
I	xx/xx/xxxx	REVISION NOT USED.	JH	GL
H	17/11/2021	UPDATED TO SUIT LATEST PROPOSALS.	JH	GL
G	33/09/2021	AMENDED TO SUIT DRAINAGE MODELING.	JH	GL
F	23/06/2021	AMENDED TO SUIT PLANNING CONSULTANTS COMMENTS.	JH	GL
E	17/06/2021	AMENDED TO SUIT ST MOONEN COMMENTS.	JH	GL
D	11/06/2021	SCHEMATIC FOUL DRAINAGE ADDED.	JH	GL
C	04/06/2021	LAYOUT UPDATED.	JH	GL
B	28/05/2021	UPDATED TO SUIT AMENDED LAYOUT.	JH	GL
A	XX/01/2021	UPDATED TO SUIT AMENDED LAYOUT.	JH	GL
---	02/12/2020	FIRST ISSUE.	JH	GL
Rev	Date	Description	By	Chkd

Project Title
**BLYTHE VALE, BLYTHE BRIDGE
PHASE 2**

Drawing Title
SCHEMATIC DRAINAGE PLAN

R9074 - BML - 21 - 00 - DR - C - 0104

Client Project # / Originator / Creation Year / Level / Info Type / Discipline / Drawing #

Drawn by	JH	Checked by	GL	Project Engineer	GL
Date	DEC 2020	Scale @ A0	1 : 500	Project No.	13051
				Rev	M

BAYNHAM MEIKLE
Consulting Structural & Civil Engineers

8 Meadow Road, Edgbaston, Birmingham B15 8RU
Tel: 0121 434 4100 Fax: 0121 434 4073 Email: admin@bnp.co.uk

