




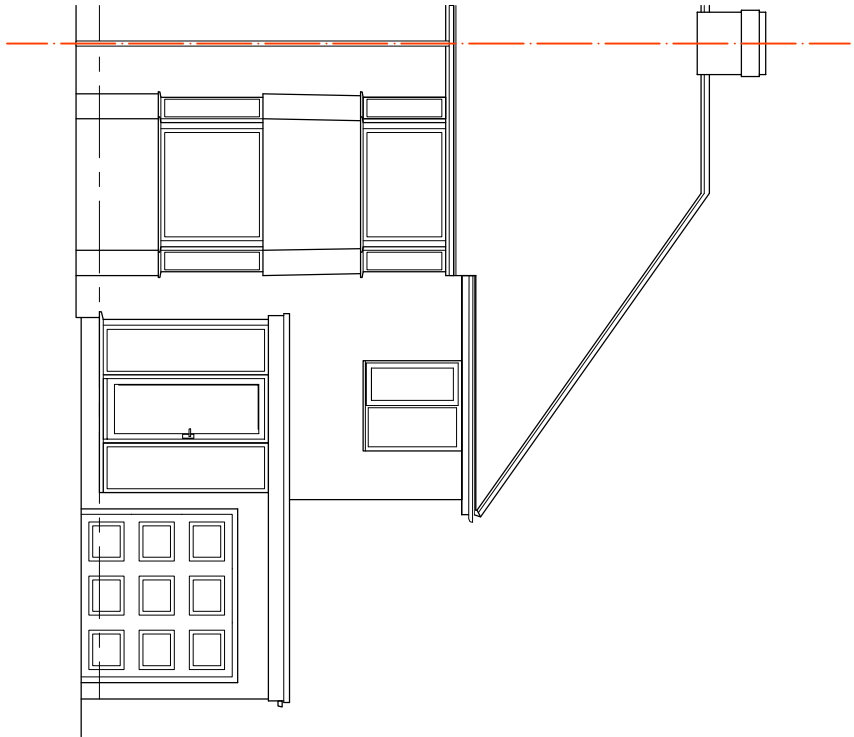


Existing Front Elevation

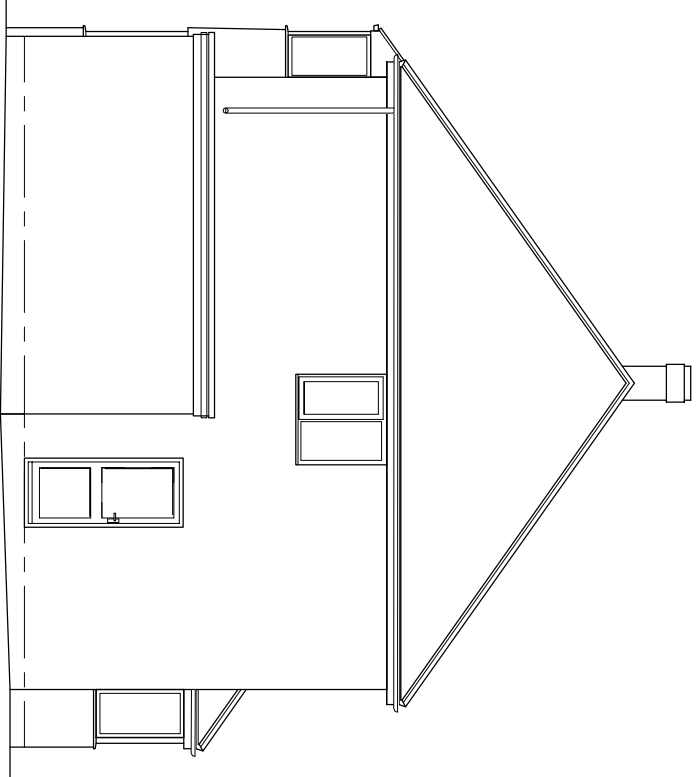


Existing Side Elevation

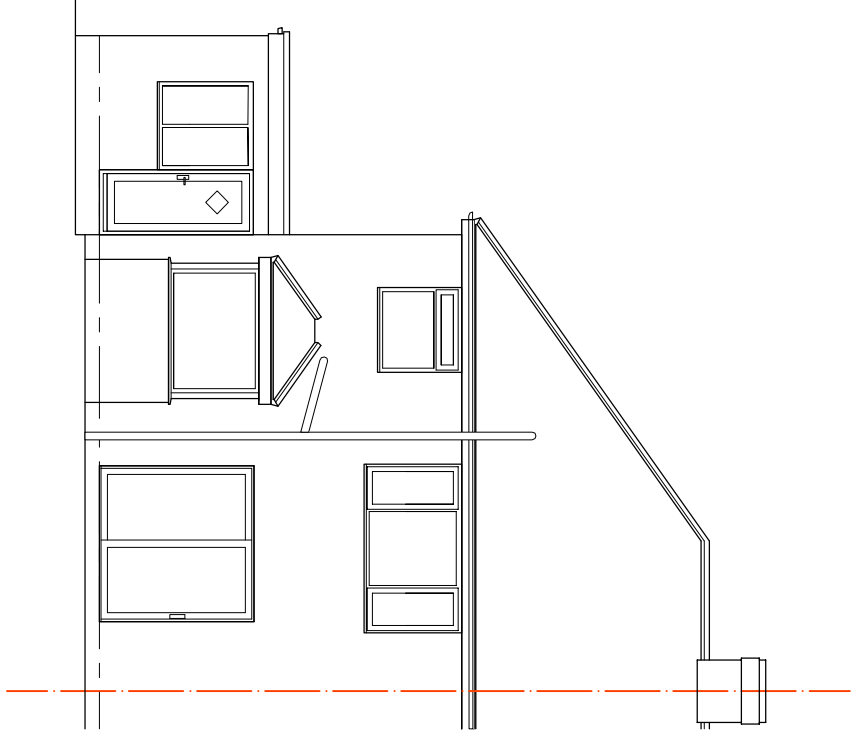


Existing Rear Elevation

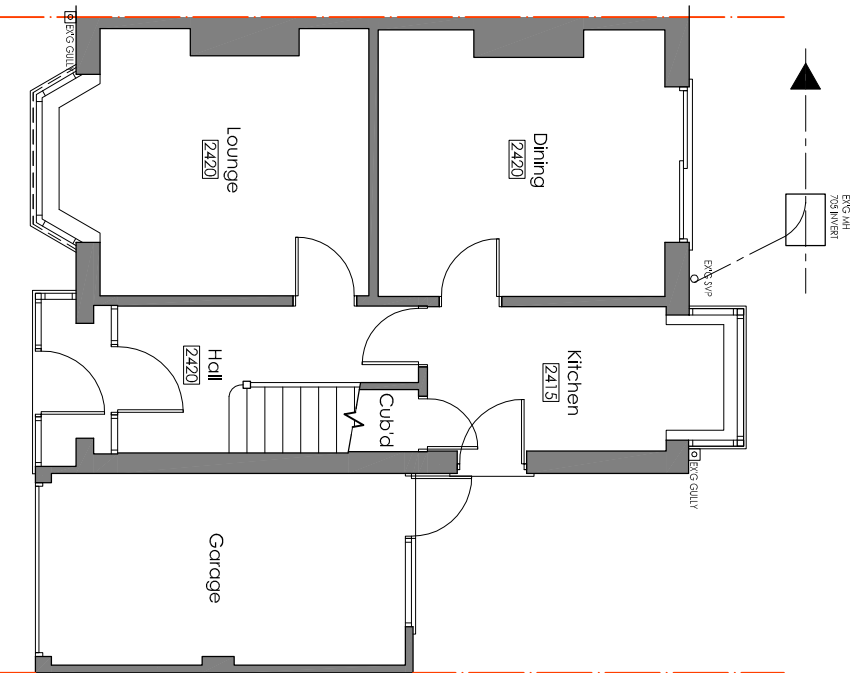


Existing Ground Floor Plan

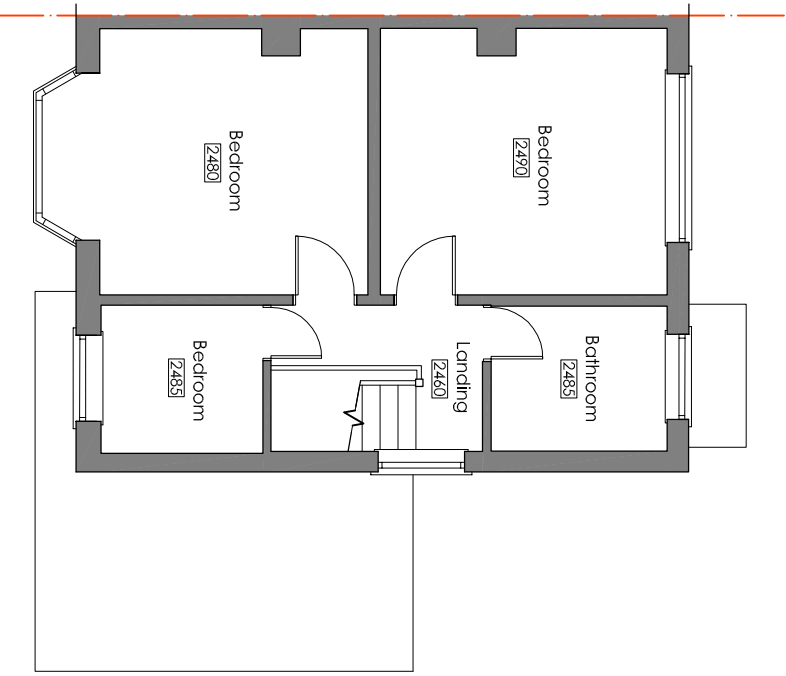


Existing First Floor Plan

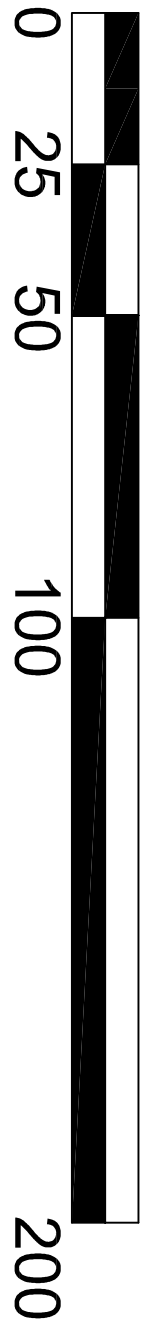


SCALE BAR 1:1250

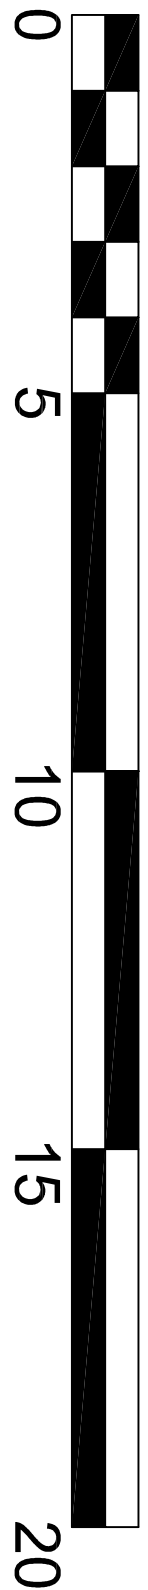


SCALE BAR 1:100

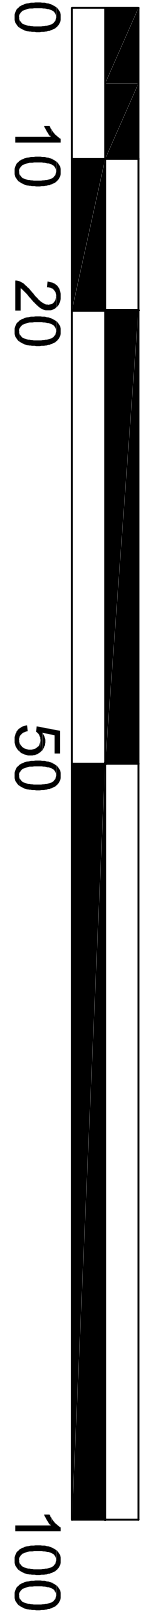


SCALE BAR 1:500

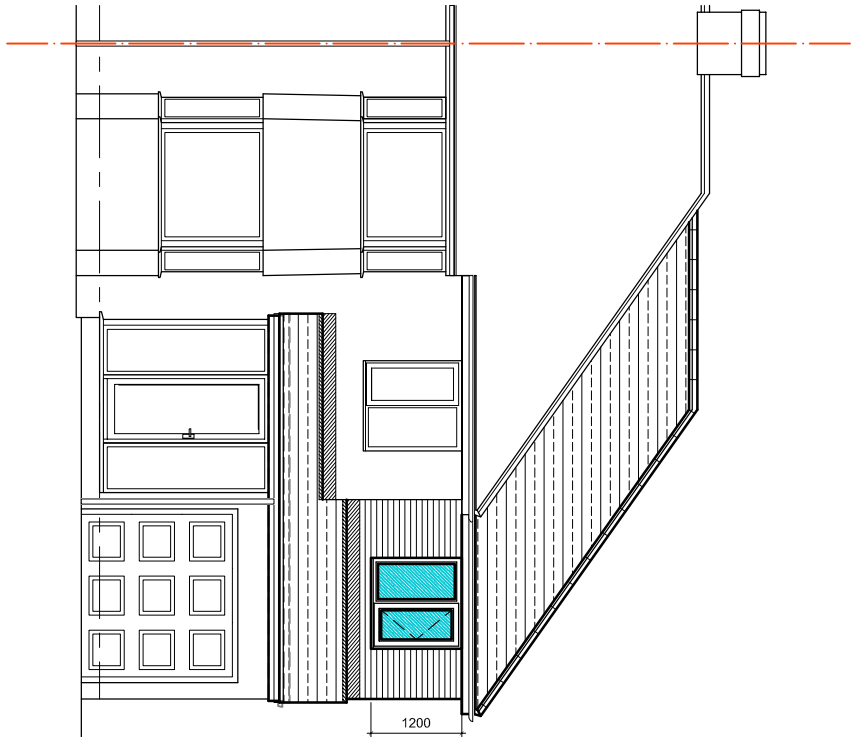


Proposed Front Elevation

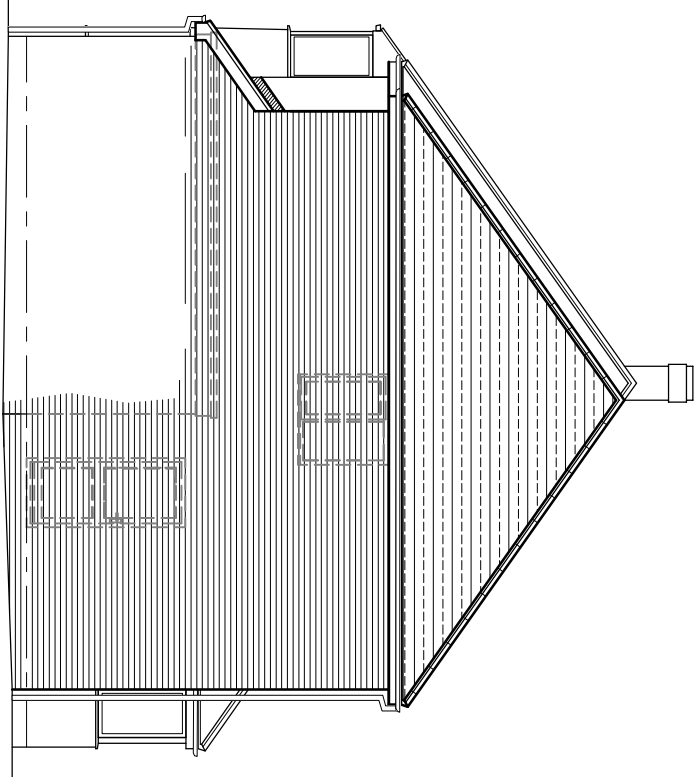


Proposed Side Elevation

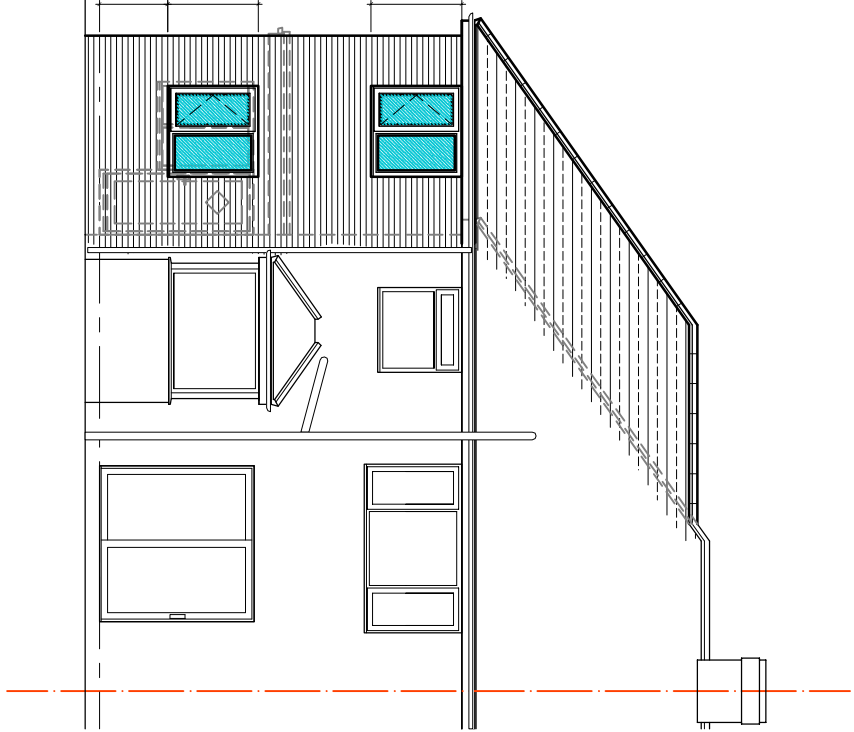

Proposed Rear Elevation

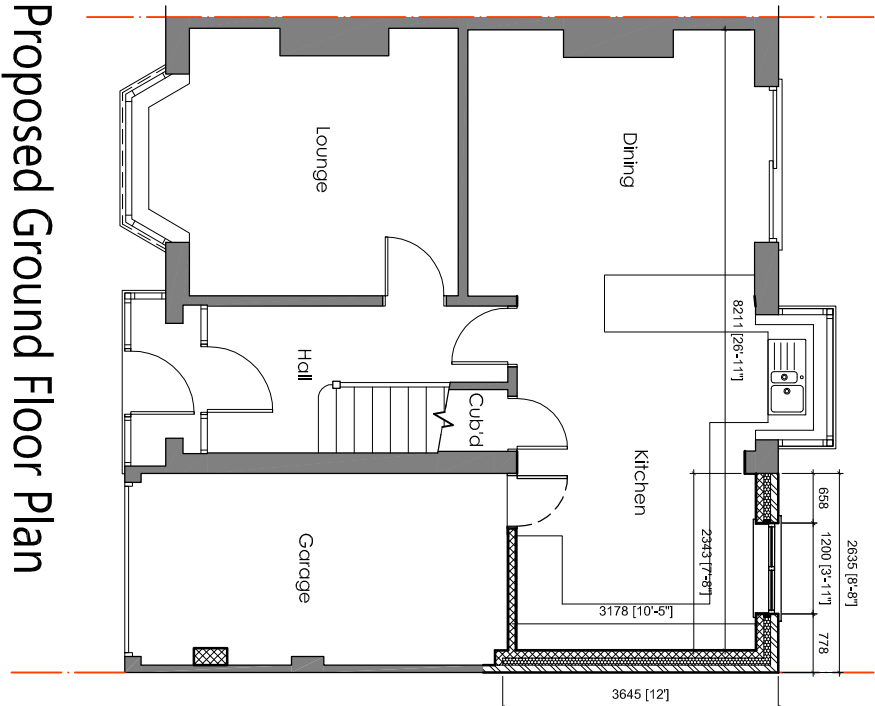

Proposed Ground Floor Plan

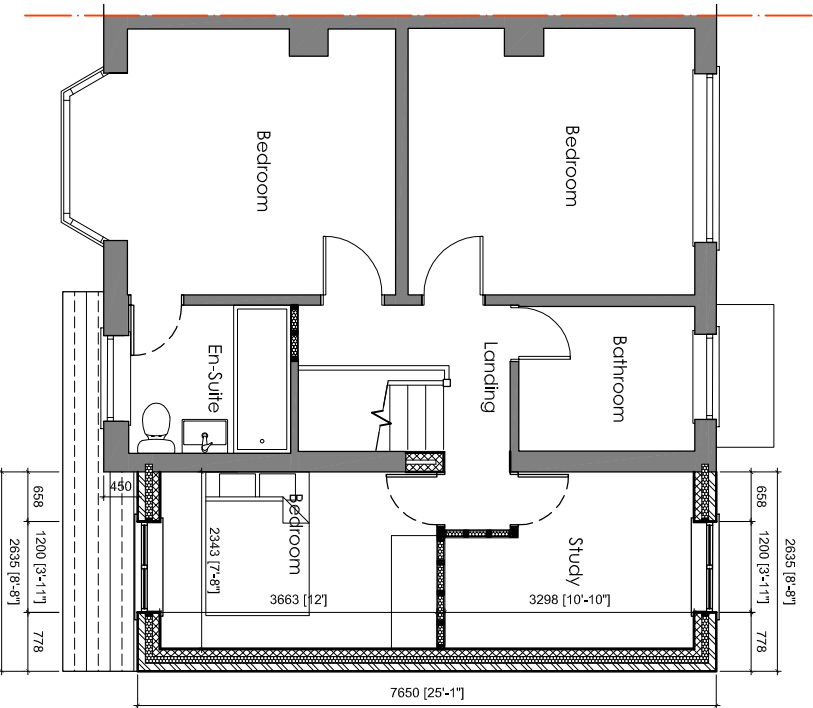


Proposed First Floor Plan




Proposed Parking Plan - 1:100



Block Plan 1:500

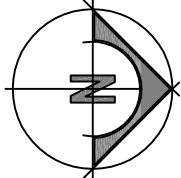

Location Plan 1:1250

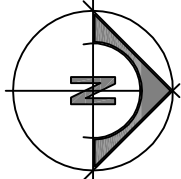

|   |                  |           |                     |       |
|---|------------------|-----------|---------------------|-------|
| A.   |                  | AC        | Parking Plan added. | 09/03 |
| Rev:   | Drawn:           | Comments: |                     | Date: |
| CLIENT: M. Naismith   |                  |           |                     |       |
| Site: 112 Heath Ave, Werrington, Stoke-on-Trent, Staffordshire, United Kingdom, ST9 0HU   |                  |           |                     |       |
| Project: Proposed two-storey extension to side to form additional Bedroom, Kitchen and WC.   |                  |           |                     |       |
| Date:   | Scale @ A1:      |           |                     |       |
| January 2022   | 1:100            |           |                     |       |
| Drawing No:   | Drawing Title:   |           | Revision:           |       |
| 1/7/4/21   | Planning Drawing |           | A                   |       |
| Dimensions only are to be taken from this drawing. All contractors must visit the site and be responsible for taking and checking all dimensions relative to their work. To be read in conjunction with other specialist drawings and documentation. |                  |           |                     |       |