



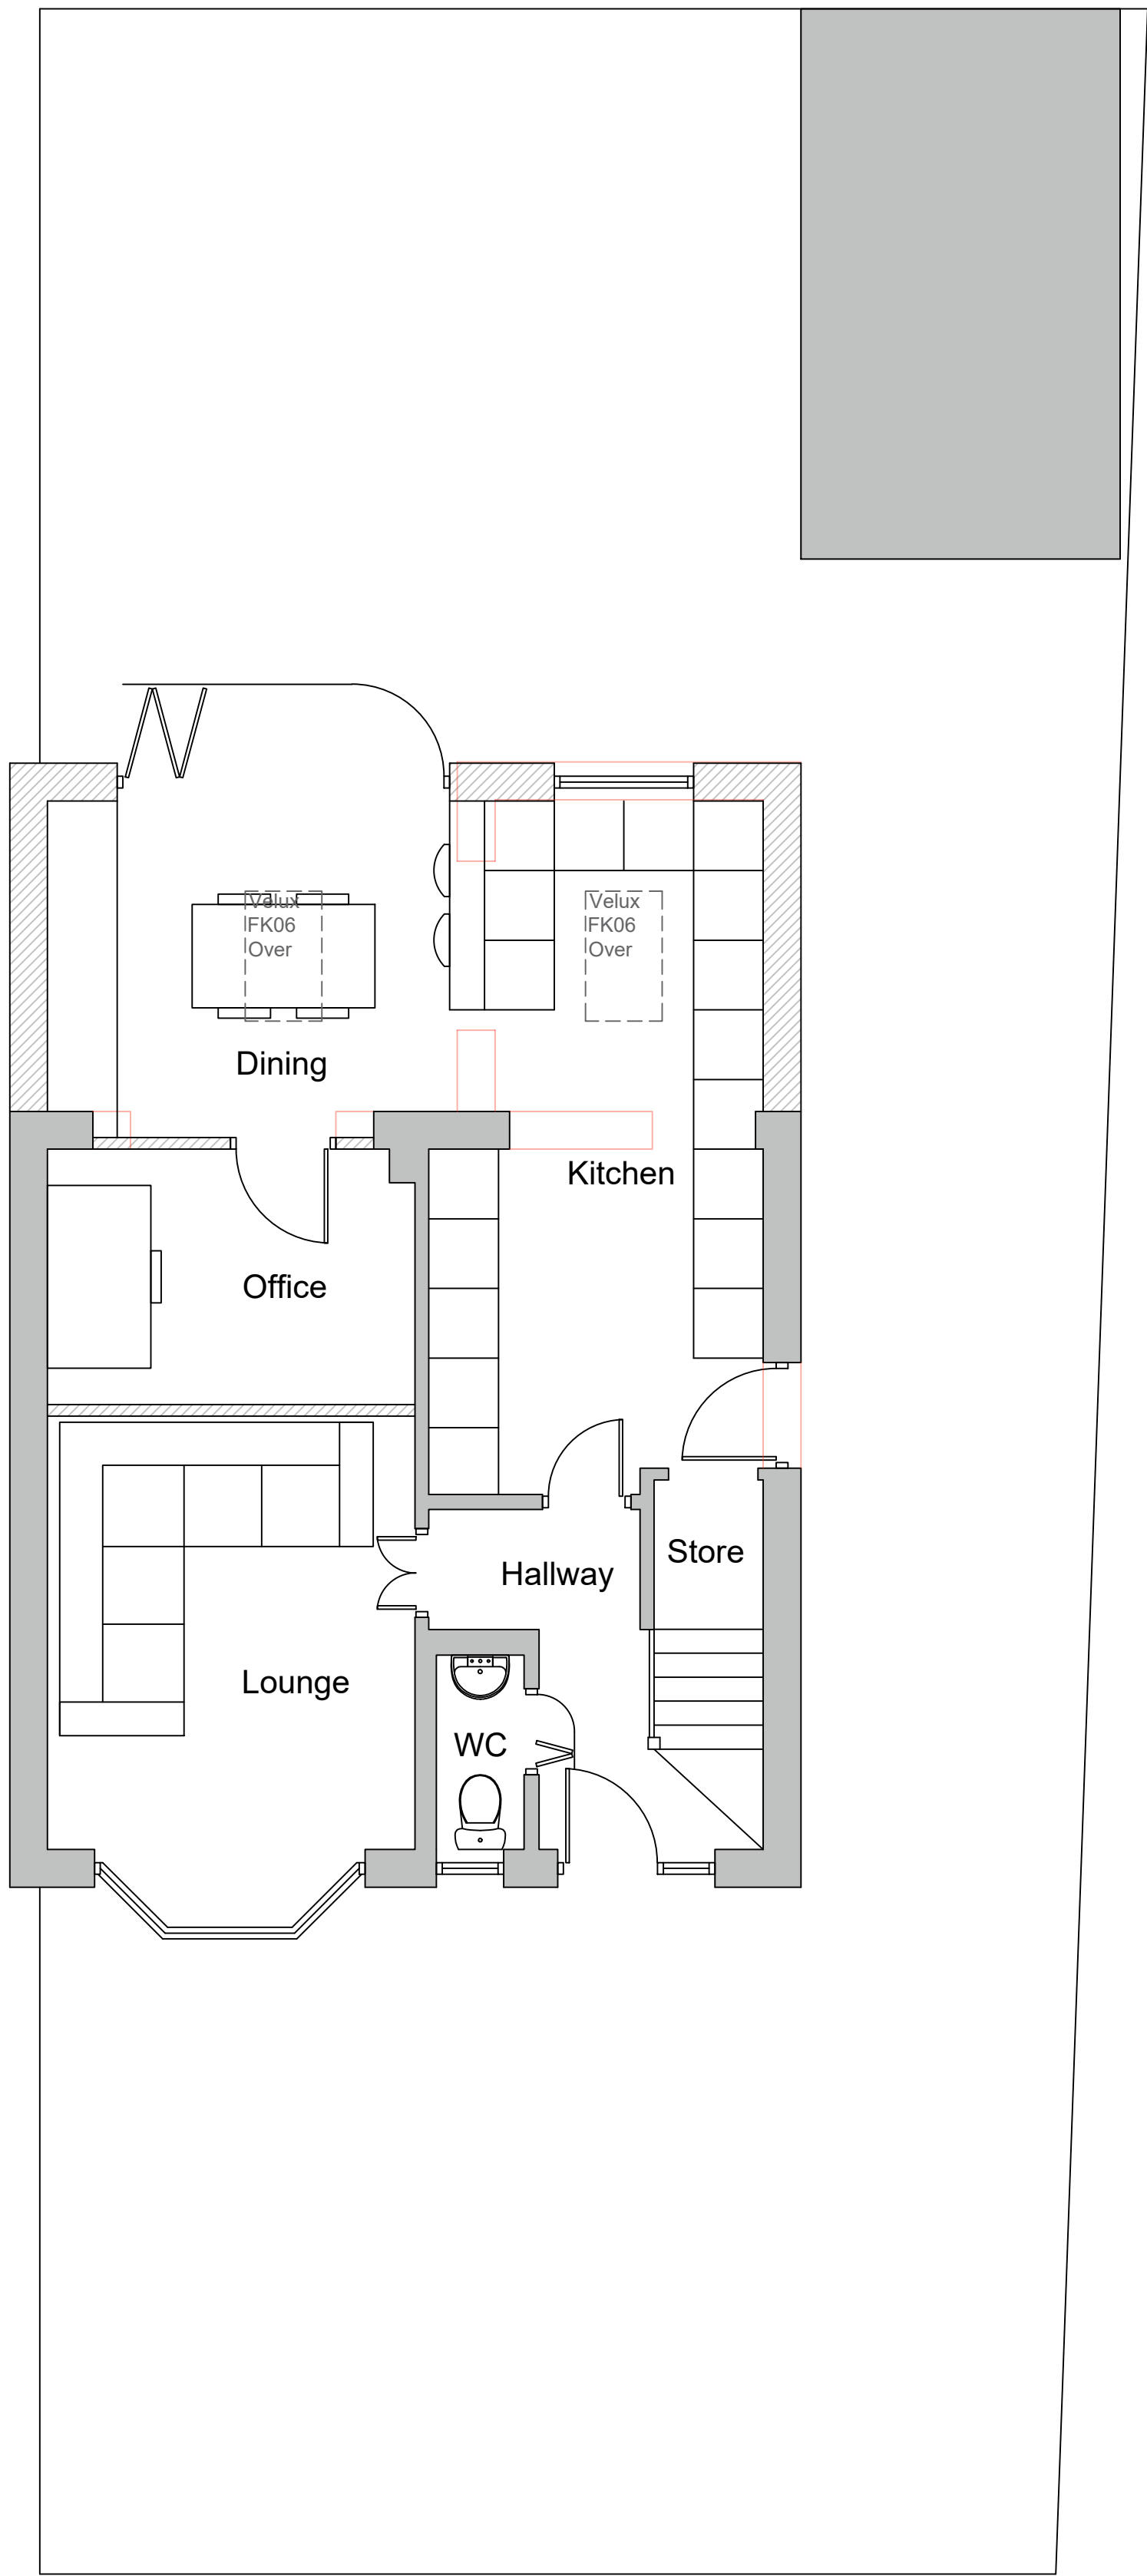

Proposed Ground Floor and Site Plan
1:50 Scale @ A1

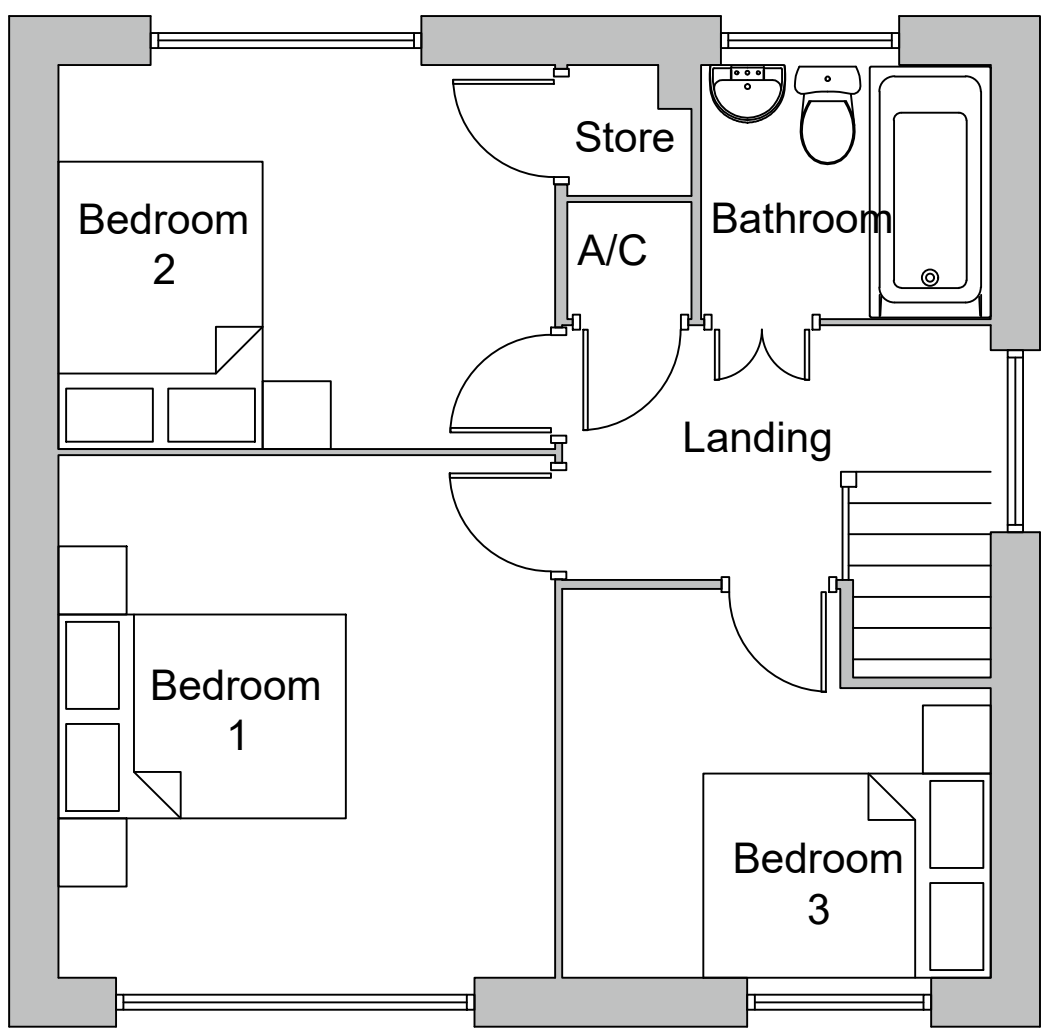


Proposed First Floor Plan (Unaltered)
1:50 Scale @ A1




Proposed Front / North-East Elevation
1:50 Scale @ A1



Proposed Rear / South-West Elevation
1:50 Scale @ A1

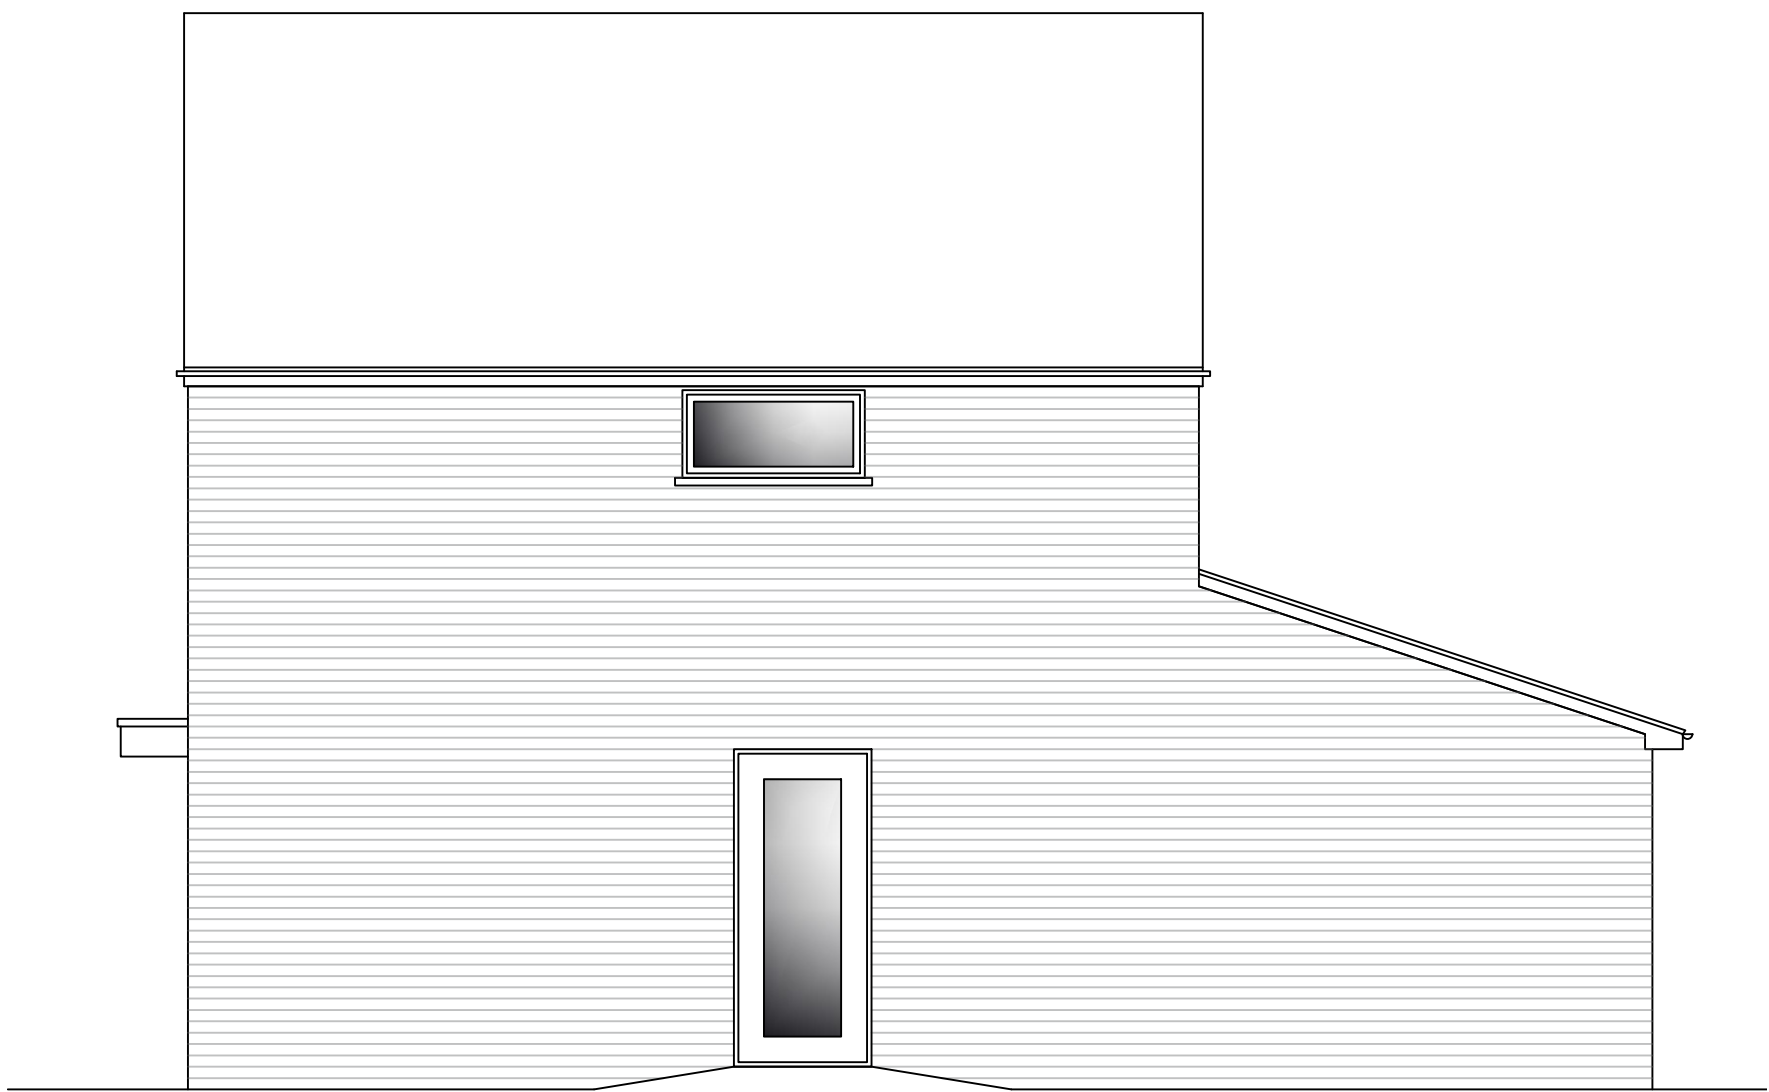

Proposed Side / North-West Elevation
1:50 Scale @ A1

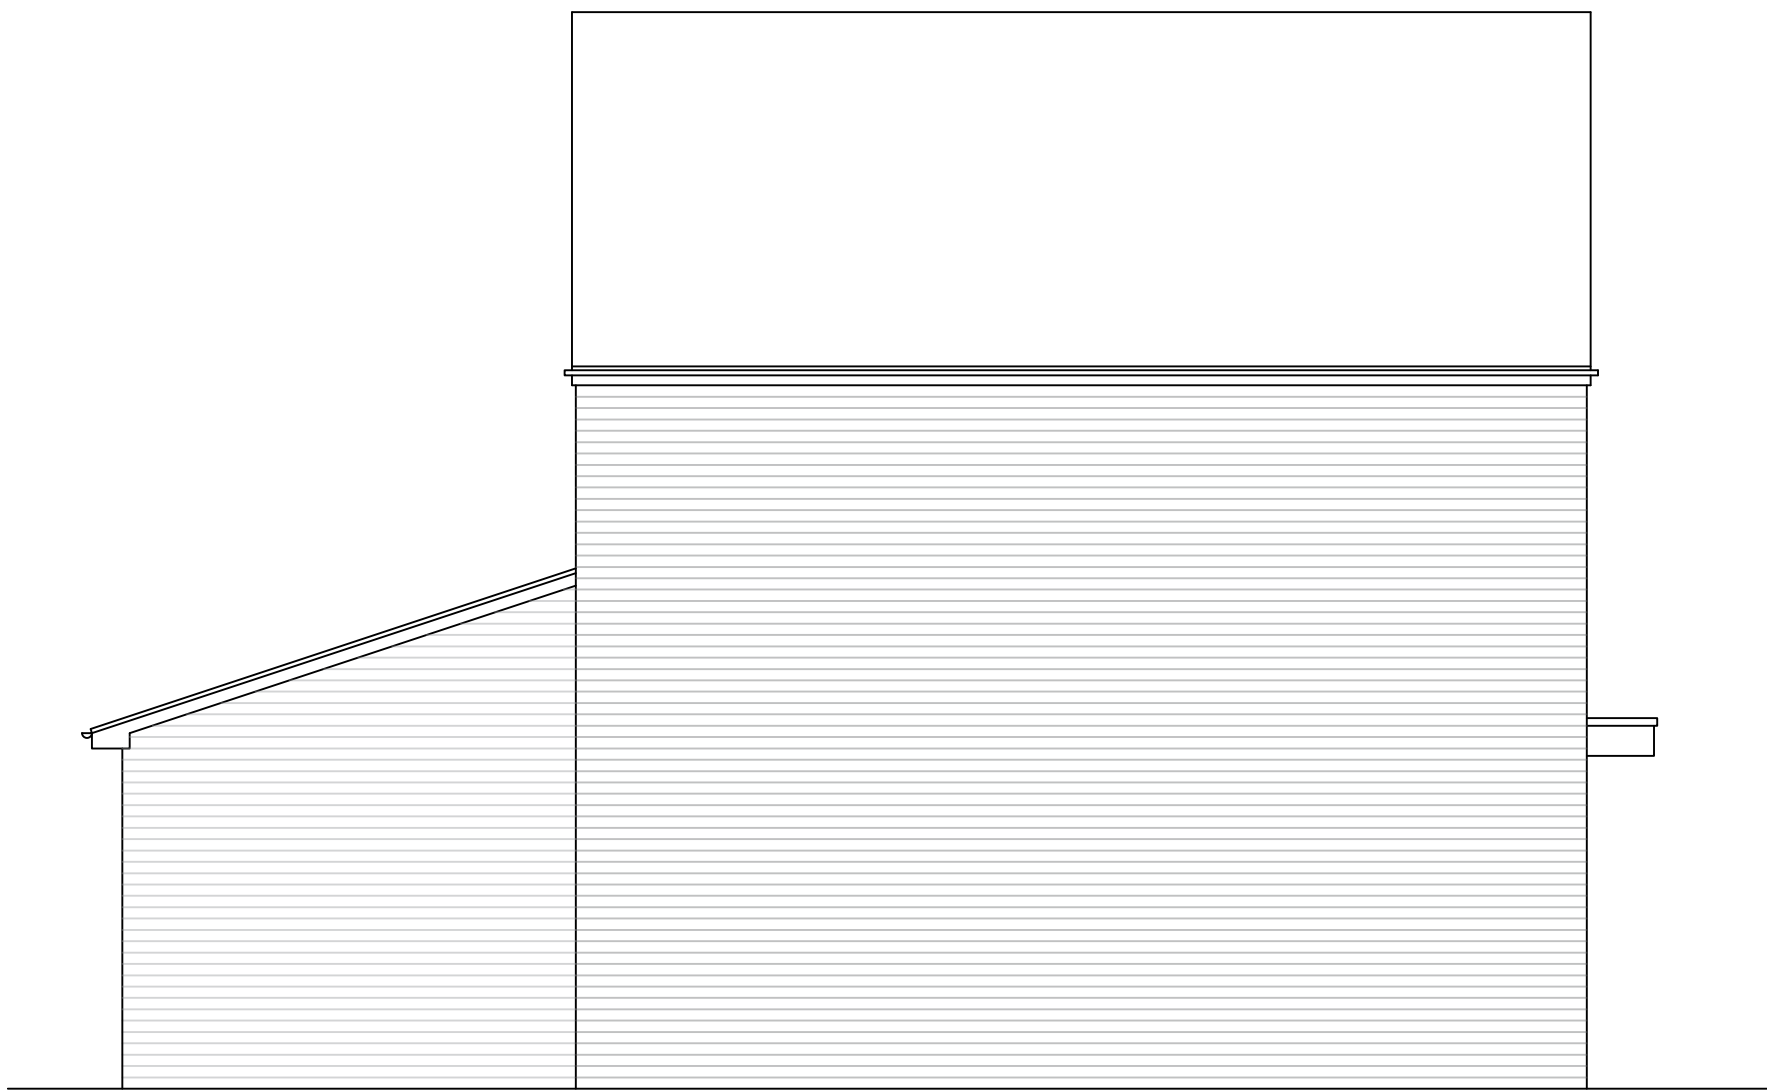

Proposed Side / South-East Elevation
1:50 Scale @ A1



ATX
Building Design
Architecture & Interior Design

PROJECT :
Single Storey Rear Extension,
5 Sawyer Drive, ST865U,
Ms G Heath.

DRAWING TITLE :
Proposed Plans and Elevations

SCALE :	DRAWN BY :	DATE :
1:50 @ A1	JL	02 2022

DWG N° :	REVISION :	CHECKED :
002	B	----

Mobile: 07567919149
Email: info@atxbuildingdesign.co.uk