


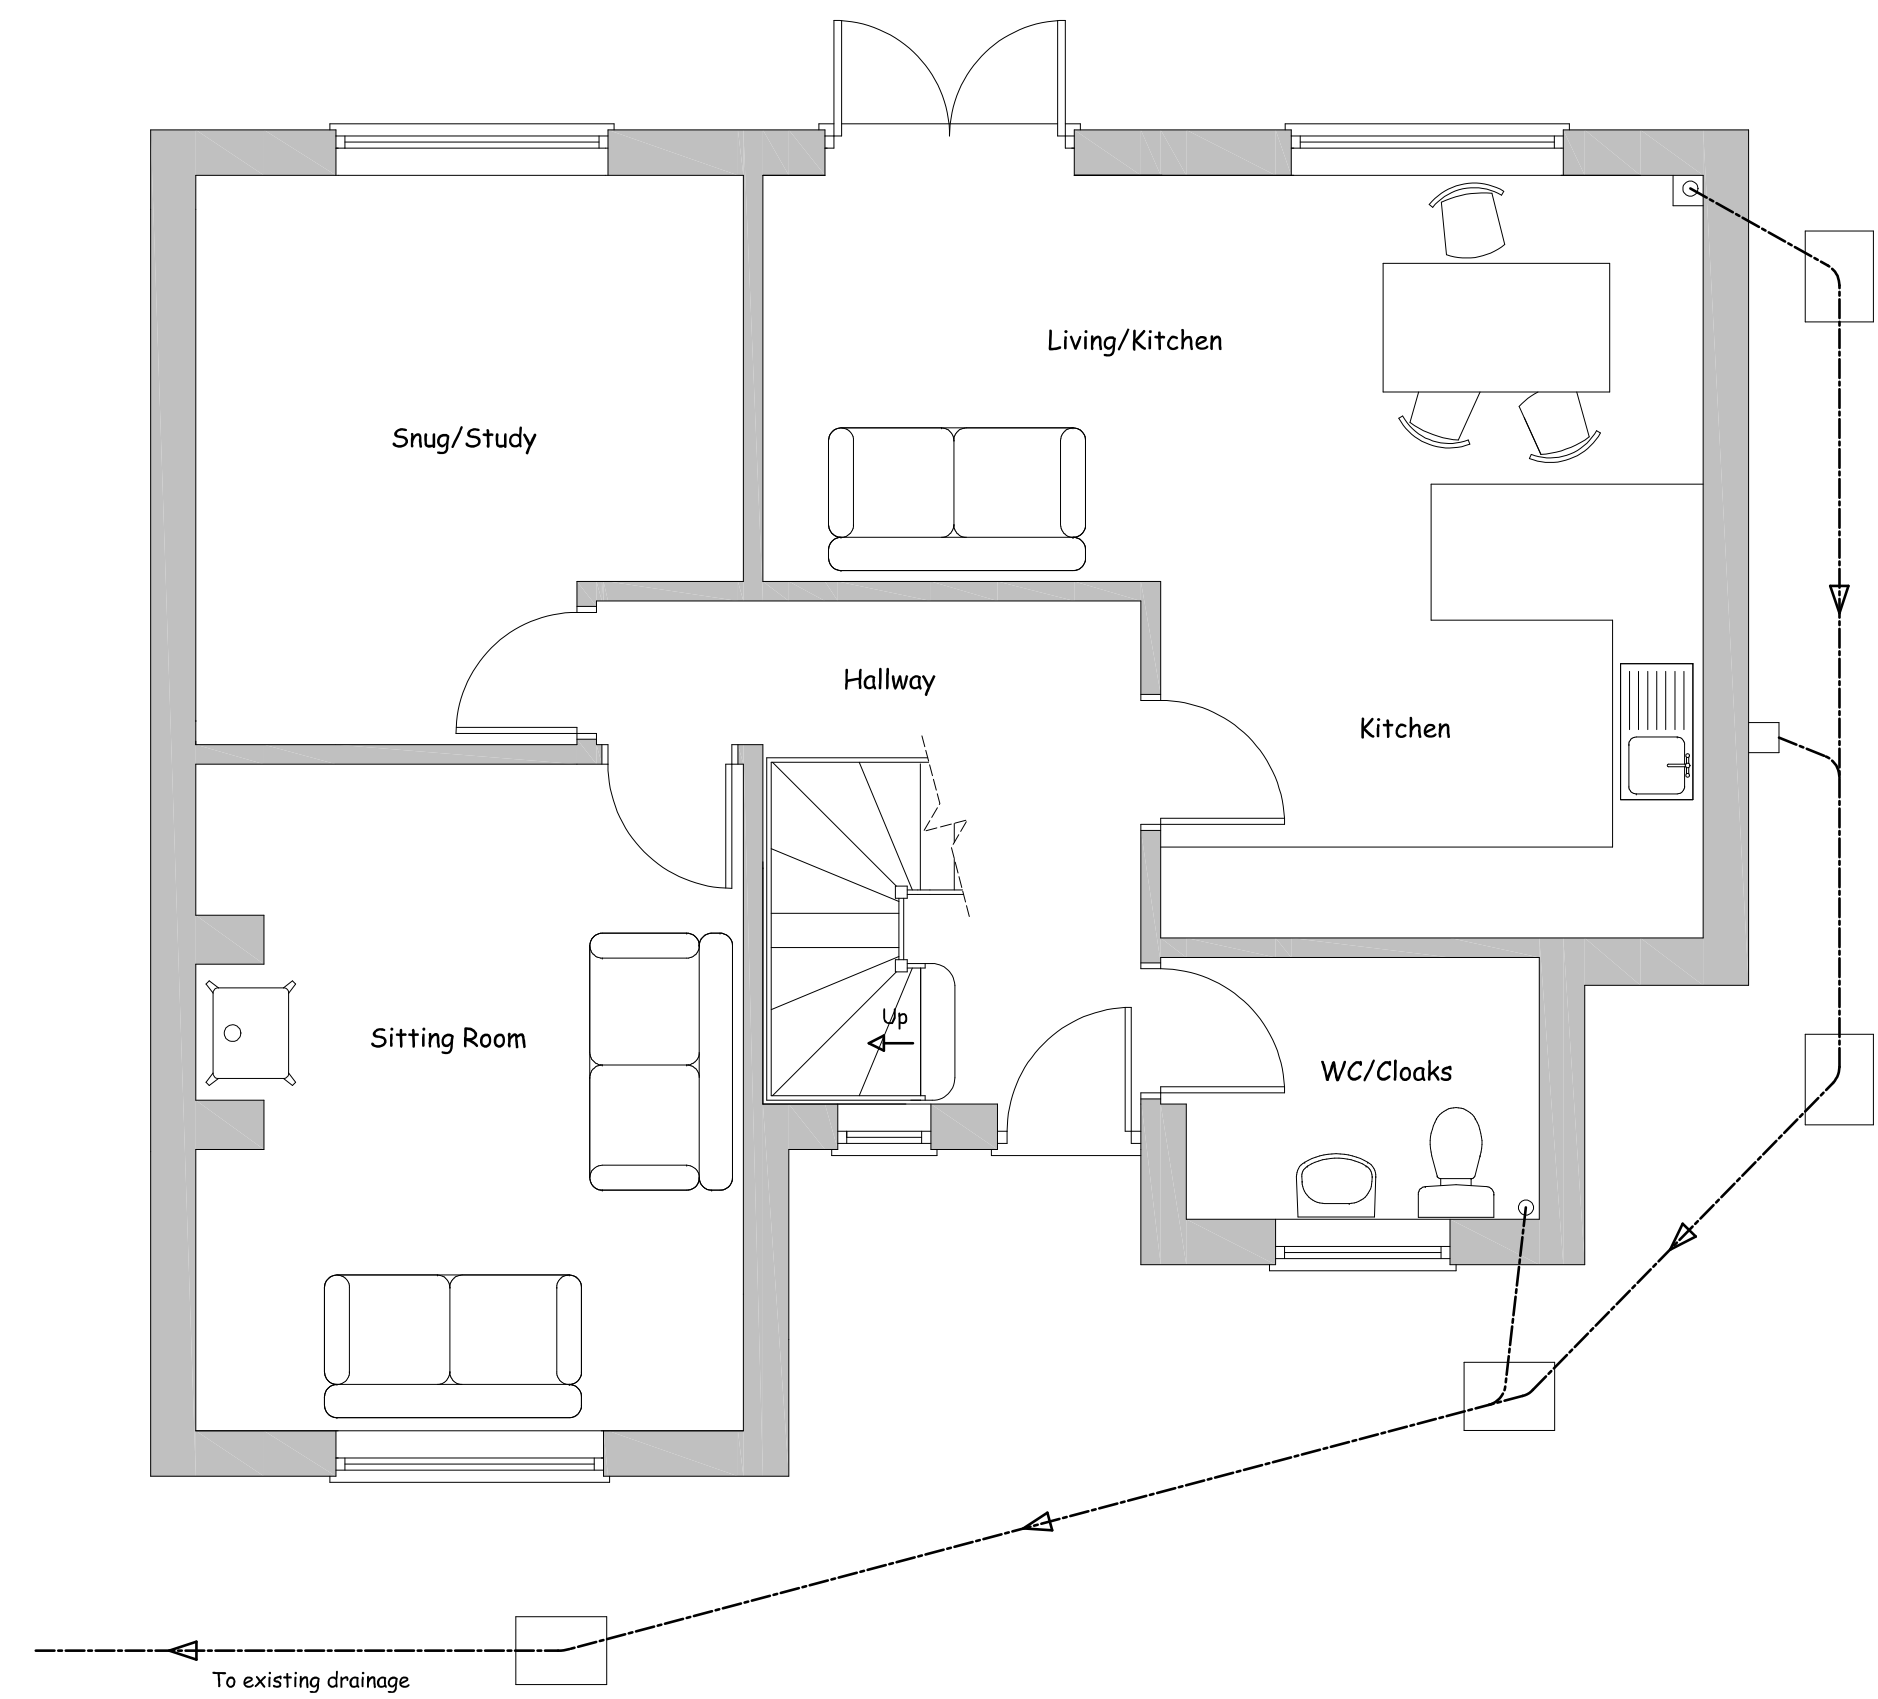


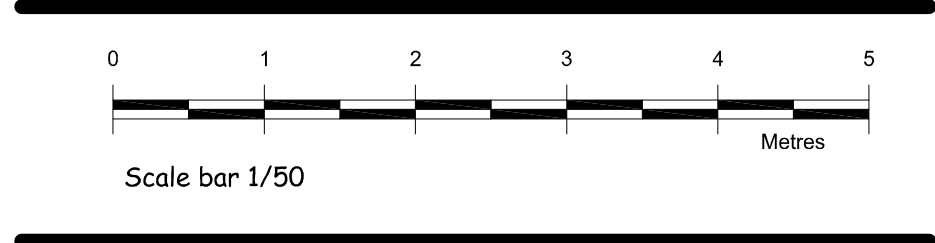

PROPOSED GROUND FLOOR PLAN

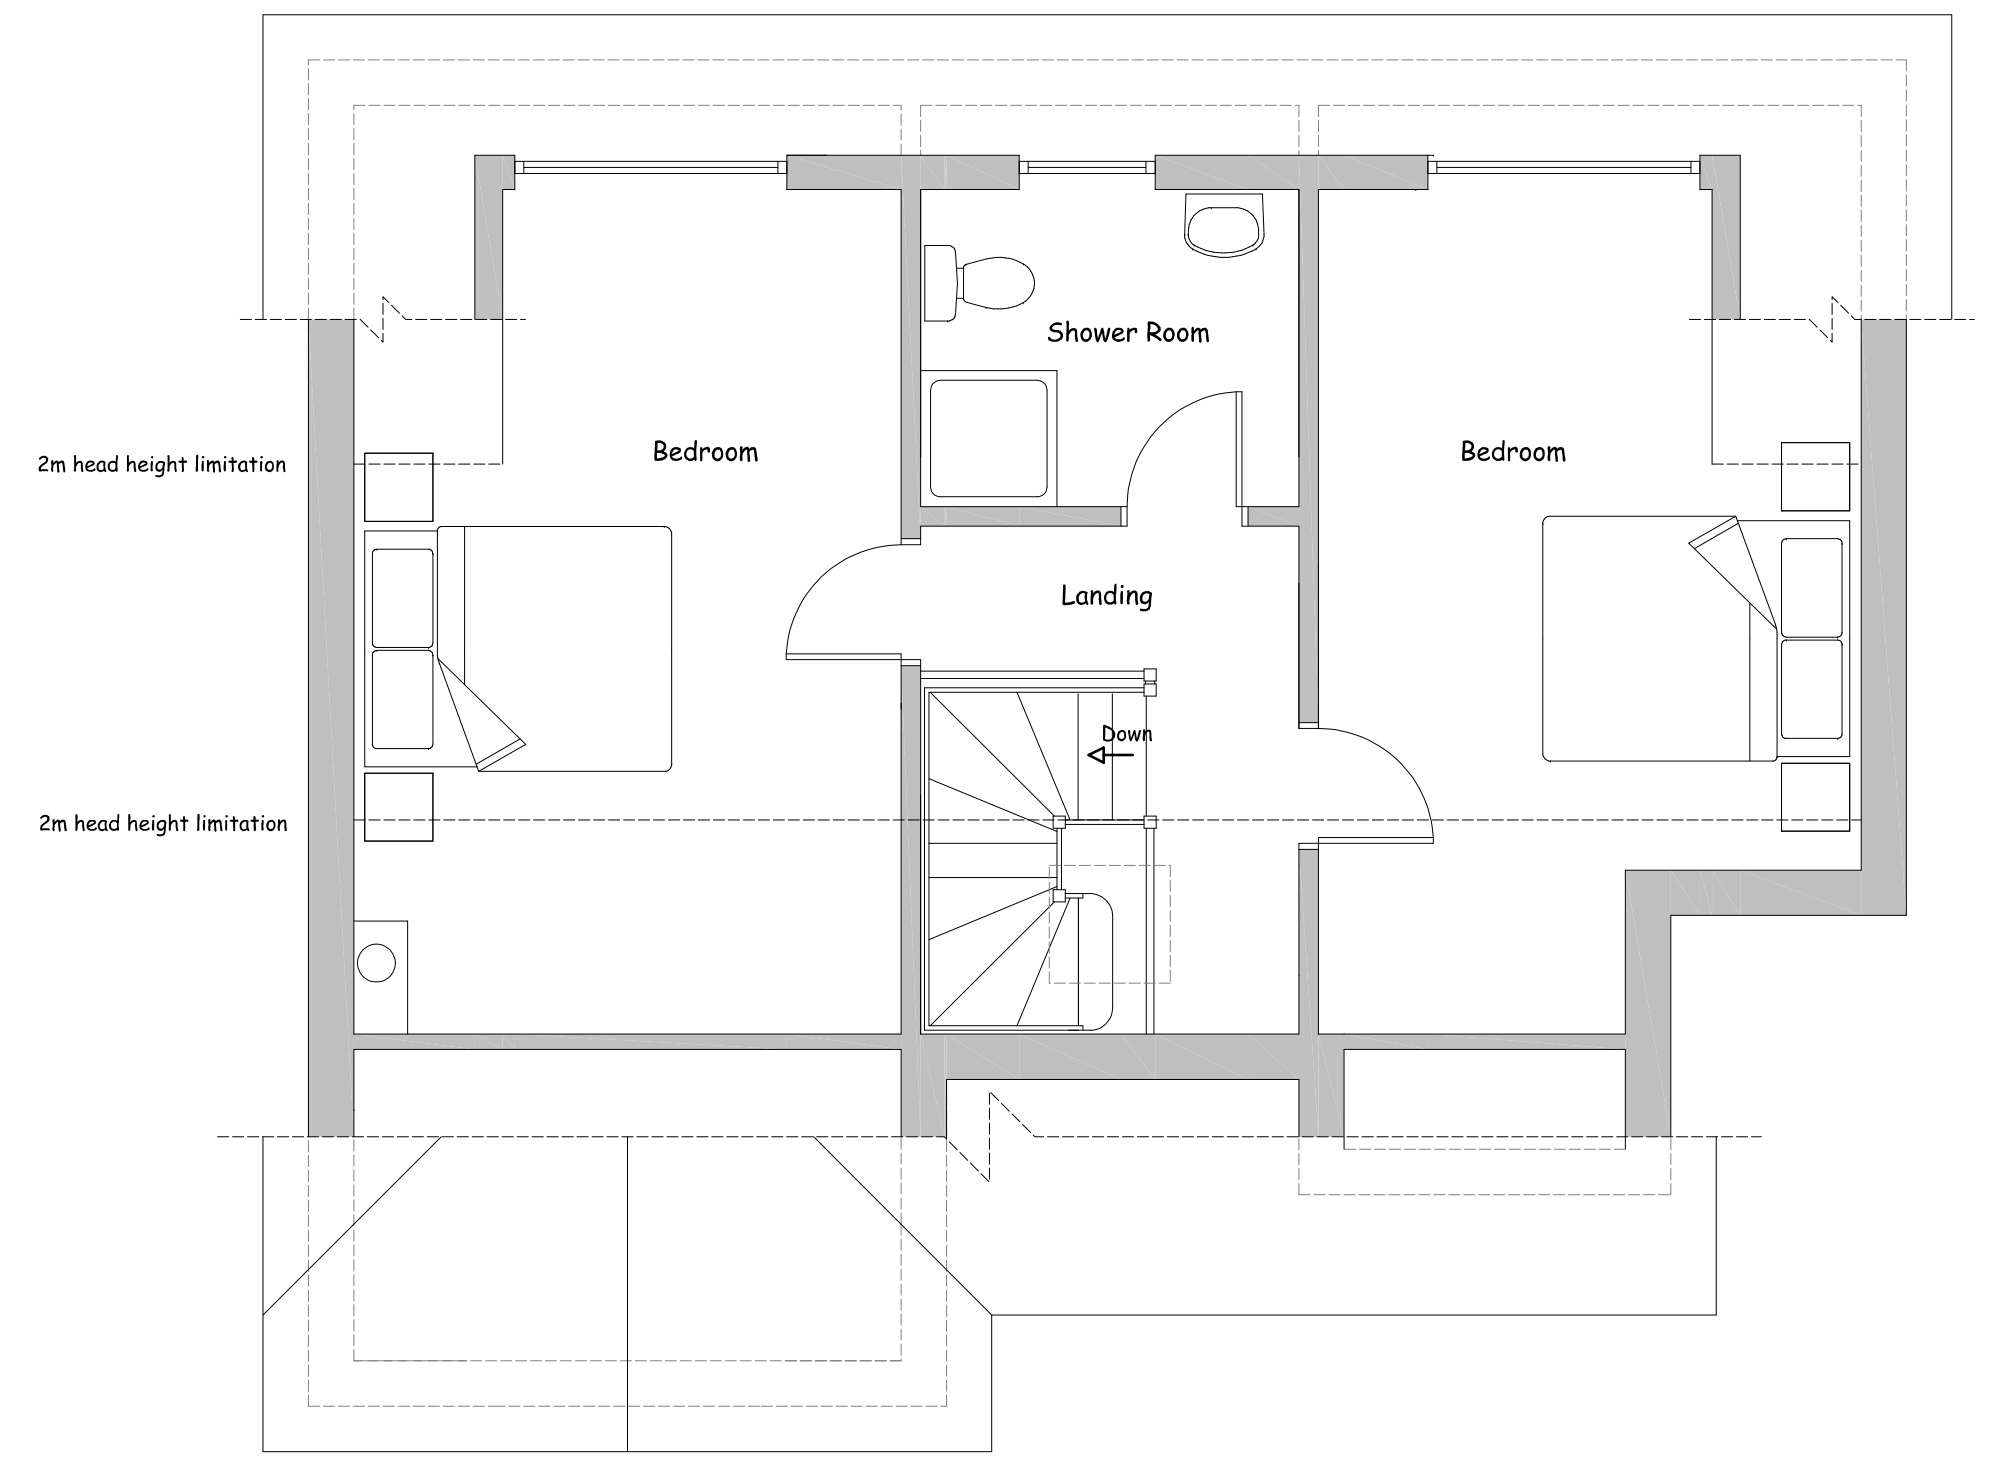

PROPOSED FIRST FLOOR PLAN

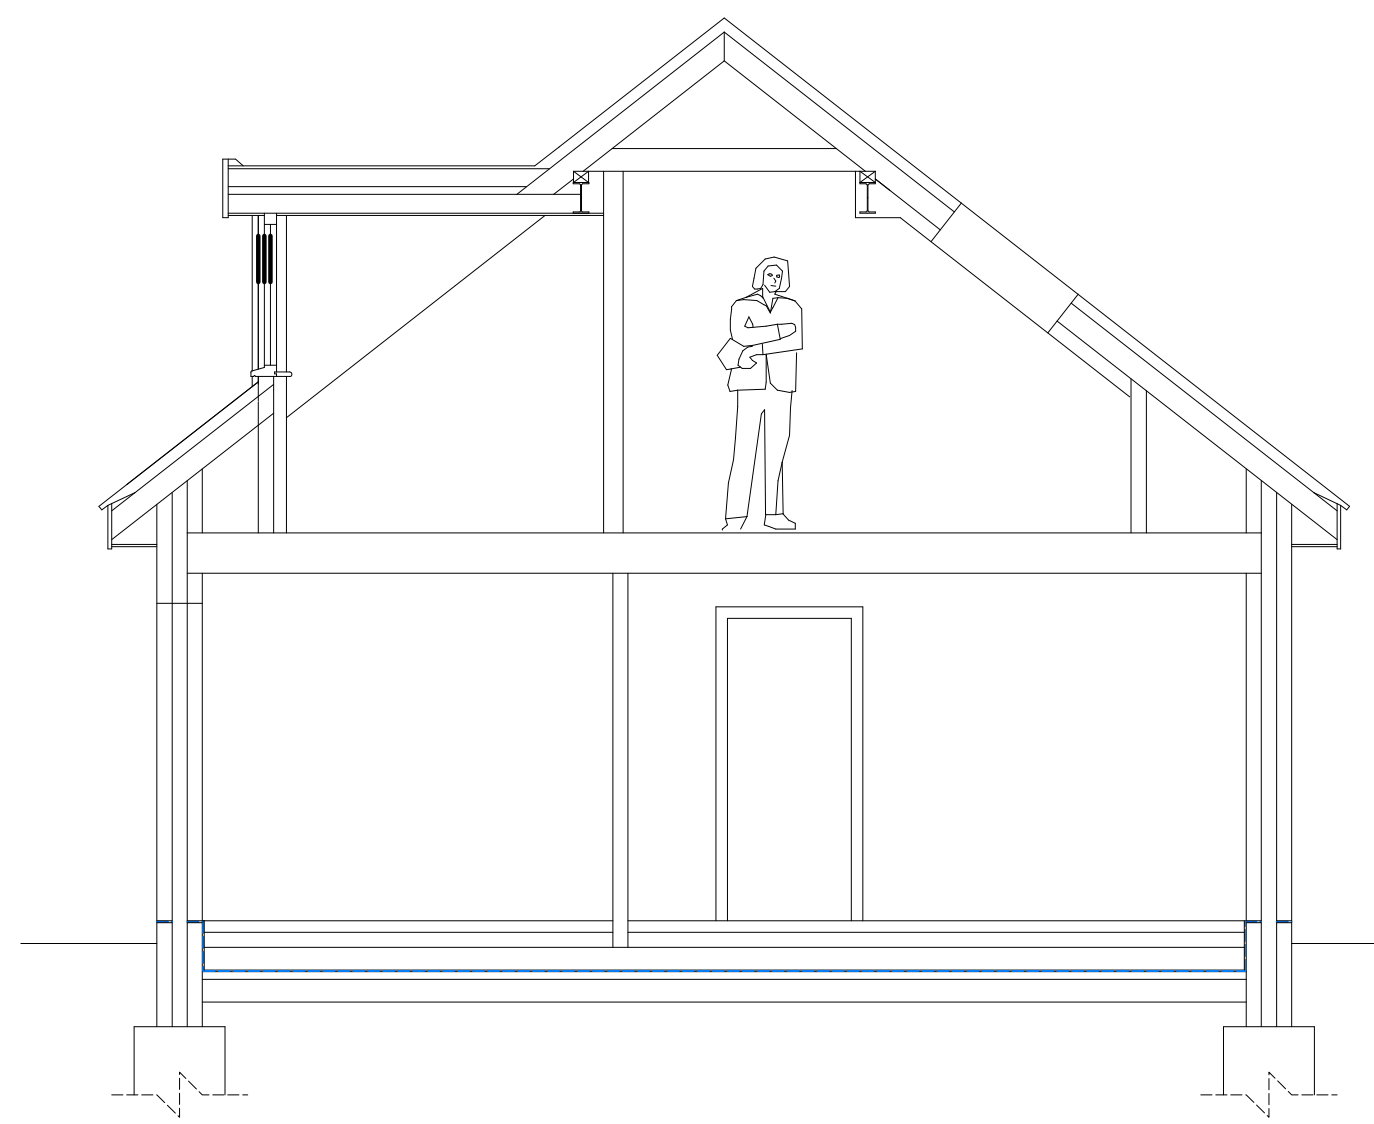

INDICATIVE SECTION

Drawing Status: Planning



Nigel Forrester MCIOS
Building Design Services

ILETT HOUSE, SMITHY BANK, ALTON, STAFFS, ST10 4AD
TEL 01538 702164
www.nigelforrester.co.uk www.sap-calc.co.uk

CLIENT

Mr and Mrs S Smith

PROJECT

Proposed new dwelling within the curtilage of
10 Meadow drive
Cheadle
Staffordshire
ST10 1EQ

DRAWING NUMBER 22/648/02

Proposed floor plans

SCALES 1/50 @ A1