





EXISTING FRONT ELEVATION (NORTHEAST)




EXISTING SIDE ELEVATION (NORTHWEST)

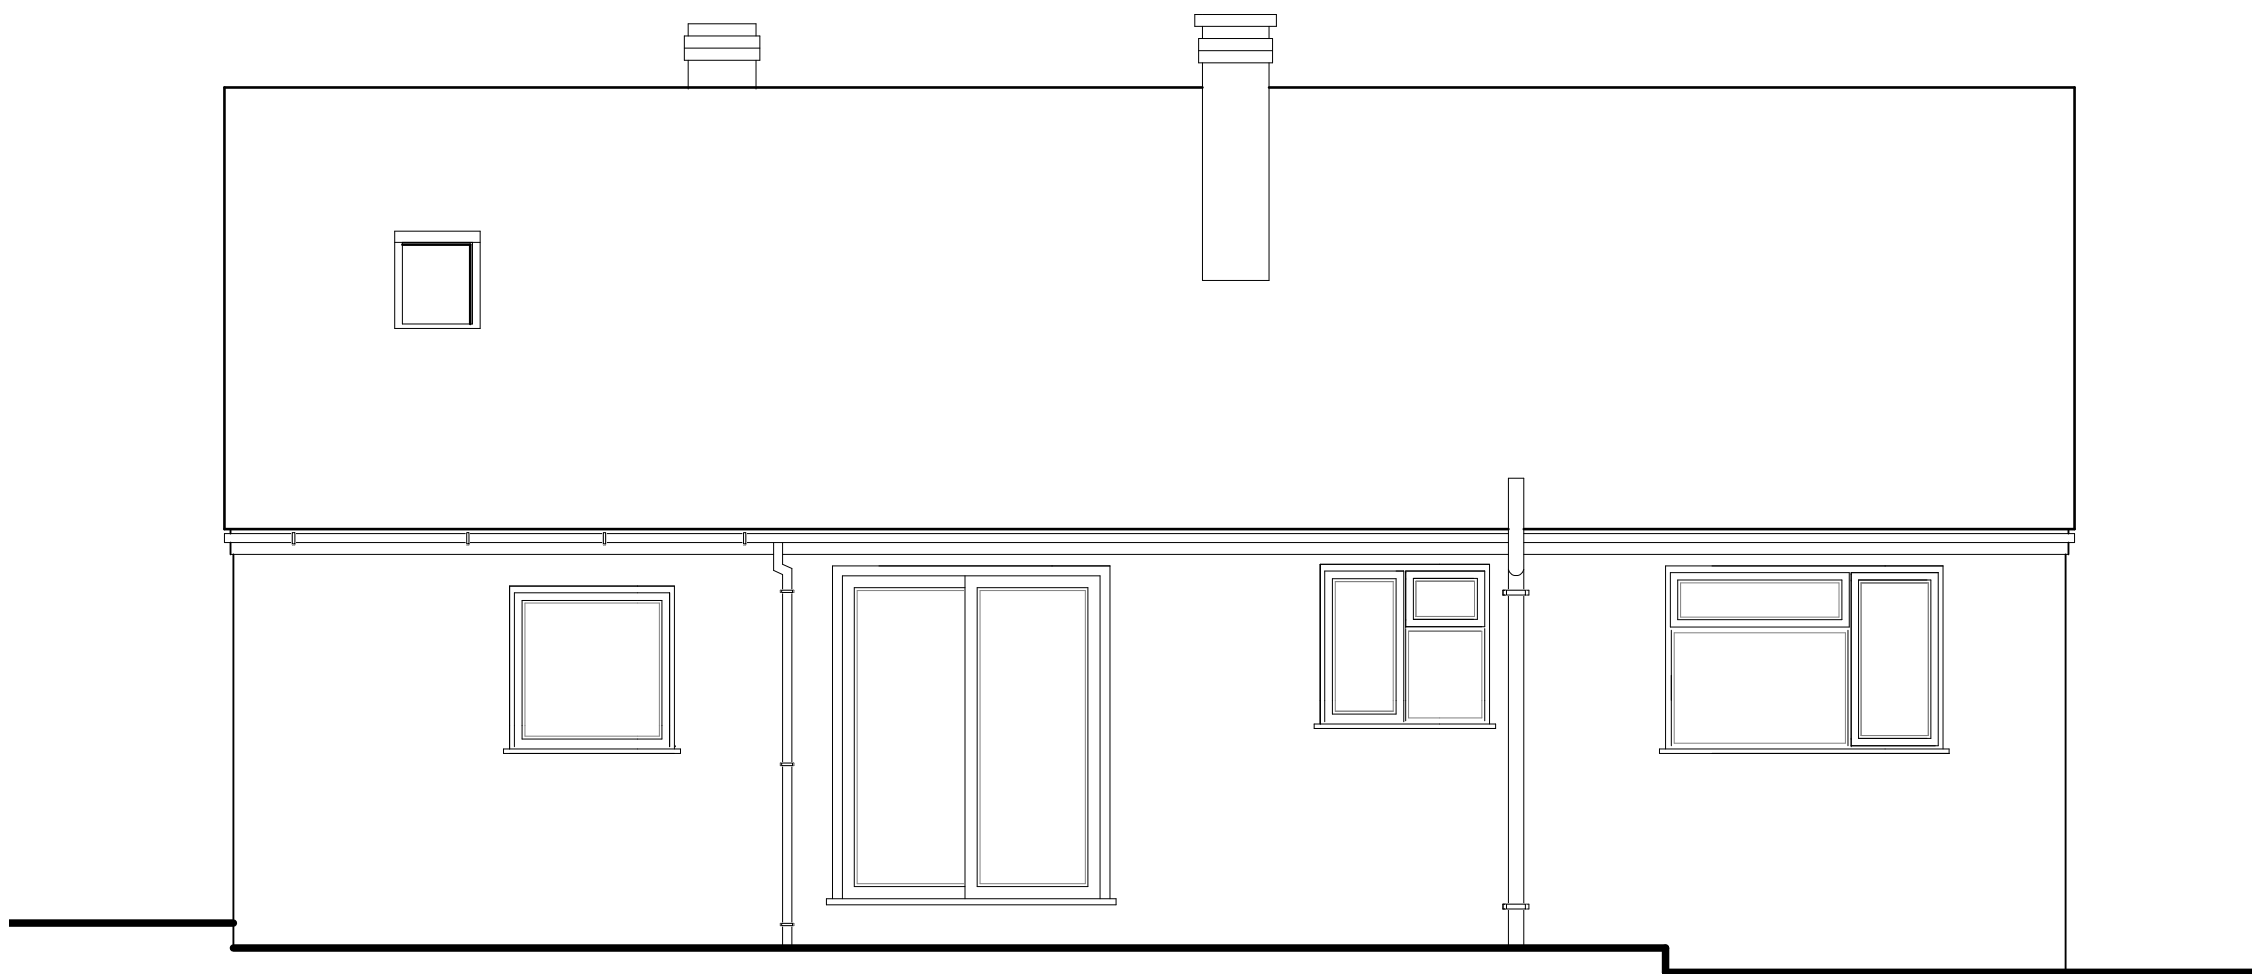


EXISTING REAR ELEVATION (SOUTHWEST)

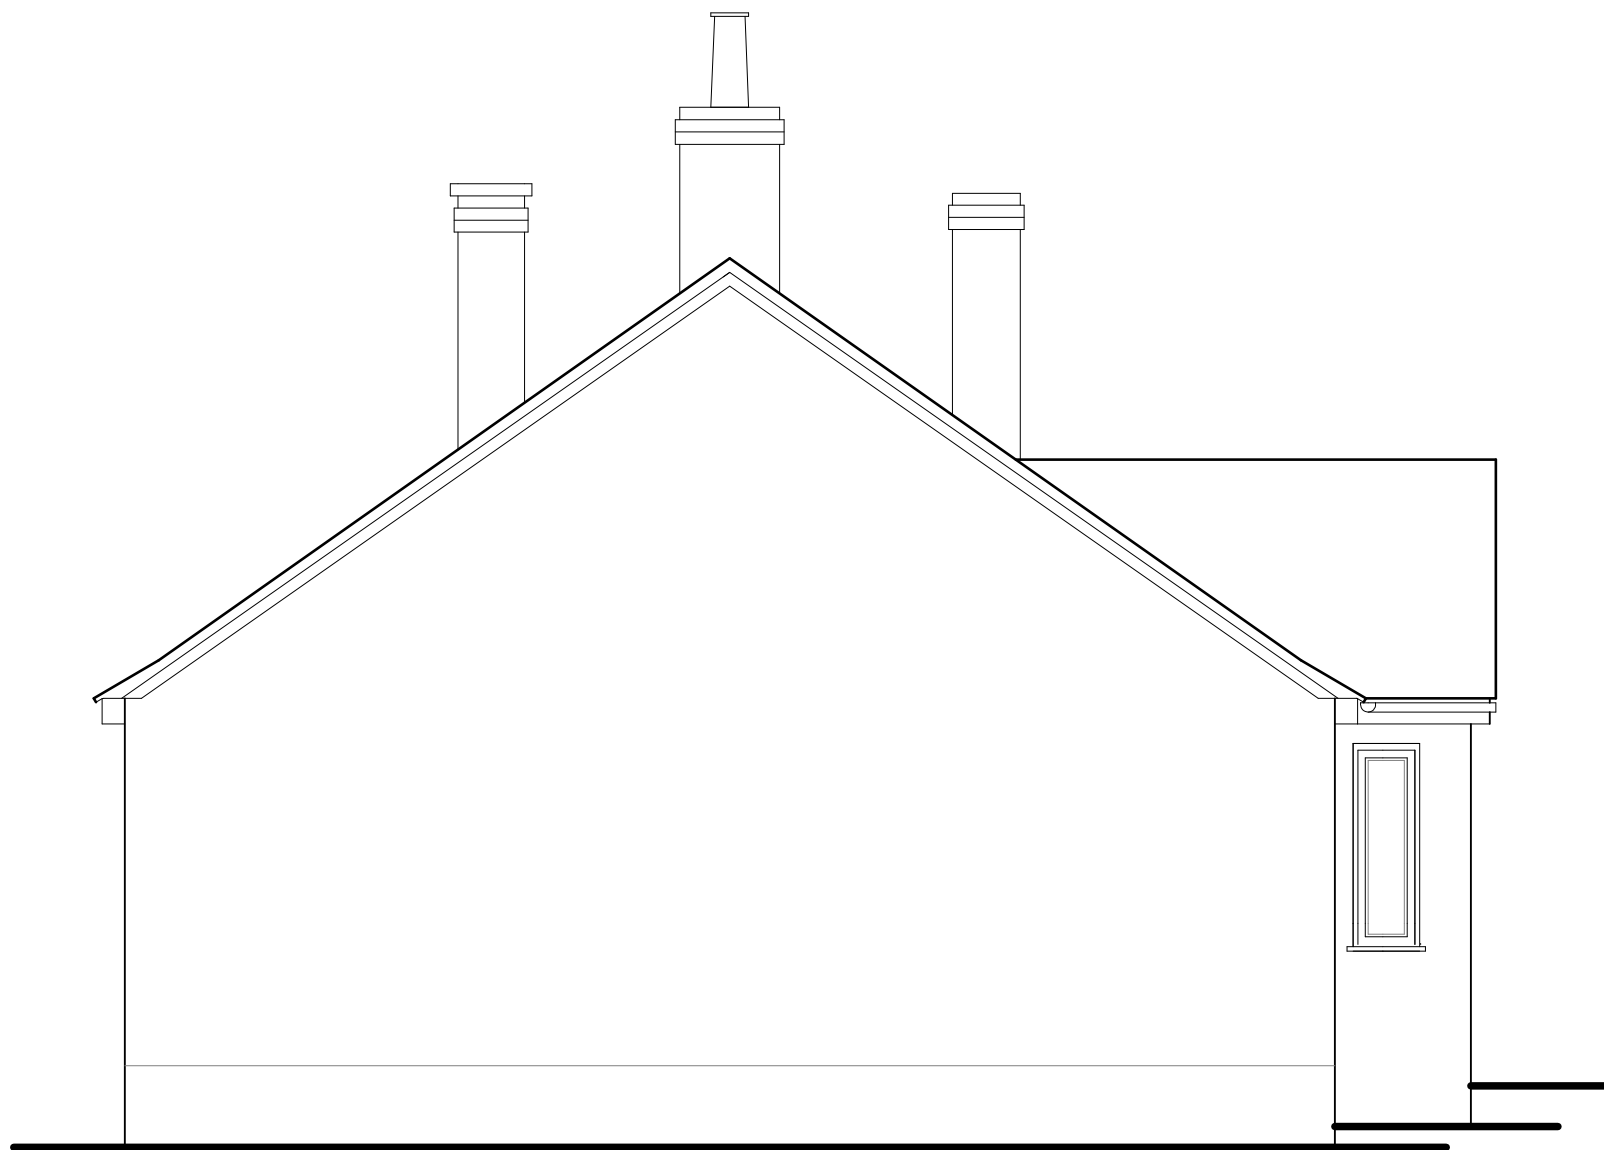

EXISTING SIDE ELEVATION (SOUTHEAST)

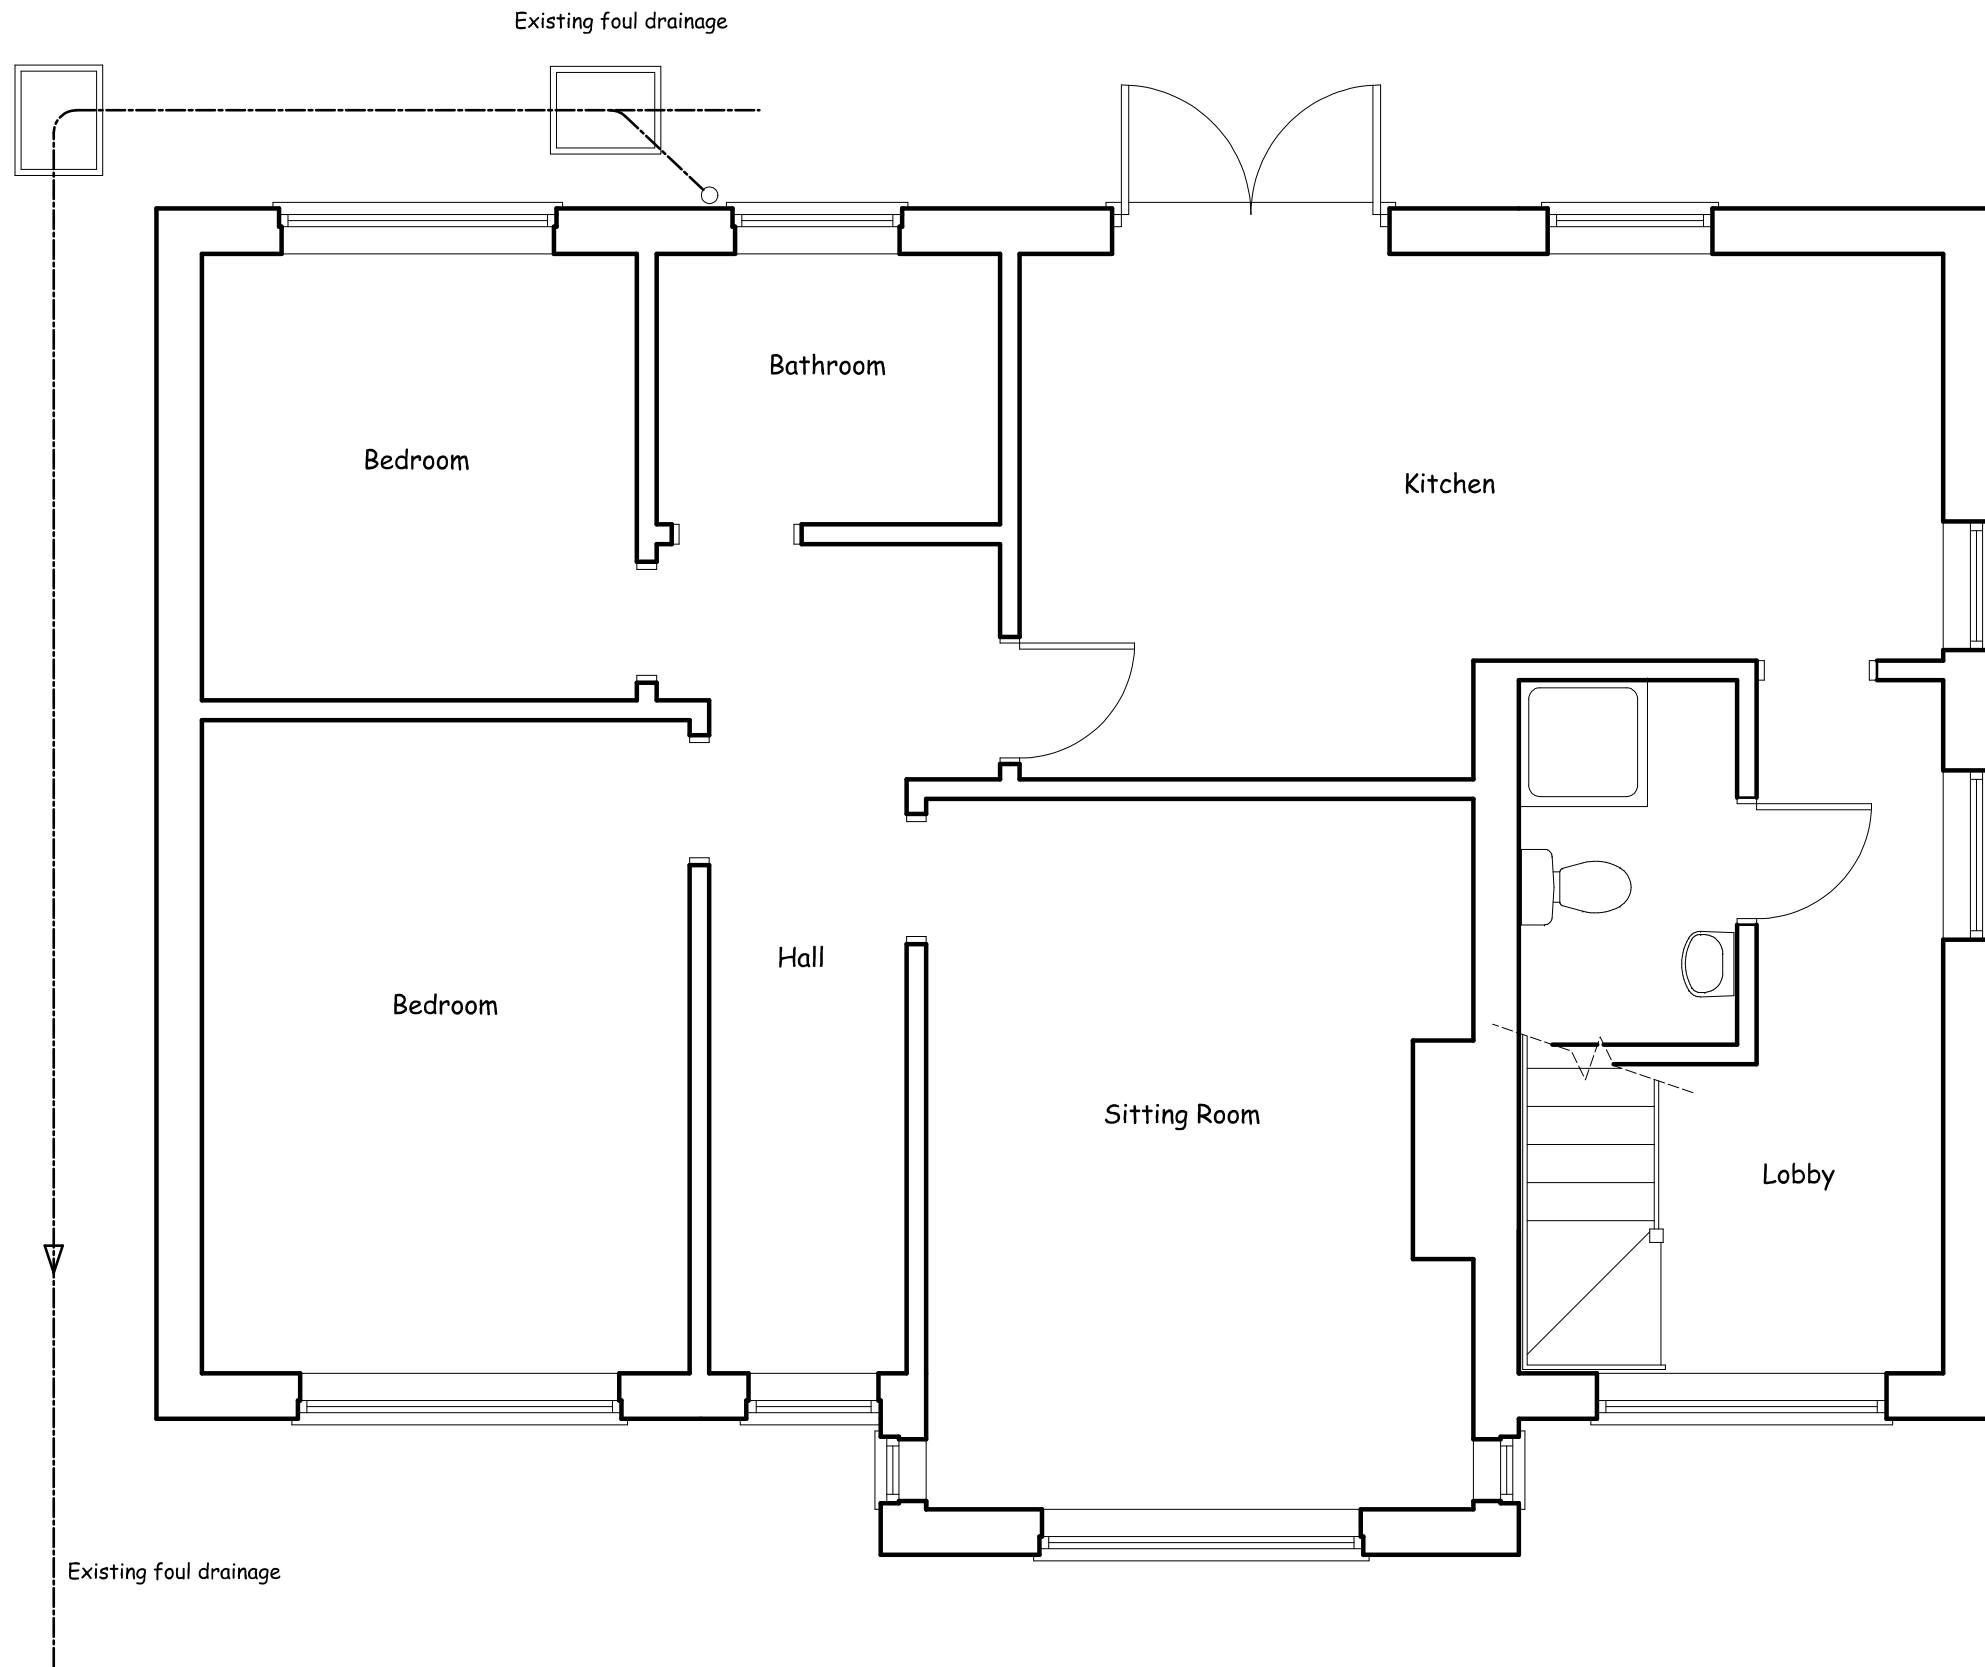

PROPOSED FLOOR PLAN

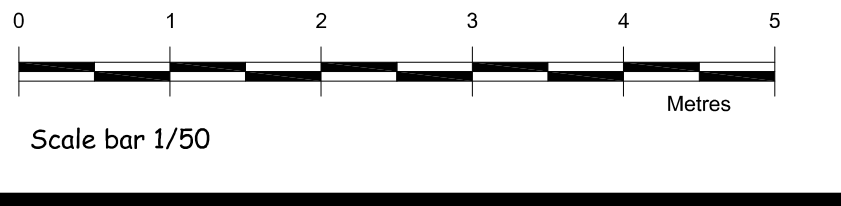

Drawing Status: Planning

Nigel Forrester MCIOS
Building Design Services

ILETT HOUSE, SMITHY BANK, ALTON, STAFFS, ST10 4AD
TEL 01538 702164
www.nigelforrester.co.uk www.sap-calc.co.uk

CLIENT

Mr and Mrs S Smith

PROJECT

Proposed new dwelling within the curtilage of
10 Meadow drive
Cheadle
Staffordshire
ST10 1EQ

DRAWING NUMBER 22/648/06.

Existing bungalow

SCALES 1/50 @ A1