




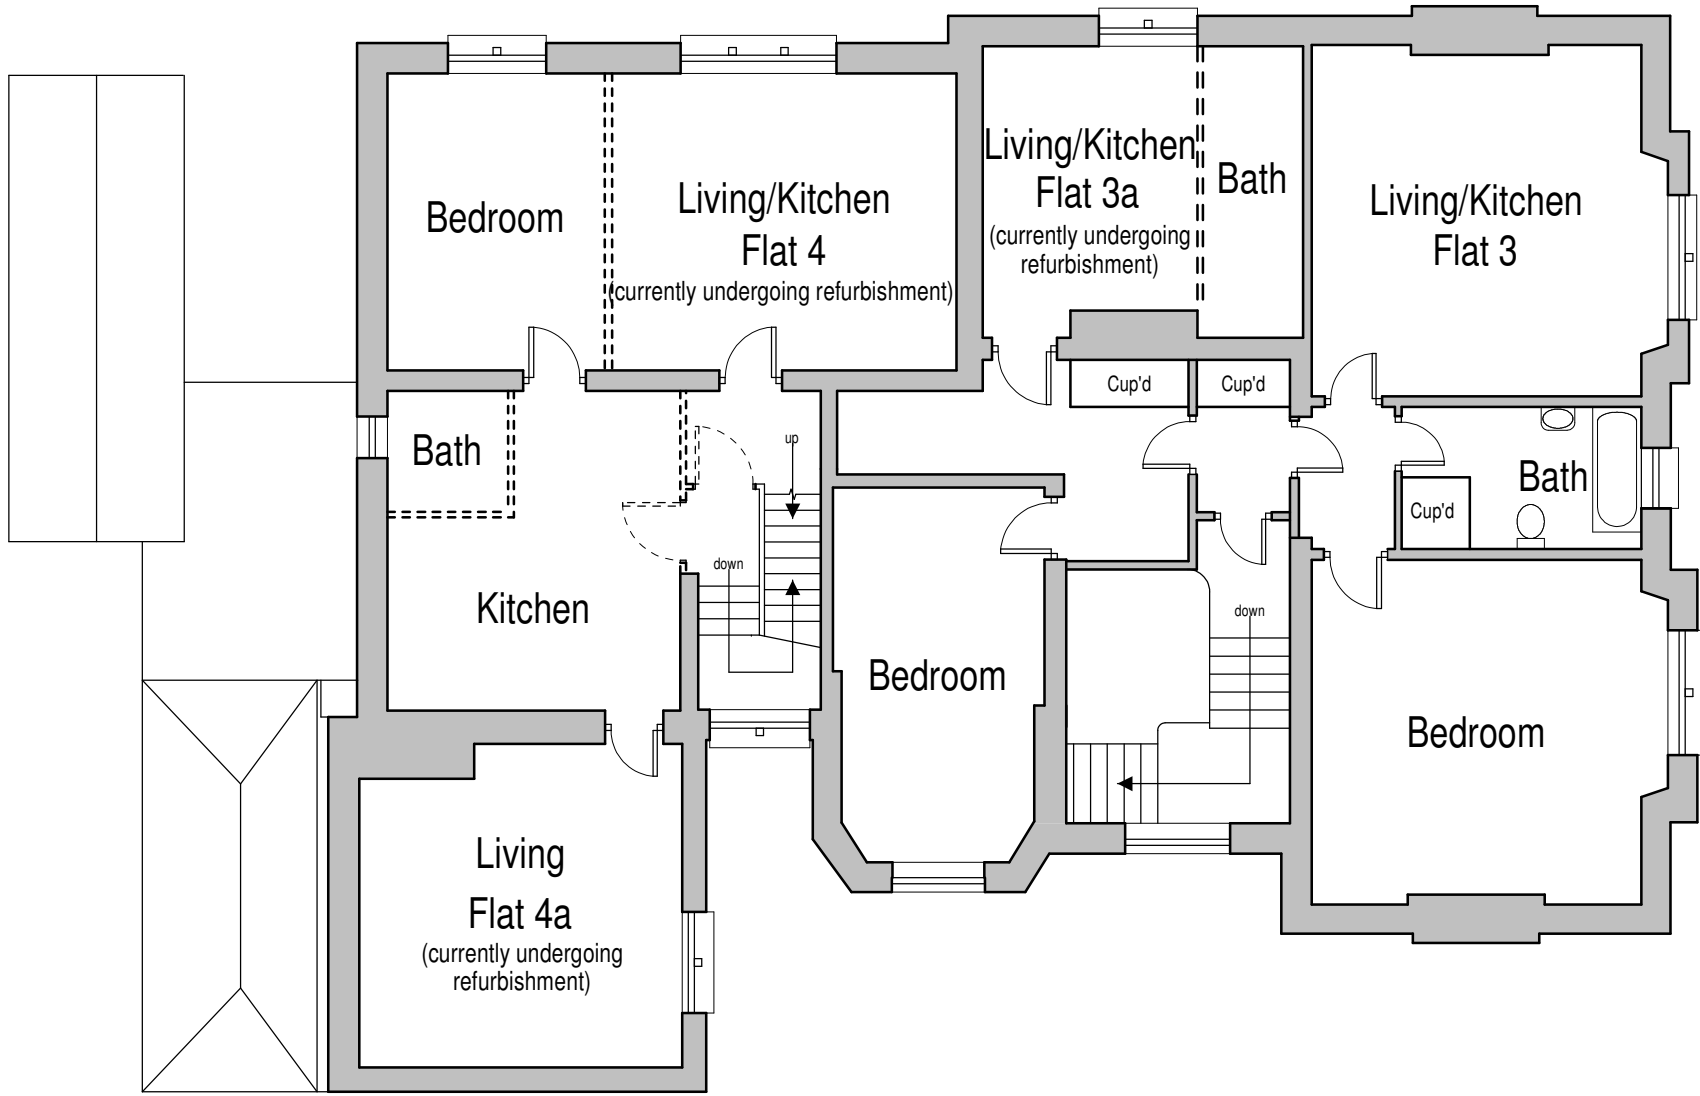


First Floor

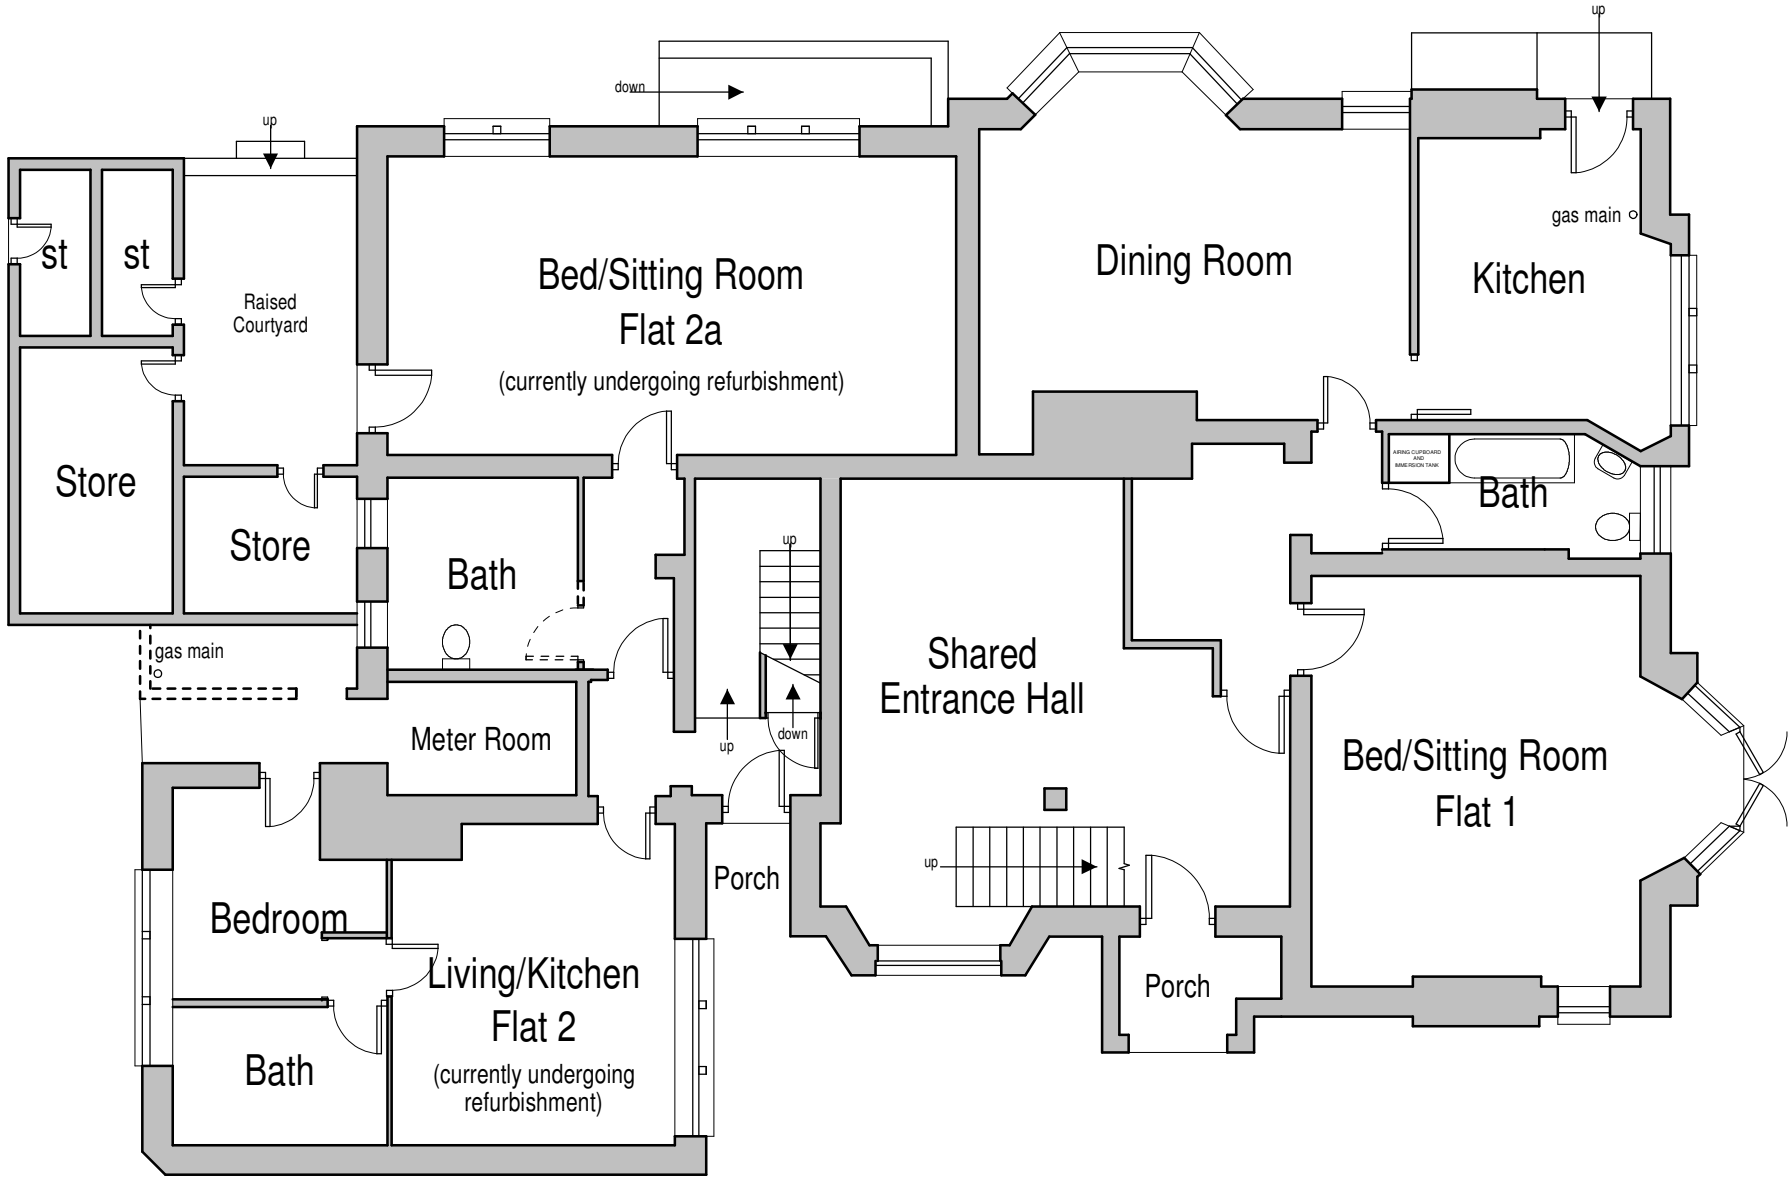

Ground Floor

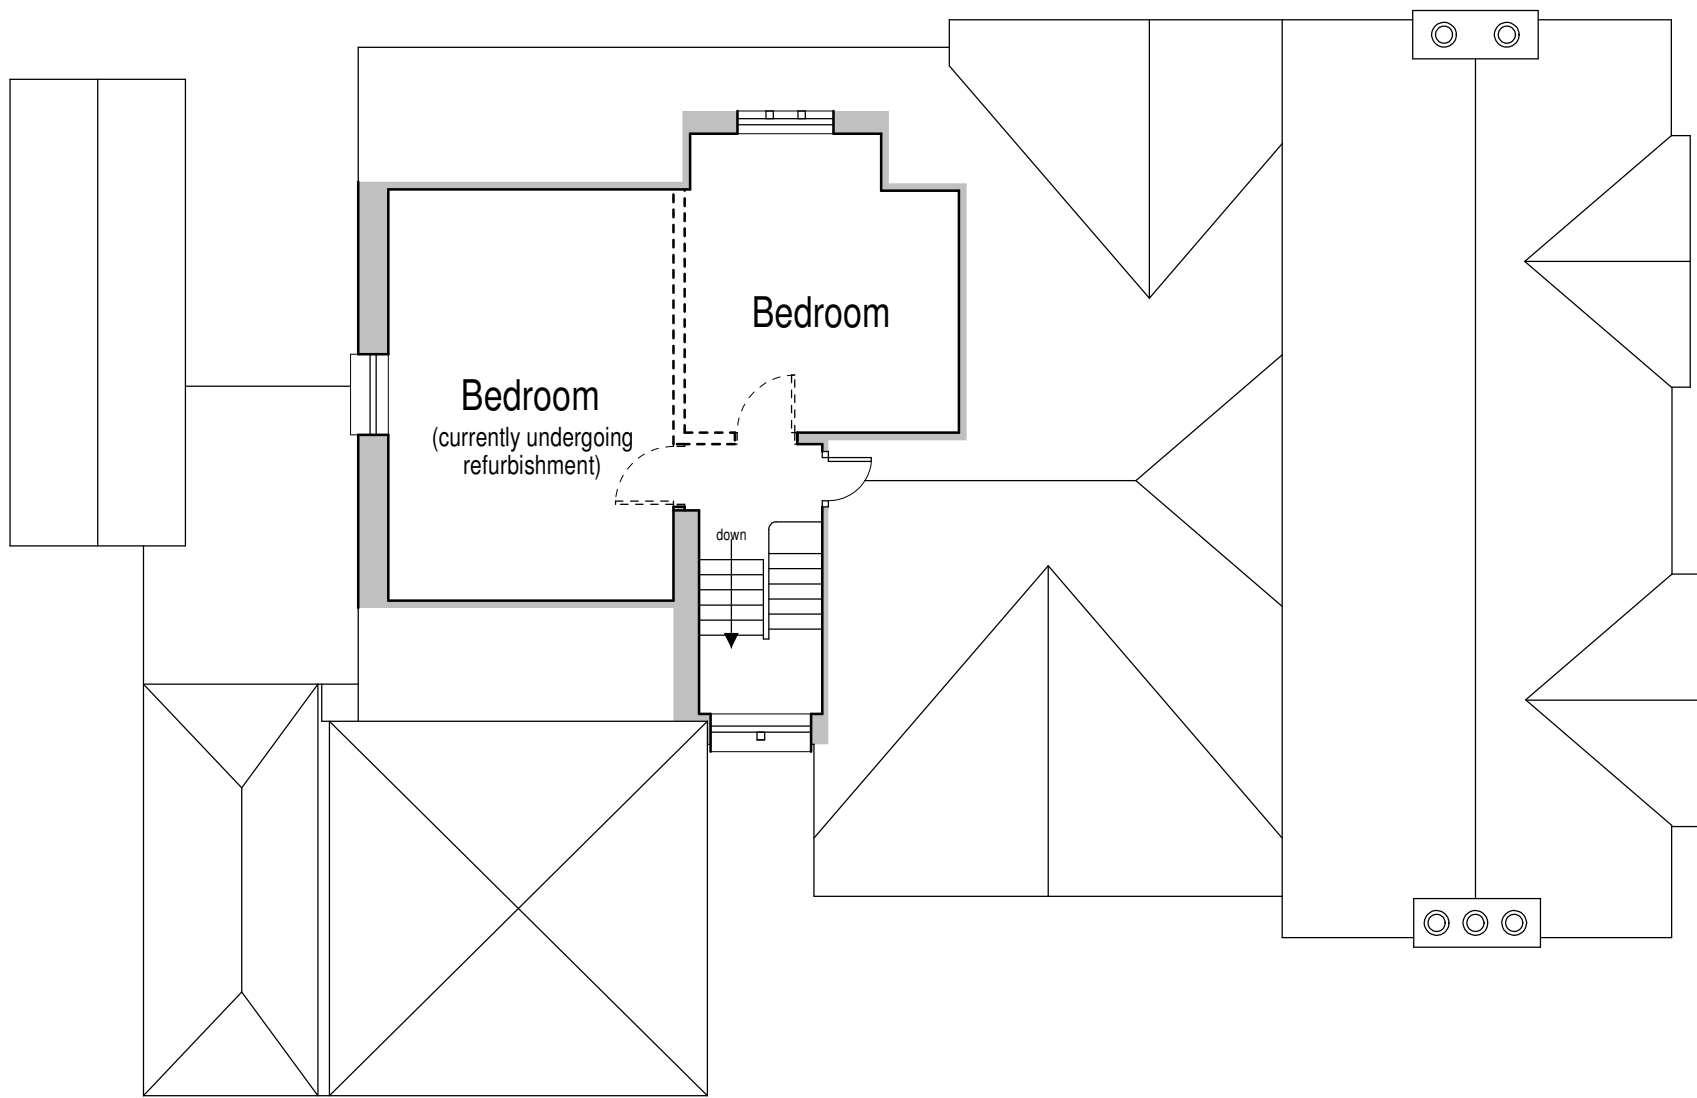

Attic Floor

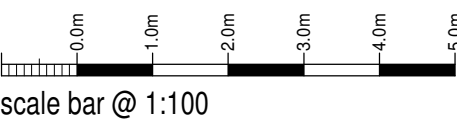

Mr T Hovland

Proposed Conversion of
Flats into Single Dwelling
Langdale House
Cheadle Road
Cheddleton ST13 7HW
Existing Conditions
Floor Plans

Date	Sheet	Scale
February 2022	A1	1:100
Dwg No.	Rev.	Drawn
2022-2679-01	-	RG

