



PROPOSAL SCHEME


Langdale House is currently utilised as flats, some of which are occupied, some vacant and some undergoing refurbishment works, albeit aborted currently. It is proposed to convert the building back into a single dwelling with minor internal works as anoted here. The external of the existing building is to remain untouched.

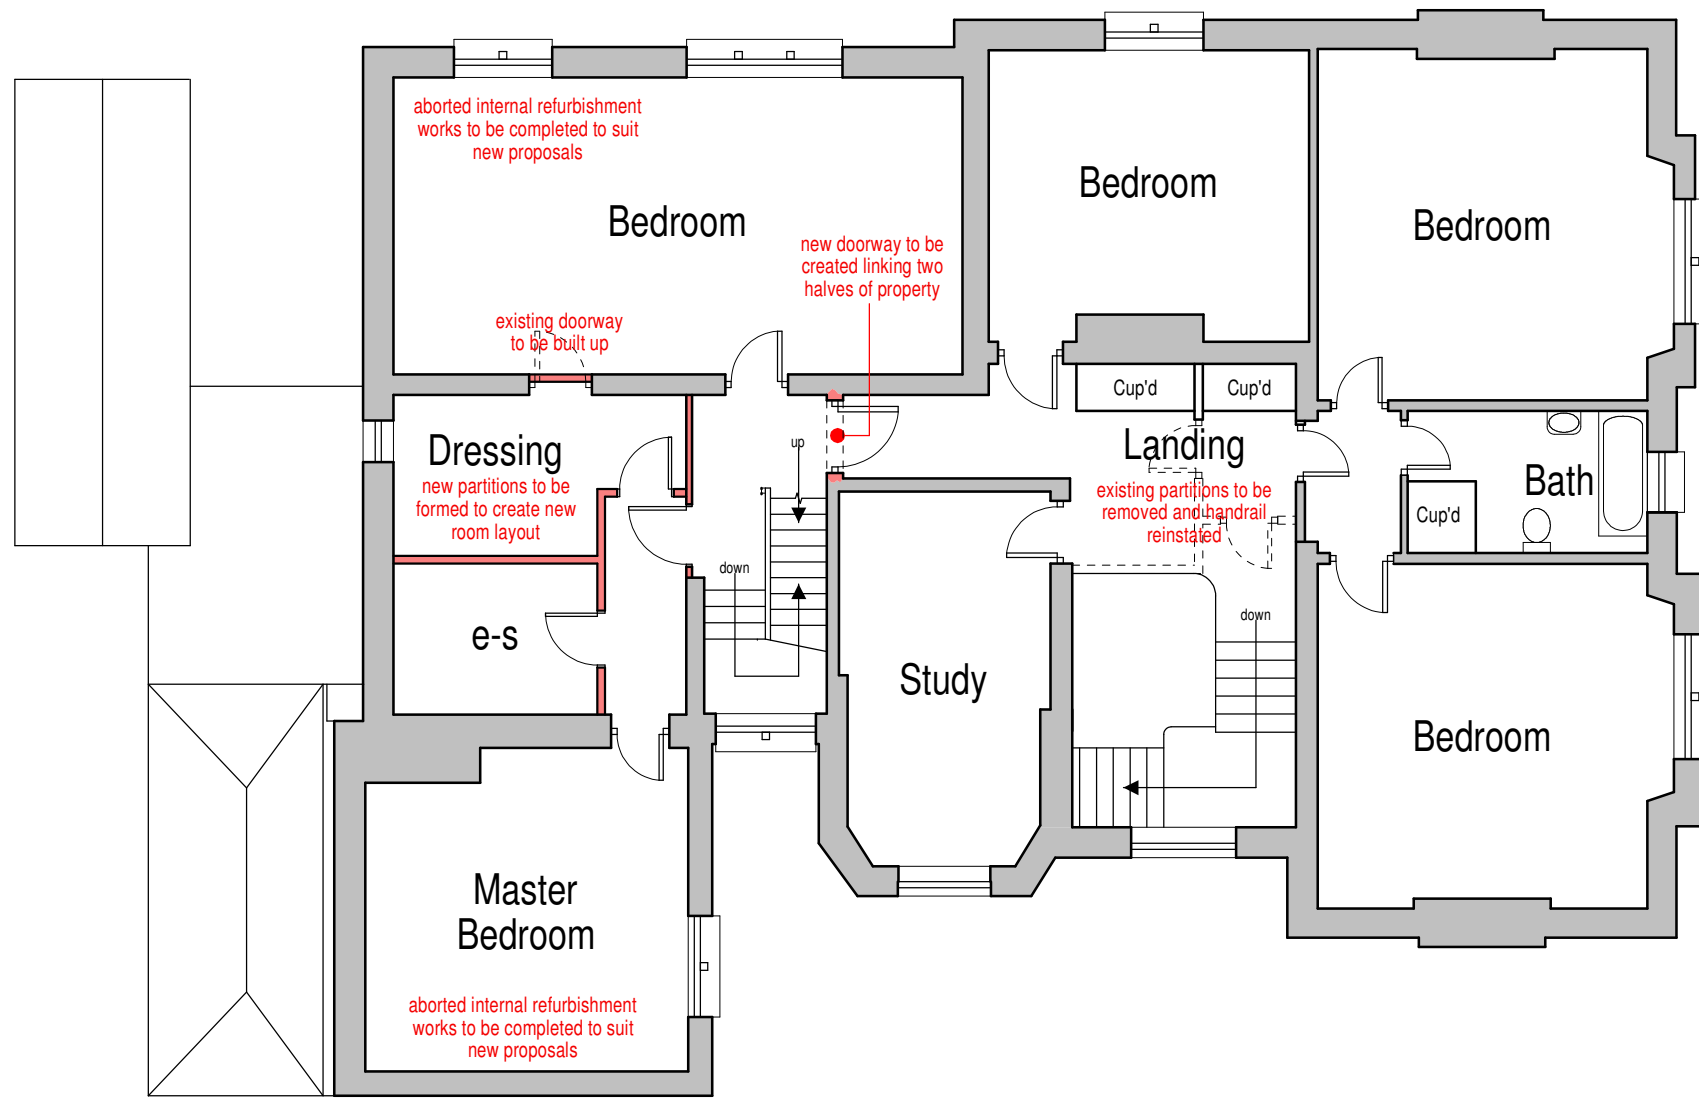

First Floor

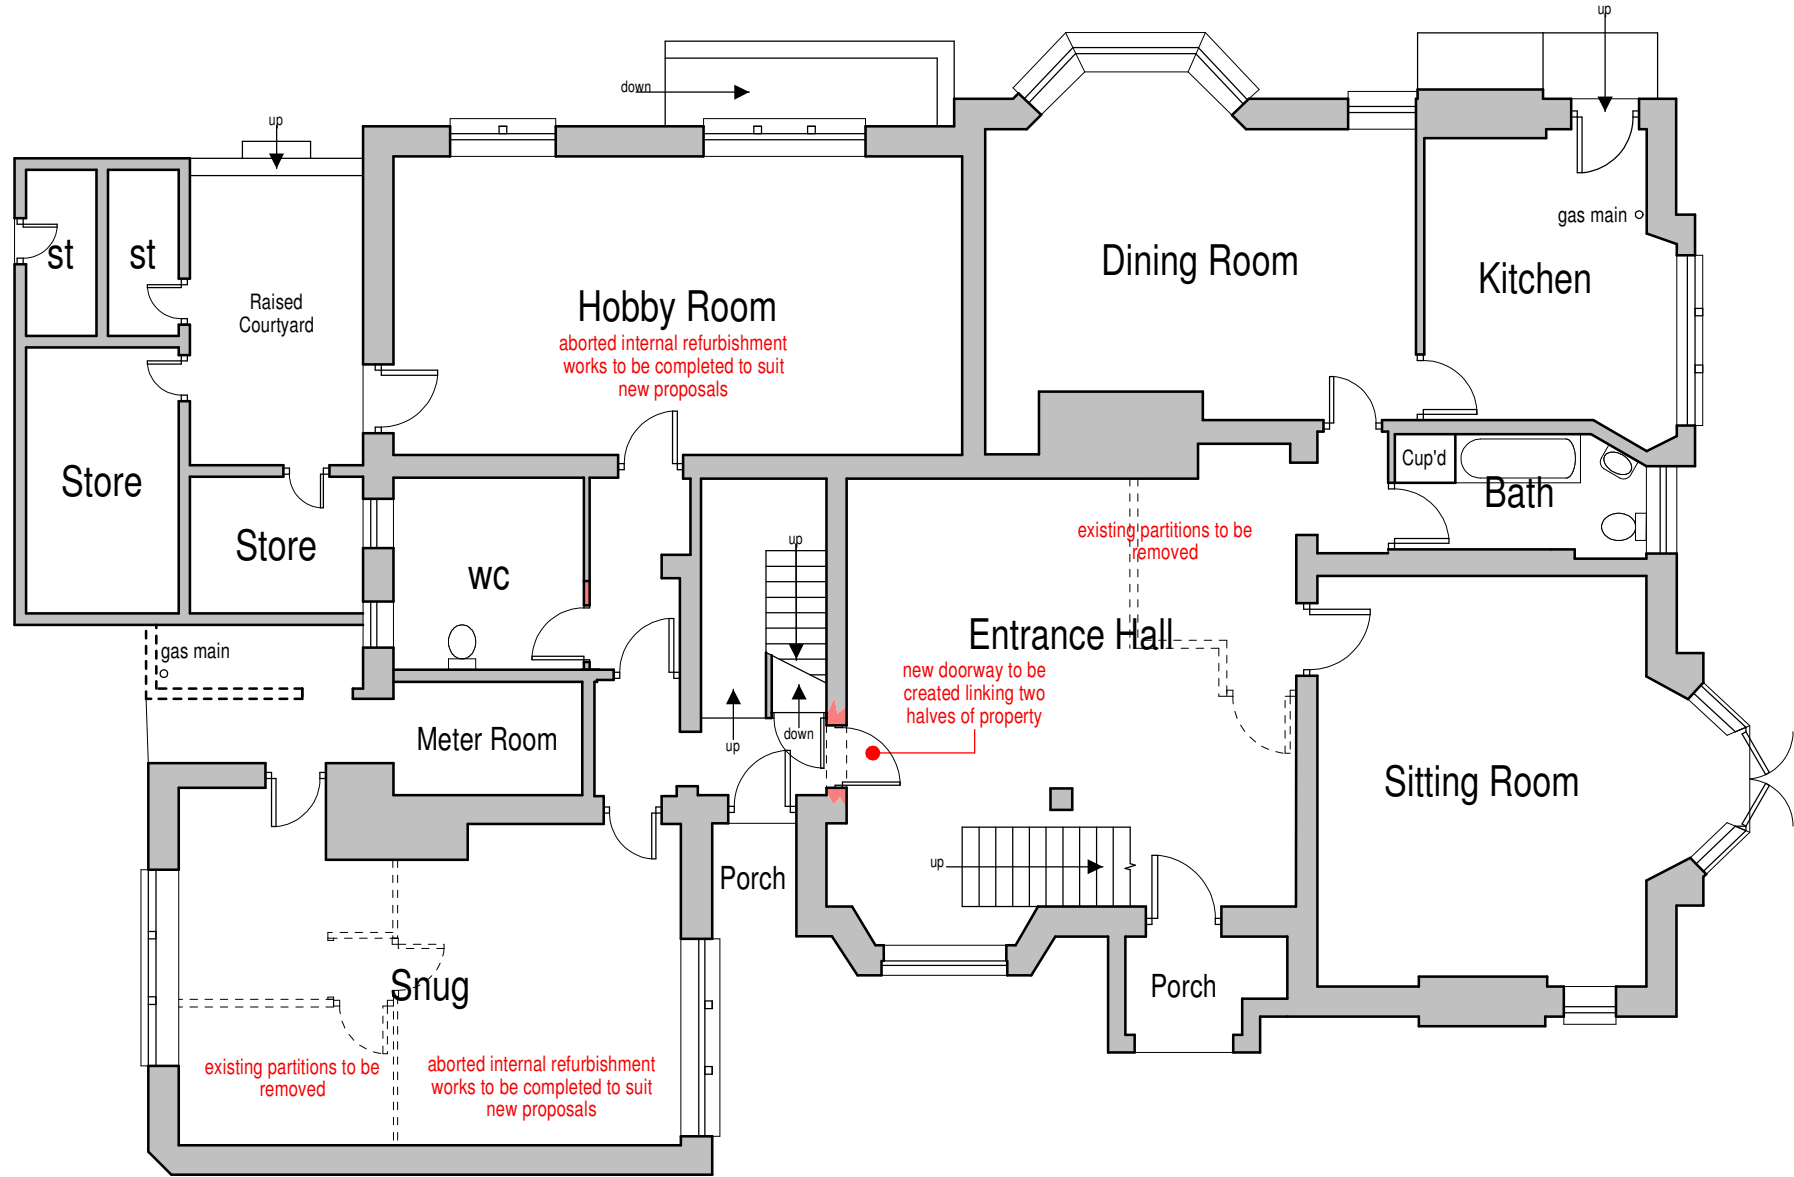


Ground Floor

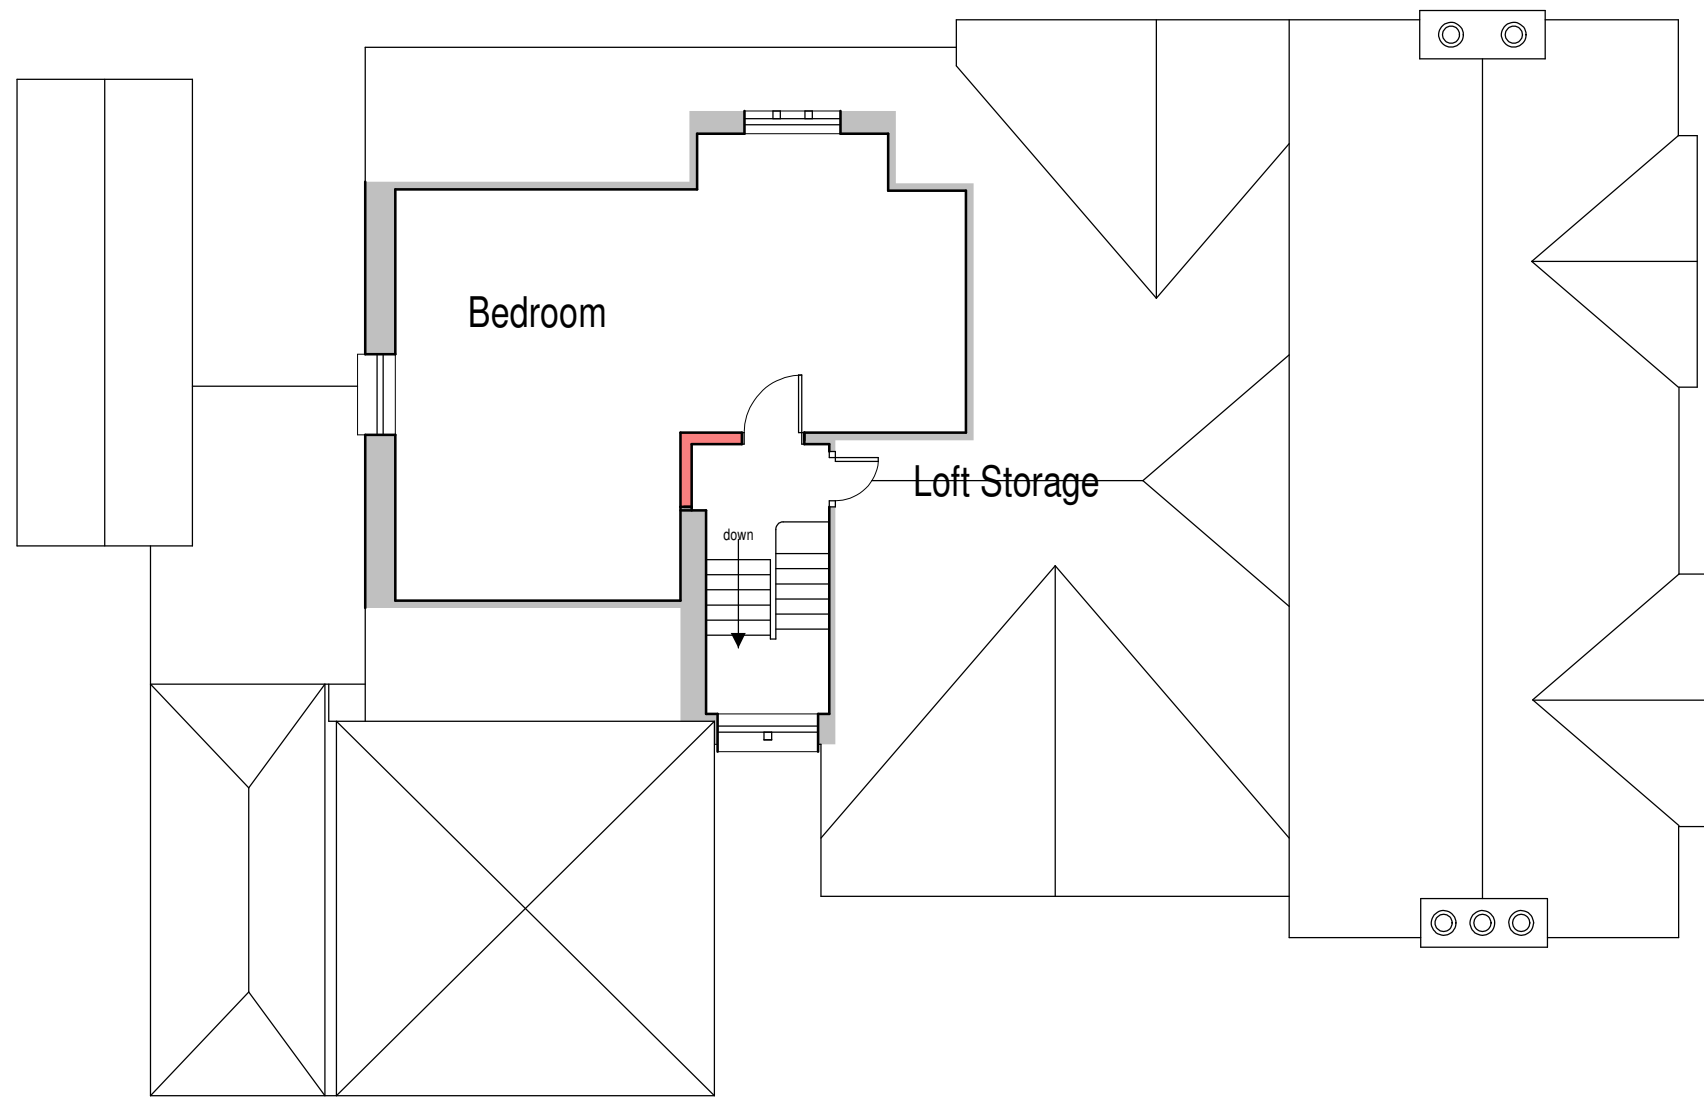

Attic Floor

Note - Plans provided by client

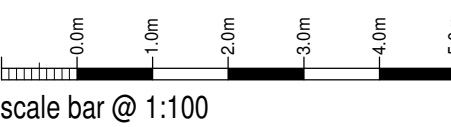

Mr T Hovland

Proposed Conversion of
Flats into Single Dwelling
Langdale House
Cheadle Road
Cheddleton ST13 7HW
Planning Proposal
Floor Plans

Date	Sheet	Scale
February 2022	A1	1:100
Dwg No.	Rev.	Drawn
2022-2679-02	-	RG



10 Cawdry Buildings, Fountain Street, Leek, ST13 6JP
Telephone: 01538 386002
E-mail: info@sammonsltd.co.uk
Web: www.sammonsltd.co.uk

This drawing is copyright.
All dimensions must be checked prior to commencement.