

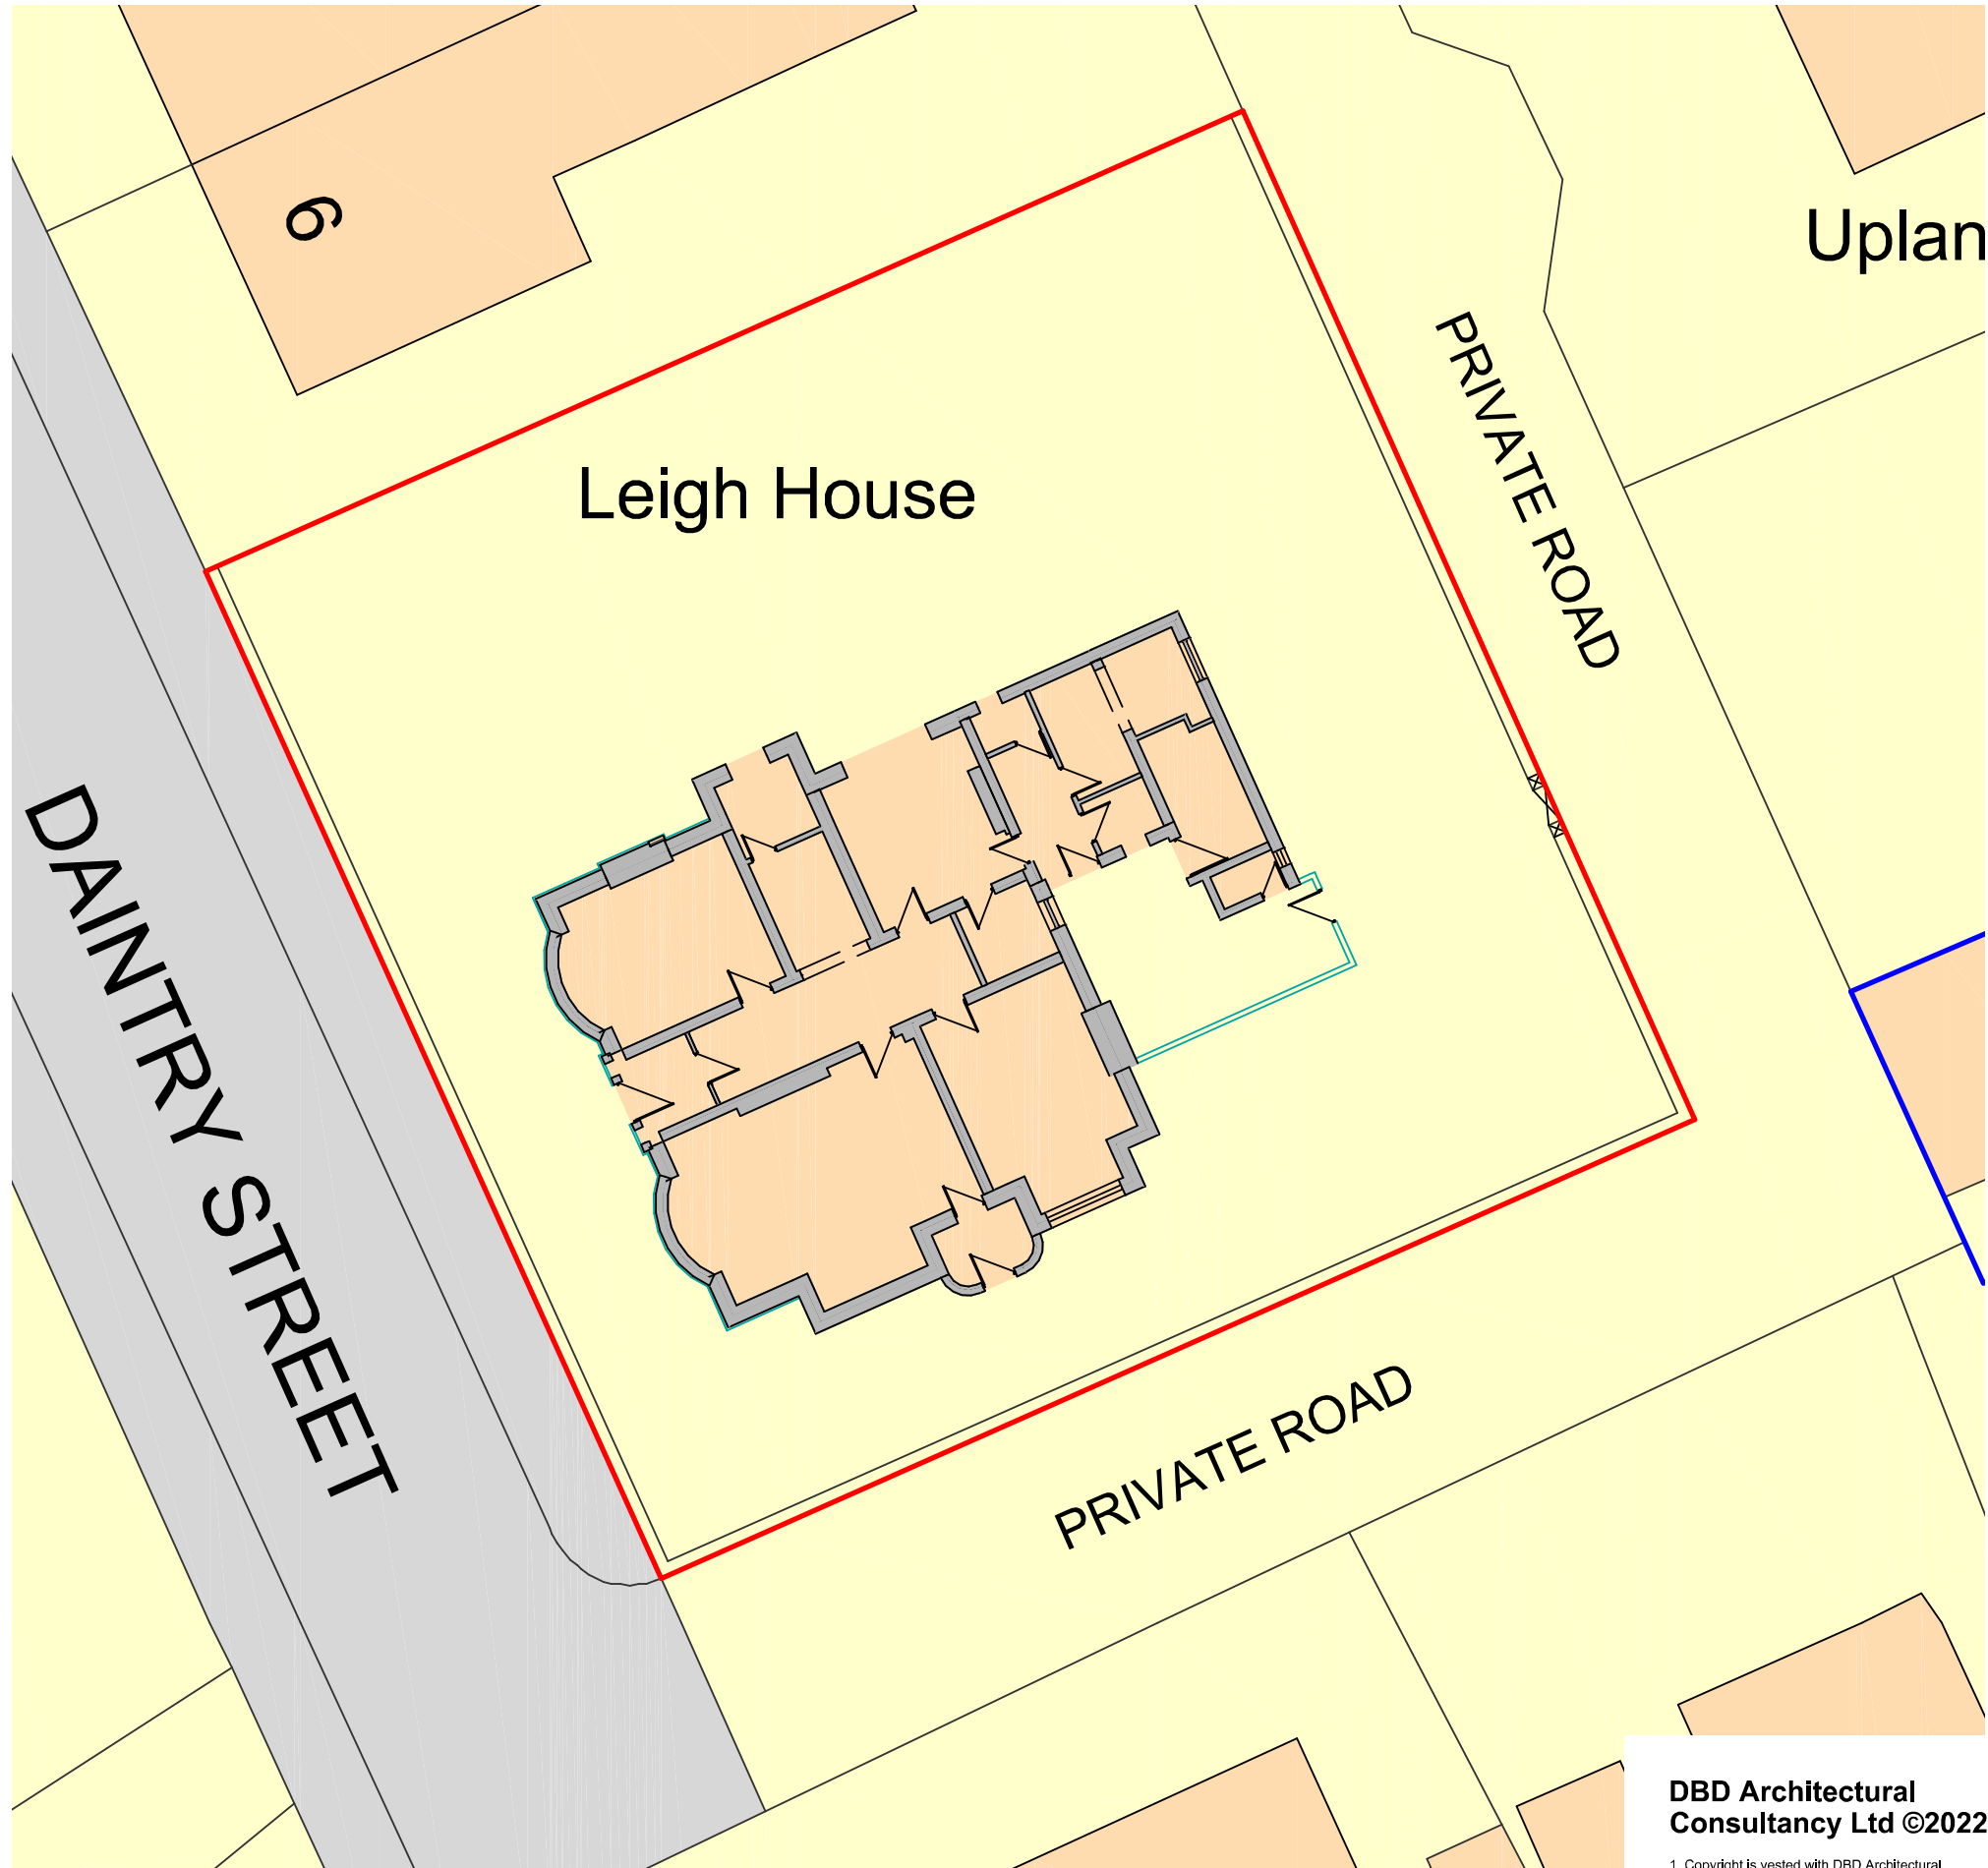
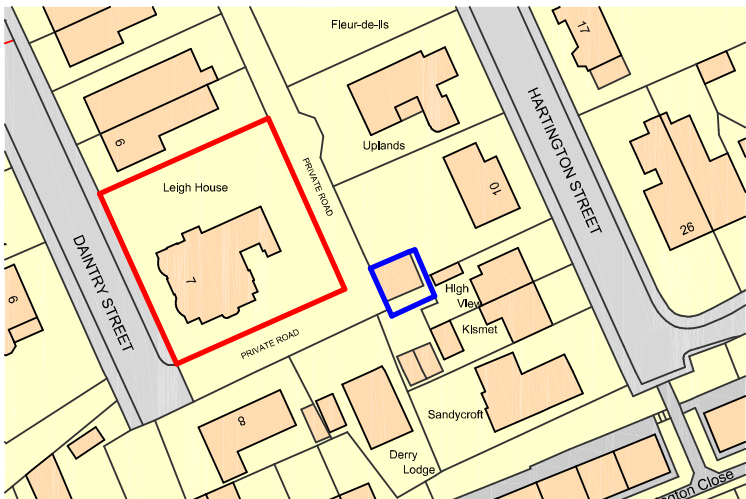


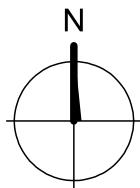


Site Plan as Existing & Proposed

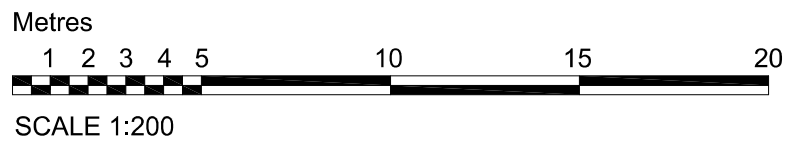

Ordnance Survey, (c) Crown Copyright 2021. All rights reserved. Licence number 100022432

Site Location Plan

 

DBD Architectural Consultancy Ltd ©2022

1. Copyright is vested with DBD Architectural Consultancy Ltd.
2. All dimensions to be checked on site before proceeding.
3. Contractor to check/adjust dimensions of new work to suit existing conditions. Do not assume existing structure or details are plumb, square or level.
4. Contractor must notify the architect of any discrepancies before proceeding.
5. All drawings to be read in conjunction with all other consultants drawings and specs.

Rev	Date	Description
B	15.02.22	New Scheme
A	30.09.21	Amendments made following comments

DBD Architectural Consultancy Ltd
50 Broad Street, Leek,
Staffordshire, ST13 5NS
01538 383118
mail@dbdconsultants.co.uk
www.dbdconsultants.co.uk

Mr & Mrs Jones
Leigh House
7 Daintry Street, Leek
ST13 5PG

Alterations to Existing Chimney Stack

Title

Site Plans

Stage: Planning	Date: 19.05.21	Job No: 2149
Sheet: A3	Drawing Number: PL 01B	