


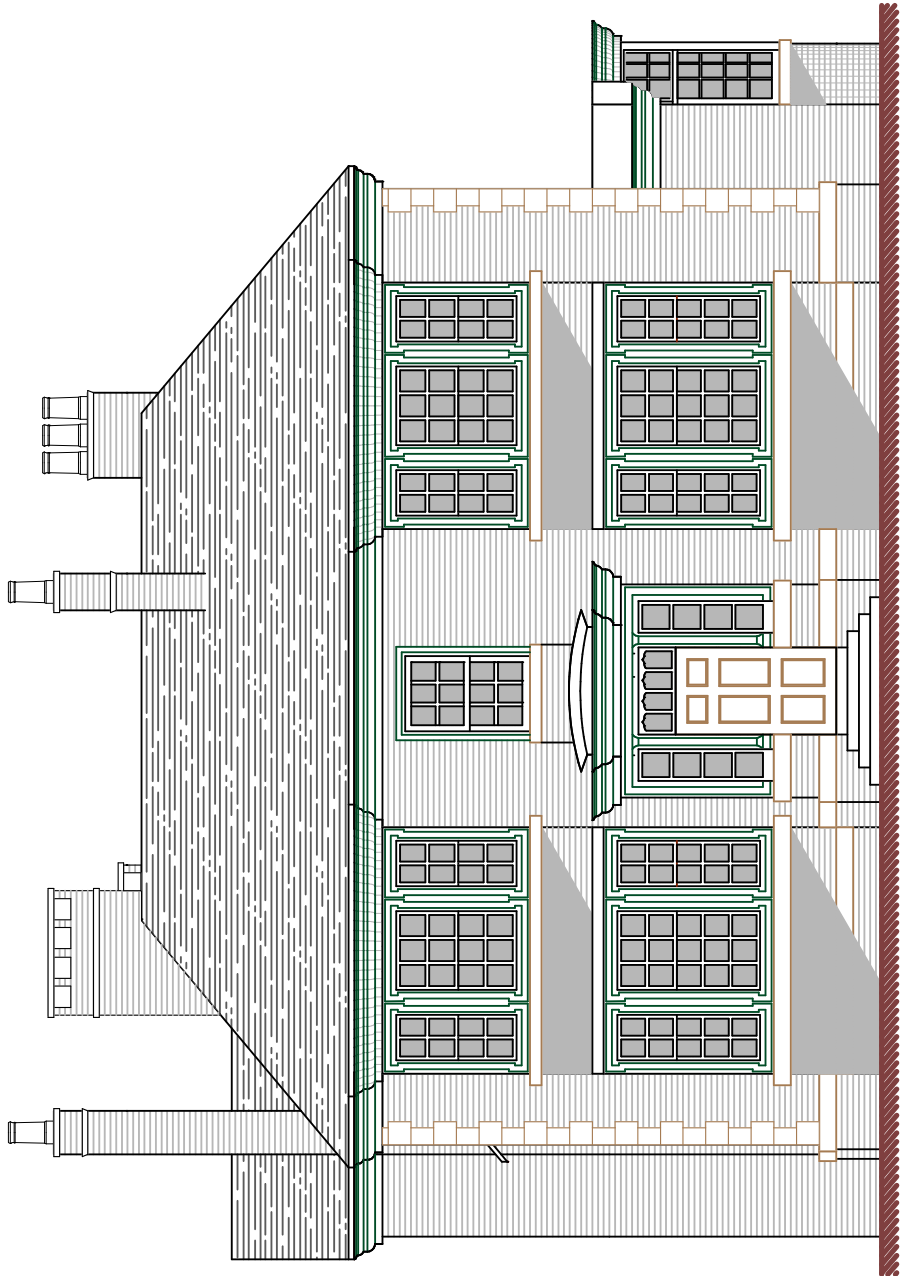


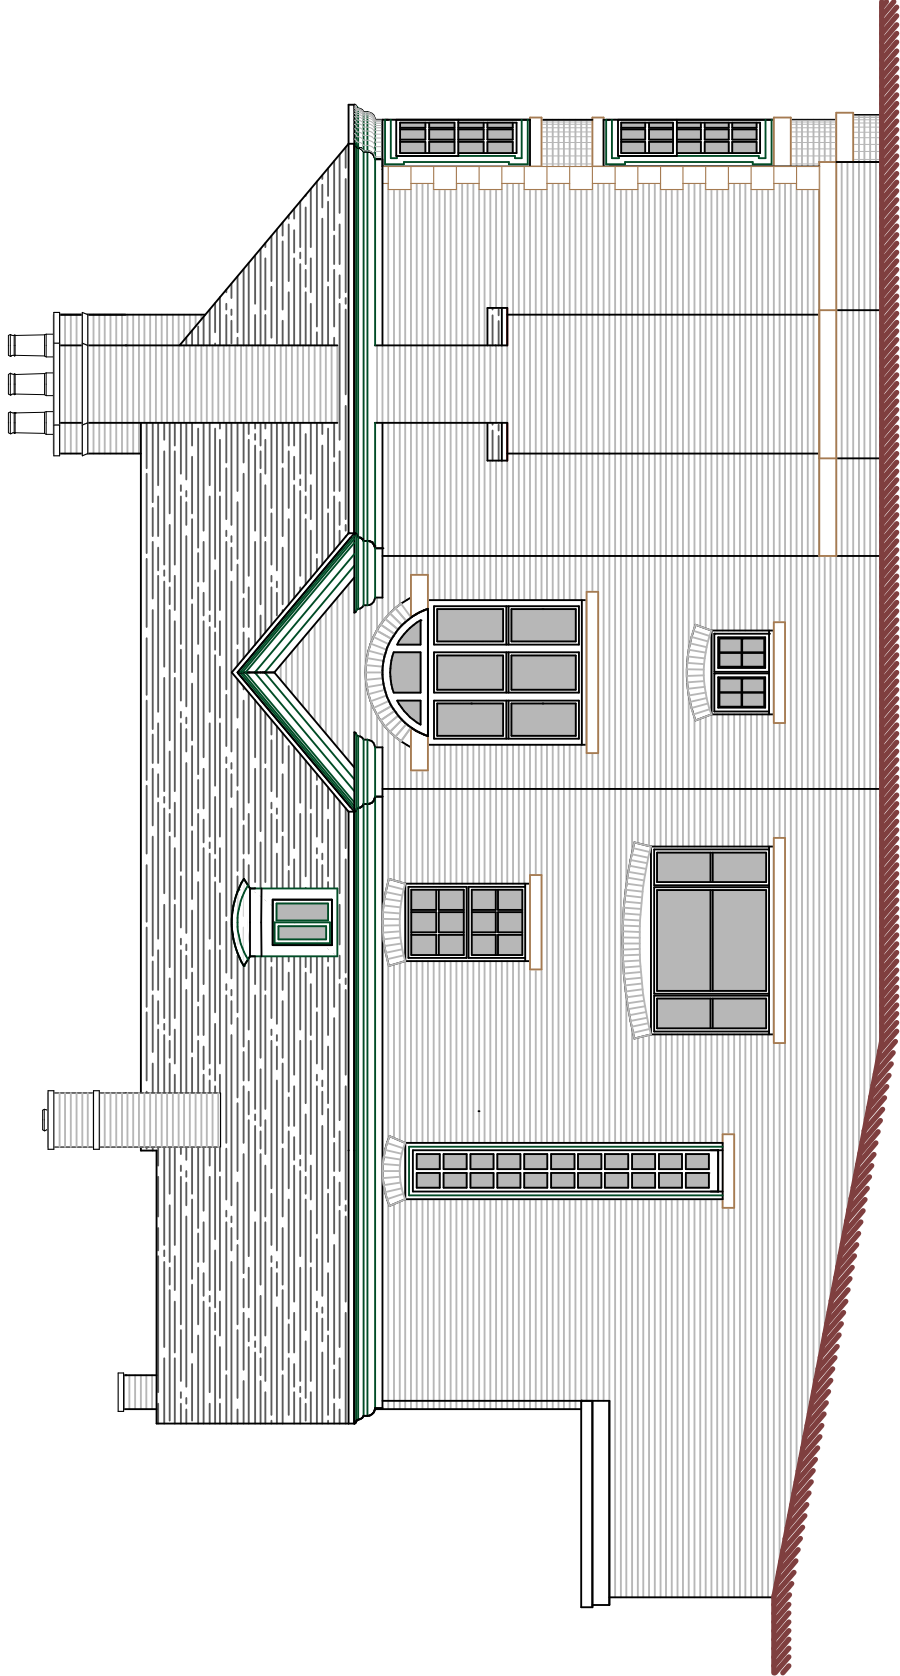


Front Elevation

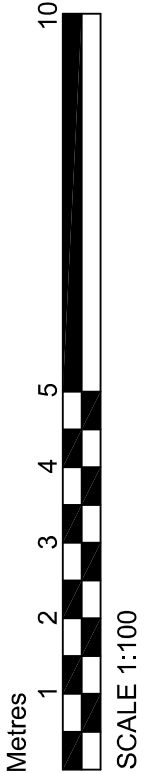


Side Elevation

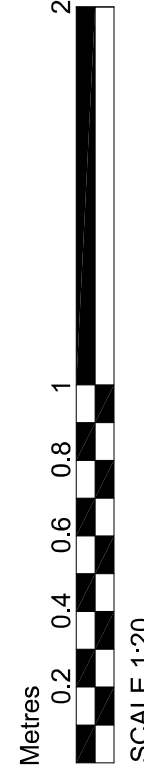

Chimney Stack as Existing @ 1:20

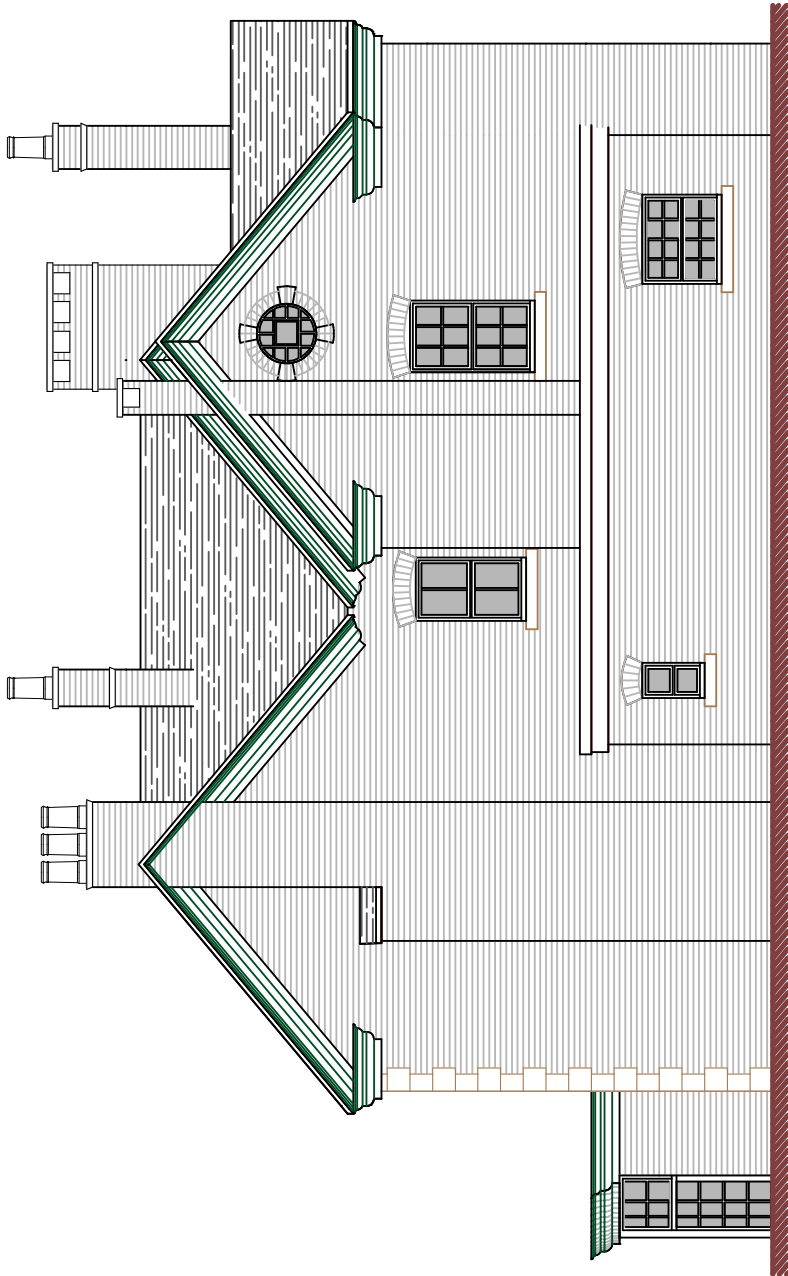

Rear Elevation

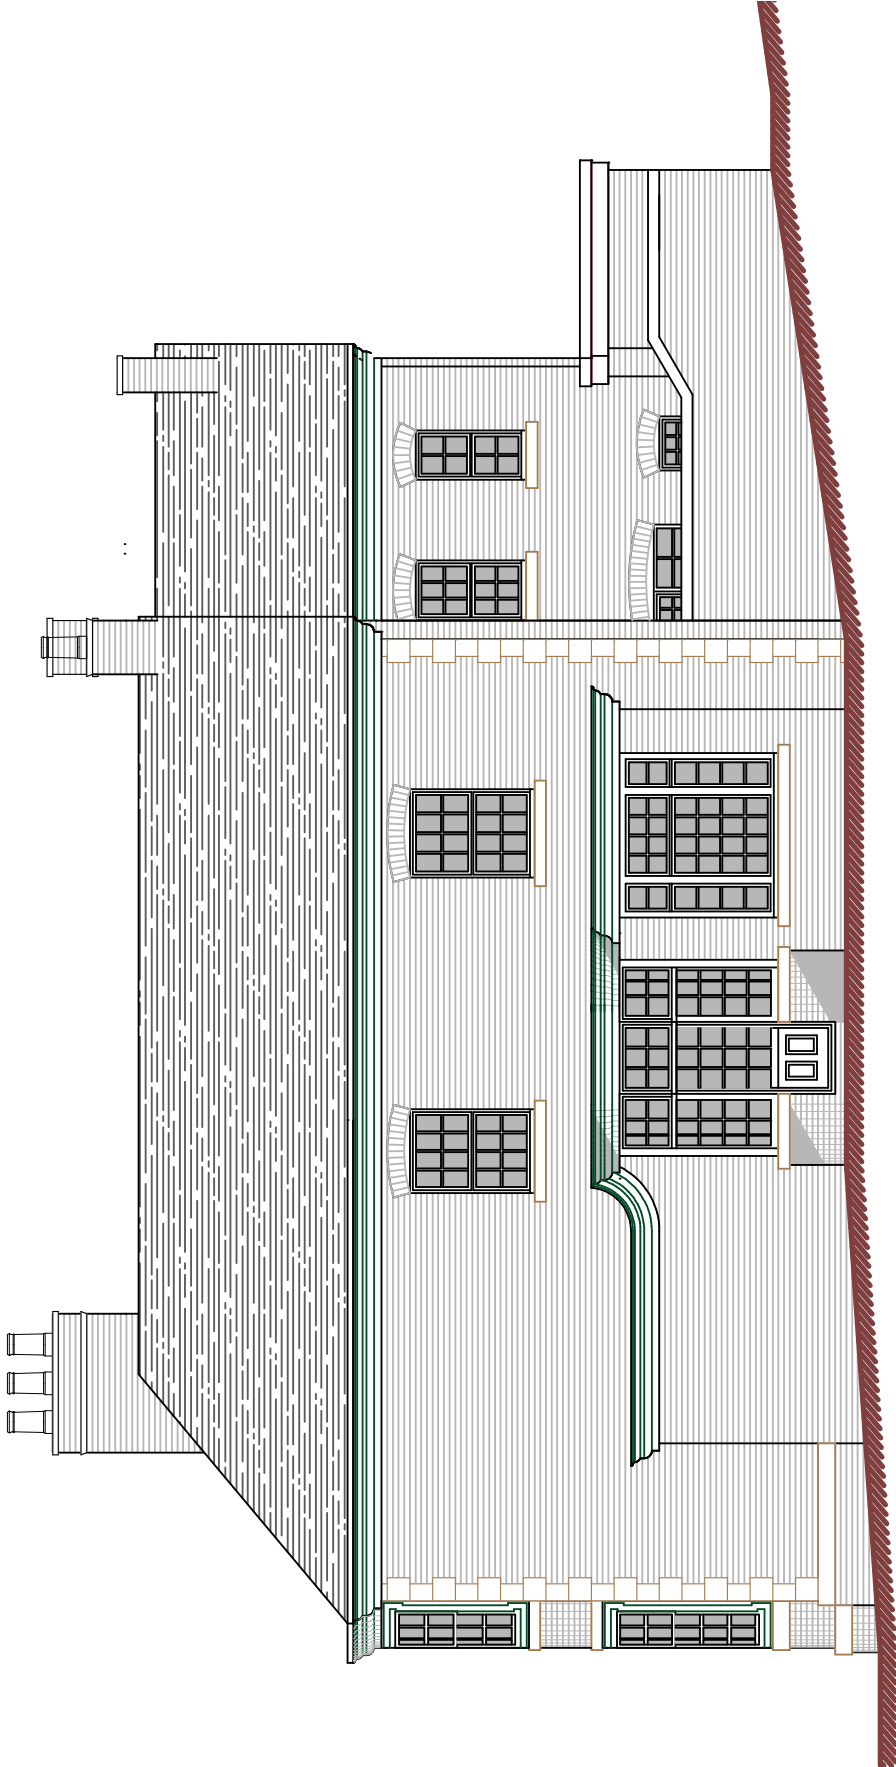

Side Elevation

DBD Architectural
Consultancy Ltd ©2022

1. Copyright is vested with DBD Architectural Consultancy Ltd.
2. All dimensions to be checked on site before proceeding.
3. Contractor to check/judge dimensions of new work and existing work and to ensure all work is plumb, square or level. Do not assume existing structure or details are plumb, square or level.
4. Contractor must notify the architect of any discrepancies before proceeding.
5. All drawings to be read in conjunction with all other consultants drawings and specs.

Rev	Date	Description
A	08.02.22	New Code



Mr & Mrs Jones
Lough House
Kilworth Street, Leek
ST13 5PG

Alterations to Existing Chimney Stack

Title	
Elevations as Existing	
Author	Planning
Checked	15.02.22
Scale	1:100
Project No	2149
Drawn by	PL 05A