

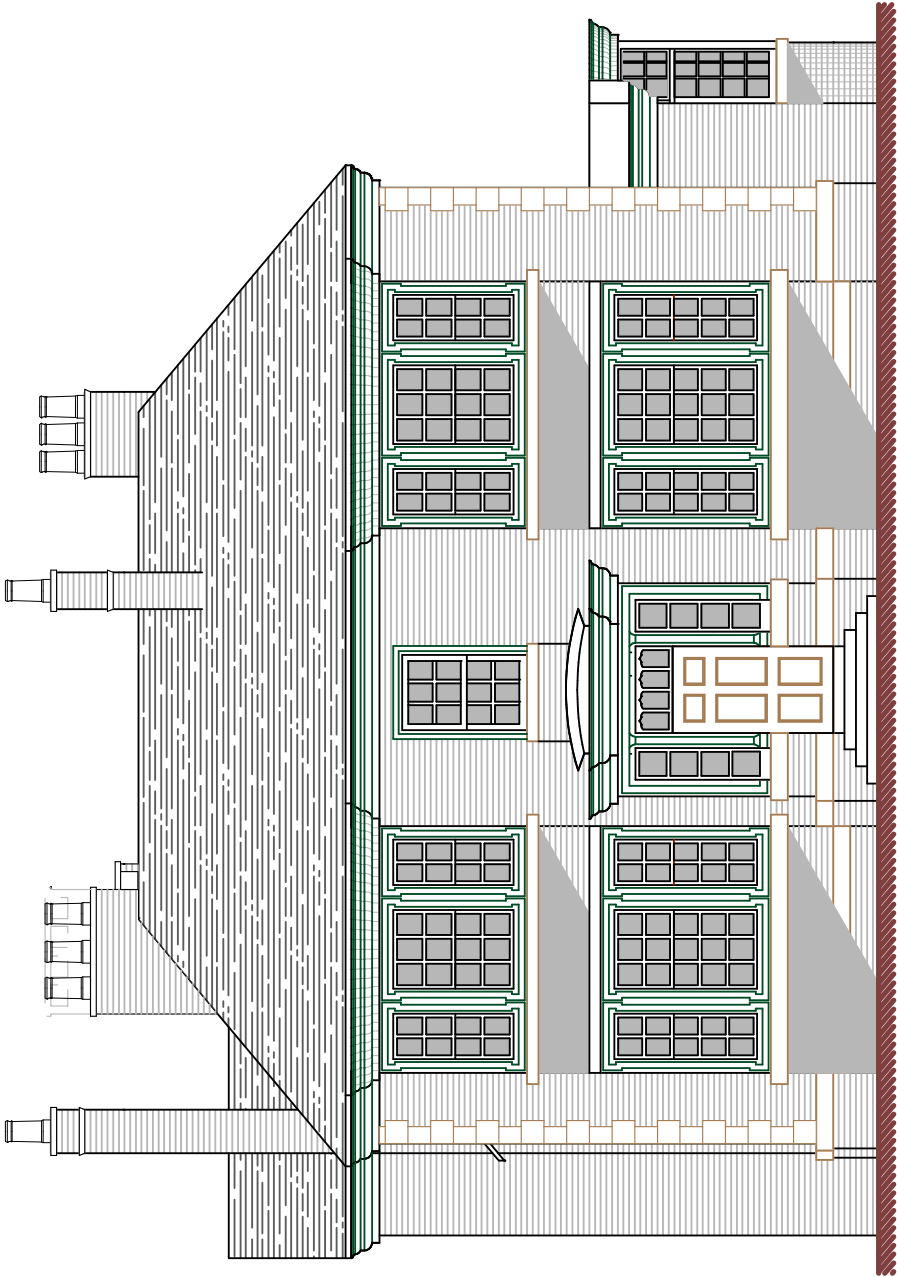



Side exit chimney stack to have top tier carefully removed and reclaimed chimney pots, to match existing, installed on top of existing stone plinth course.

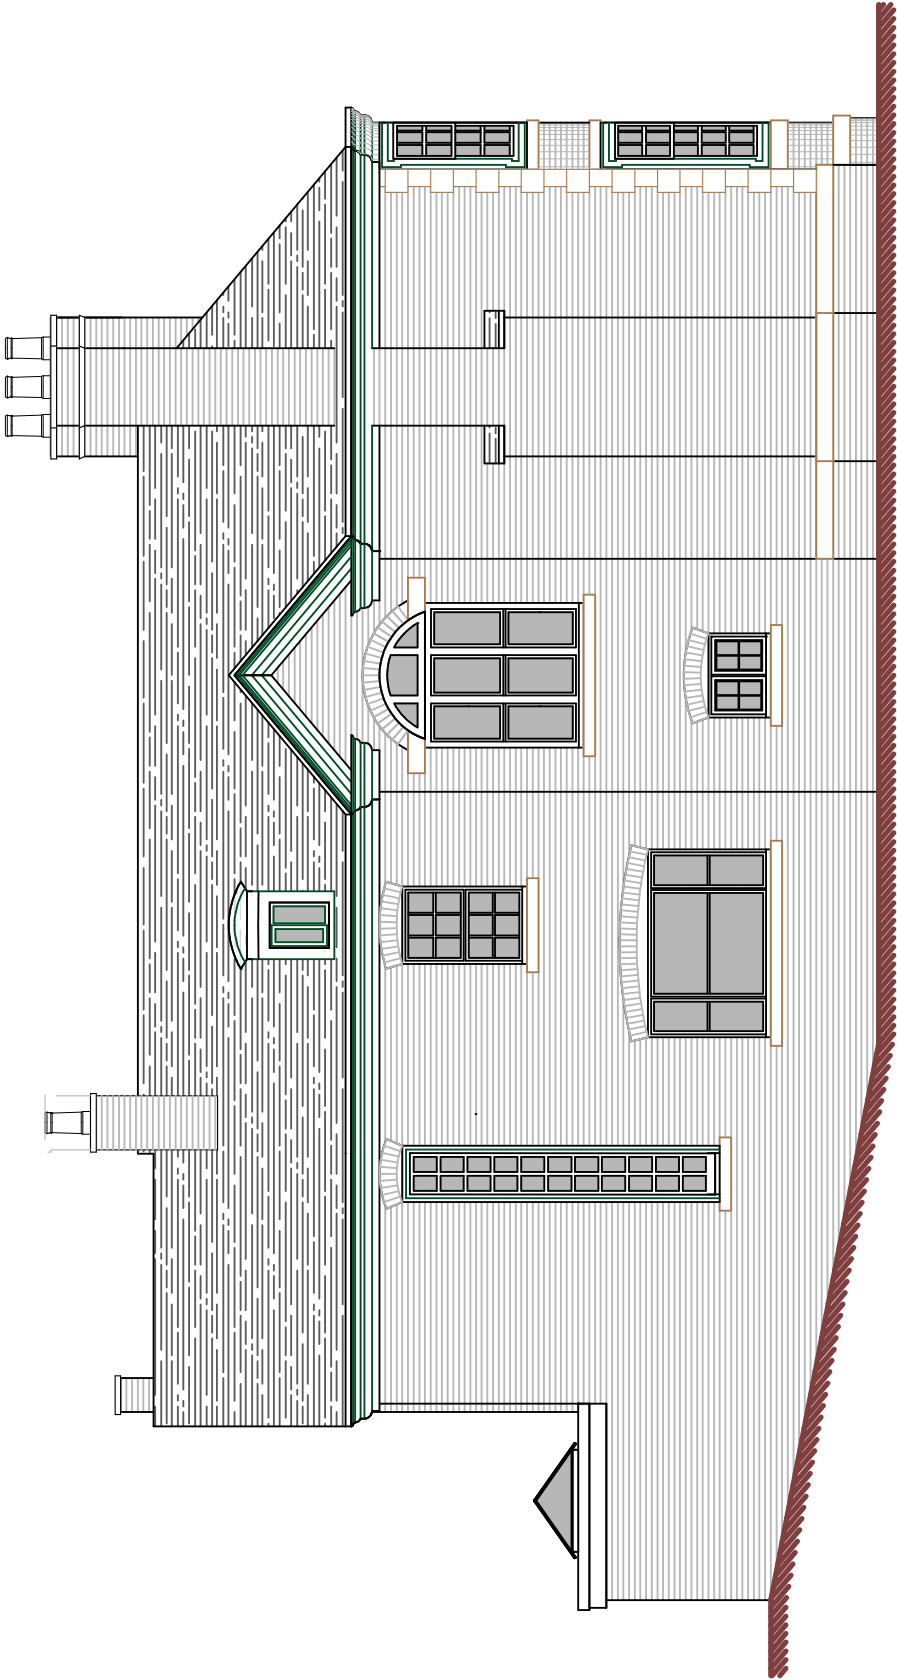


Front Elevation

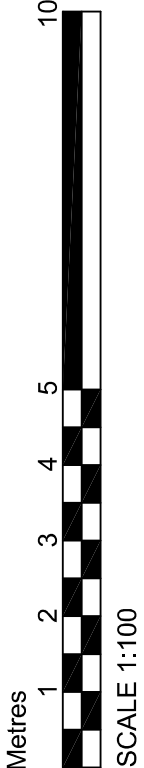


Side Elevation

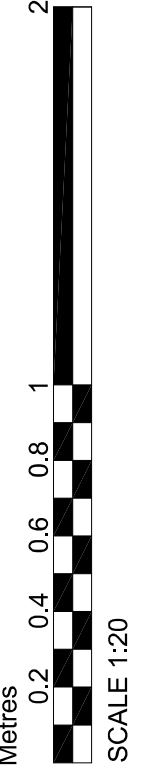

Chimney Stack as Proposed @ 1:20

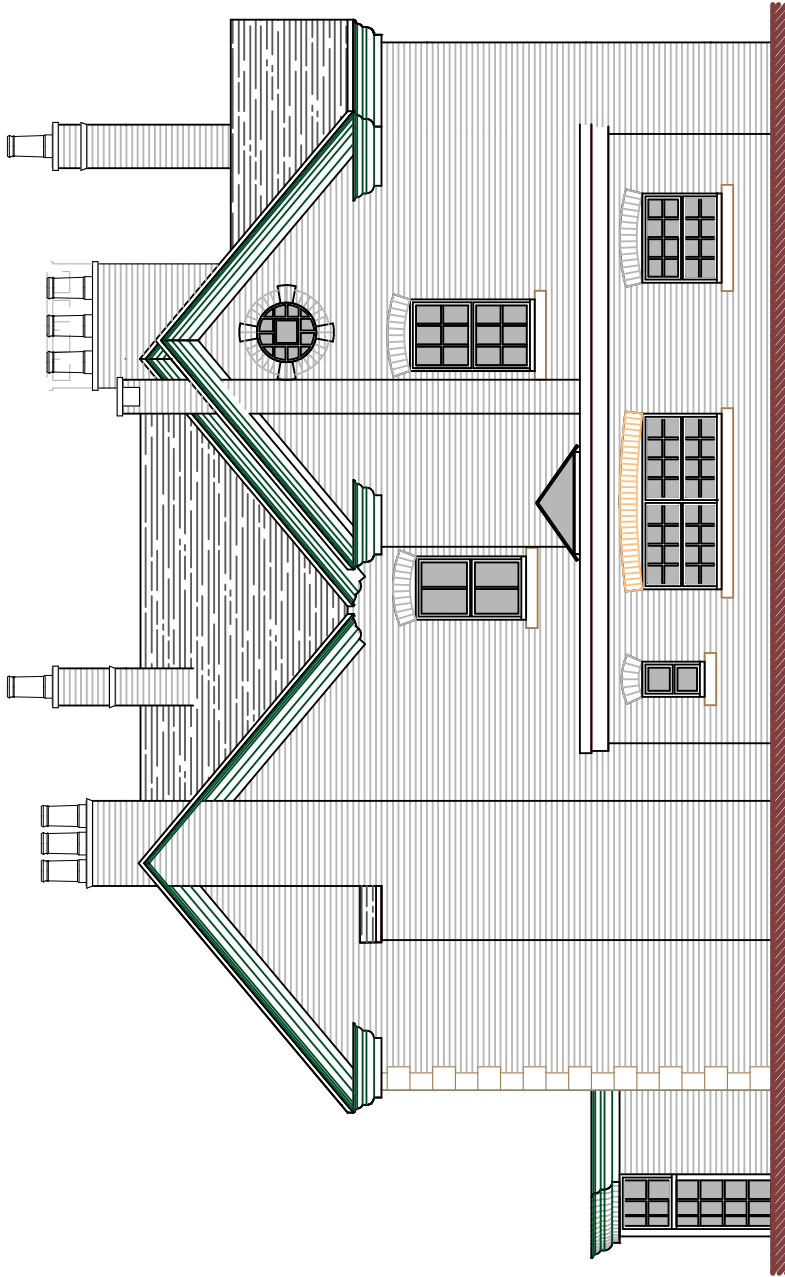

Rear Elevation

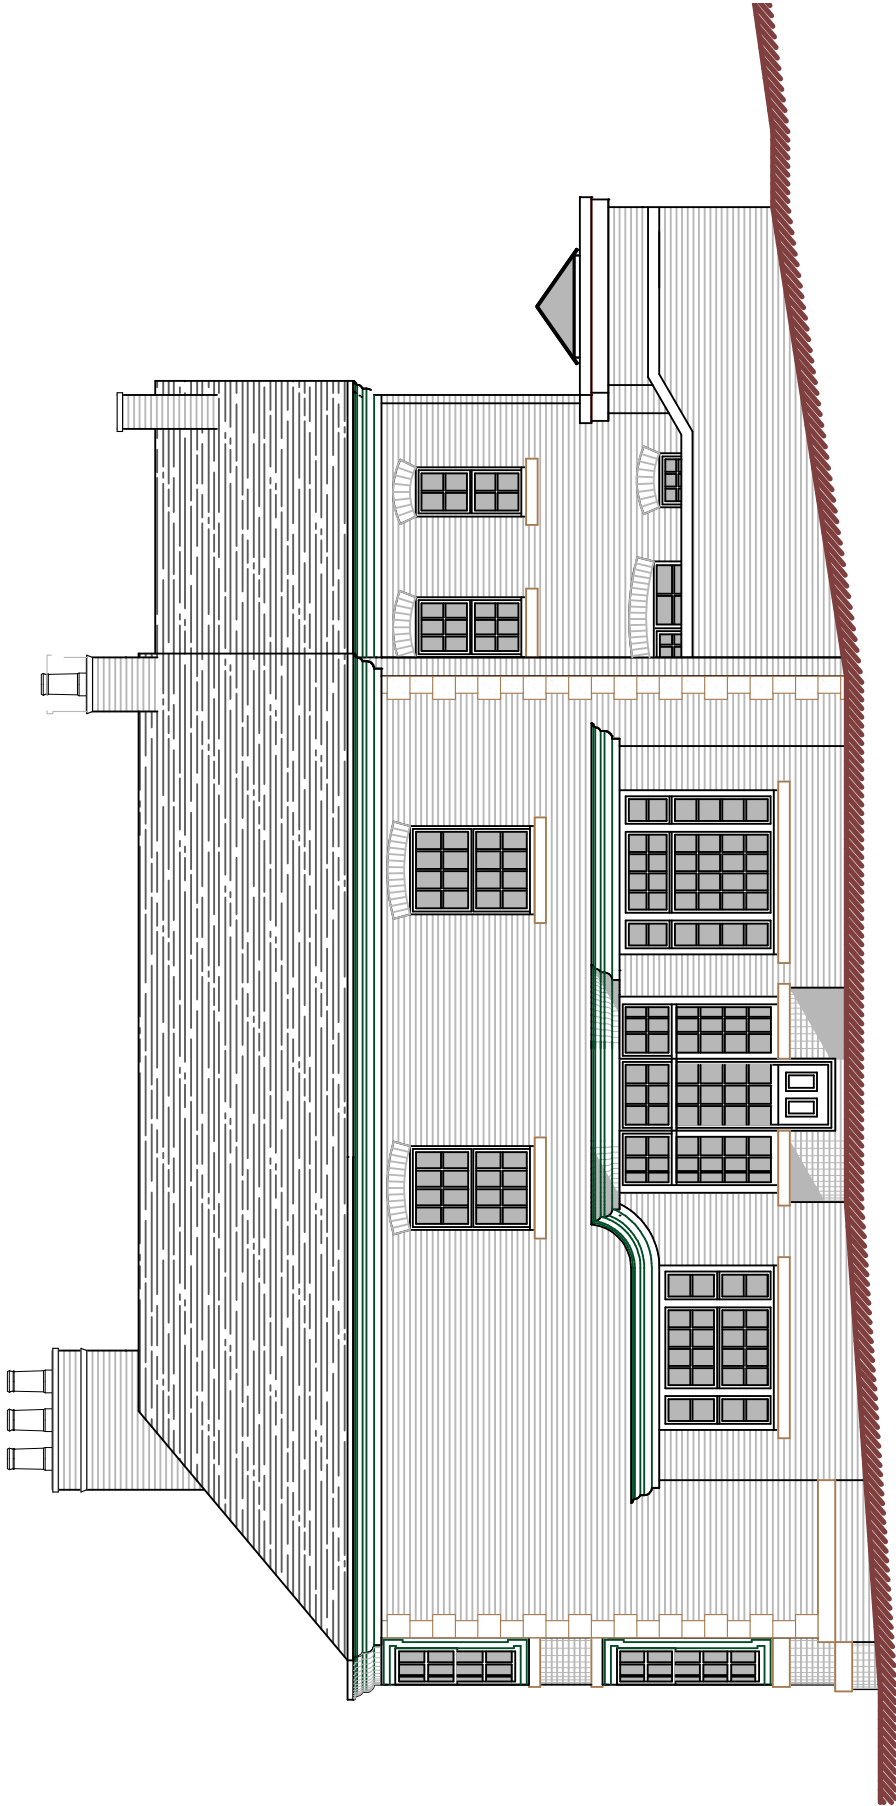

Side Elevation

DBD Architectural Consultancy Ltd ©2022

1. Copyright is vested with DBD Architectural Consultancy Ltd.
2. All dimensions to be checked on site before proceeding.
3. Contractor to check/judge dimensions of new work for accuracy and consistency with existing work. Do not assume existing structure or details are plumb, square or level.
4. Contractor must notify the architect of any discrepancies before proceeding.
5. All drawings to be read in conjunction with all other consultants drawings and specs.

Rev	Date	Description
A	08.02.22	New Code



Mr & Mrs Jones
Lough House
Leek Road, Leek
ST13 3PG

Alterations to Existing Chimney Stack

Elevations as Proposed			
Client	Planning	Date	Ref No
Mr & Mrs Jones	ST13 3PG	15.02.22	2149
Drawing Number			PL 06A