

# No. 4A Well Street, Leek.


## First floor storage area




front elevation  
proposed

Roof pitch and orientation  
to match the adjoining  
property

New windows to match  
the style & proportions of  
the adjoining property.  
Head and Cills to match

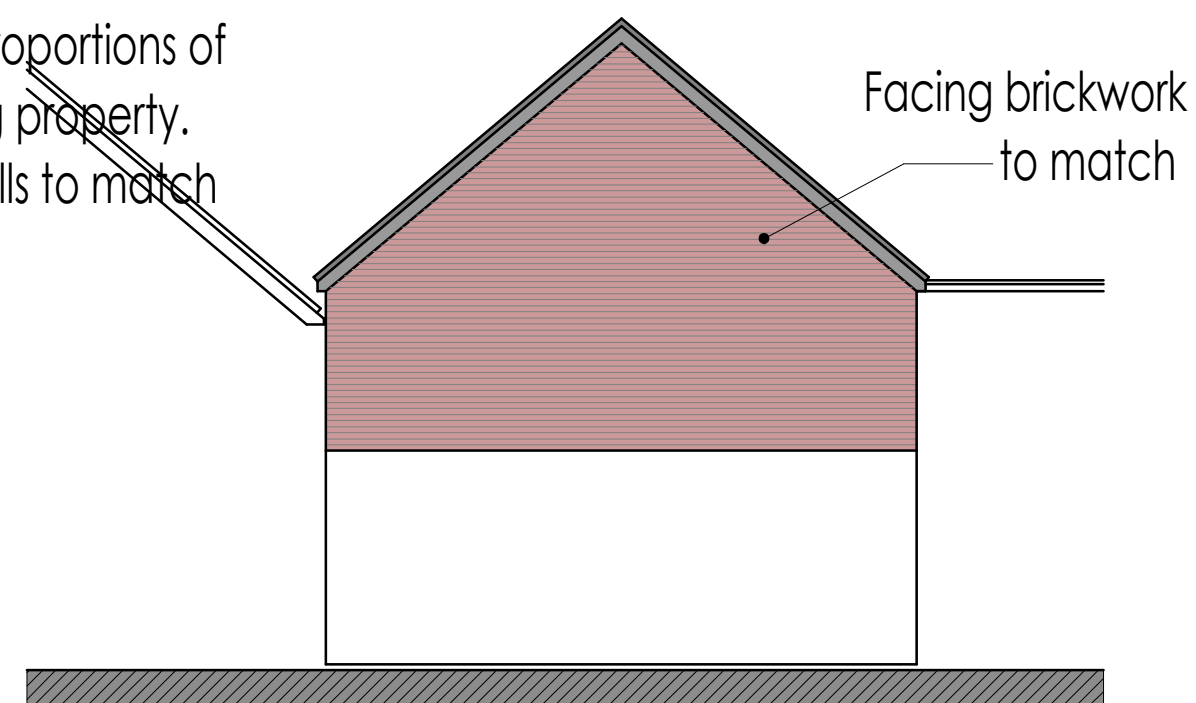


rear elevation  
proposed

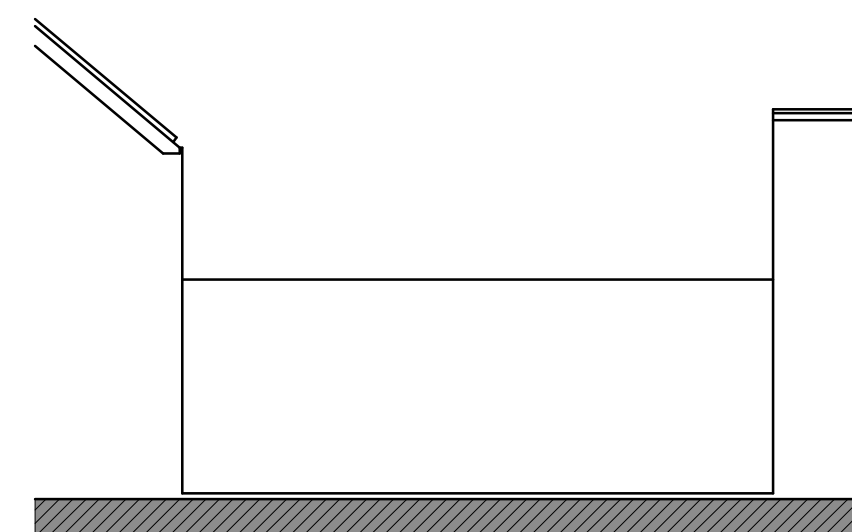


rear elevation  
existing




front elevation  
existing

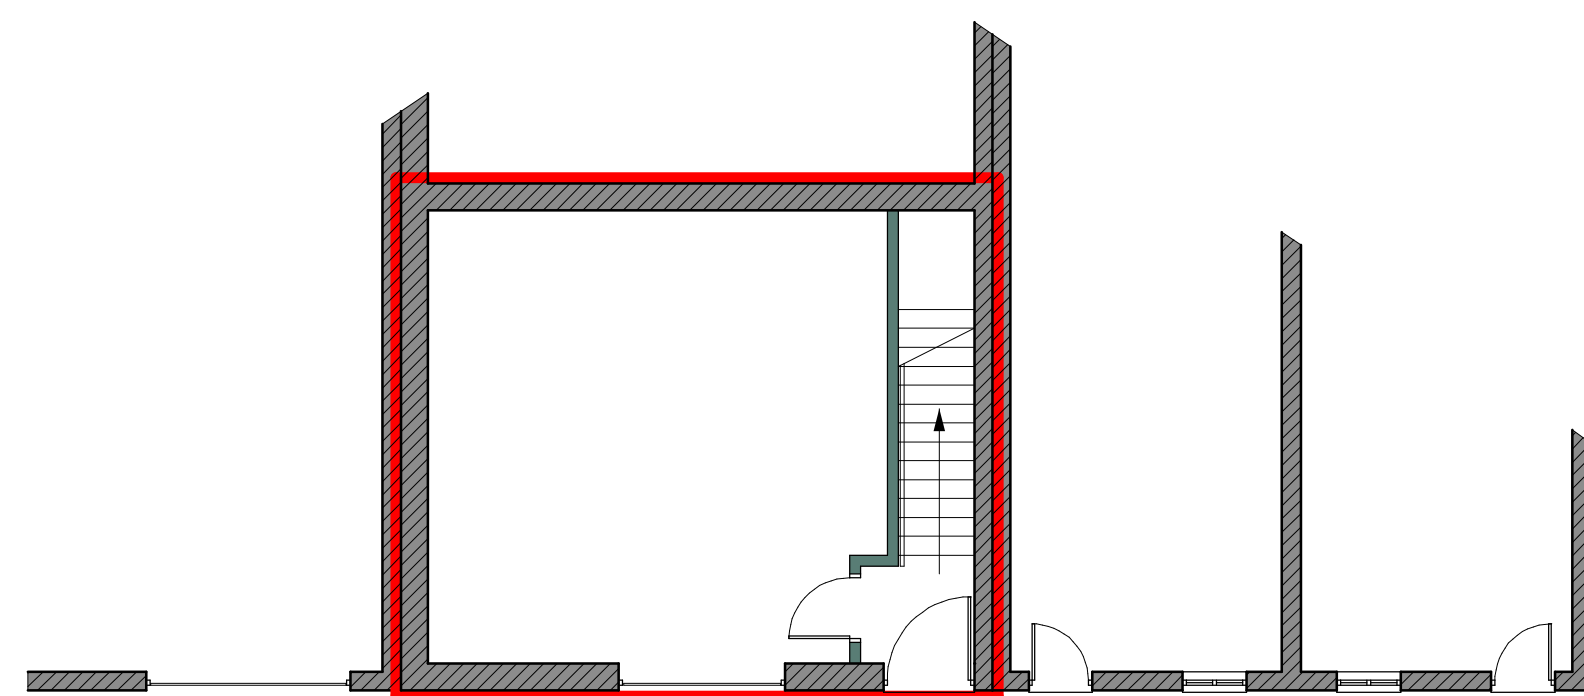


ground floor plan  
proposed

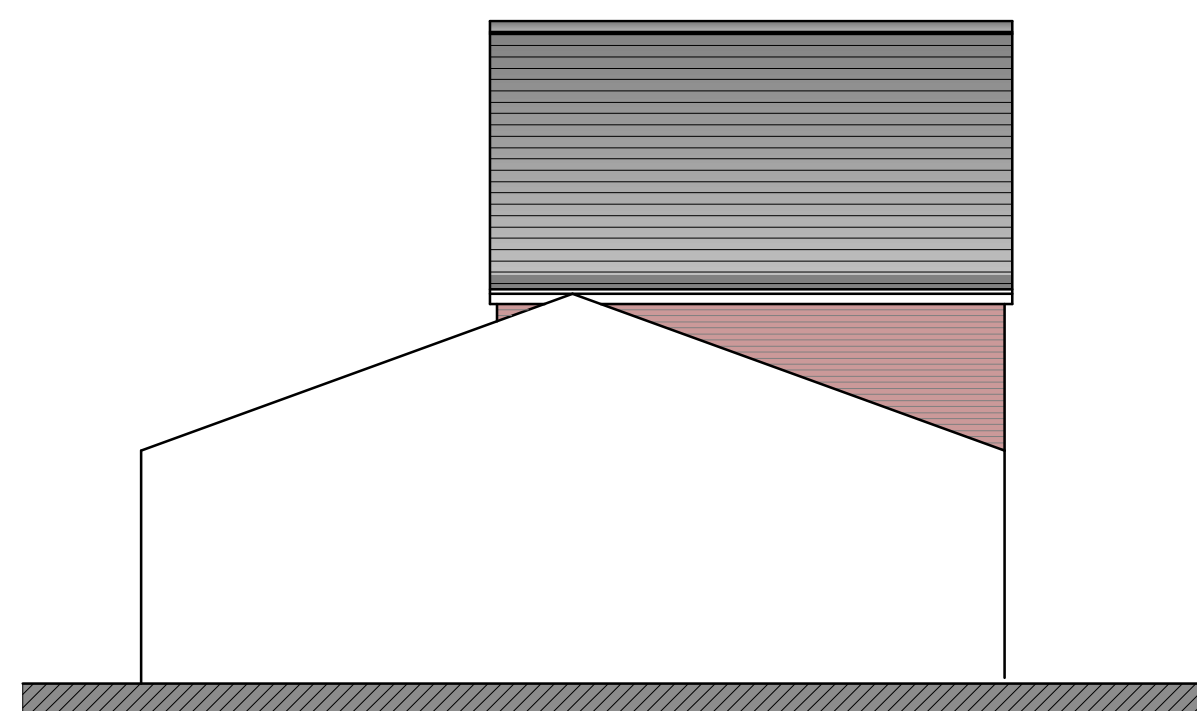


side elevations  
proposed

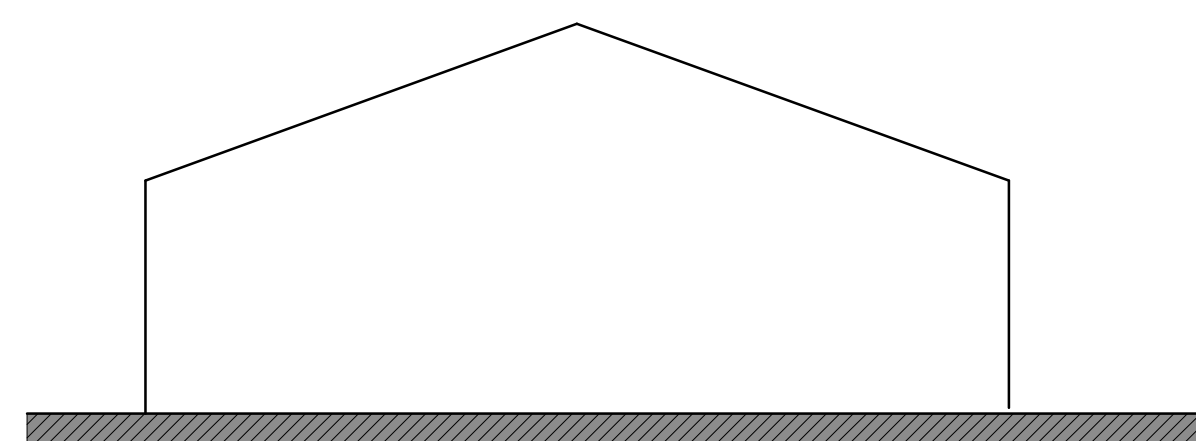



side elevations  
existing

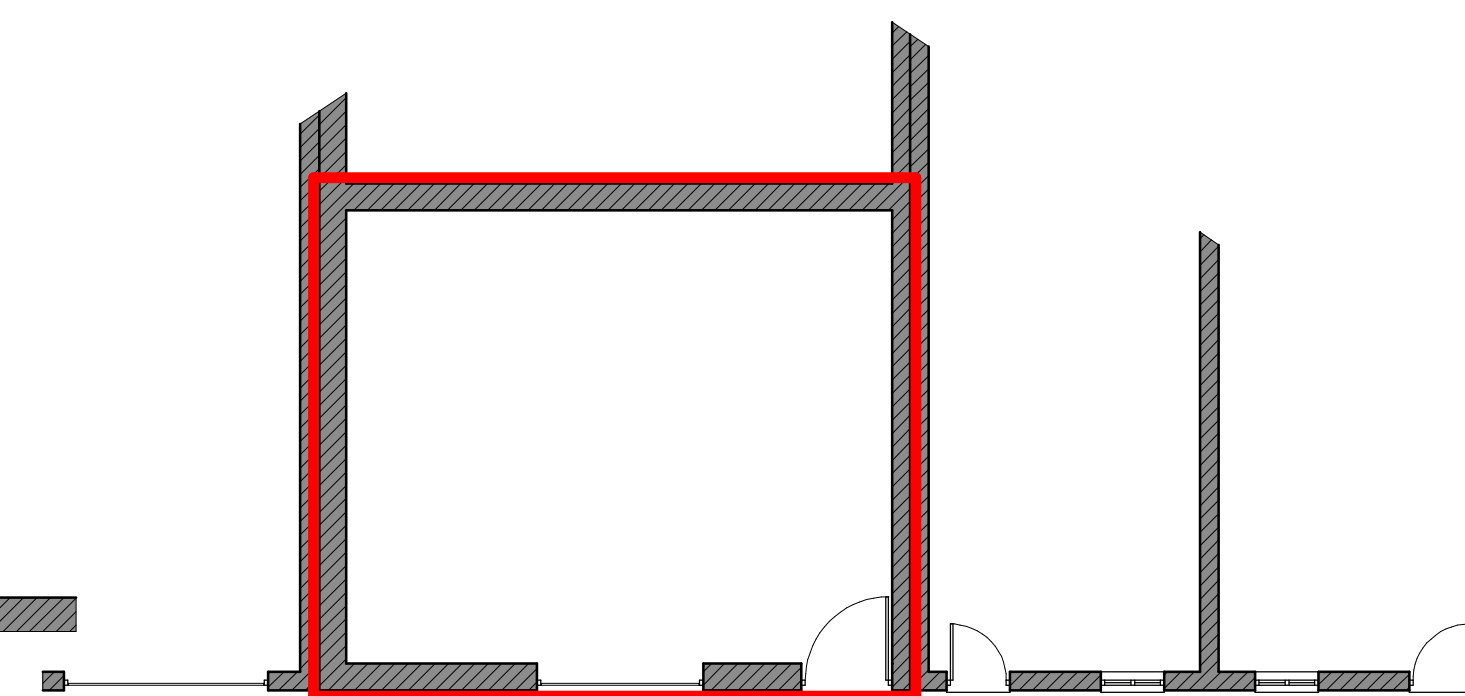


ground floor plan  
existing

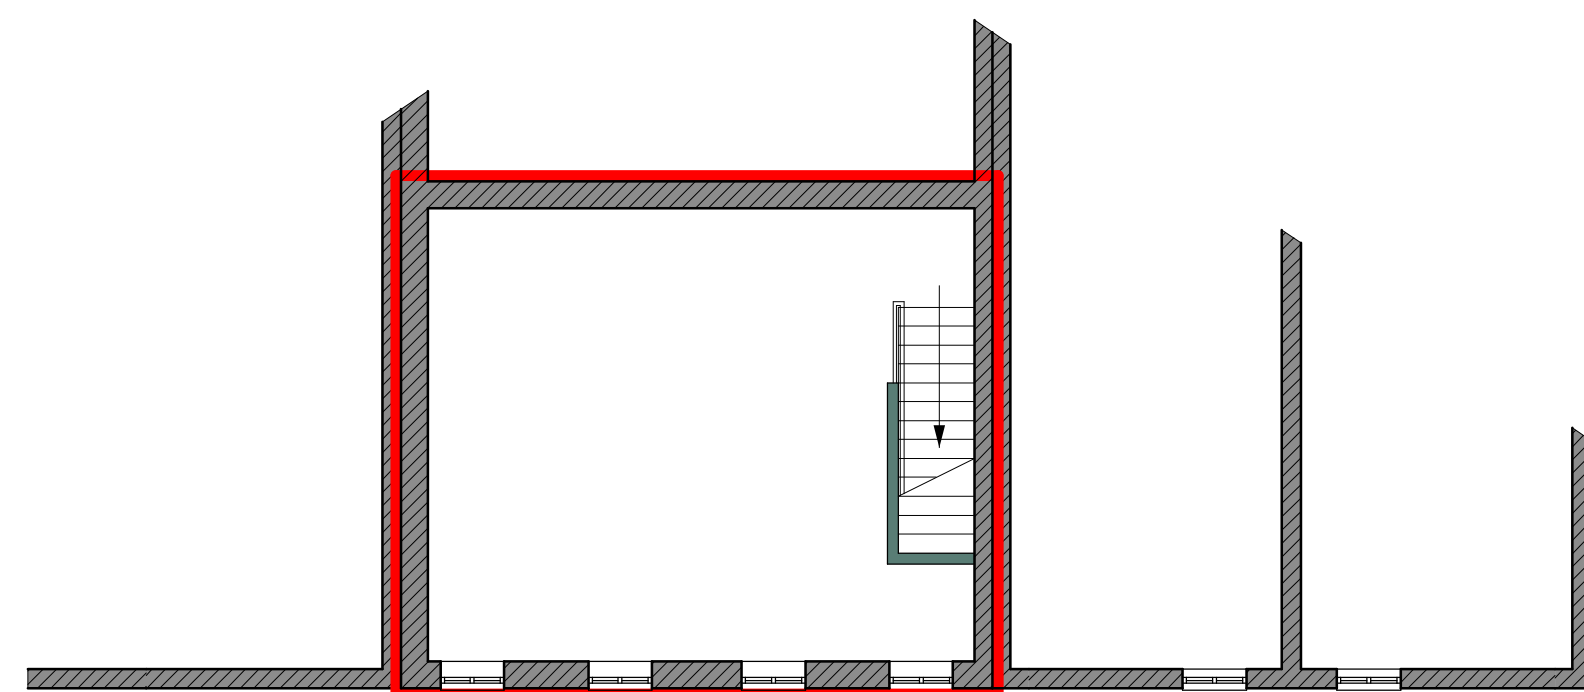

first floor plan  
proposed

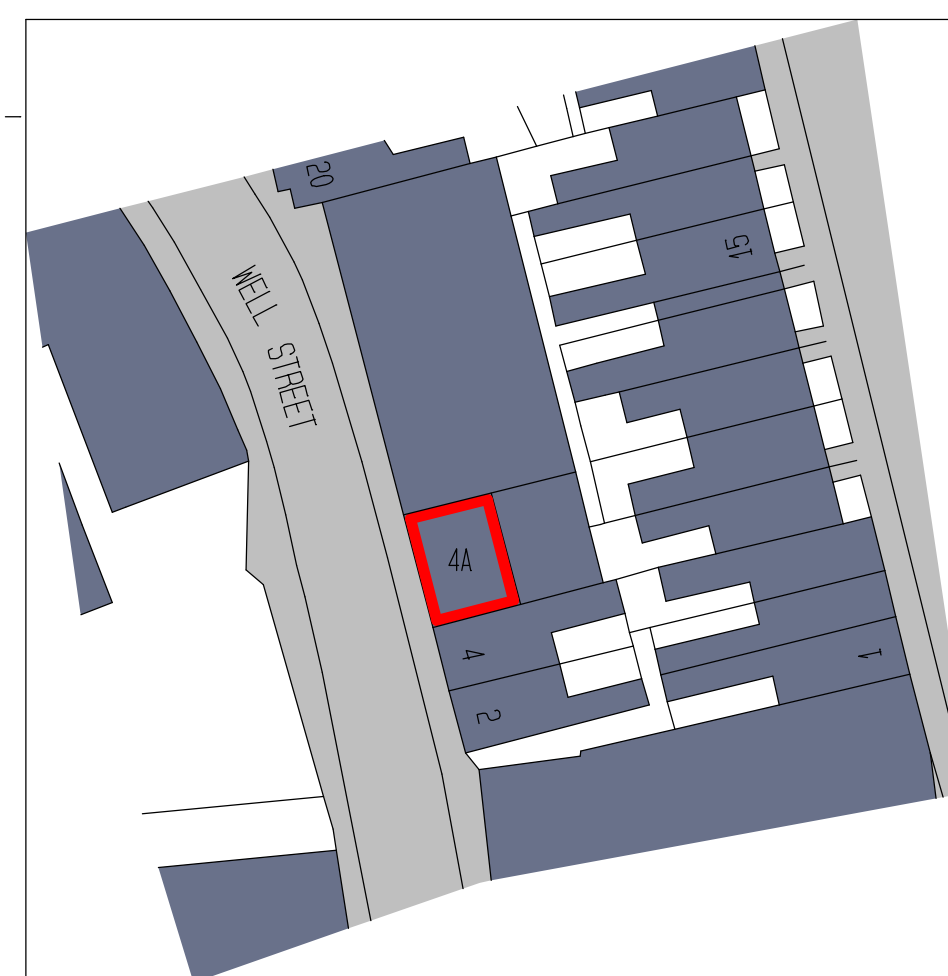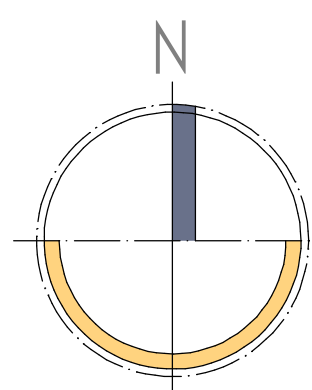

site block plan  
scale 1:500

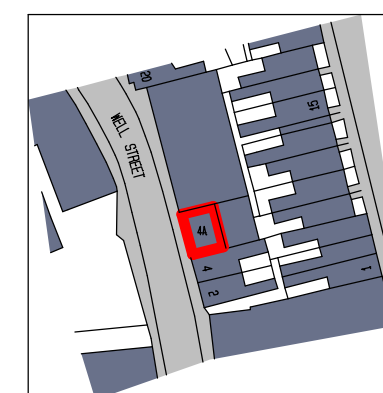

site location plan  
scale 1:1250

|   |                         |                           |             |
|---|-------------------------|---------------------------|-------------|
| Client<br>Mr. P. Hammond                                                                             |                         |                           |             |
| Contract<br>Proposed first floor extension for storage use<br>at 4A Well Street, Leek, Staffordshire |                         |                           |             |
| Drawing Title<br>Existing & Proposed Conditions - Scheme 1<br>Floor Plans & Elevations               |                         |                           |             |
| Date                                                                                                 | February 2022           | Status                    | Preliminary |
| Scale                                                                                                | 1:100 1:500 1:1250 @ A1 | Contract Number           | 5921        |
| Drg. No.                                                                                             | 5921 - 001              | Revision Suffix           | A           |
| Revisions                                                                                            |                         |                           |             |
| Rev A                                                                                                | 14.03.22                | existing elevations added |             |
|   |                         |                           |             |
|   |                         |                           |             |