


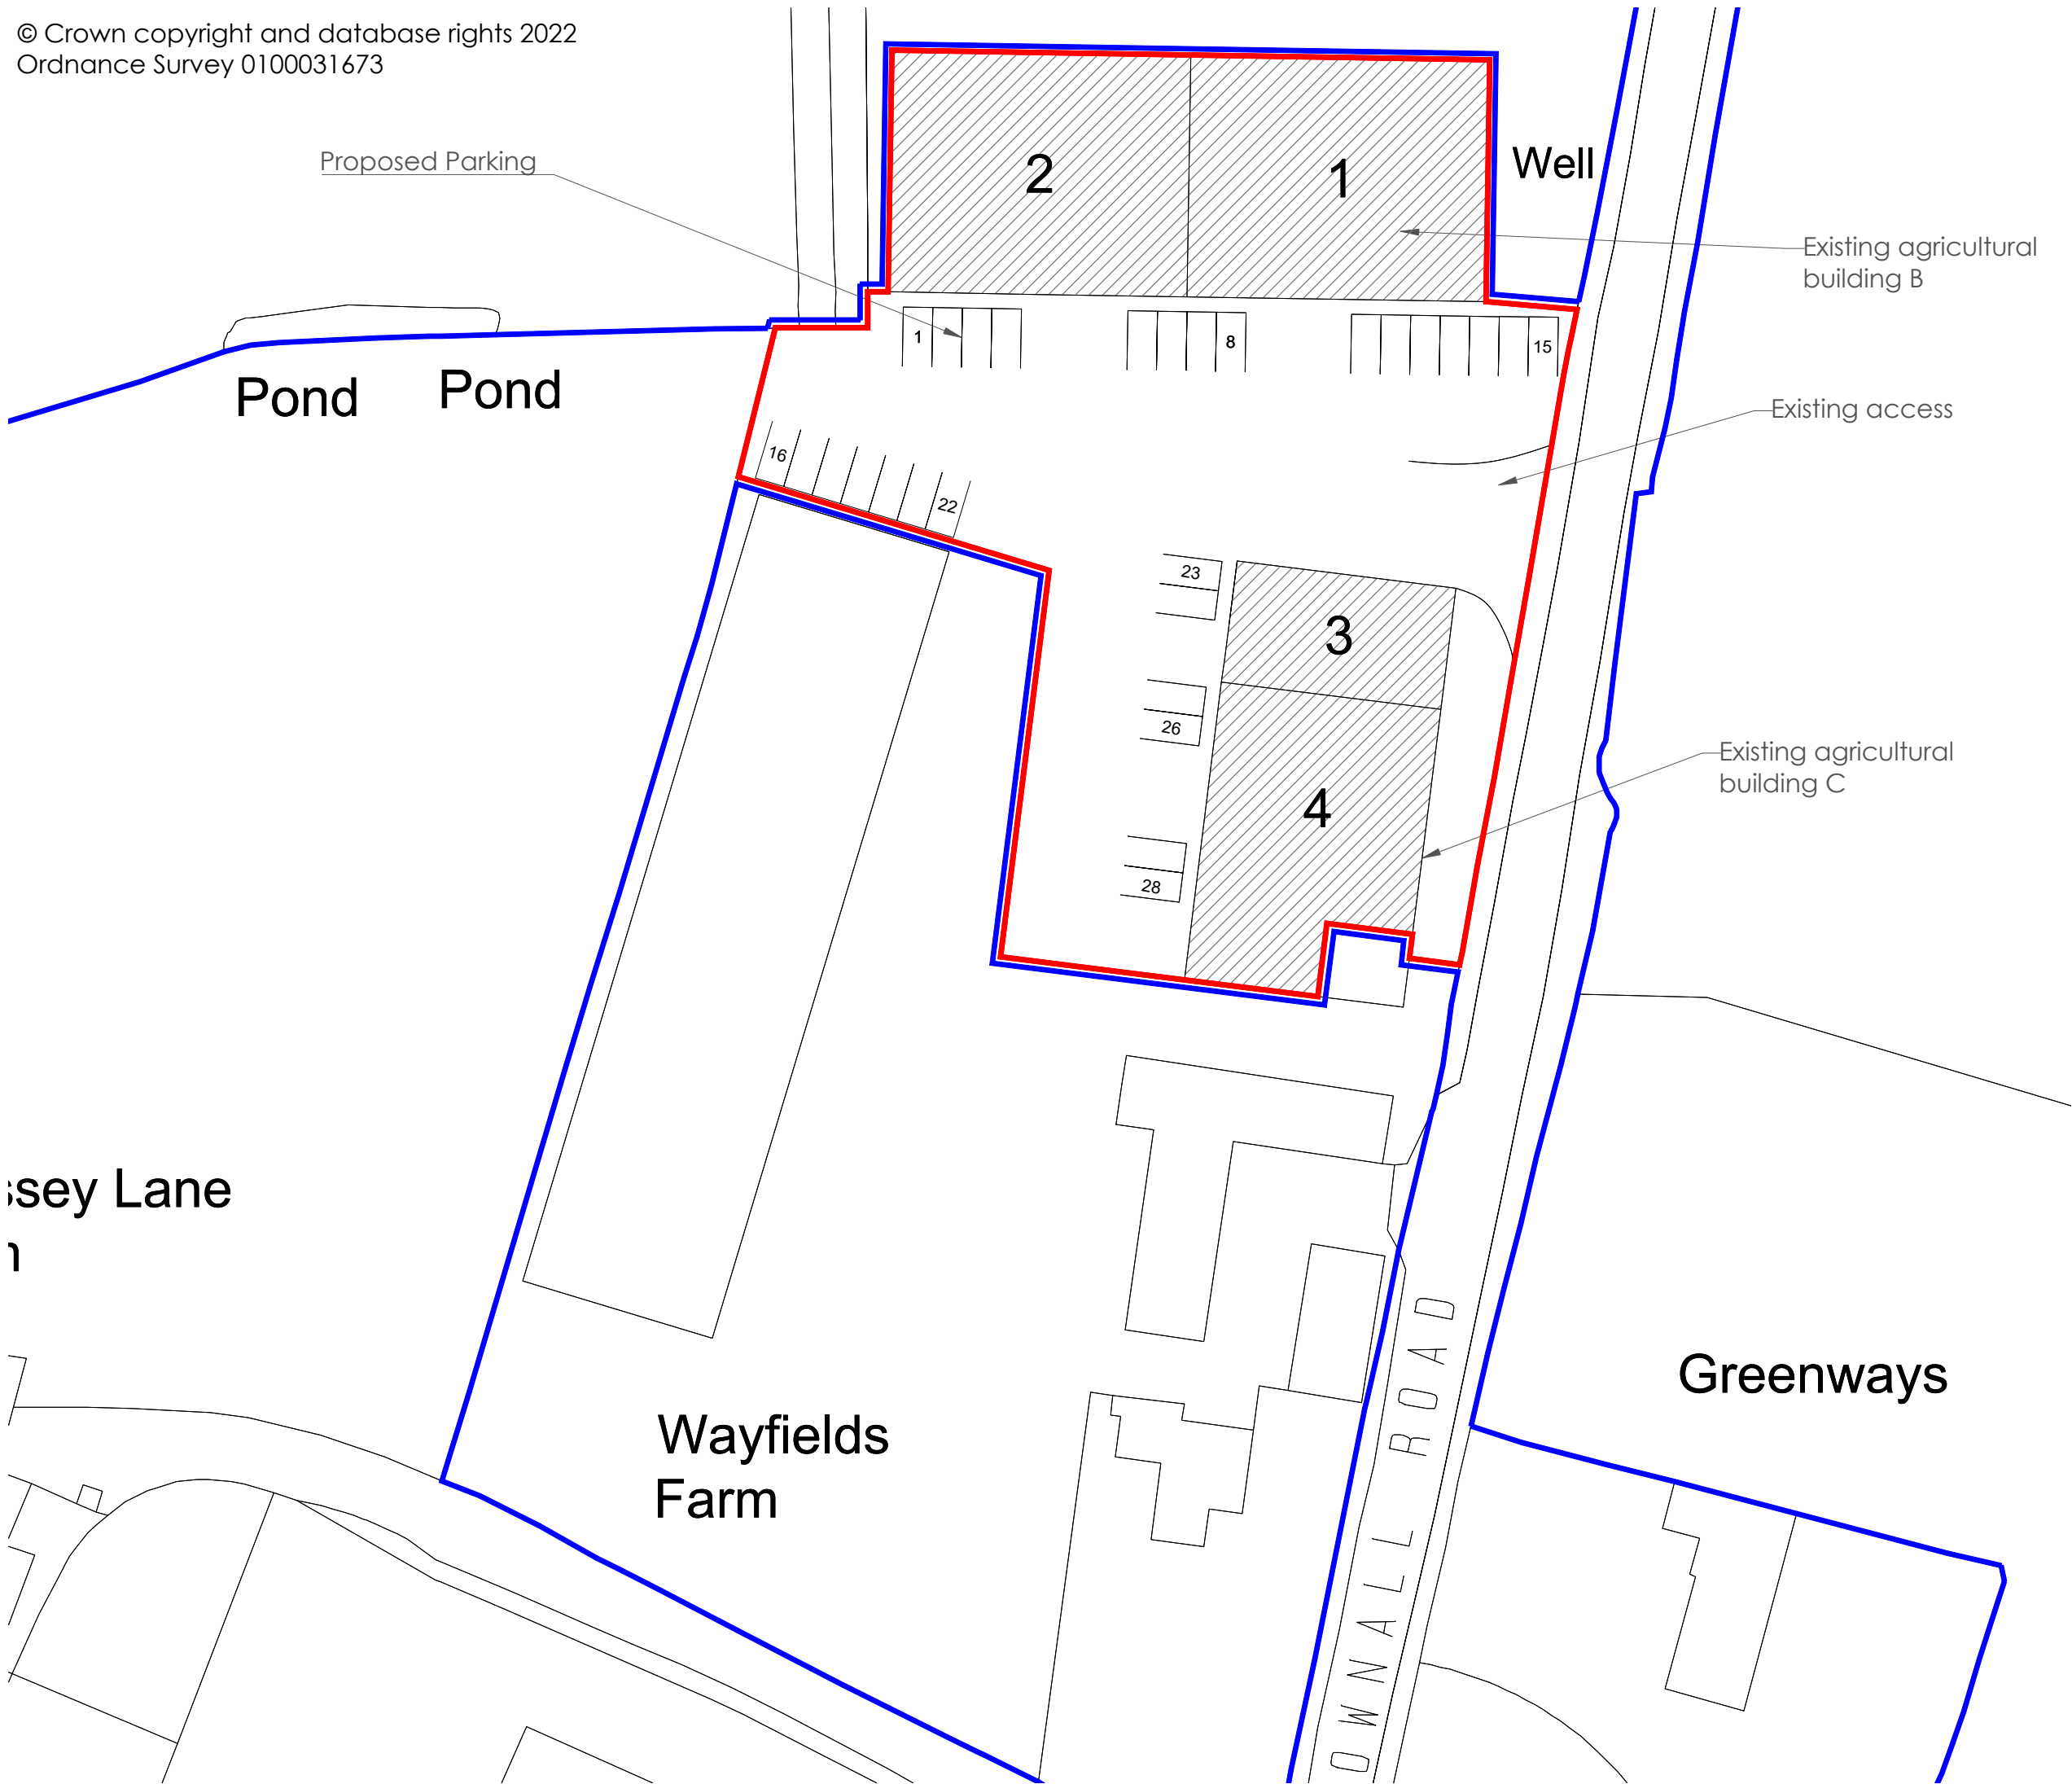

Client:

Application:
Wayfields Farm COU

Drawing title:
Site Plan

Scale:
1:500 @ A3

Drawing number:
1302/J200048/002.7

Date:
11 March 2022

Drawn by:
SK



WHARFE
RURAL PLANNING

Sapling Home Farm, Ullard Hall Lane, Lower
Peover, Knutsford, Cheshire WA16 9PJ

T : 0 1 5 6 5 7 2 3 7 9 5
E: info@wharferuralplanning.co.uk
W: www.wharferuralplanning.co.uk