





Existing Streetscene From Well Lane

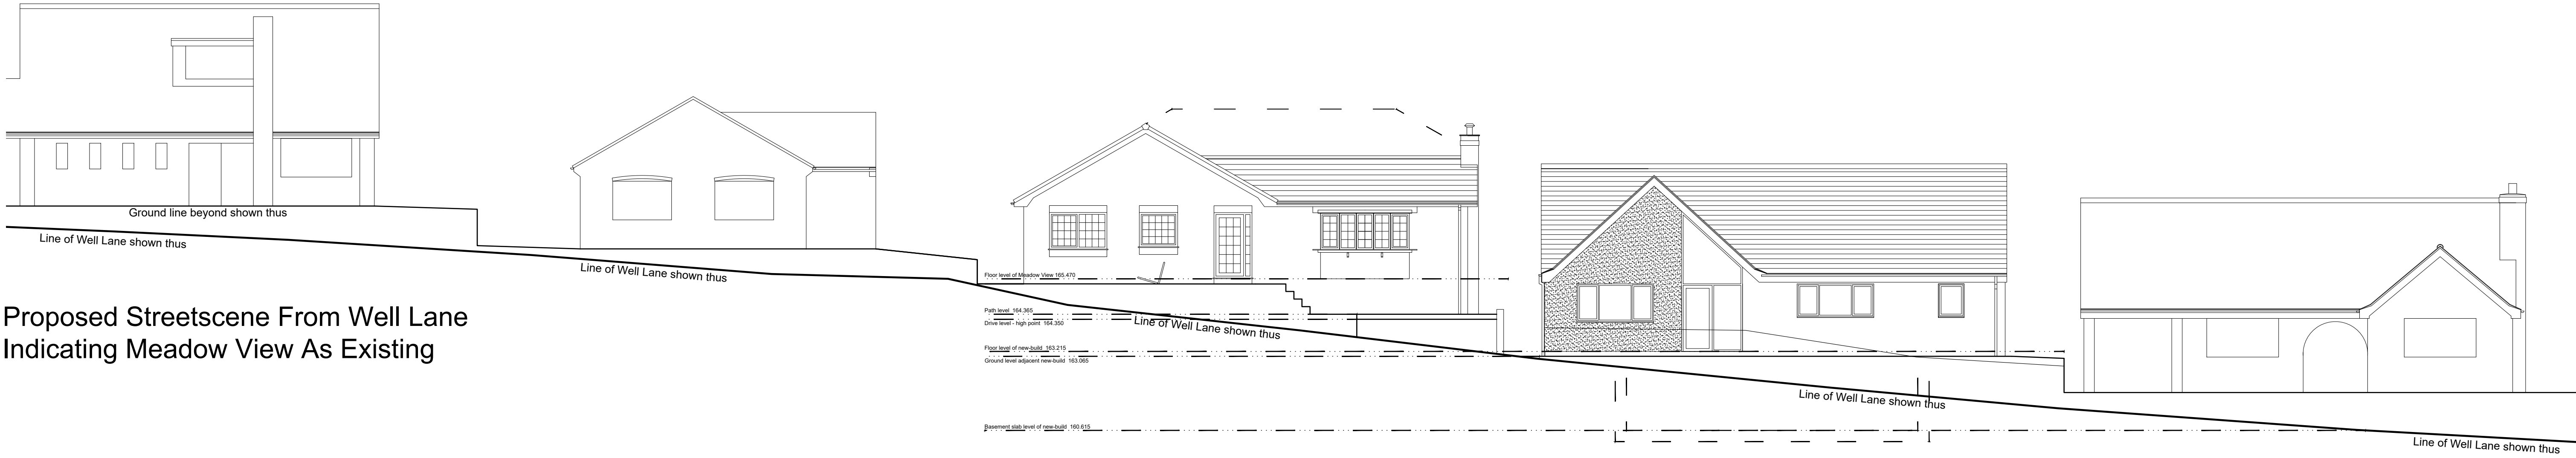

Proposed Streetscene From Well Lane Indicating Meadow View As Existing

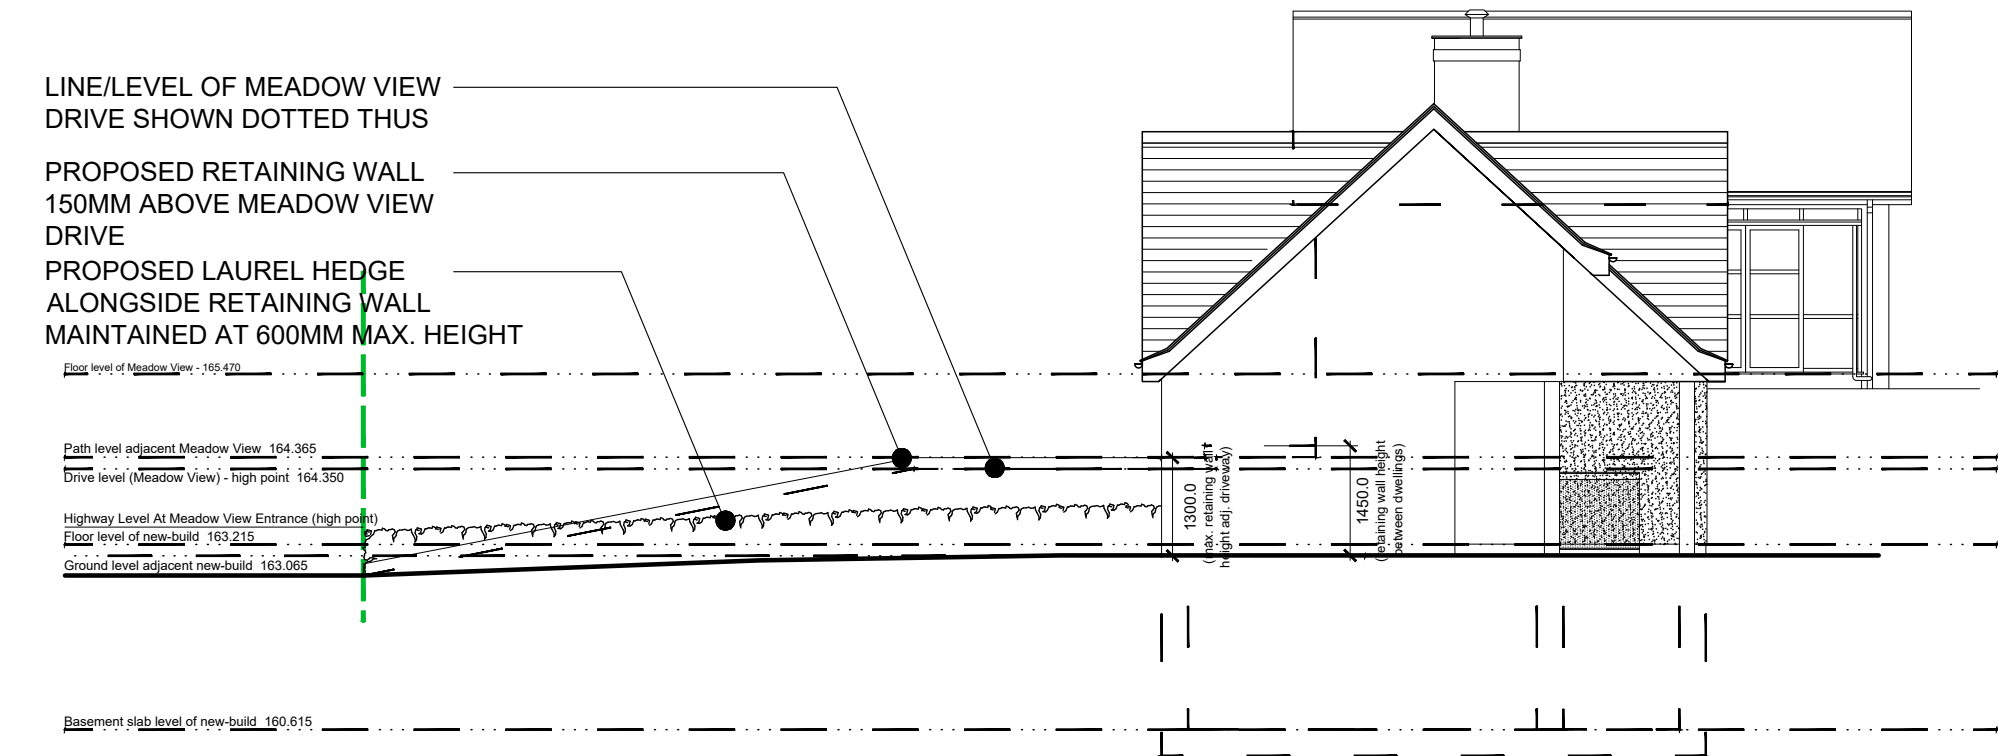


Proposed Section Through Drive (Looking Towards Meadow View)

KEY

- F.C. - Floor - Cill Height
- C.H. - Head Height
- D.H. - Door Head Height
- 2350 - Floor - Ceiling Height
- (E)F.W.I.C.# - Existing Foul Water Inspection Chamber
- (E)S.W.I.C.# - Existing Surface Water Inspection Chamber
- (E)C.W.I.C.# - Existing Combined Water Inspection Chamber
- (E)F.W.M.H.# - Existing Foul Water Manhole
- (E)S.W.M.H.# - Existing Surface Water Manhole
- (E)C.W.M.H.# - Existing Combined Water Manhole
- (P) - Denotes Proposed
- RWP. - Rainwater Pipe
- SVP. - Soil Vent Pipe
- S.S. - Sub-Stack
- G. - Gully
- BIG. - Back Inlet Gully
- M.J. - Movement Joint

SCALE BARS

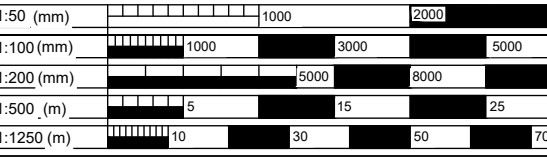

GENERAL NOTES

The contractor is to check all setting out dimensions are in accordance with the project specific drawings as approved by the planning department prior to commencing construction works. Contact Epoch Architecture Ltd as required for clarification.

All building work is to conform with the 2010 Building Regulations and all subsequent revised documents and to the satisfaction of the building control officer.

Works to be completed in strict accordance with all project specific documents produced in accordance with the CDM Regulations 2015.

It remains the duty of the client and contractor to establish all legal boundaries on site.

This drawing and its contents remain the copyright of Epoch Architecture Ltd.

Rev. C. Extent of basement revised in accordance with the proposed floor plans. 03.03.22

Rev. B. Basement line added, levels revised. 29.11.18

Rev. A. Proposed streetscene revised to further to local authority comments. Proposed section through drive added. 30.10.18

Revision	Description	Date
Client	Mr & Mrs Beech	
Project	Land Adj. Meadow View Well Lane, Gillow Heath New Detached Dwelling	
Drawing Title	Existing & Proposed Streetscenes	
Drawing Ref.	P144 - 203	Rev. C
Date	23/08/18	Scale 1:100
Status	Feasibility	Bldg. Regs Contract
	Planning	Tender Construction

EPOCH
ARCHITECTURE

12 Robin Hill,
Biddulph Moor, Staffordshire, ST8 7NN
T: 01782 929536
M: 07709 390128
E: jonathan@epocharchitecture.co.uk
W: www.epocharchitecture.co.uk

03.03.22