


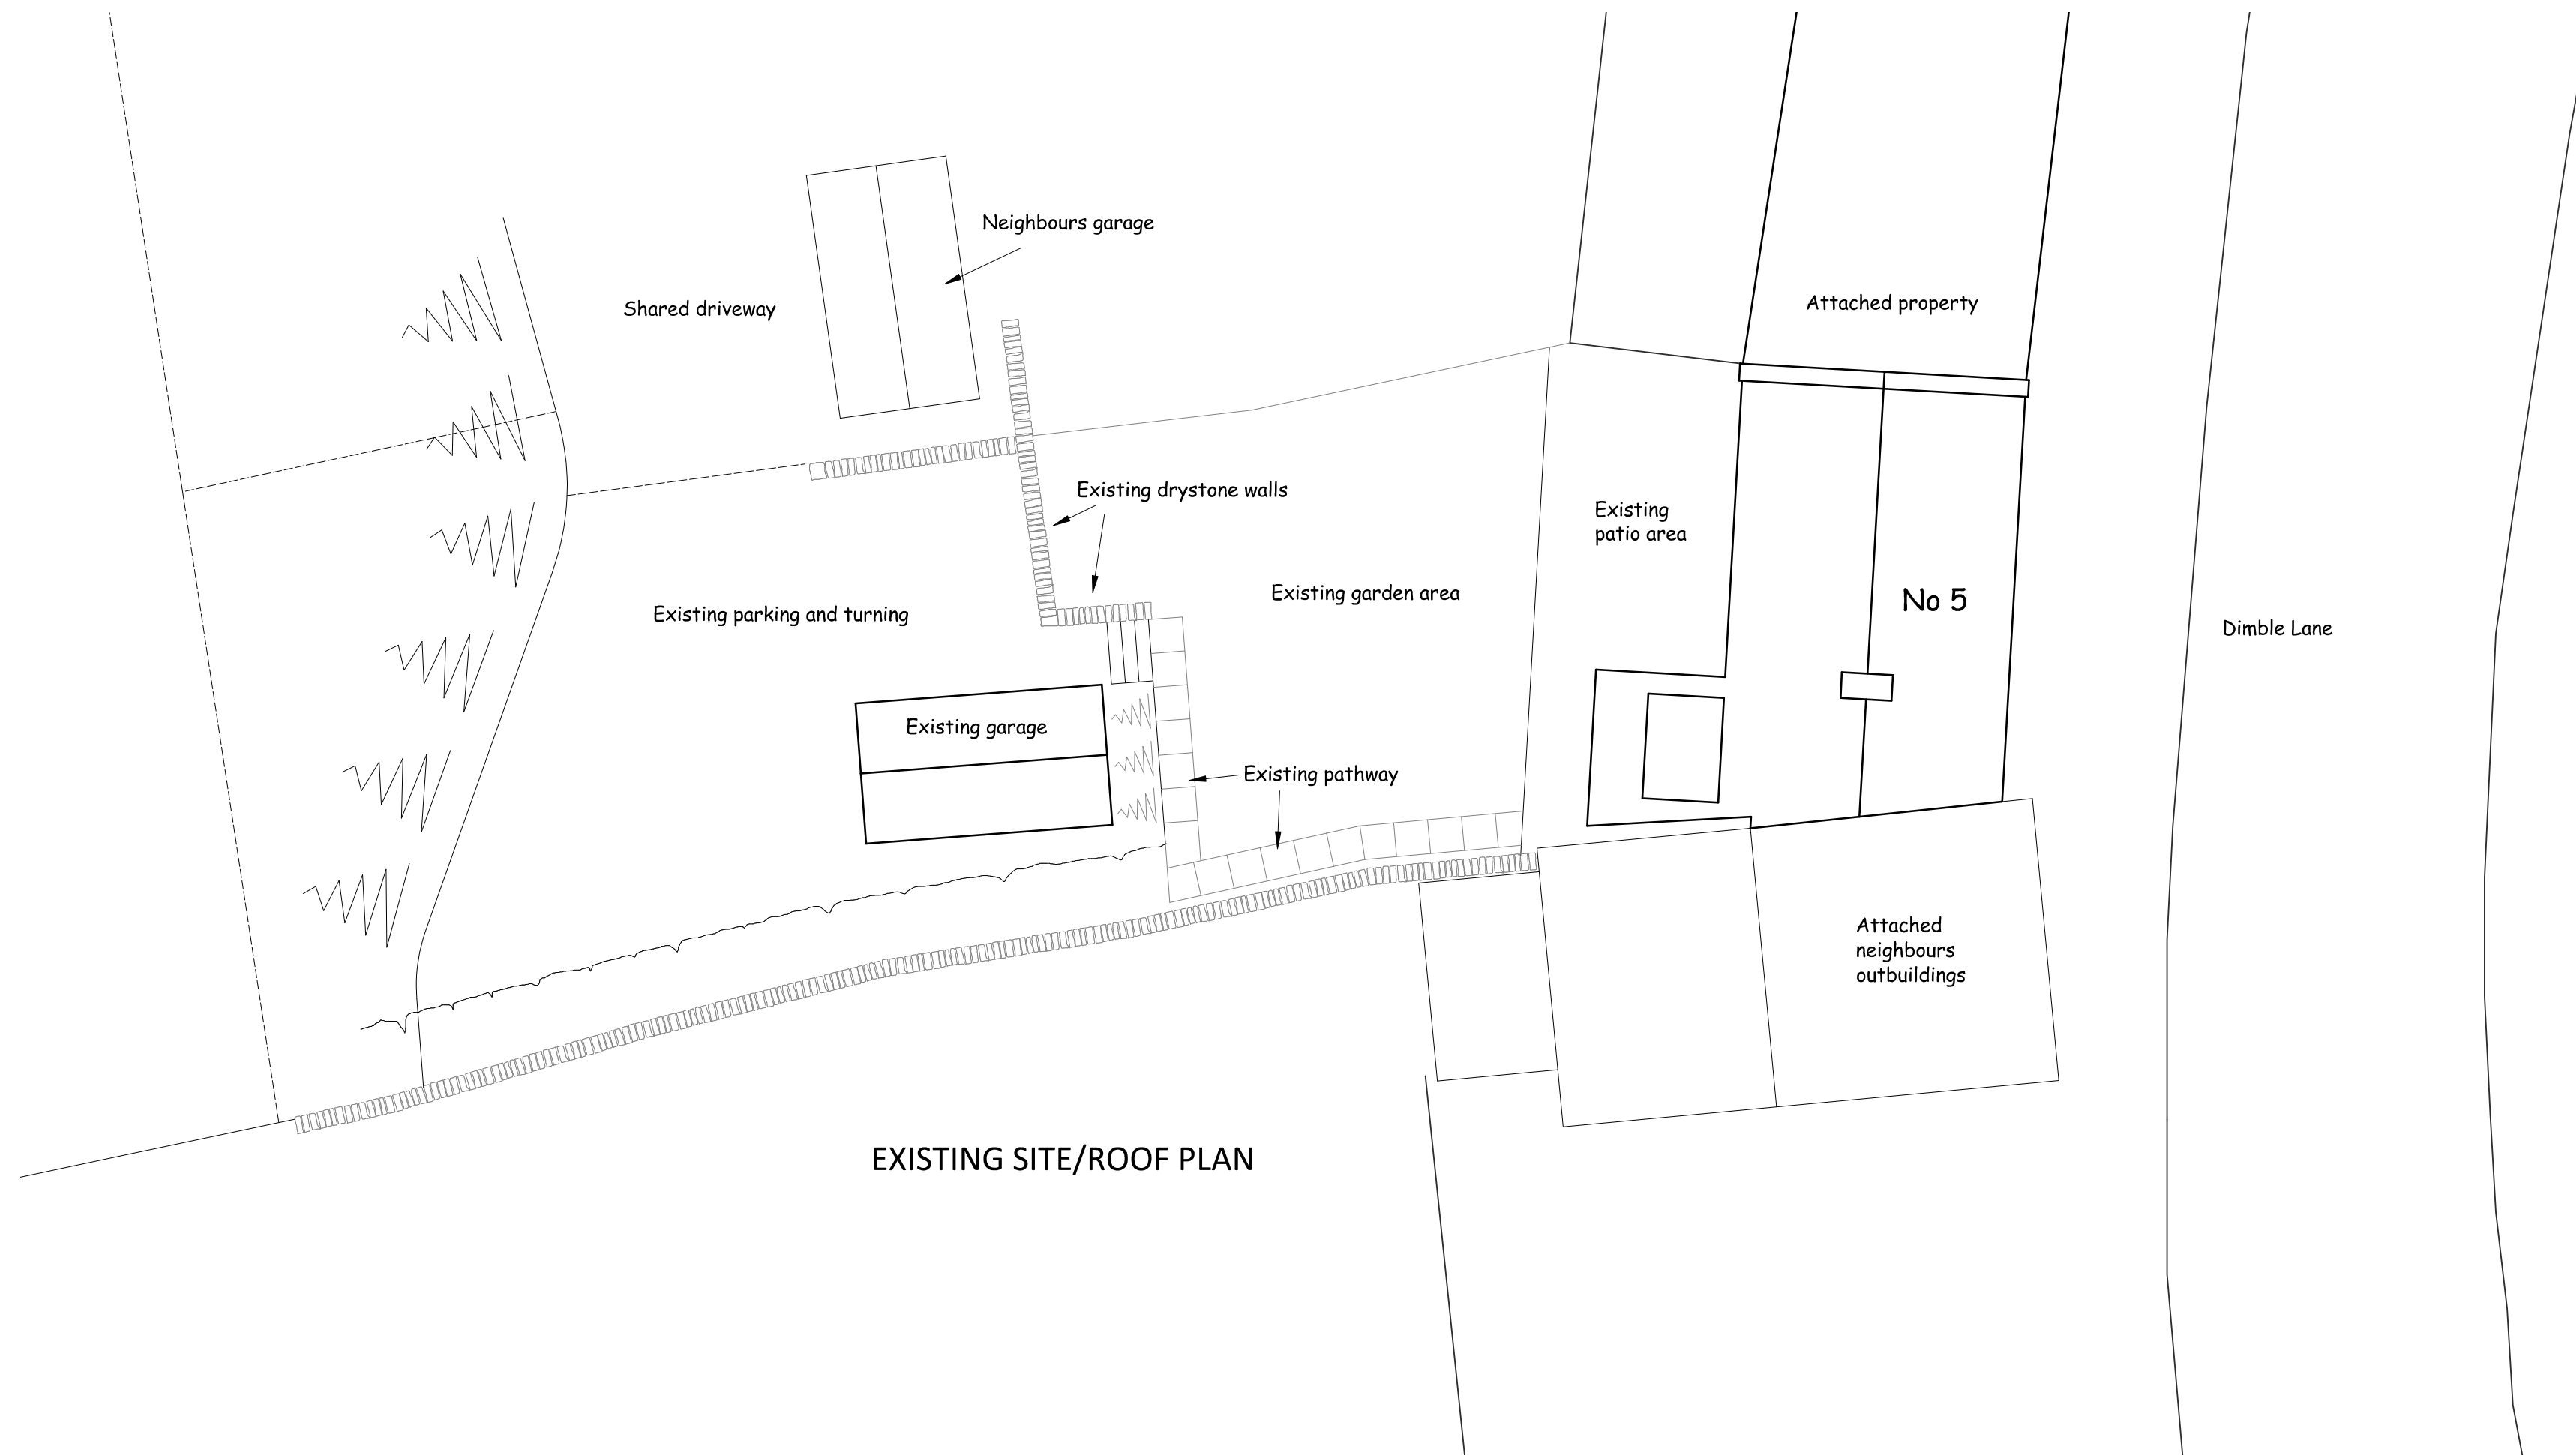
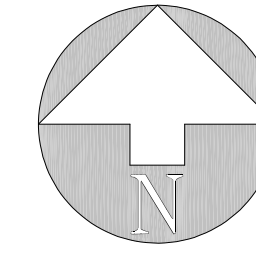


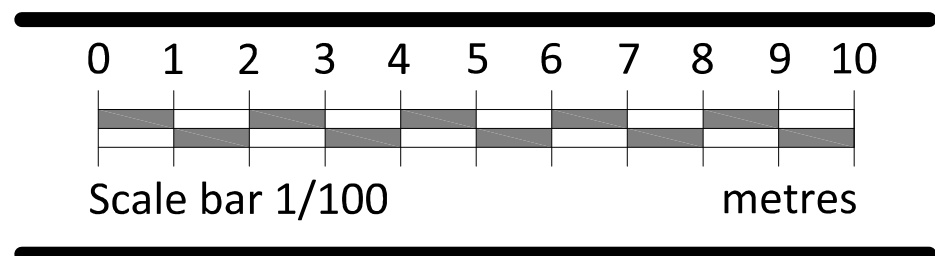


EXISTING SITE/ROOF PLAN

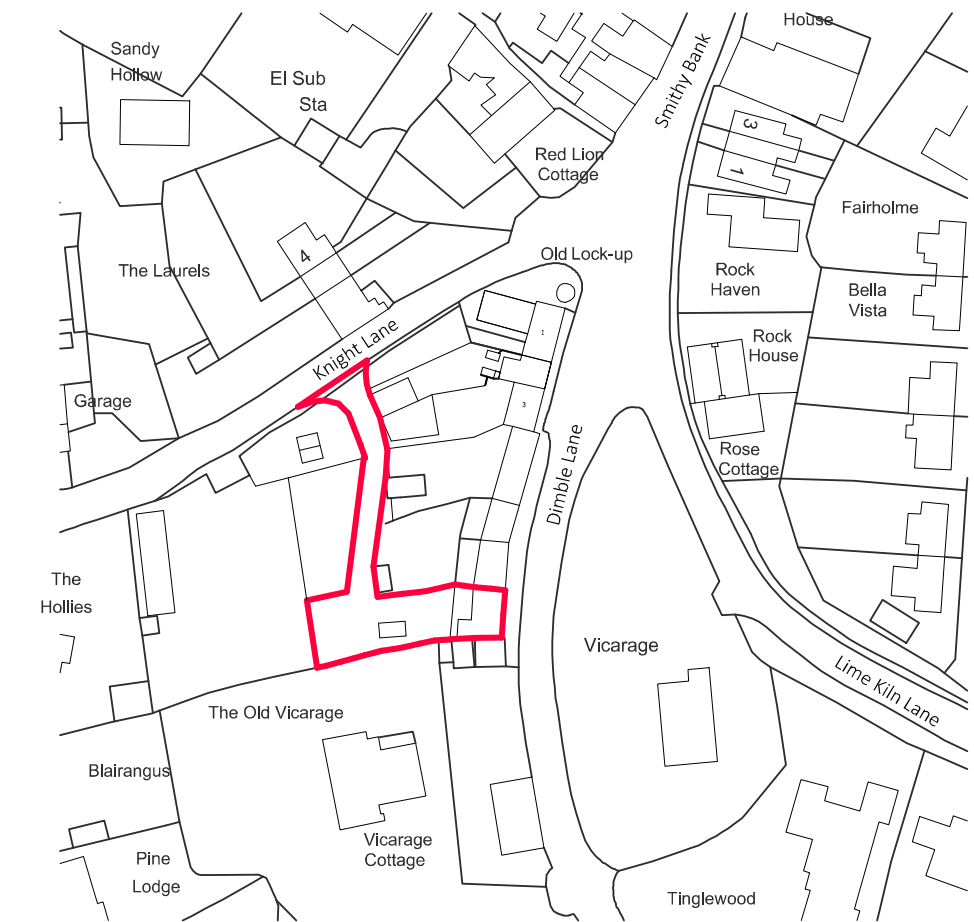

LOCATION PLAN Scale 1/1250

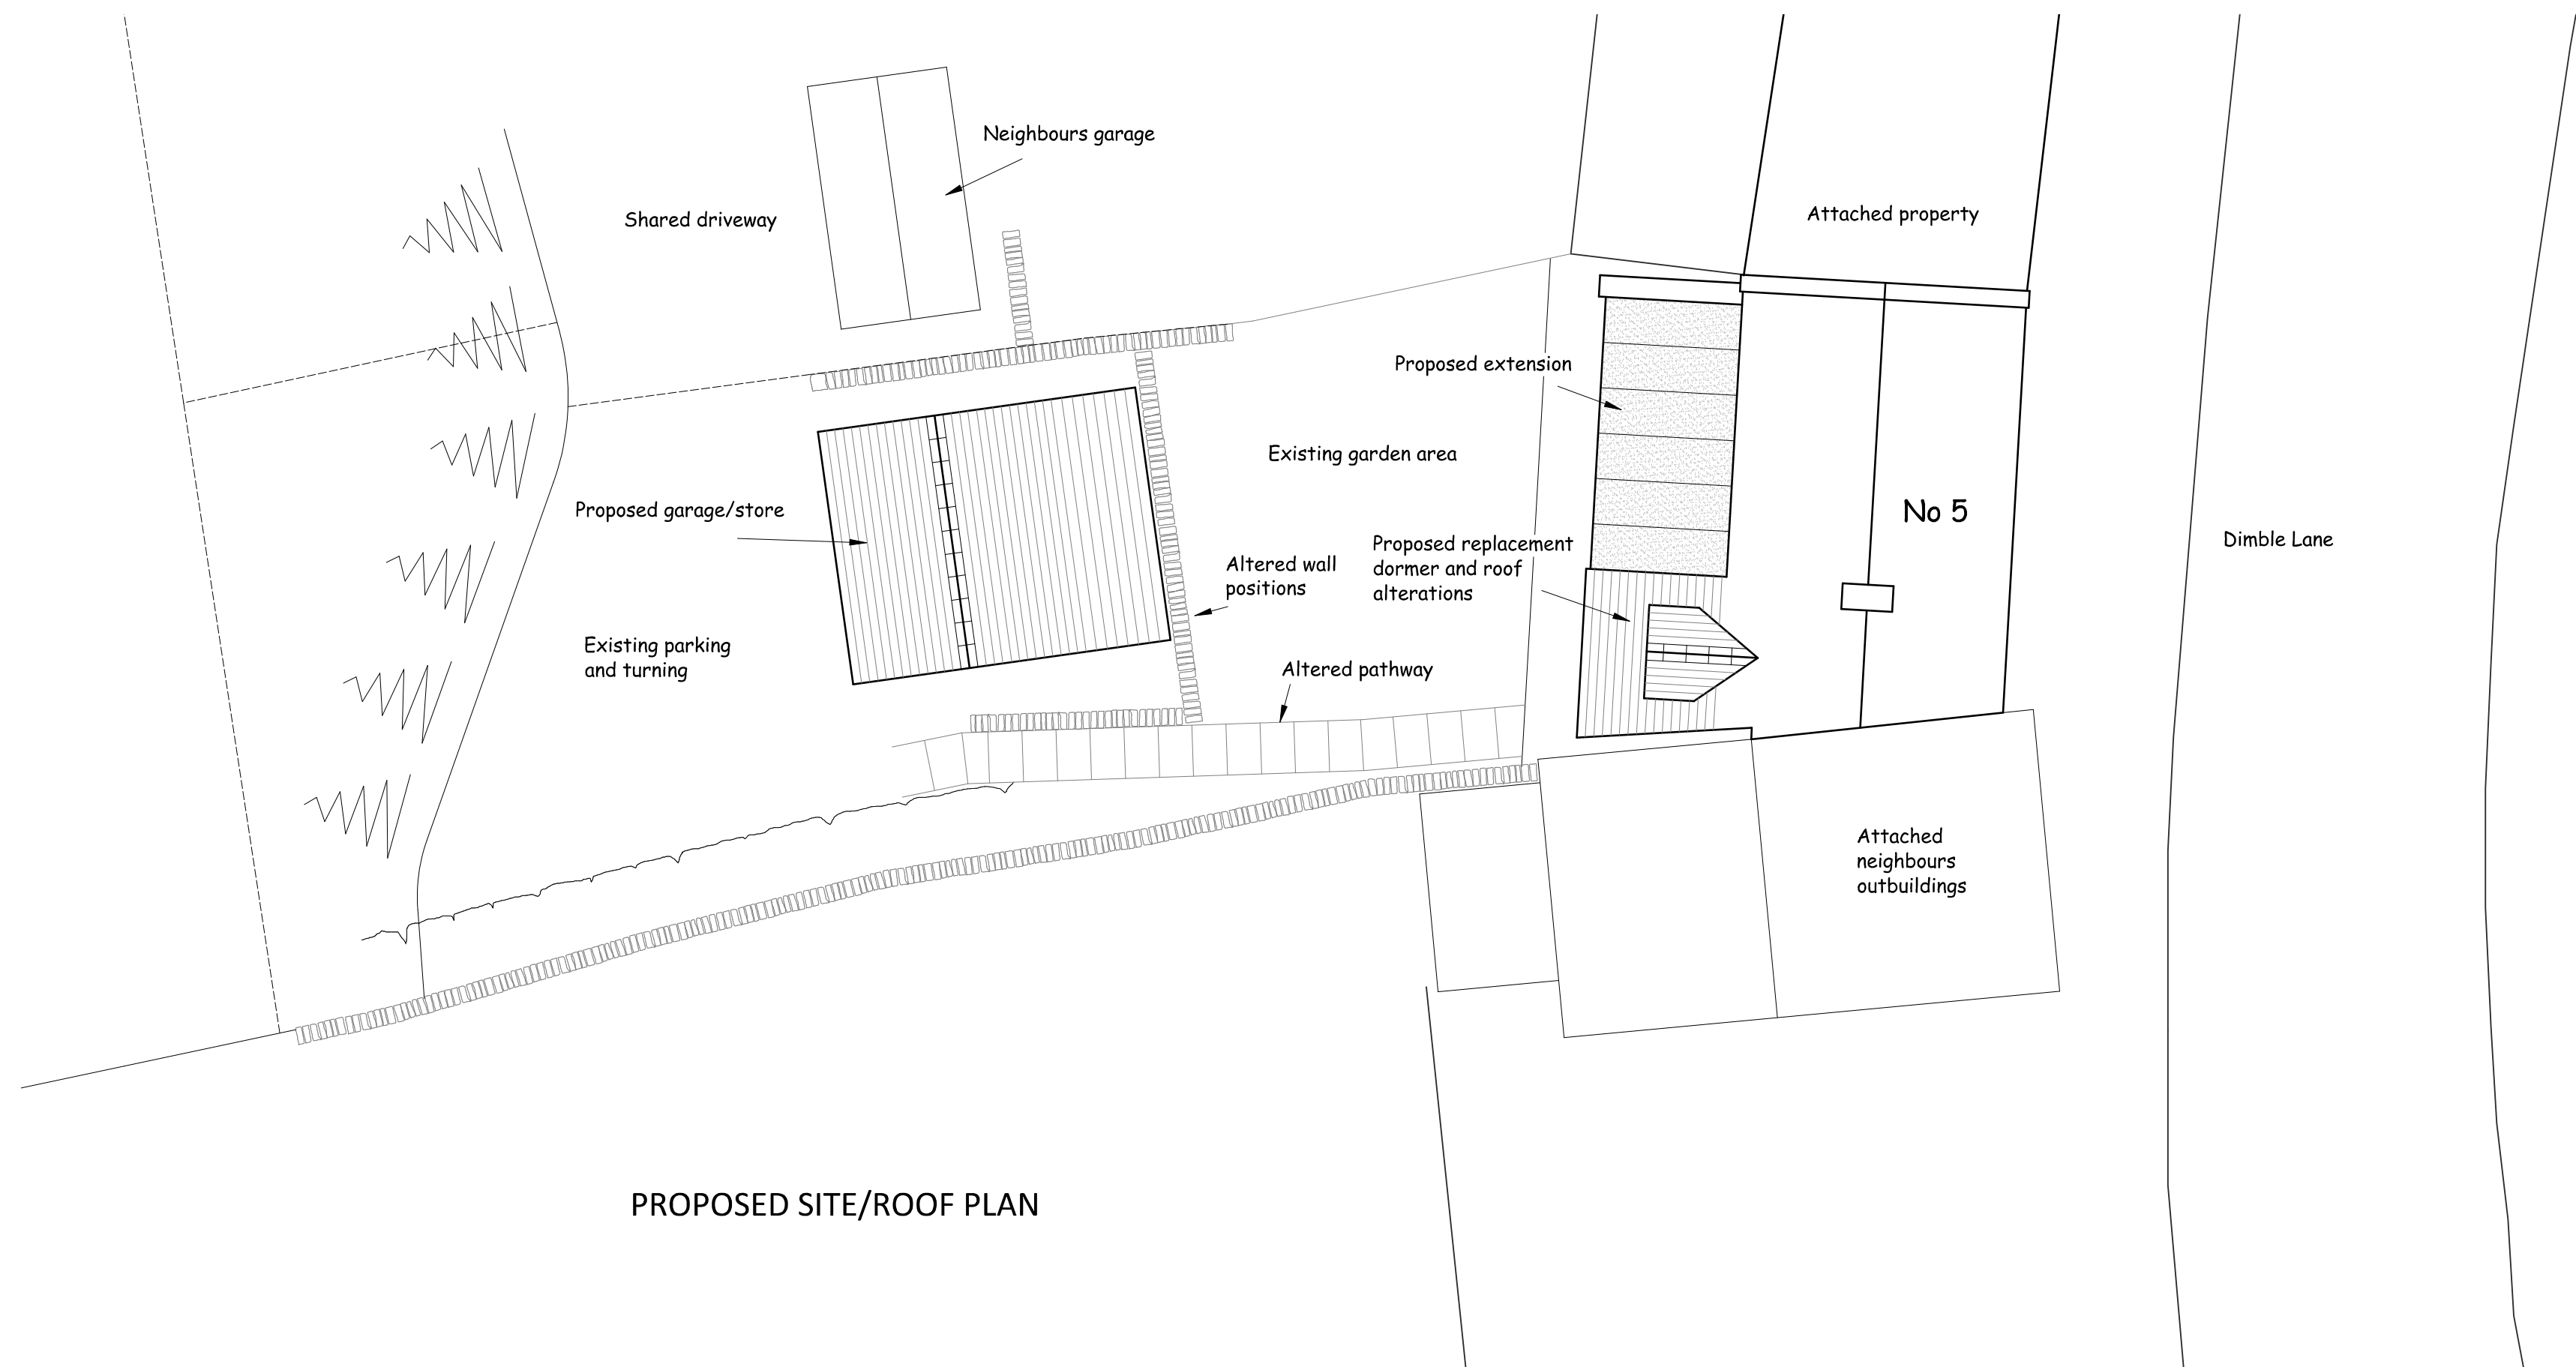

PROPOSED SITE/ROOF PLAN

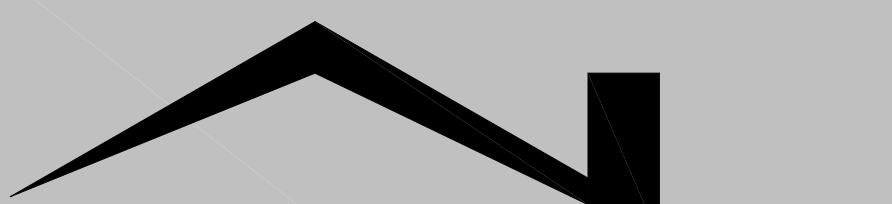
Nigel Forrester MCIOS
Building Design Services

ILETT HOUSE, SMITHY BANK, ALTON, STAFFS, ST10 4AD
TEL 01538 702164
www.nigelforrester.co.uk www.sap-calc.co.uk

CLIENT

Mr A and Mrs M Green

PROJECT

Proposed replacement garage
with an oak combined garage and store
at
No 5 Vicarage Row
Dimble Lane
Alton
ST10 4BL

DRAWING NUMBER 22/649/04

Site/roof and location plans

SCALES 1/100 & 1/1250 @ A1