



Rev.	Drawn	Comments	Date
------	-------	----------	------

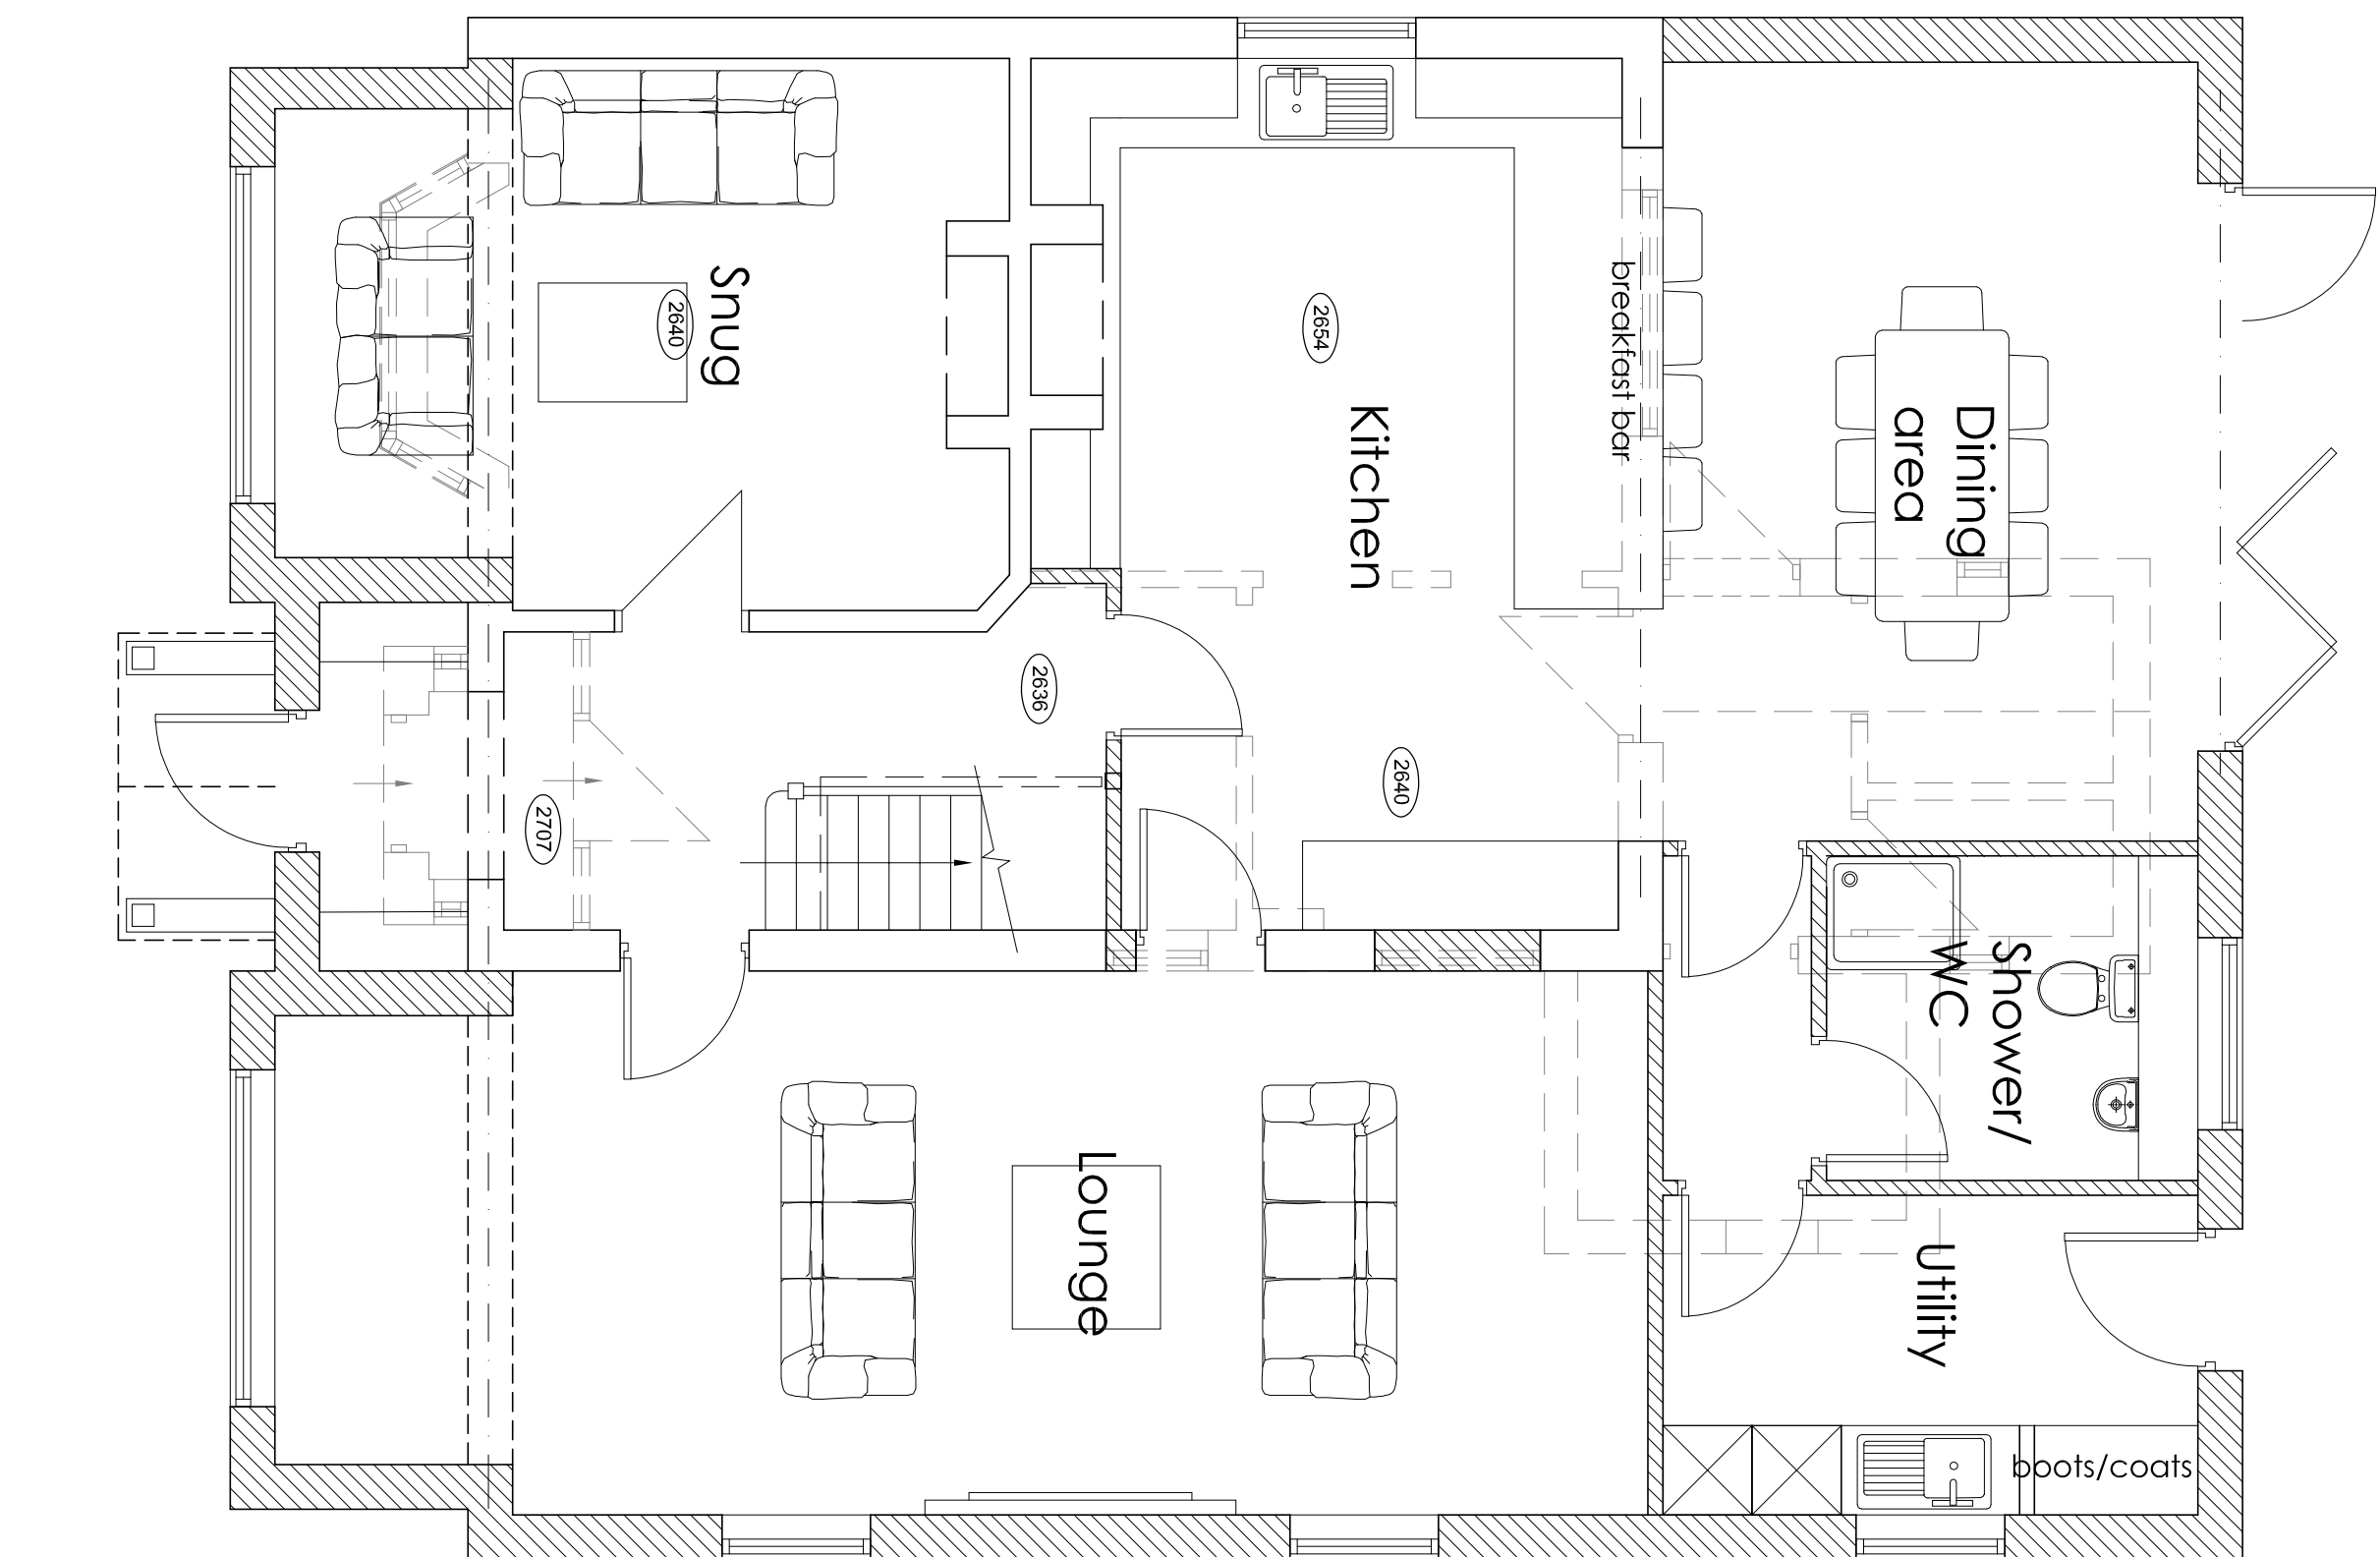

Ordnance Survey © Crown copyright 2022 All rights reserved. Licence number 100051789

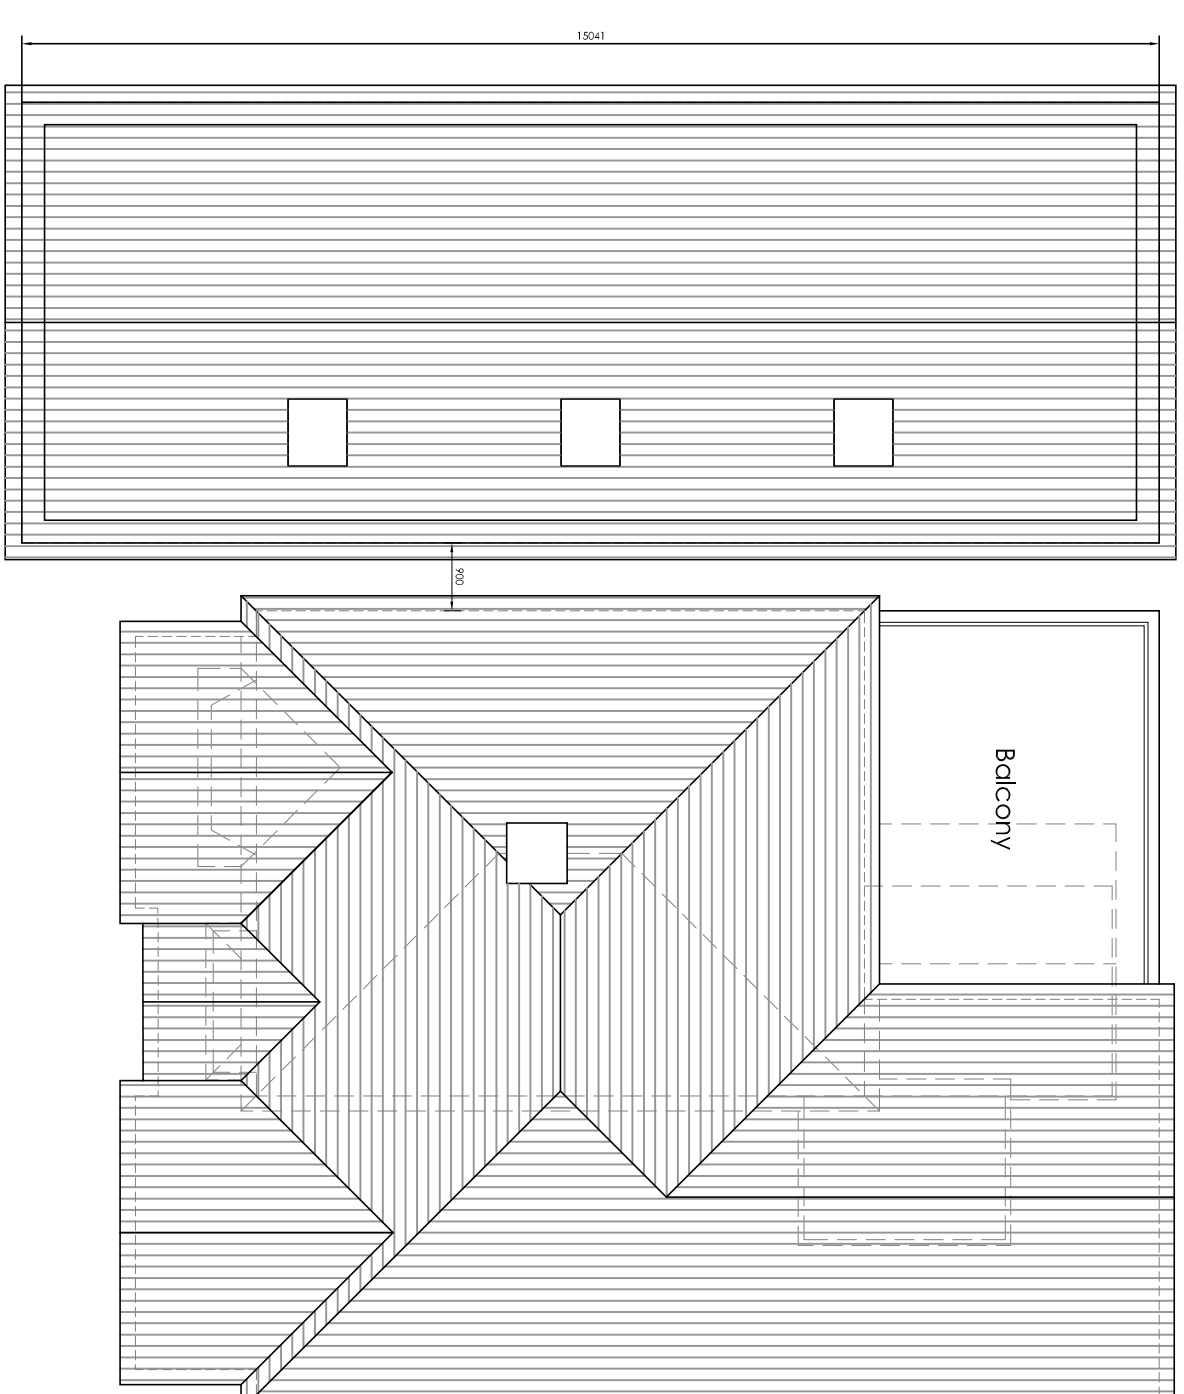

A: DaisyBank House | 17-19 Leek Road | Cheadle | ST10 1JL
T: 01538 756888
E: enquiries@hccarchitects.co.uk
W: www.hccarchitects.co.uk

Mr S Walker

Ipstones ST10 2NA

Site Location Plan & Site Plan

Floor Plans as Proposed

STATUS PLANNING

Date Feb 2022

Scale @AI As Shown

Project No. Drawing No.

01150 AL(0)03