



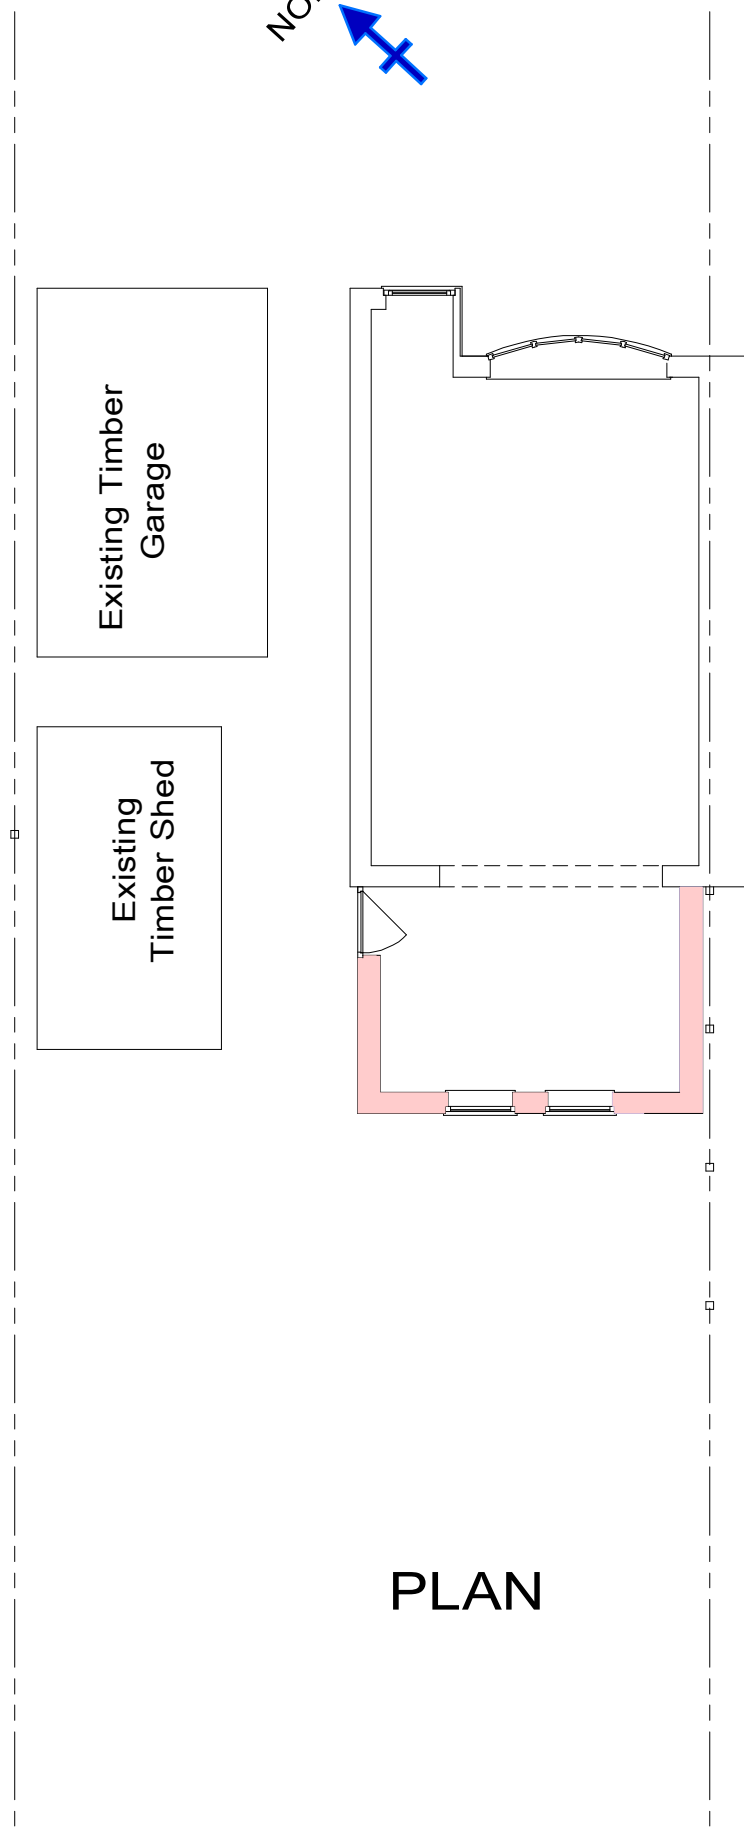


PLAN




FRONT ELEVATION

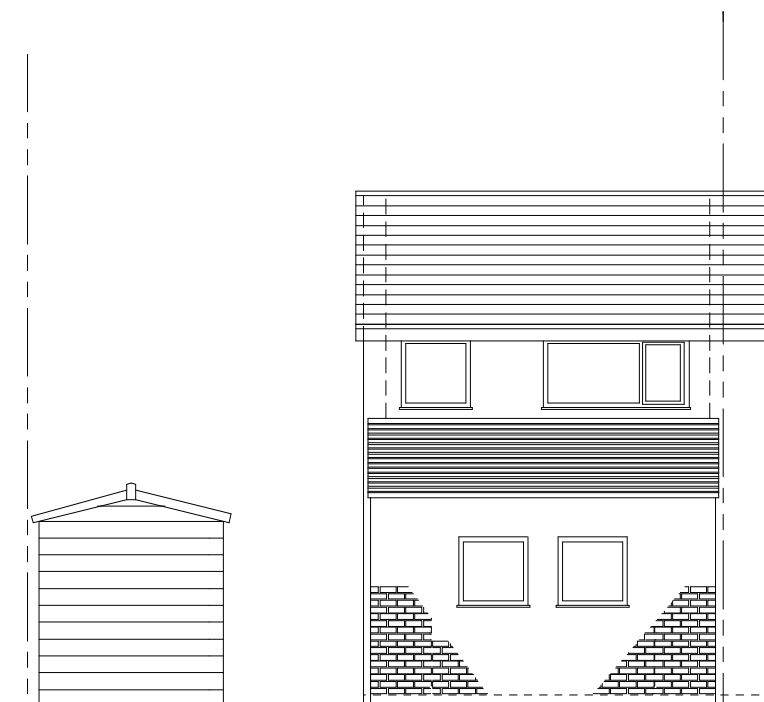

REAR ELEVATION

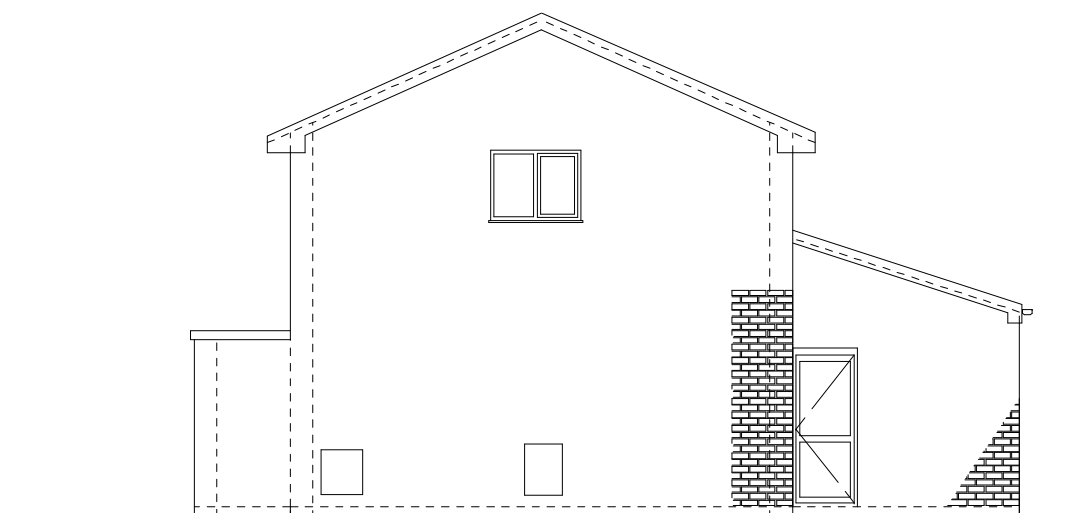


SIDE ELEVATION

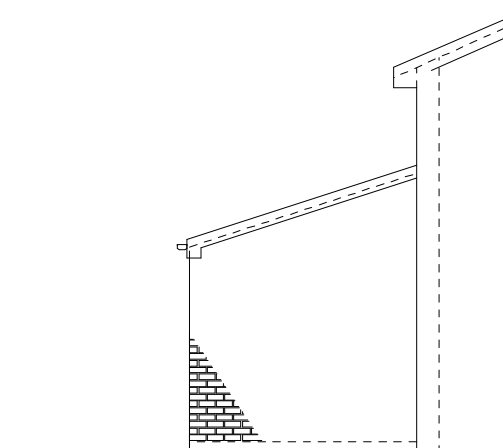

SIDE ELEVATION

Drg. No. C.2202.23 - GA2
Property as Proposed
Scale 1 to 100 on A3

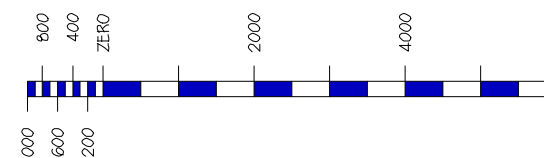

PLANNING

108 Ness Grove
CHEADLE
ST10 1TE