


Existing Ground Floor Plan / Site Plan 1:50

Scale Bar 1:50

Existing Side Elevation (Indicating Carport) 1:50

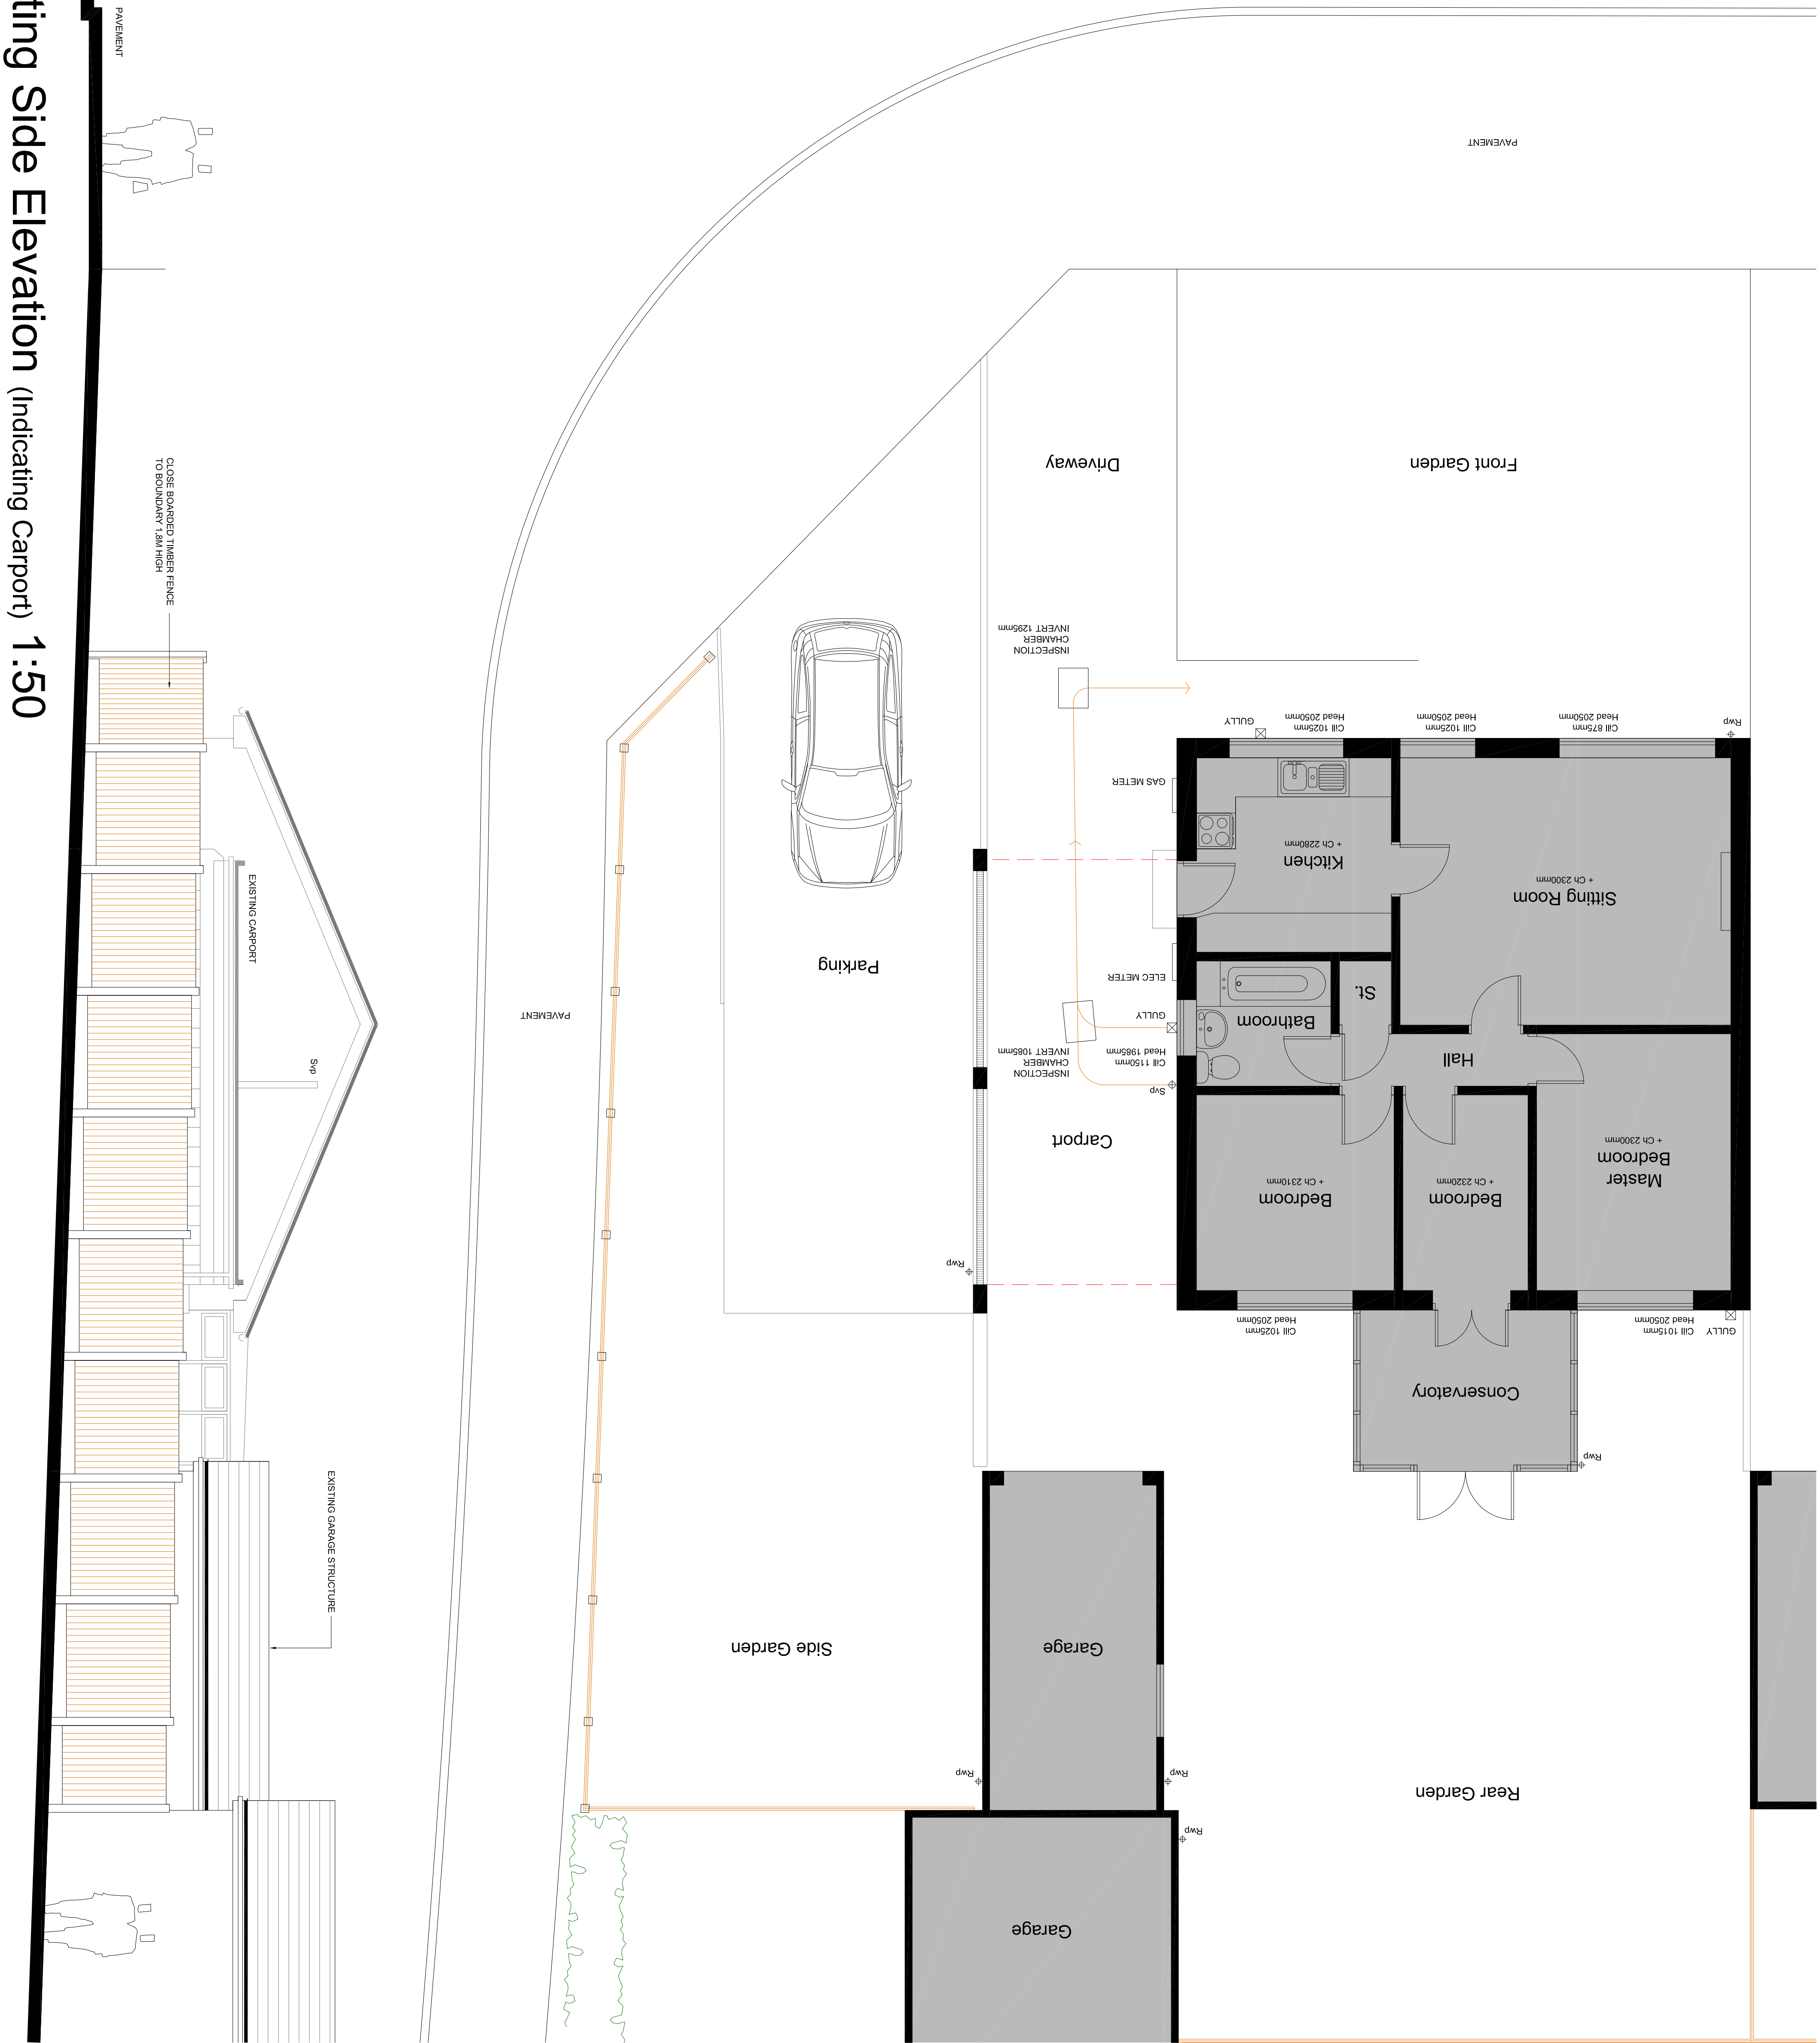

EX. Block Plan 1:500

Scale Bar 1:500

ALL DIMENSIONS & LEVELS INDICATED ON THIS DRAWINGS ARE INDICATIVE ONLY. ALL ARE TO BE CHECKED ON SITE BY THE CONTRACTOR PRIOR TO CONSTRUCTION. CONTRACTOR TO TAKE FULL RESPONSIBILITY FOR ALL TECHNICAL DETAILS TO BE CONSTRUCTED. THIS DRAWING IS NOT A SUBSTITUTE FOR A BUILDING REGULATION CHECKED AND APPROVED BY BUILDING CONTROL PRIOR TO CONSTRUCTION.

Planning Issue Only

All dimensions, construction details and specification details contained on this drawing are for planning purposes only. All are to be checked and agreed on site with Client / Building Inspector as applicable prior to construction.

Rev	Comment	Date

Building Plans Drawn & Submitted to Planning and Building Regulations Approval

35 Spittle Way,
Stoke-on-Trent
ST6 5XX

Rob Williams
Tel: 07947 213 467
Email: cds_@live.co.uk

Construction Drafting Services
Cds

FREE QUOTES & ADVICE

● **Client:**
MR & MRS A BURLTON

● **Project:**
ALTERATIONS & EXTENSION TO 89 THAMES DRIVE
BIDDLUPH, STOKE ON TRENT, ST6 7JF

● **Status:**
FOR PLANNING APPROVAL ONLY

● **Title:**
EXISTING PLANS AND SIDE ELEVATIONS

● **Drawing No:**
PL 01

Scale:
1:50 @A1

Date:
MARCH 2022