



Proposed Ground Floor Plan / Site Plan 1:50




Scale Bar 1:50

 


Proposed Side Elevation (indicating Carport) 1:50

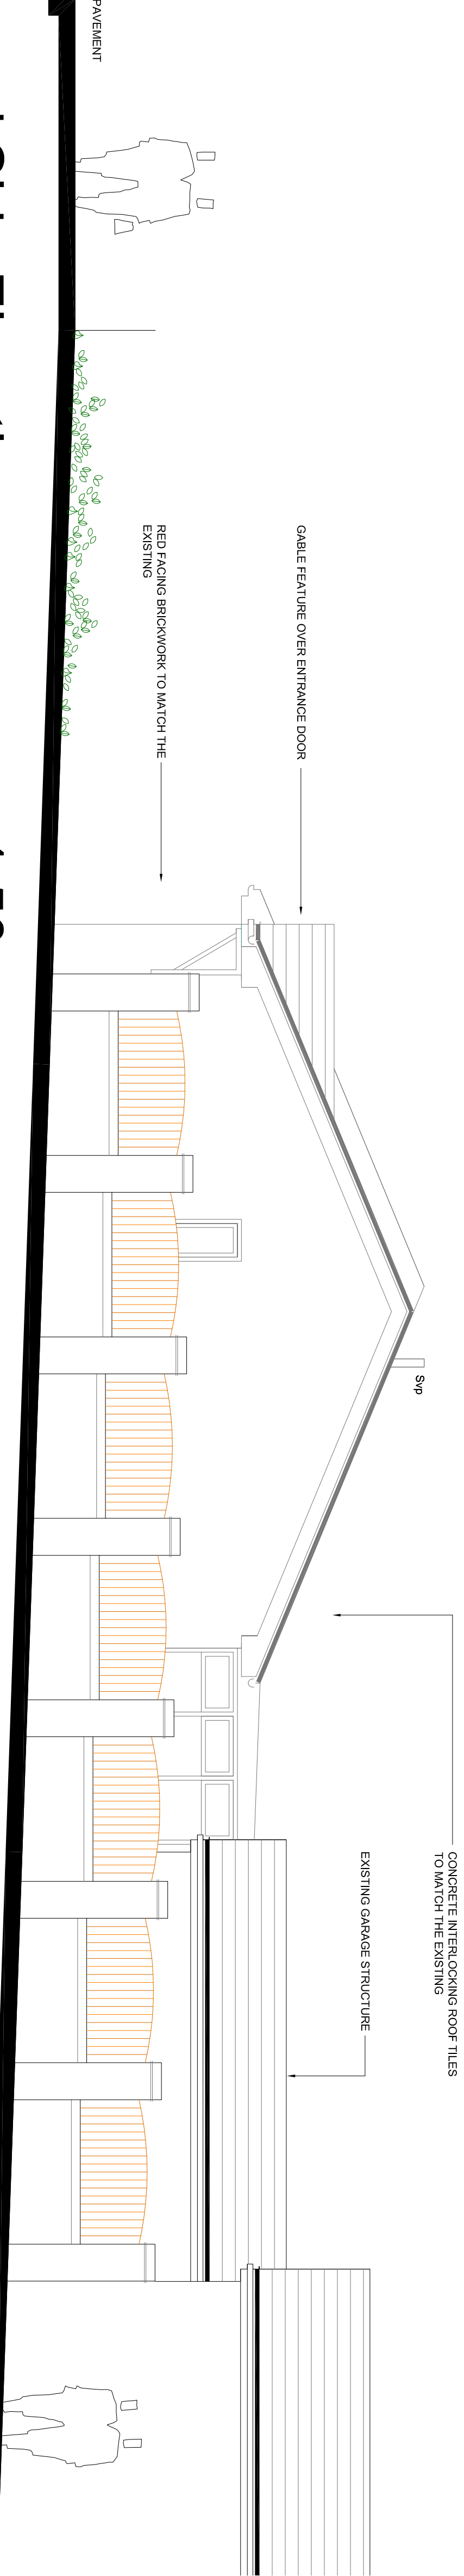

Pr. Block Plan 1:500

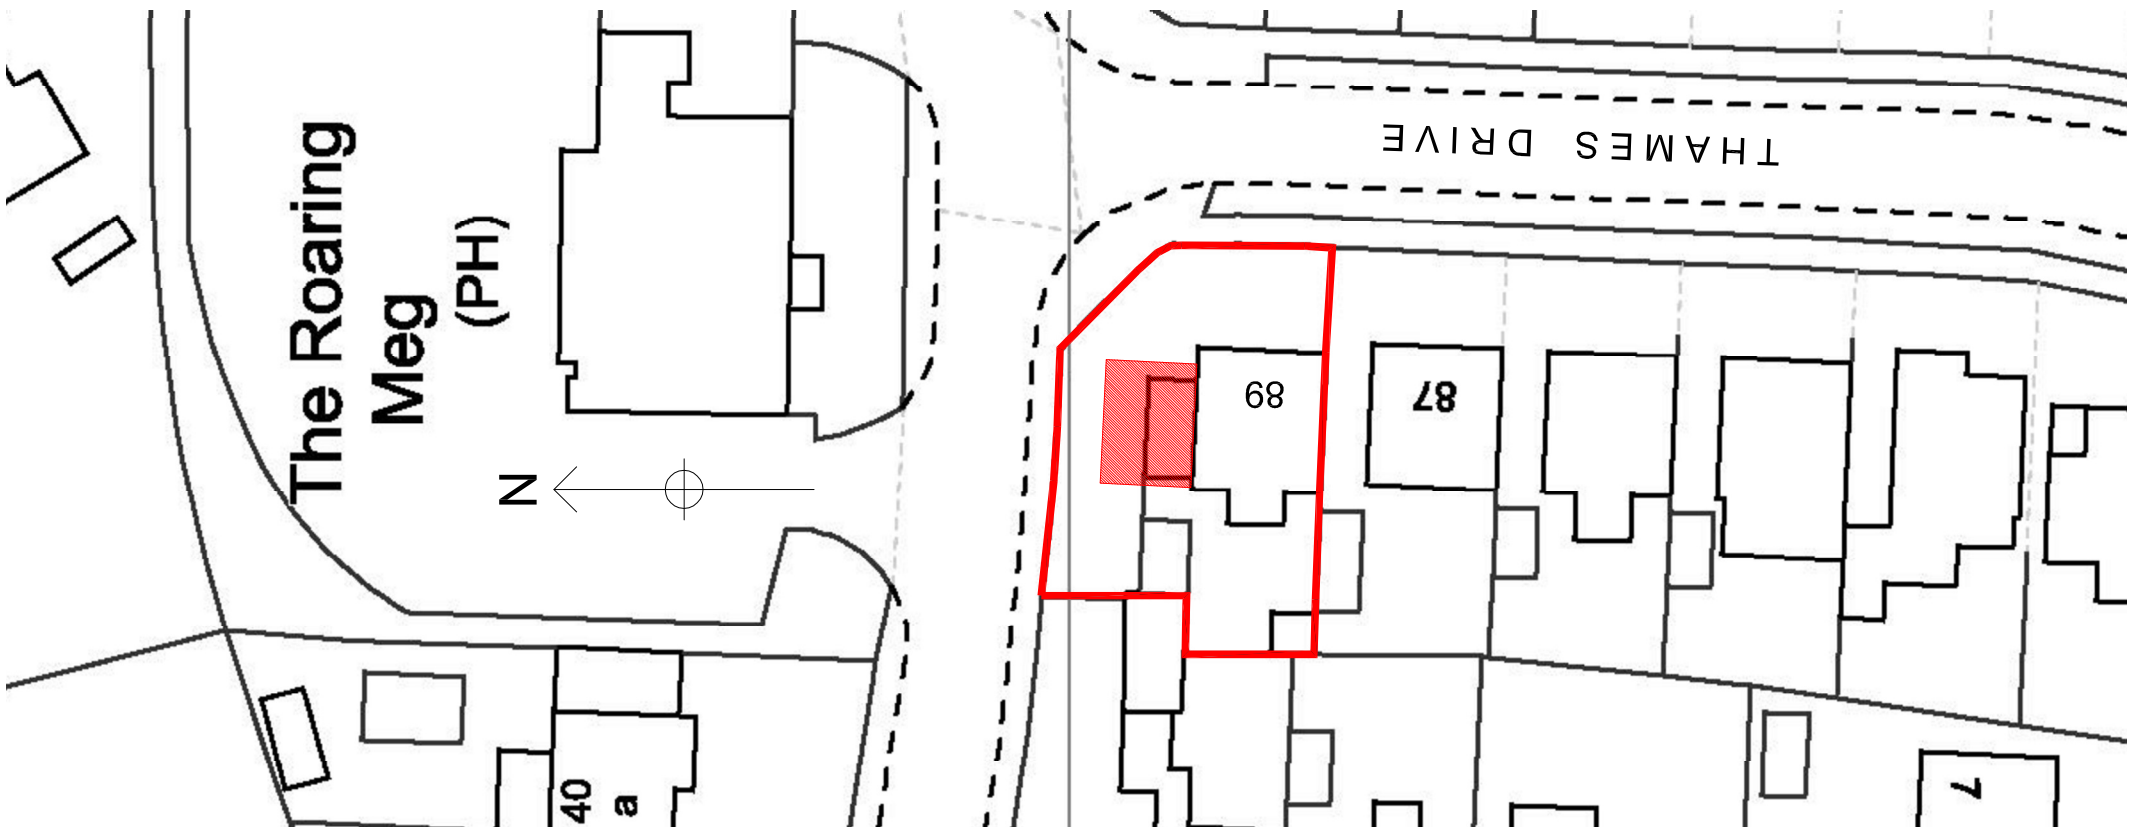

Scale Bar 1:500

 

Planning Issue Only

All dimensions, construction details and specification details contained on this drawing are for planning purposes only. All are to be checked and agreed on site with Client / Building Inspector as applicable prior to construction.

Rev	Comment	Date

ALL DIMENSIONS & LEVELS INDICATED ON THIS DRAWING ARE INDICATIVE ONLY. ALL ARE TO BE CHECKED ON SITE BY THE CONTRACTOR PRIOR TO CONSTRUCTION. CONTRACTOR TO TAKE FULL RESPONSIBILITY FOR ALL TECHNICAL DETAILS TO BE CHECKED AND APPROVED BY BUILDING CONTROL PRIOR TO CONSTRUCTION.

Building Plans Drawn & Submitted to Planning and Building Regulations Approval. All drawings and local authority Plans drawn & advised.

35 Spelling Way,
Stoke-on-Trent
ST8 5XX

Rob Williams
Tel: 07947 213 467
Email: cds_@live.co.uk

Construction Drafting Services
Cds

Client:
MR & MRS A BLURTON

Project:
ALTERATIONS & EXTENSION TO 89 THAMES DRIVE
BIDDULPH, STOKES ON TRENT, ST8 7JF

Status:
FOR PLANNING APPROVAL ONLY

Title:
PROPOSED PLANS AND SIDE ELEVATIONS

Drawing No: PL 03 Scale: 1:50 @A1 Date: MARCH 2022